

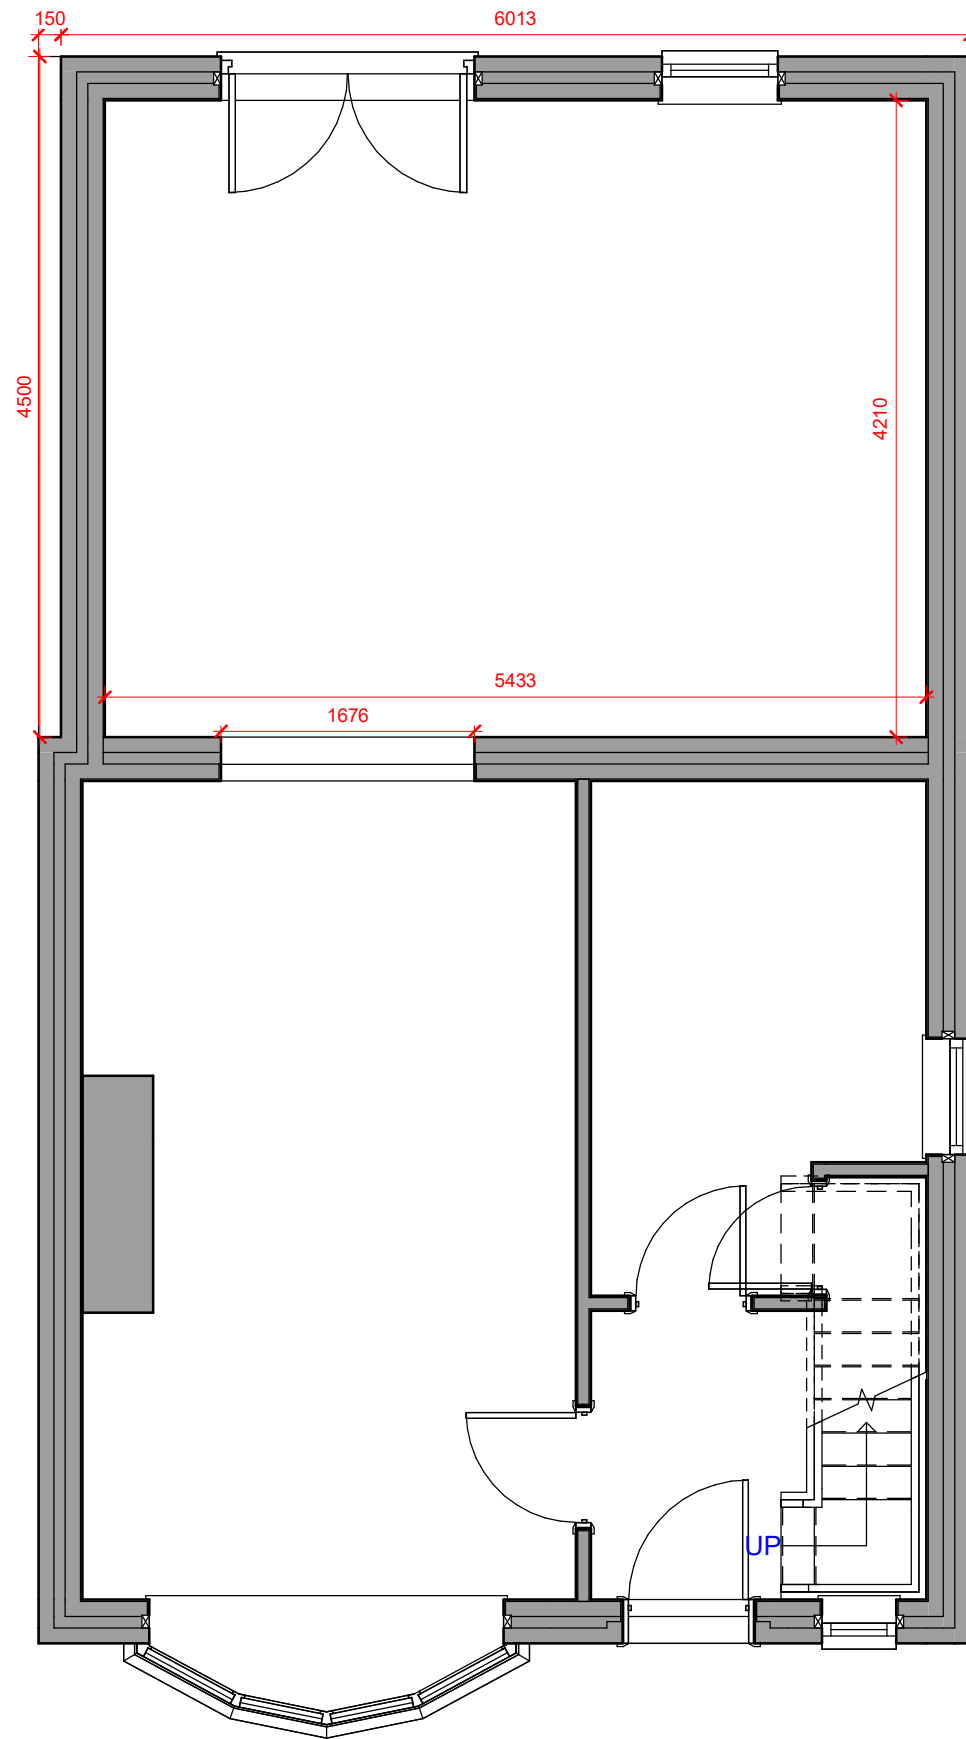


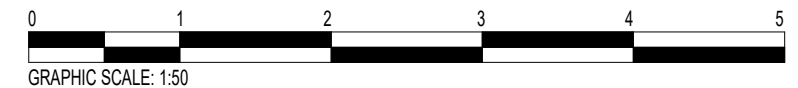

1 **Ground Floor Proposed**
1 : 50

This drawing is the copyright of LDM Deisgn.
All dimensions to be checked on site.
Do not scale.
All levels to be checked on site and refer to Ordnance Survey Datum Newlyn unless alternative datum given.
All errors and omissions to be reported to the Architect prior to commencement.
This drawing must be read in conjunction with the relevant specification clauses.
This drawing must not be used on site unless issued for construction.

2 **First Floor Proposed**
1 : 50

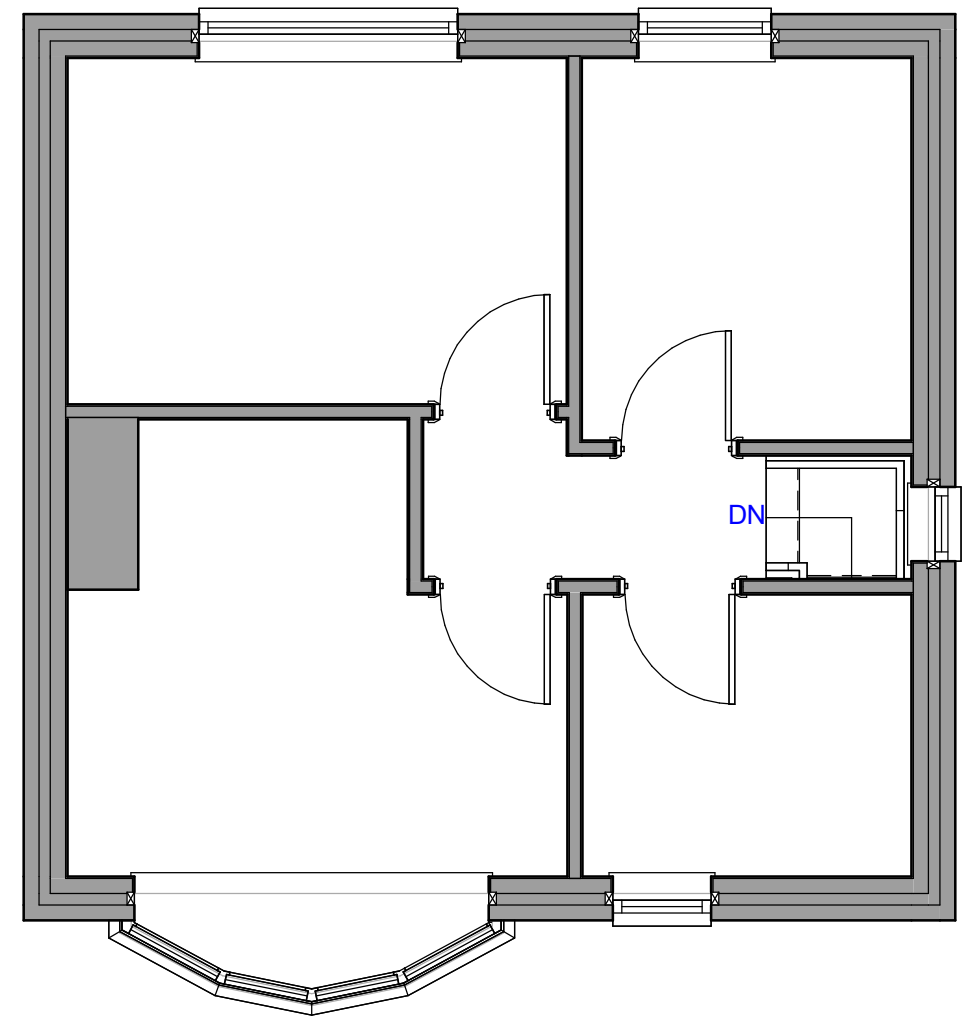

LDM Design

PROJECT		CLIENT			
43 Northerly Crescent, Manchester, M40 0JW		Anh Hoang Pham			
		Scale (@ A3) 1 : 50			
SHEET	Proposed Setout Plan		DRAWING NUMBER		REV
			PS122		
			Checked by ST		