


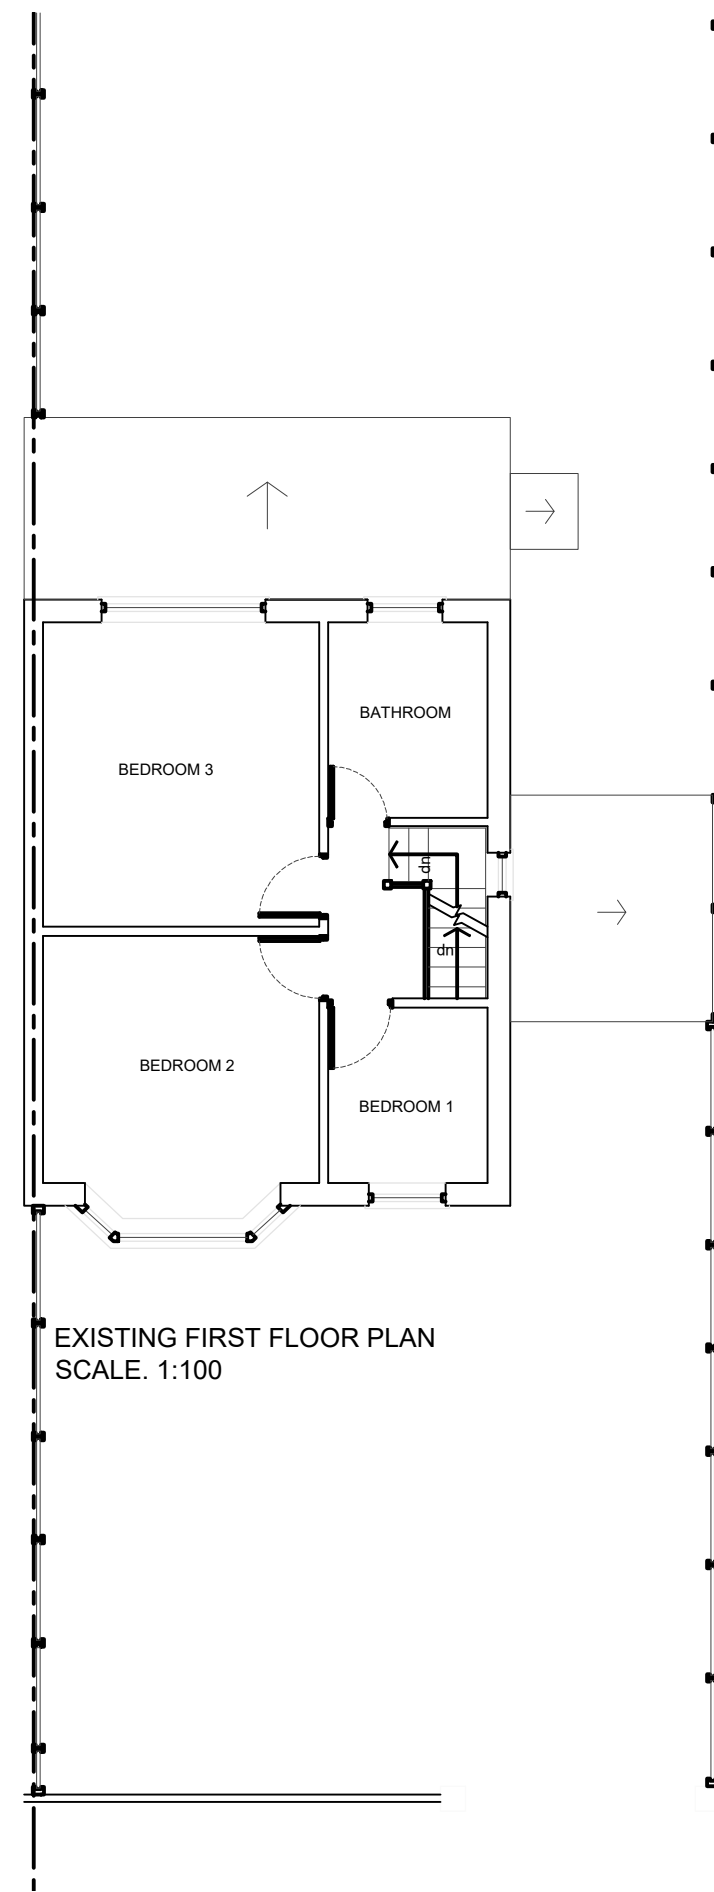
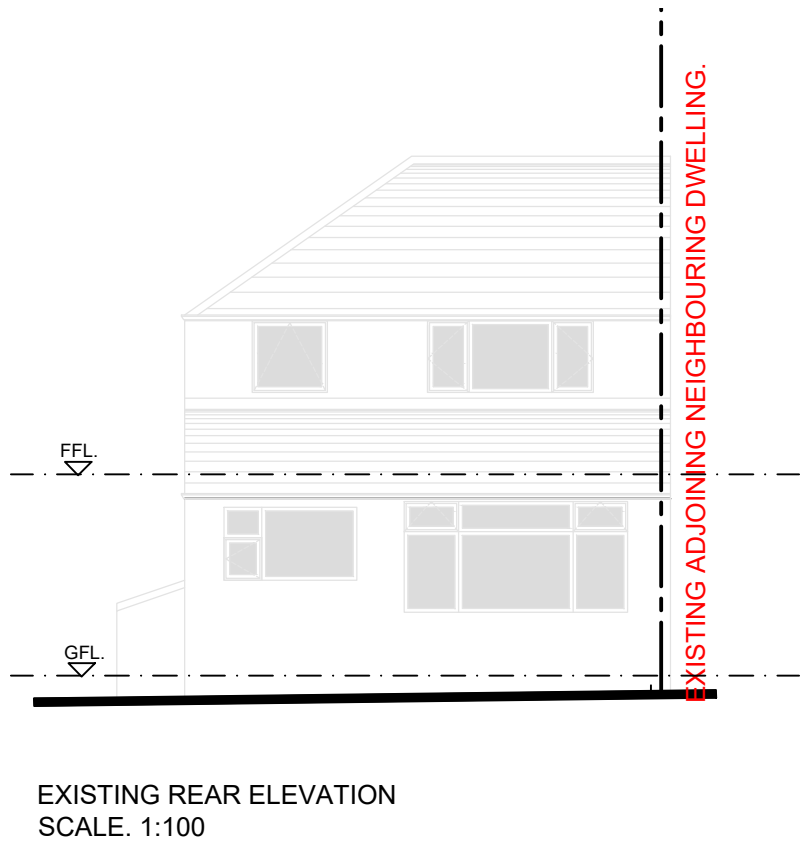
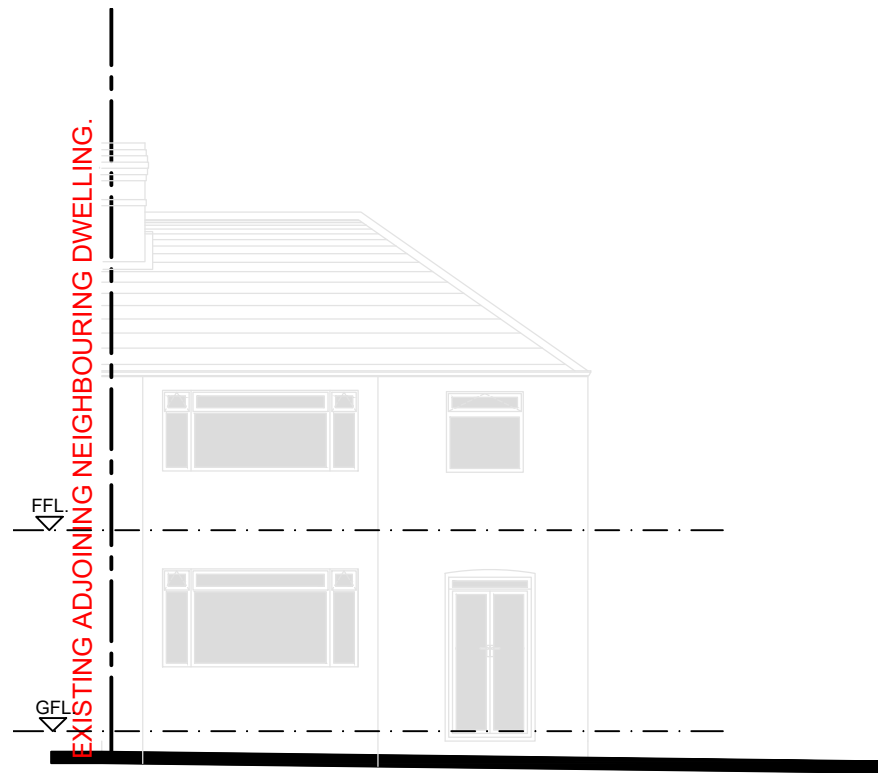
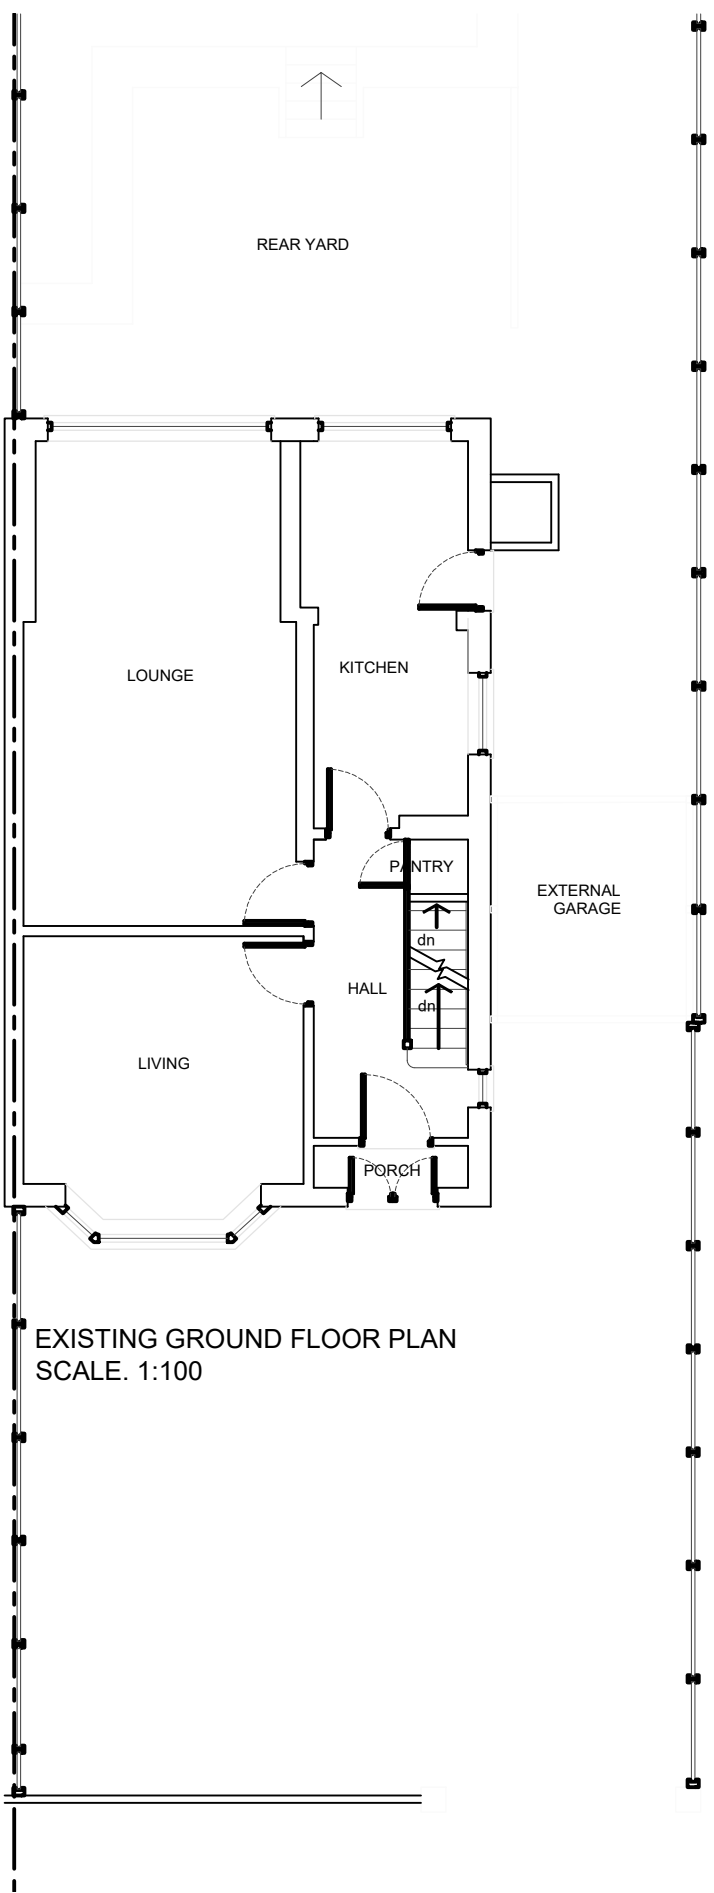
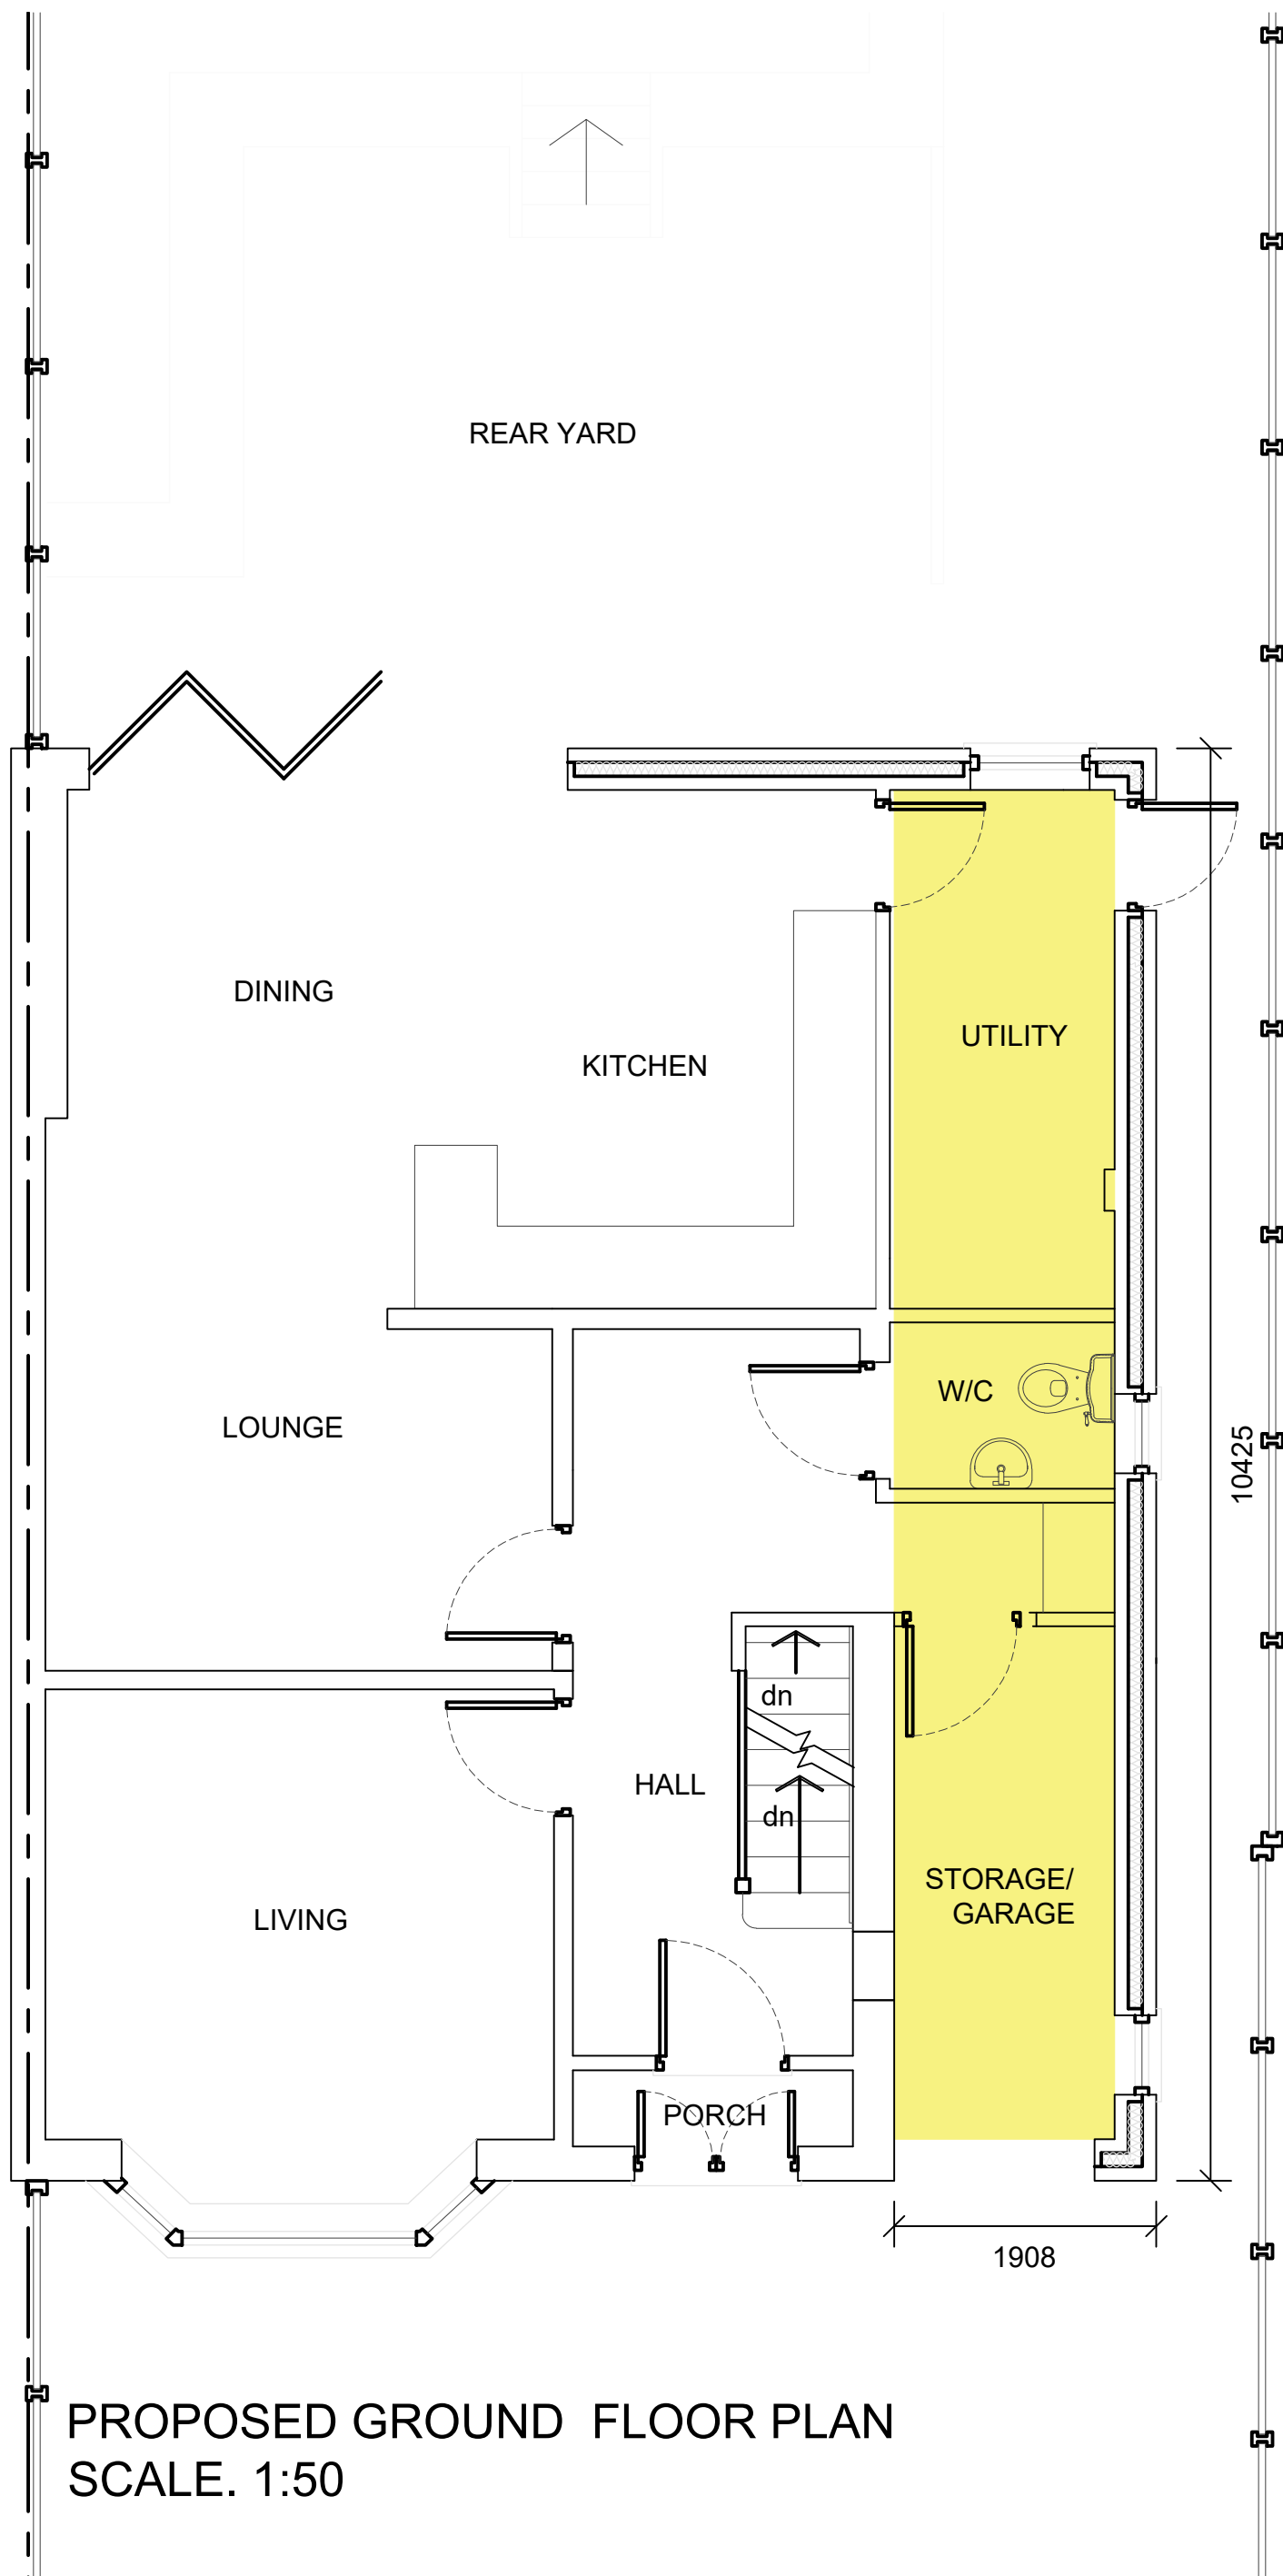
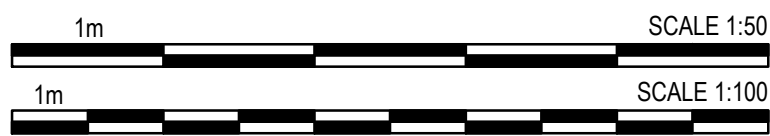
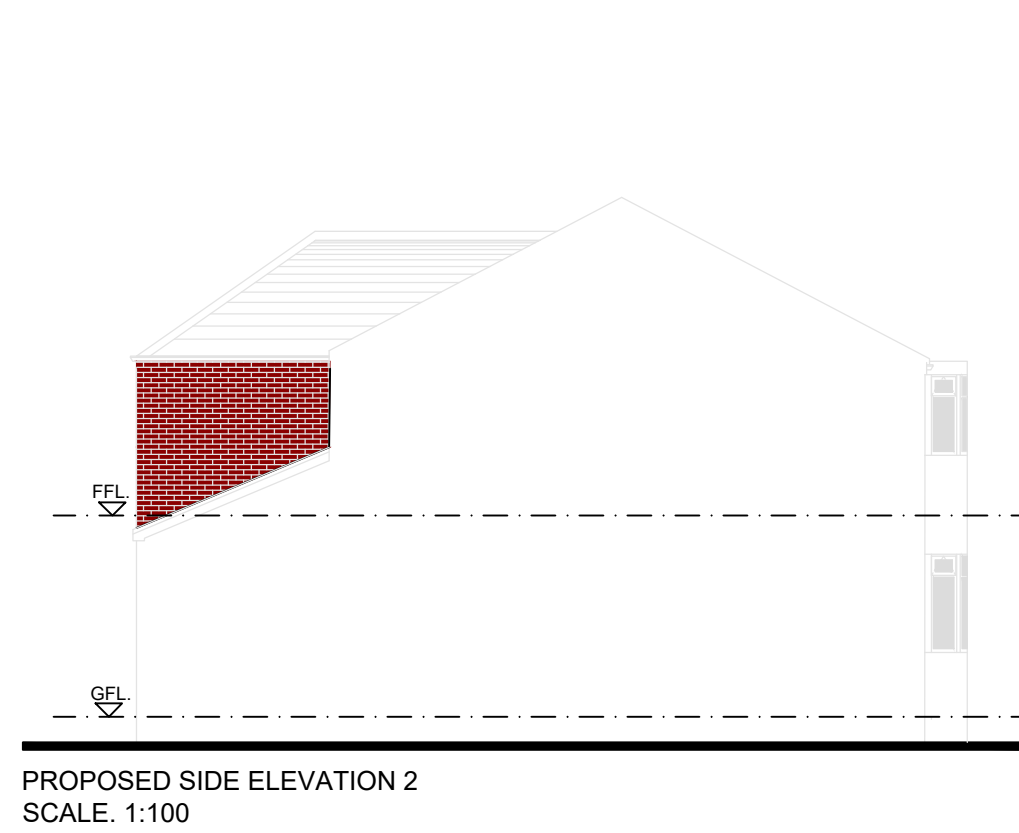
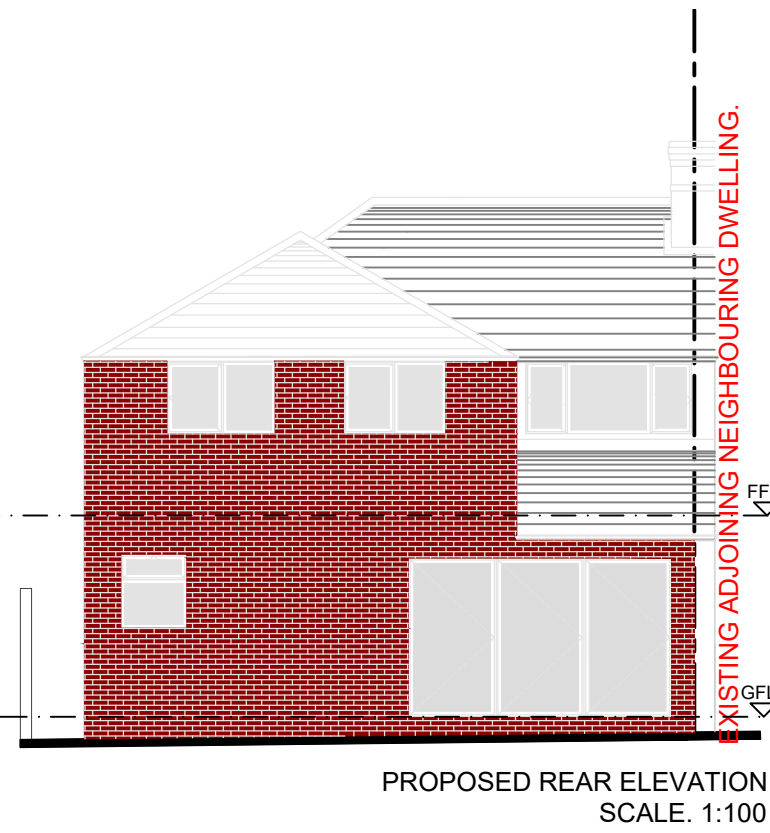


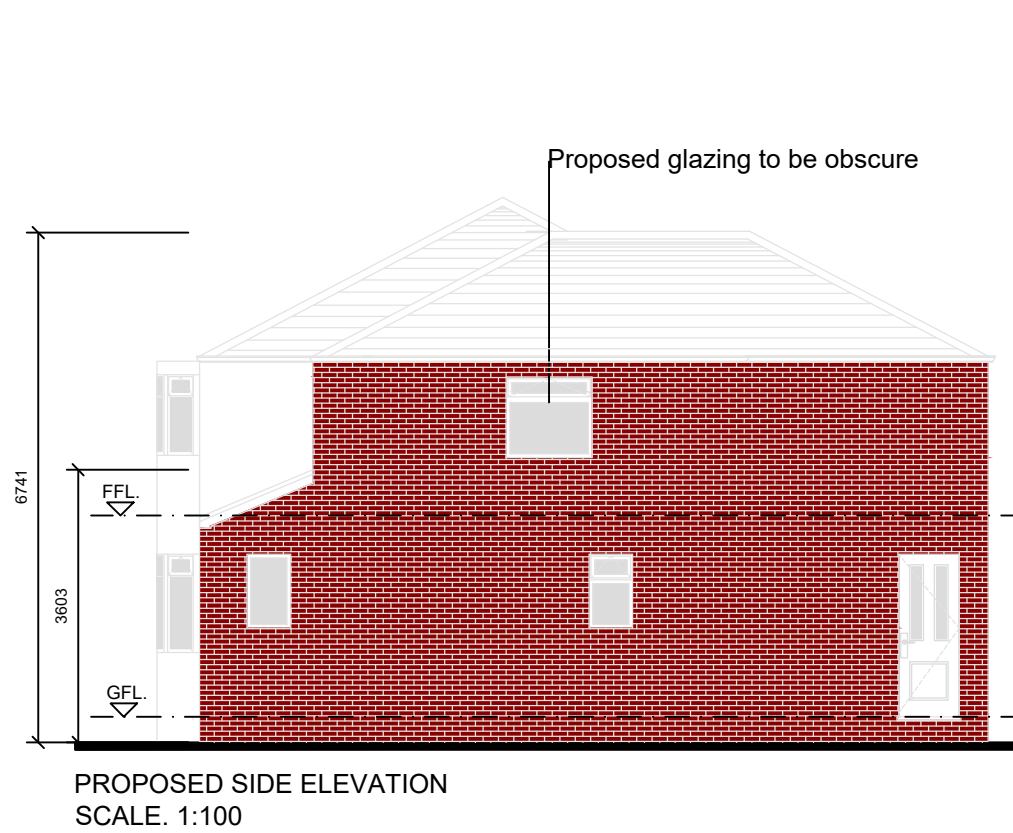

EXISTING ADJOINING NEIGHBOURING DWELLING.

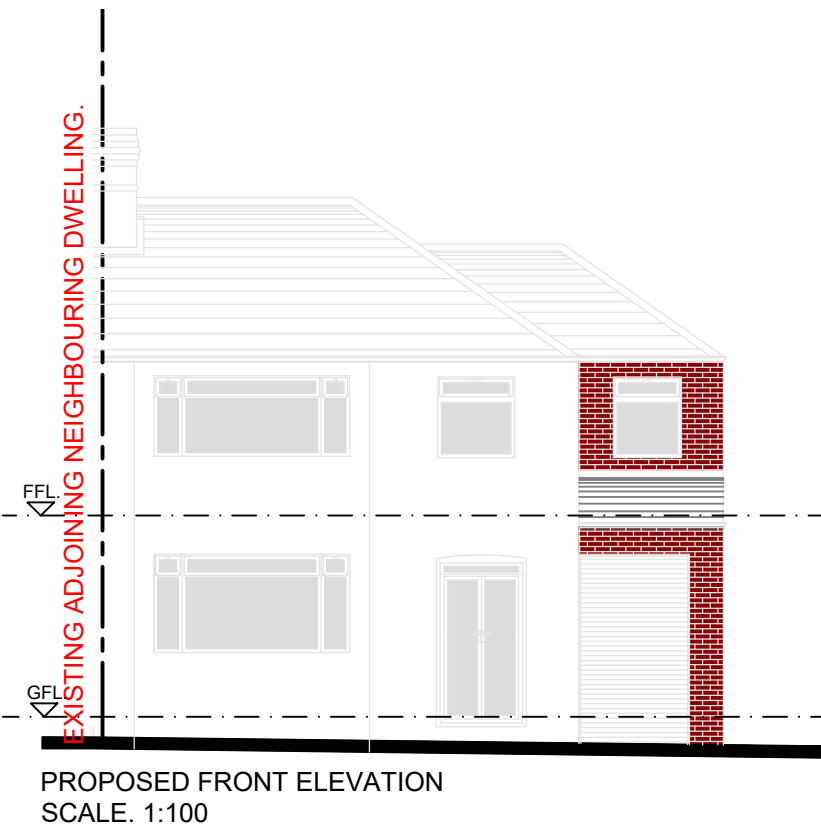

EXISTING ADJOINING NEIGHBOURING DWELLING.

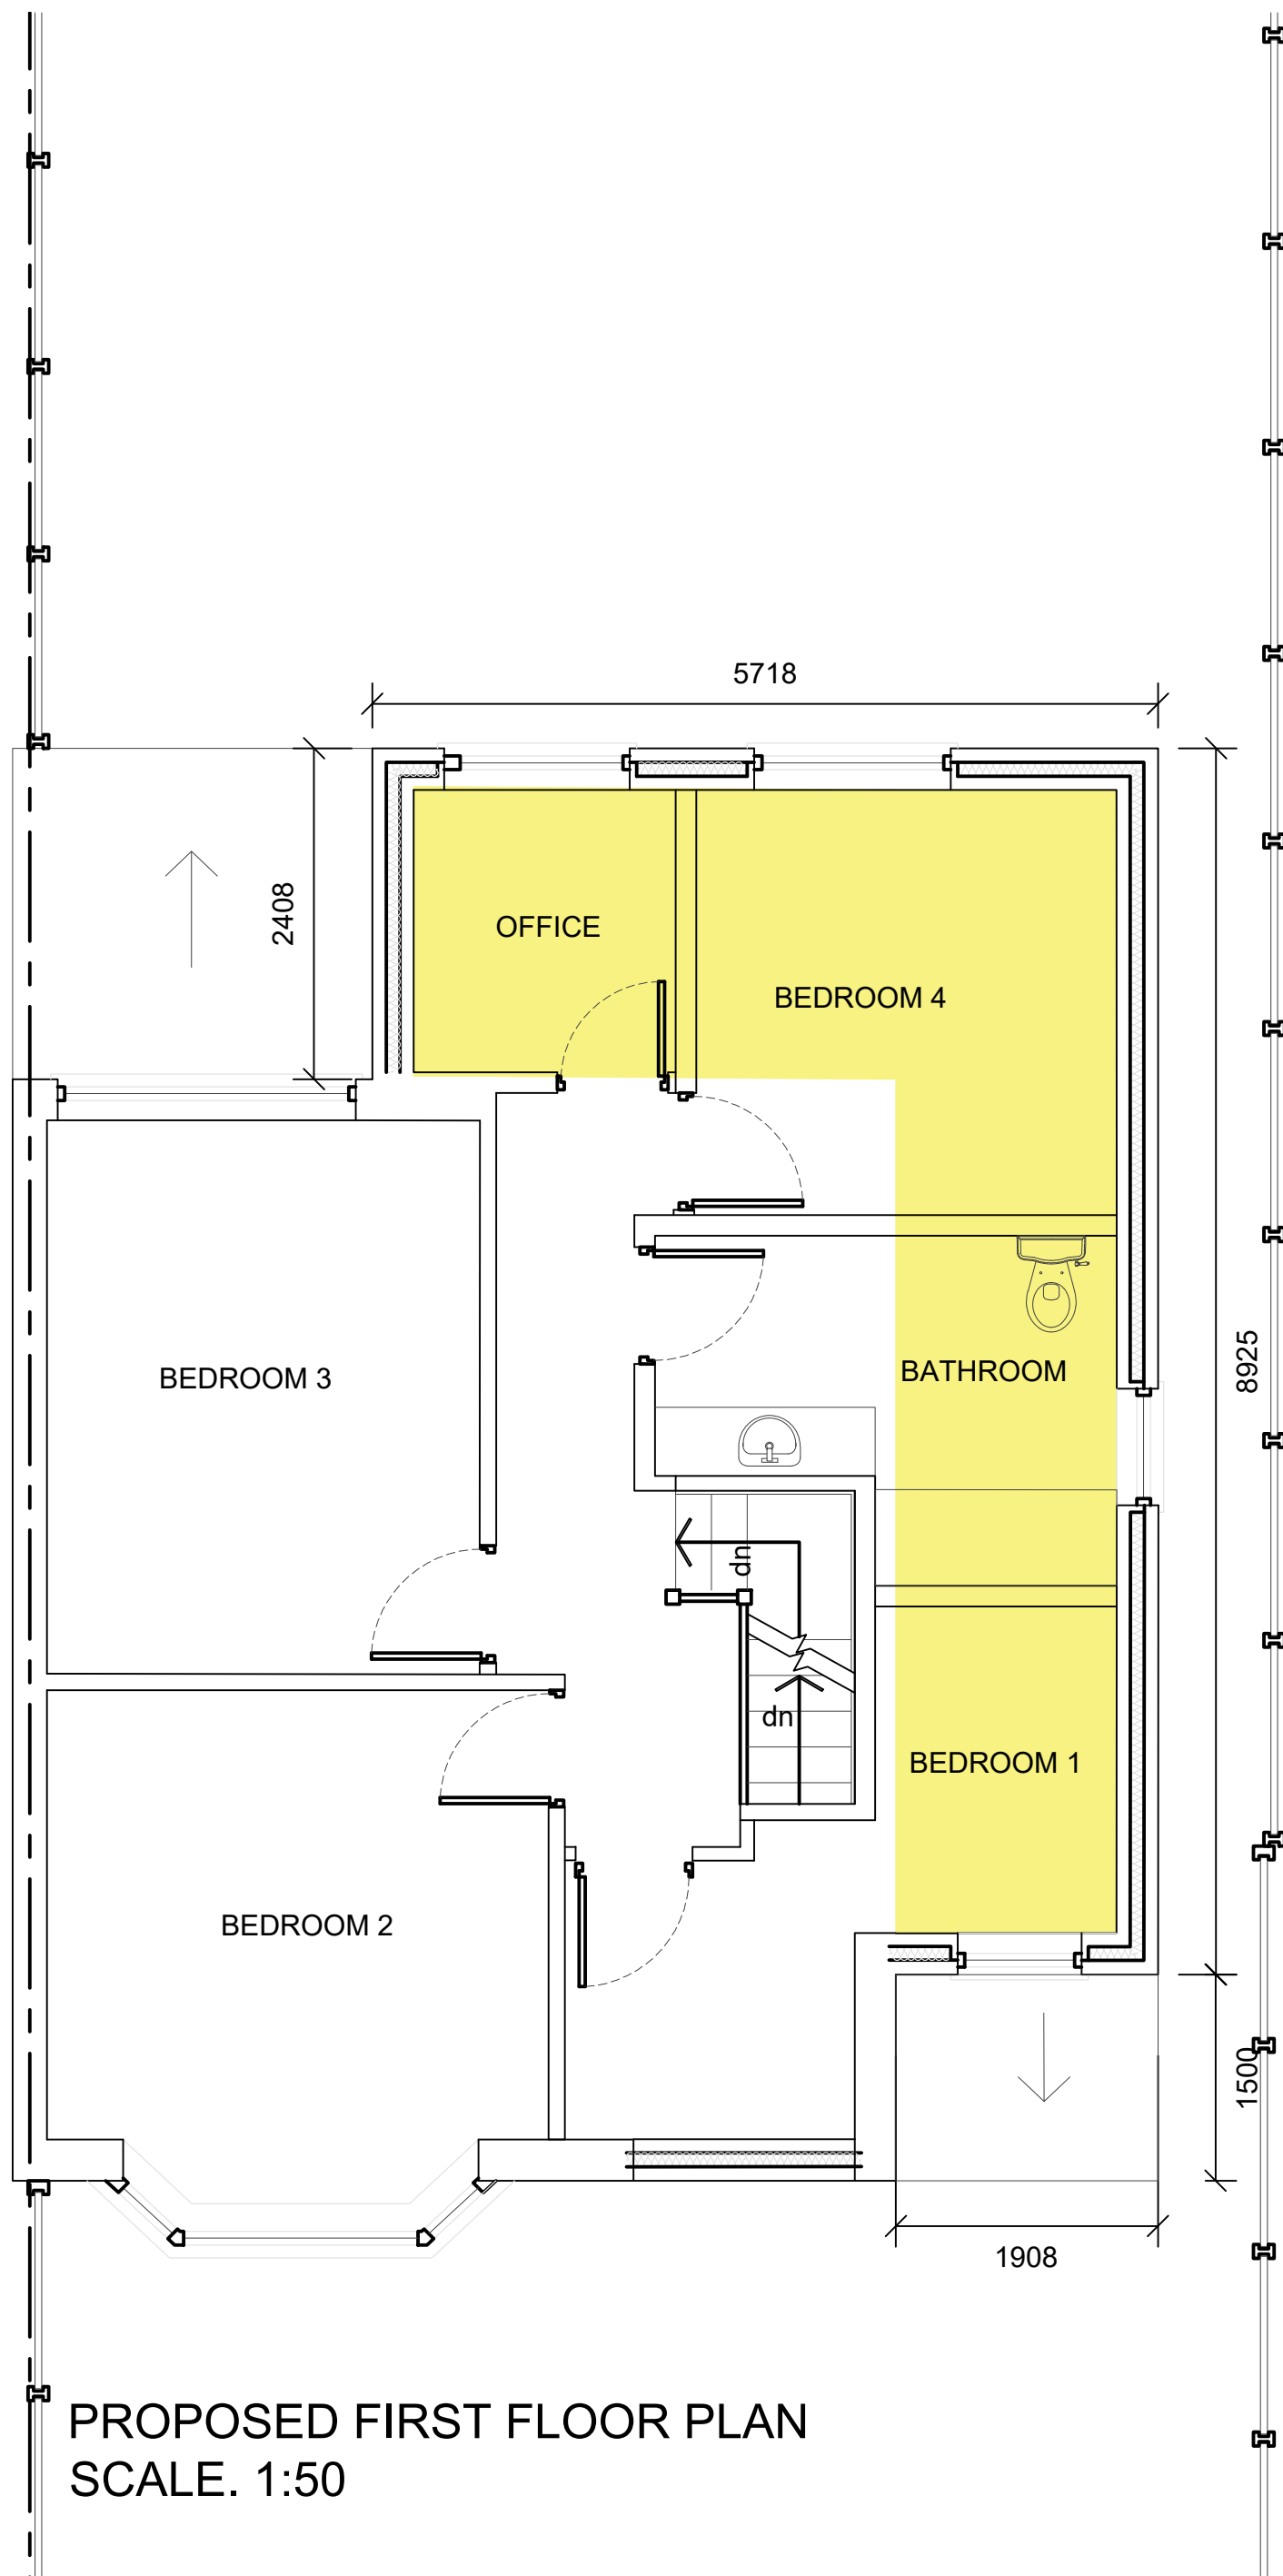

PLANNING

CLIENT LOGO			
(Insert Client Logo into Client Logo Block)			
rev	amendments	by	ckd date
29 Belhaven Road, Crumpsall M84WG Existing and Proposed Plans & Elevations			
Drawing Status:		Planning	
Drawn / Checked:		AP / -	
Date:		12/07/2021	
Scale:		As Shown A1	
Drawing no:		Revision:	
DWG210712-01		B	