
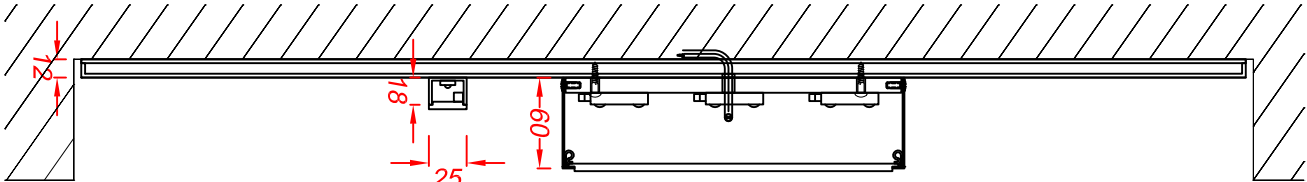
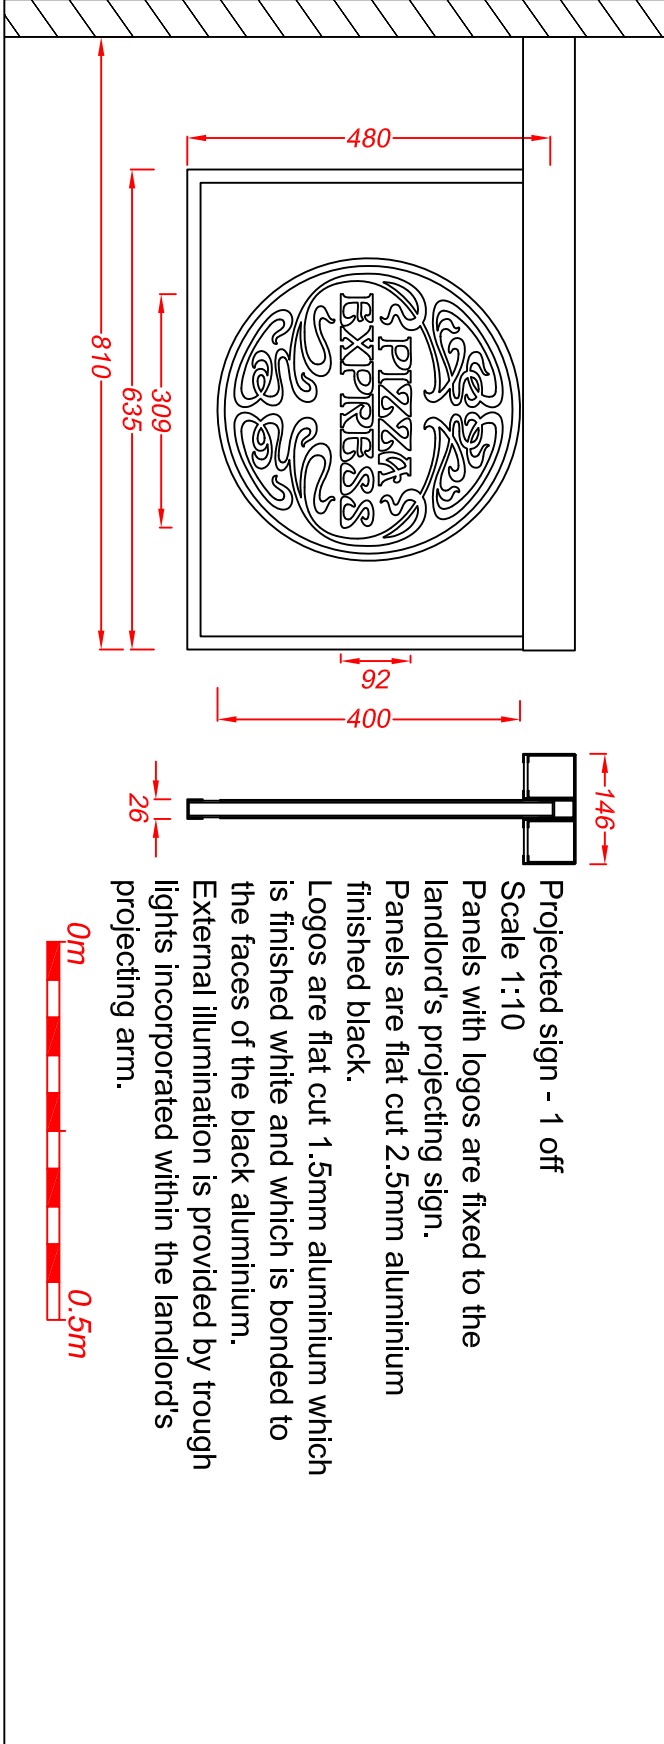


Existing

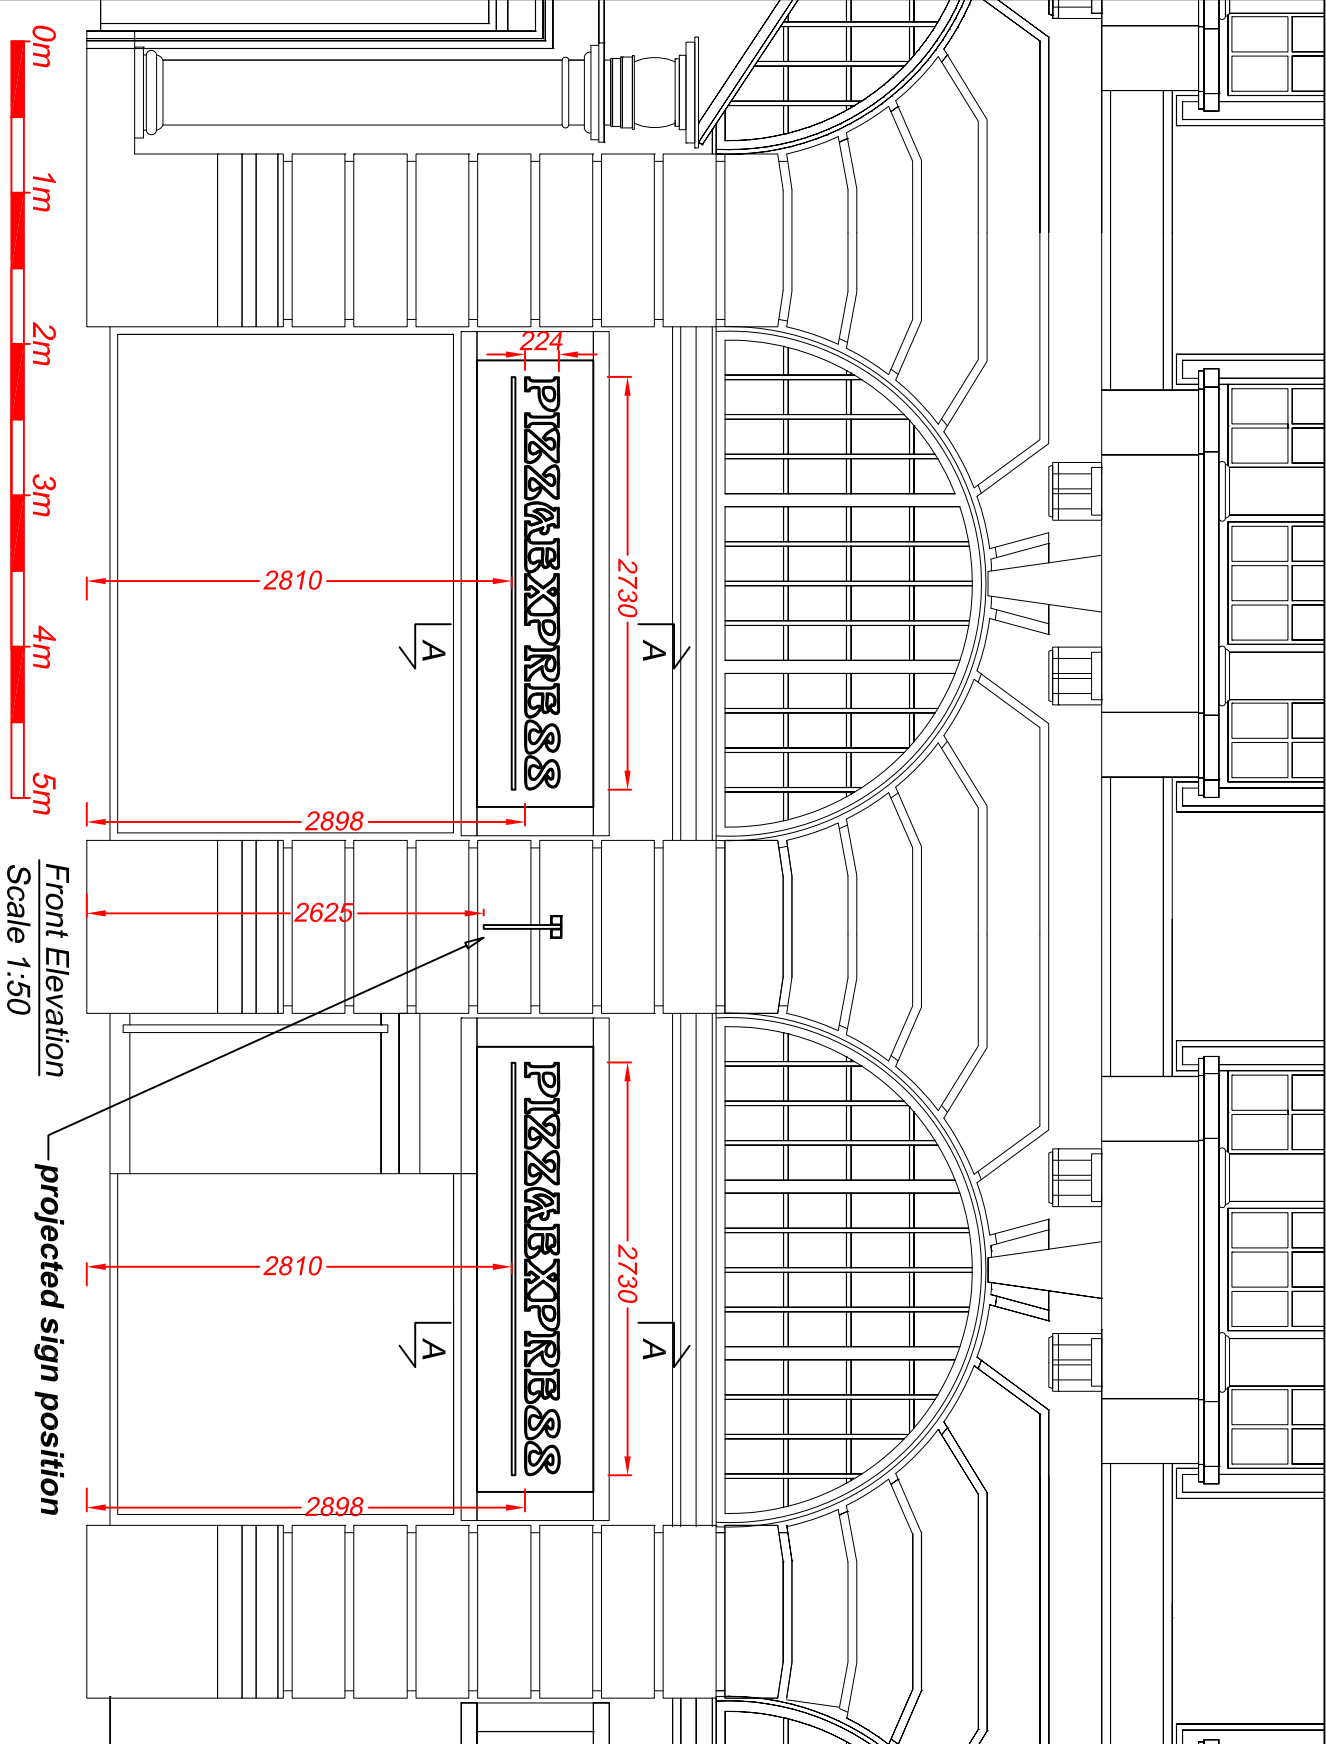


Section A-A through the text

Scale 1:5

Curved 2.5mm aluminium fascia panel is finished black.

Built-up letters have 1.2mm descaled stainless steel face rims and returns finished black.
Push through 5mm opal 030 acrylic faces.
Backs are screw fixed to the fascia panel.
Fitted with low energy white LEDs for face illumination.

Lightline fixed to the fascia is a hollowed out 18mm Trovidur channel which is finished black.
Lightline face is rebated 5mm opal acrylic.
Fitted with blue LEDs for face illumination.

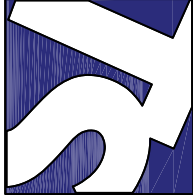

Technical Signs
Floor 1 - Unit 3
Hillie Business Centre
132 St Albans Road
Watford, Herts, WD24 4AE
Tel: 01923 811999
Fax: 01923 811998
E-mail: info@technicalsigns.co.uk

Client: Pizza Express			
Address/Job details			
Unit B St James Building			
79 Oxford St			
Manchester			
M1 6FQ			
Existing Signs			
Job No			
Drawn by	Date		
DN	21/07/21		
Scale	Drawing No		
As specified (A3)	596412-1		
	Rev		