



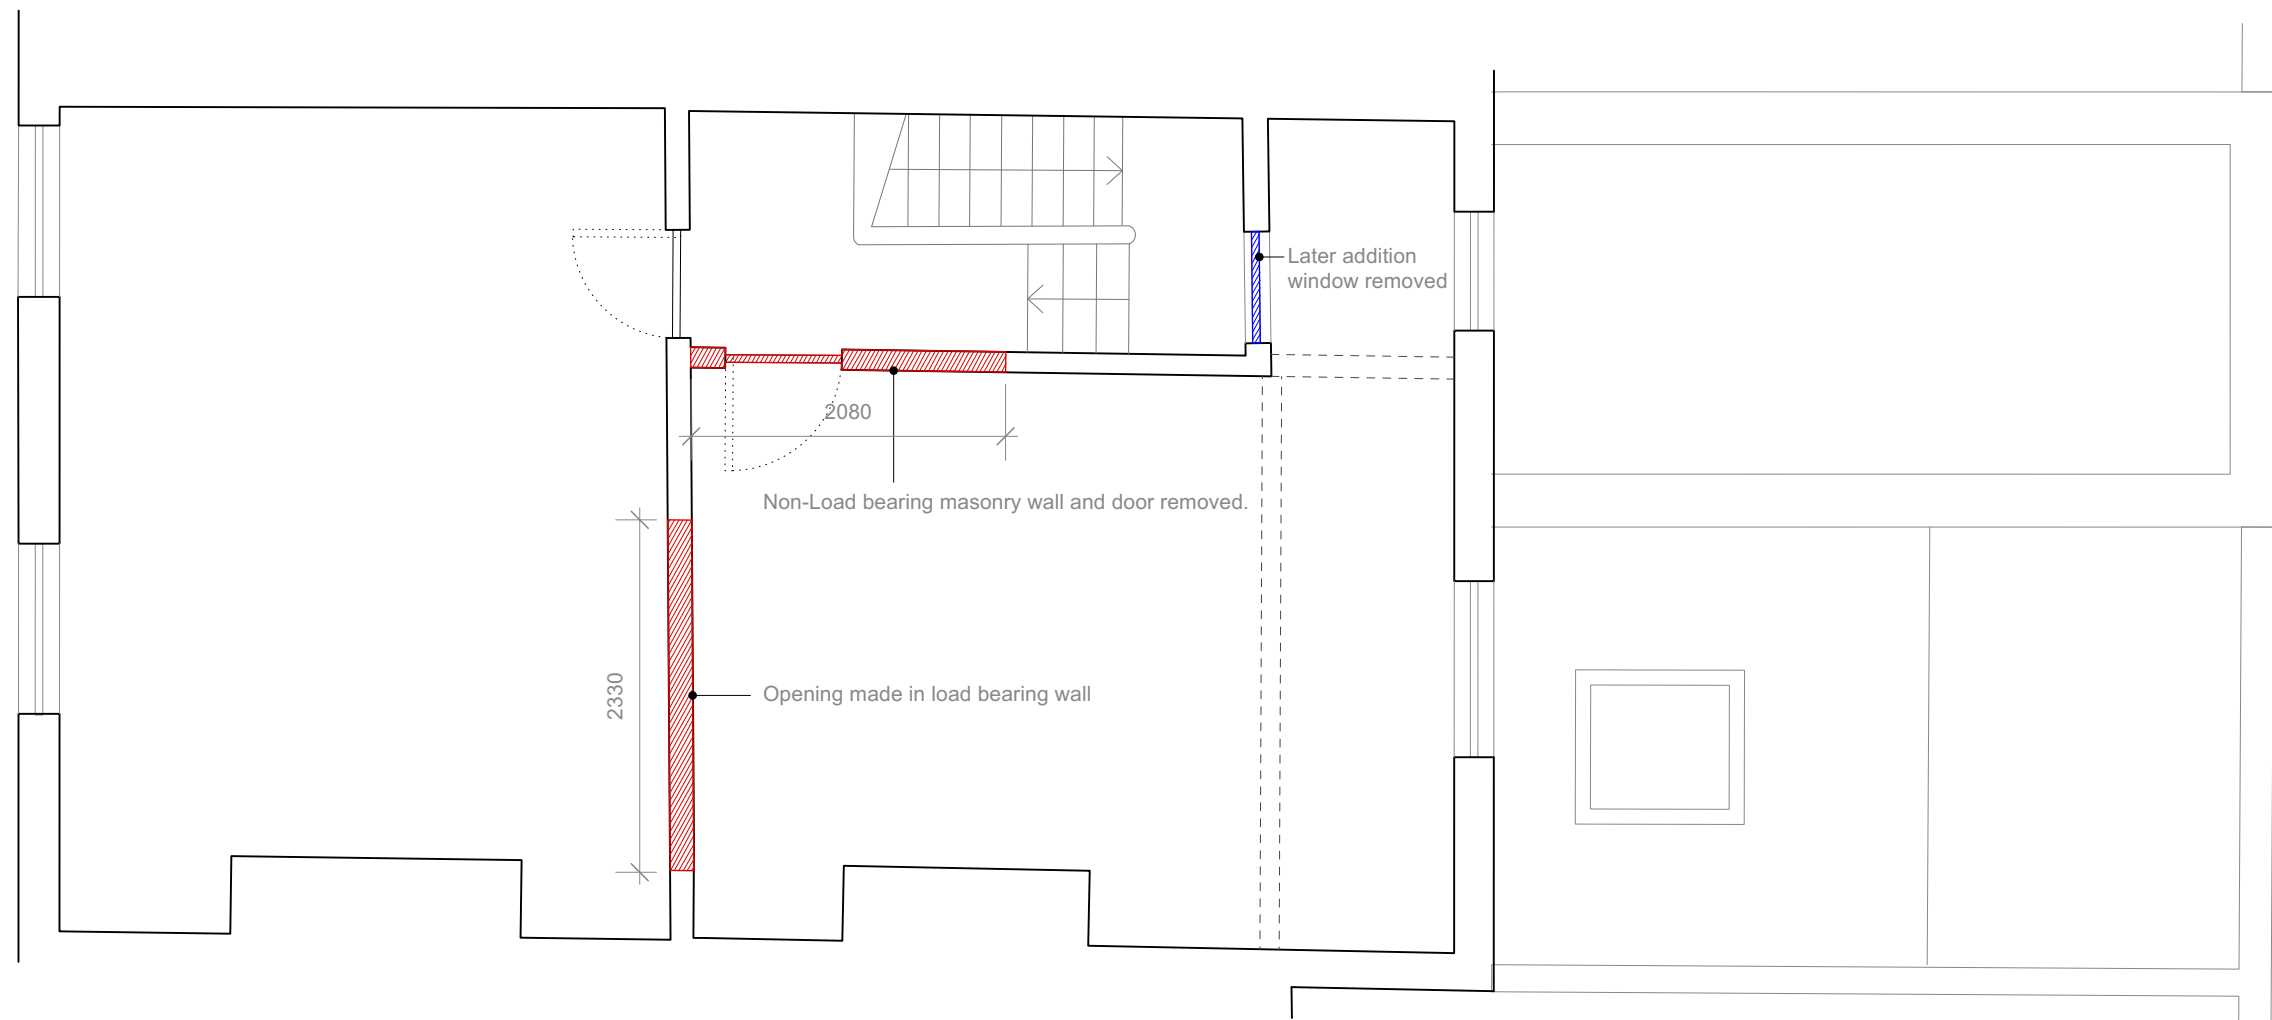

KEY

-  DEMOLITION OF NON-ORIGINAL BUILDING FABRIC
-  AREAS TO BE RETAINED (NOT PROPOSED FOR DEMOLITION)
-  DEMOLITION OF HISTORIC FABRIC

PROJECT : 27 BYROM STREET

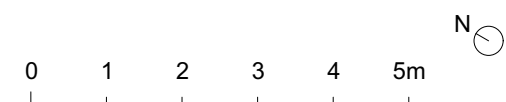

DWG NO : 27_0023A
P L A N N I N G
SECOND FLOOR DEMOLITION PLAN
SCALE : 1:100
REVISION A