
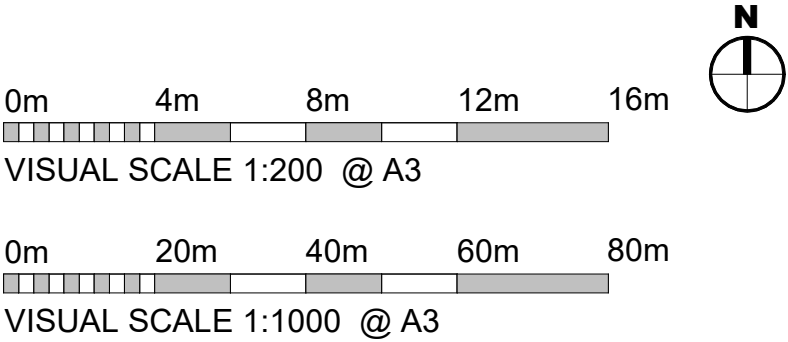


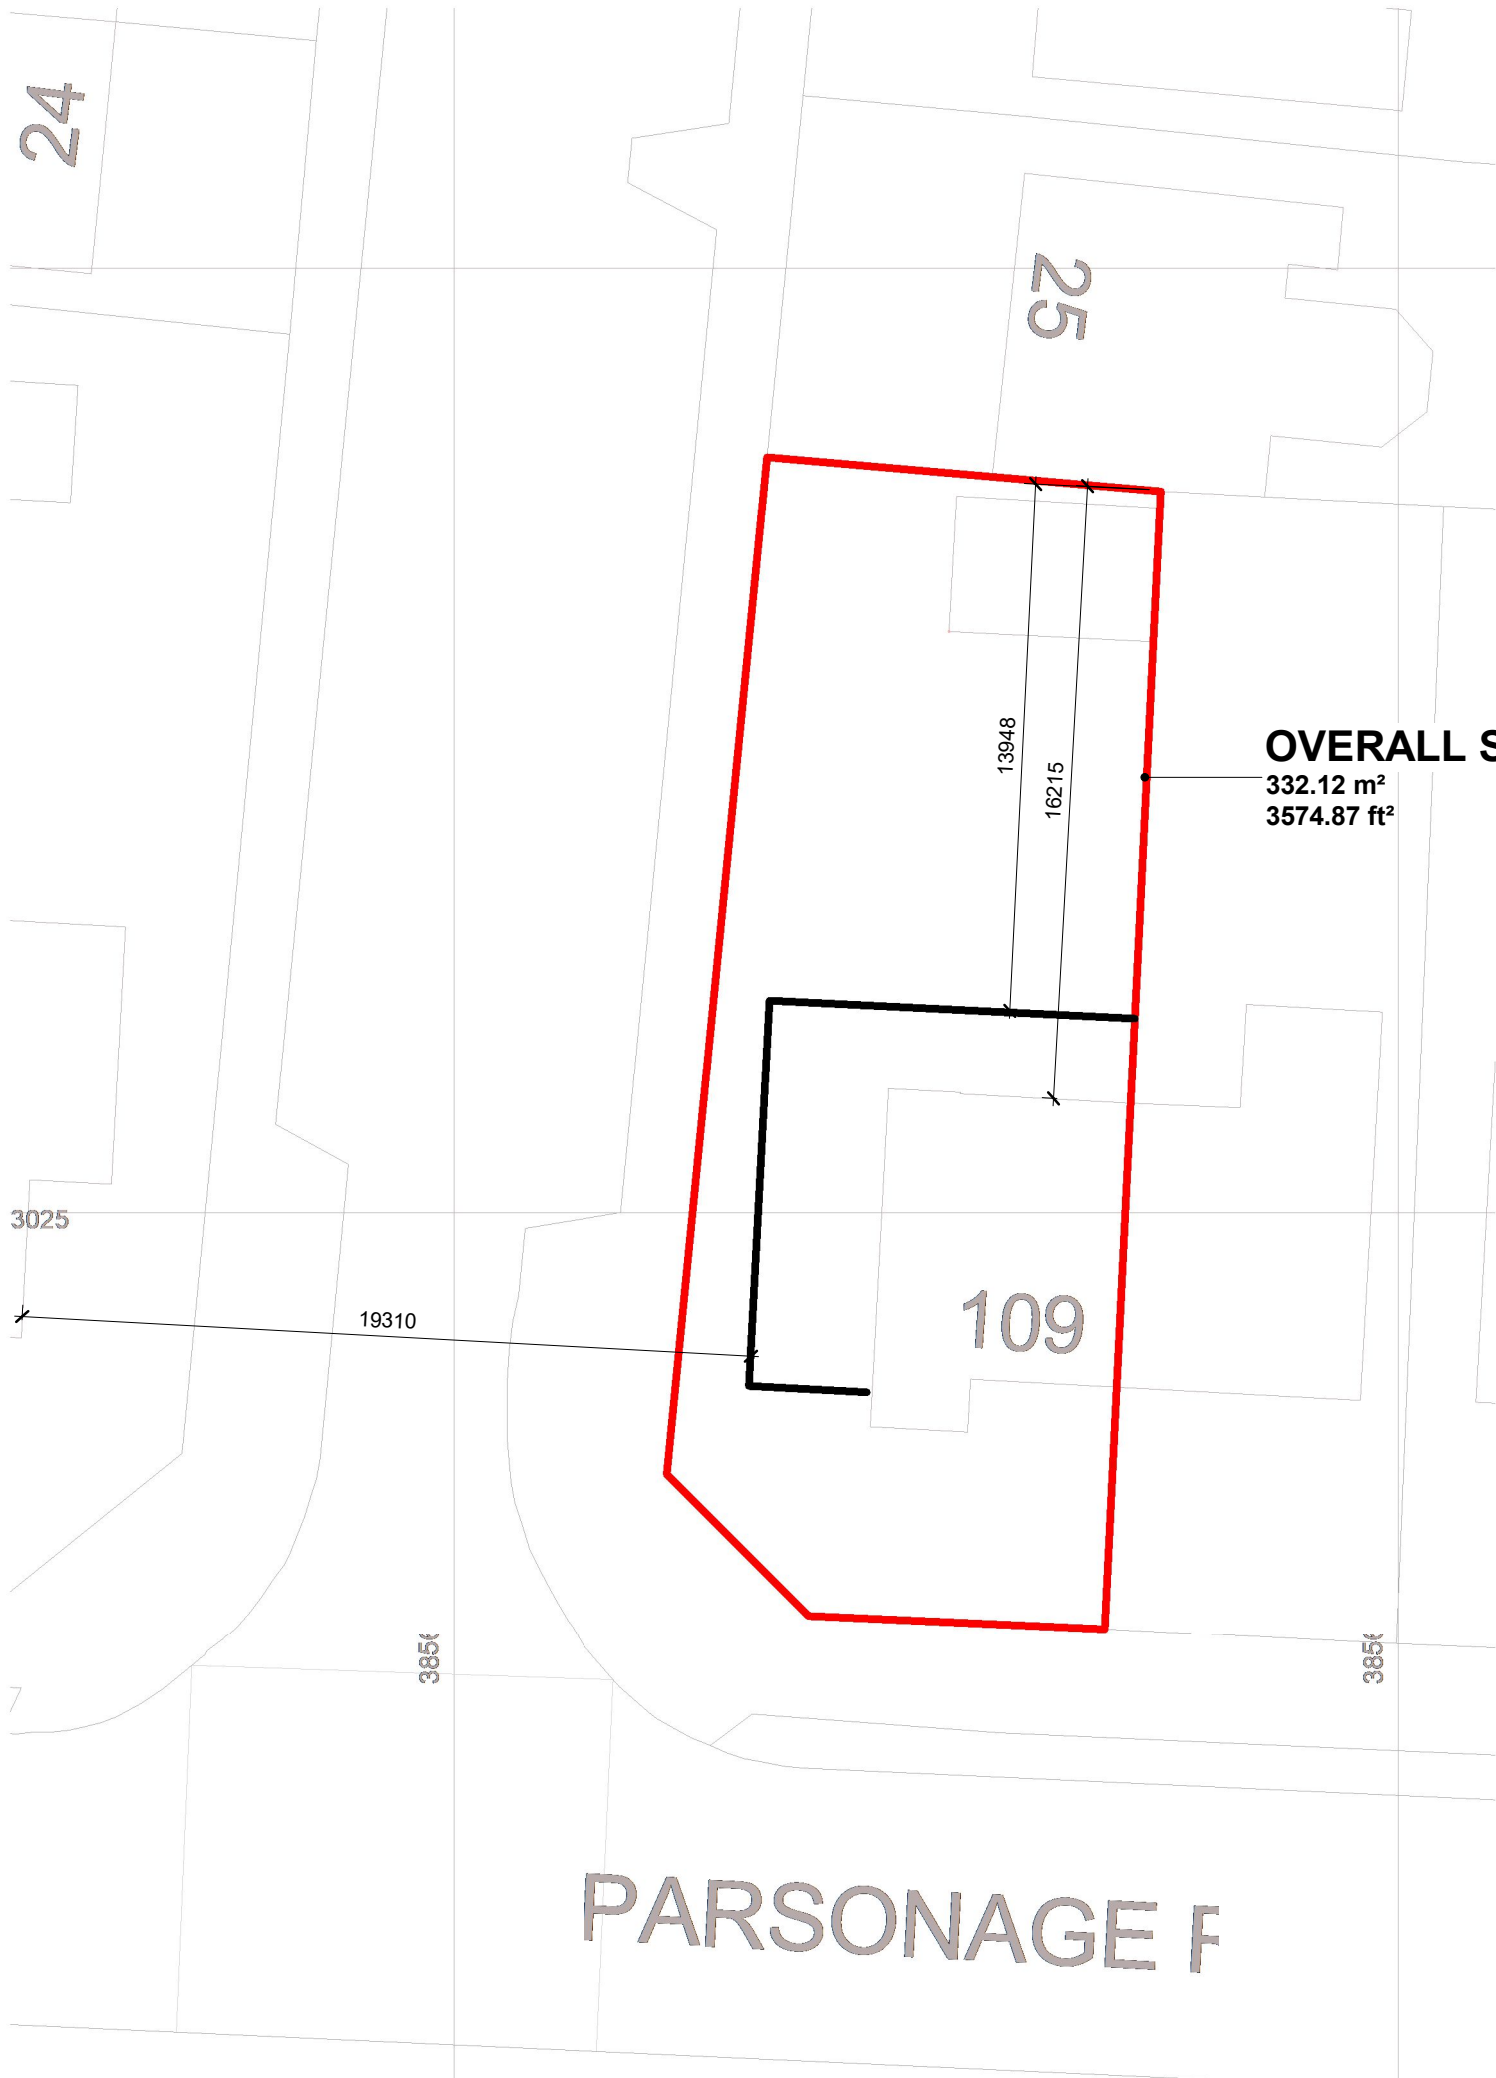

INFORMATION

Hazard Identification

ref	hazard	date
-----	--------	------

EGESHAW

ARCHITECTURE

BETH@EGESHAW.CO.UK 07305 117 901

Ordnance Survey, (c) Crown Copyright 2021. All rights reserved. Lic

2 Location Plan as Proposed
1 : 1000

P3	Drawing Updated	10.11.21
P2	Updated Planning Issue	10.08.21
P1	Planning Issue	17.07.21
Rev	Revision Details	Date

Project
2 Storey Extension
109 Parsonage Road M20 4WZ

Drawing Title
Proposed Site & Location Plan
Scale
As indicated @ A3

Drg no.
21M20-EGE-DR-A-2000

Rev
P3

This drawing is not to be copied, reproduced or re-distributed either in whole or in part without the prior written permission of the originator.

The originator shall have no responsibility for any liability, loss, cost, damage or expense arising from or relating to any use of this document other than for its intended purpose on this project.

All dimensions are to be checked on site by the contractor prior to proceeding with any work. This drawing shall not be scaled to ascertain any dimensions, work to figured dimensions only.

When this drawing is issued , it is an uncontrolled version issued for information only, to enable the recipient to prepare their own documents/ drawings for which they are solely responsible.

The designer does not accept liability for any loss or degradation of any information held in the drawing resulting from the translation from the original file format to any other file format or from the recipients reading of it in any other programme.