V 1.8

SITE LOCATION



Reproduced by permission of Ordnance Survey on behalf of the Controller of Her Majesty's Stationery Office All rights reserved. © Crown Copyright licence no. 100022432

SITE AREA PLAN

0 1:50,000 1km 2



SITE PHOTOGRAPH

N

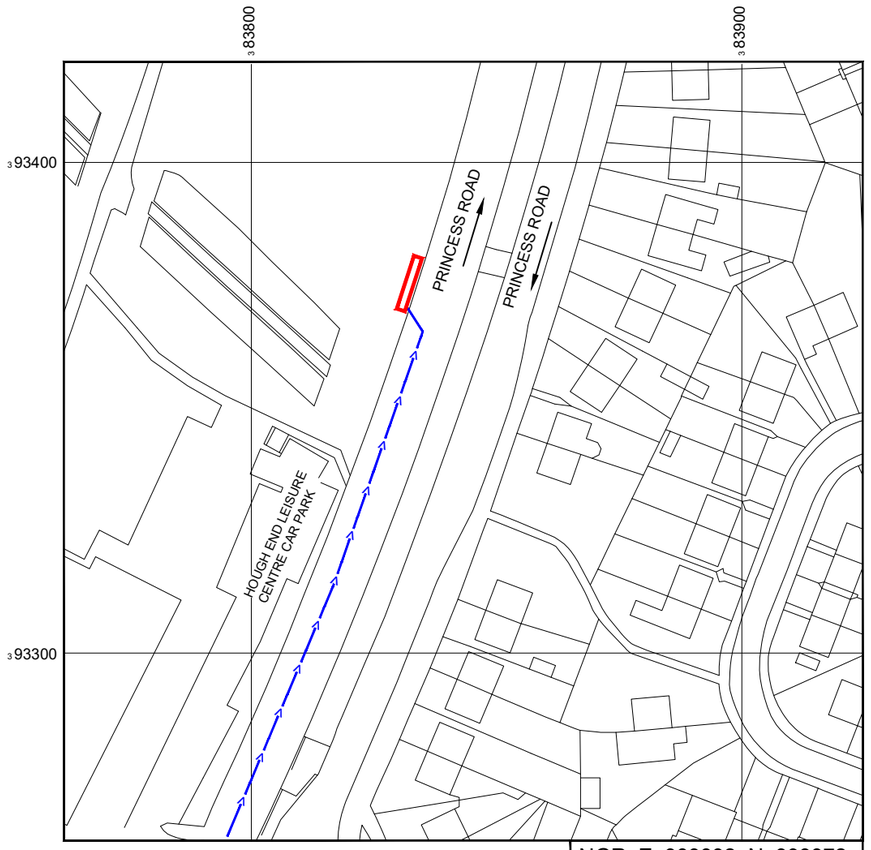

NGR E: 383832 N: 393372

Reproduced by permission of Ordnance Survey on behalf of the Controller of Her Majesty's Stationery Office. All rights reserved. © Crown Copyright licence no. 100022432

SITE LOCATION PLAN

0 1:1250 25m 50

GOOGLE MAPS QR CODE

GOOGLE MAPS - https://goo.gl/maps/snfLqiTVkMoob6JG7

GOOGLE STREETVIEW - https://goo.gl/maps/VXFBZBv2vSqCfWqCA

NOTES:

1. ALL DIMENSIONS IN MM UNLESS OTHERWISE NOTED.

DIRECTIONS TO SITE:

FROM M60 JUNCTION 5 HEAD TOWARDS MANCHESTER ON THE A5103 PRINCESS ROAD. THE SITE IS LOCATED ON THE LEFT HAND SIDE.

Site Provider's Property Boundary:

Access Route To Site:

Access Route:

Master:	MBNL / EE / H3G:	Project:	Purpose of Issue:	Issue:
M001	H3G	3UK UNILATERAL	Planning	A

Date:	19/07/2021
Drawn:	J.Boote
Checked:	J.Stockdale
Approved:	J.Stockdale

Revision / Upgrade Description: First Issue

Hutchison 3G UK Limited
Star House, 20 Grenfell Road
Maidenhead, SL6 1EH
Tel: 01628 765 000
Fax: 01628 765 001

H3G Base Station Information line:
0845 6043000
Available 8am-8pm Monday to Friday

Design Consultant & Principal Contractor:

Great British Communications
Lapwing House, Block 3 Forward Point,
Ton House Lane, Widnes, Cheshire, WA8 0SL
t. 44 (0)151 420 4128
www.gbcservices.co.uk

Site Name: HOUGH END 2

Site ID: 1354533

Address: PRINCESS ROAD, HOUGH END, MANCHESTER GREATER MANCHESTER, M20 1HA

Title: 002 SITE LOCATION PLAN

Project: 3UK UNILATERAL

Purpose of Issue: GENERAL ARRANGEMENT

EE Cell ID:	MBNL Cell ID:	3UK Cell ID:
63390	MAN372	M0738

Master Drawing No: 1354533_MAN372_63390_M0738_M001

Issue: A

100mm
50mm
10mm

V 1.8

Asset Reference	Asset Desciption:	Asset Status:	Antenna / Dish / MHA / RRU / Equipment Access Desciption:
EA1	Antenna	To be removed	Cherrypicker Access Only
EB1	Antenna	To be removed	Cherrypicker Access Only
EC1	Antenna	To be removed	Cherrypicker Access Only
A1-A2	Antenna	Proposed	Cherrypicker Access Only
B1-B2	Antenna	Proposed	Cherrypicker Access Only
C1-C2	Antenna	Proposed	Cherrypicker Access Only

Asset Reference	Asset Desciption:	Asset Status:	Antenna / Dish / MHA / RRU / Equipment Access Desciption:
CAB1-4	Cabinets	To be removed	Unrestricted Access
CAB5-7	Cabinet	Proposed	Unrestricted Access

Asset Reference	Asset Desciption:	Asset Status:	Antenna / Dish / MHA / RRU / Equipment Access Desciption:
RRU1-3	RRU	Proposed	Unrestricted Access
RRU4-9	RRU	Proposed	Unrestricted Access
RRU10-12	RRU	Proposed	Unrestricted Access
BB1	BOB Bottom	Proposed	Unrestricted Access
PR1-6	Pass. Router	Proposed	Unrestricted Access

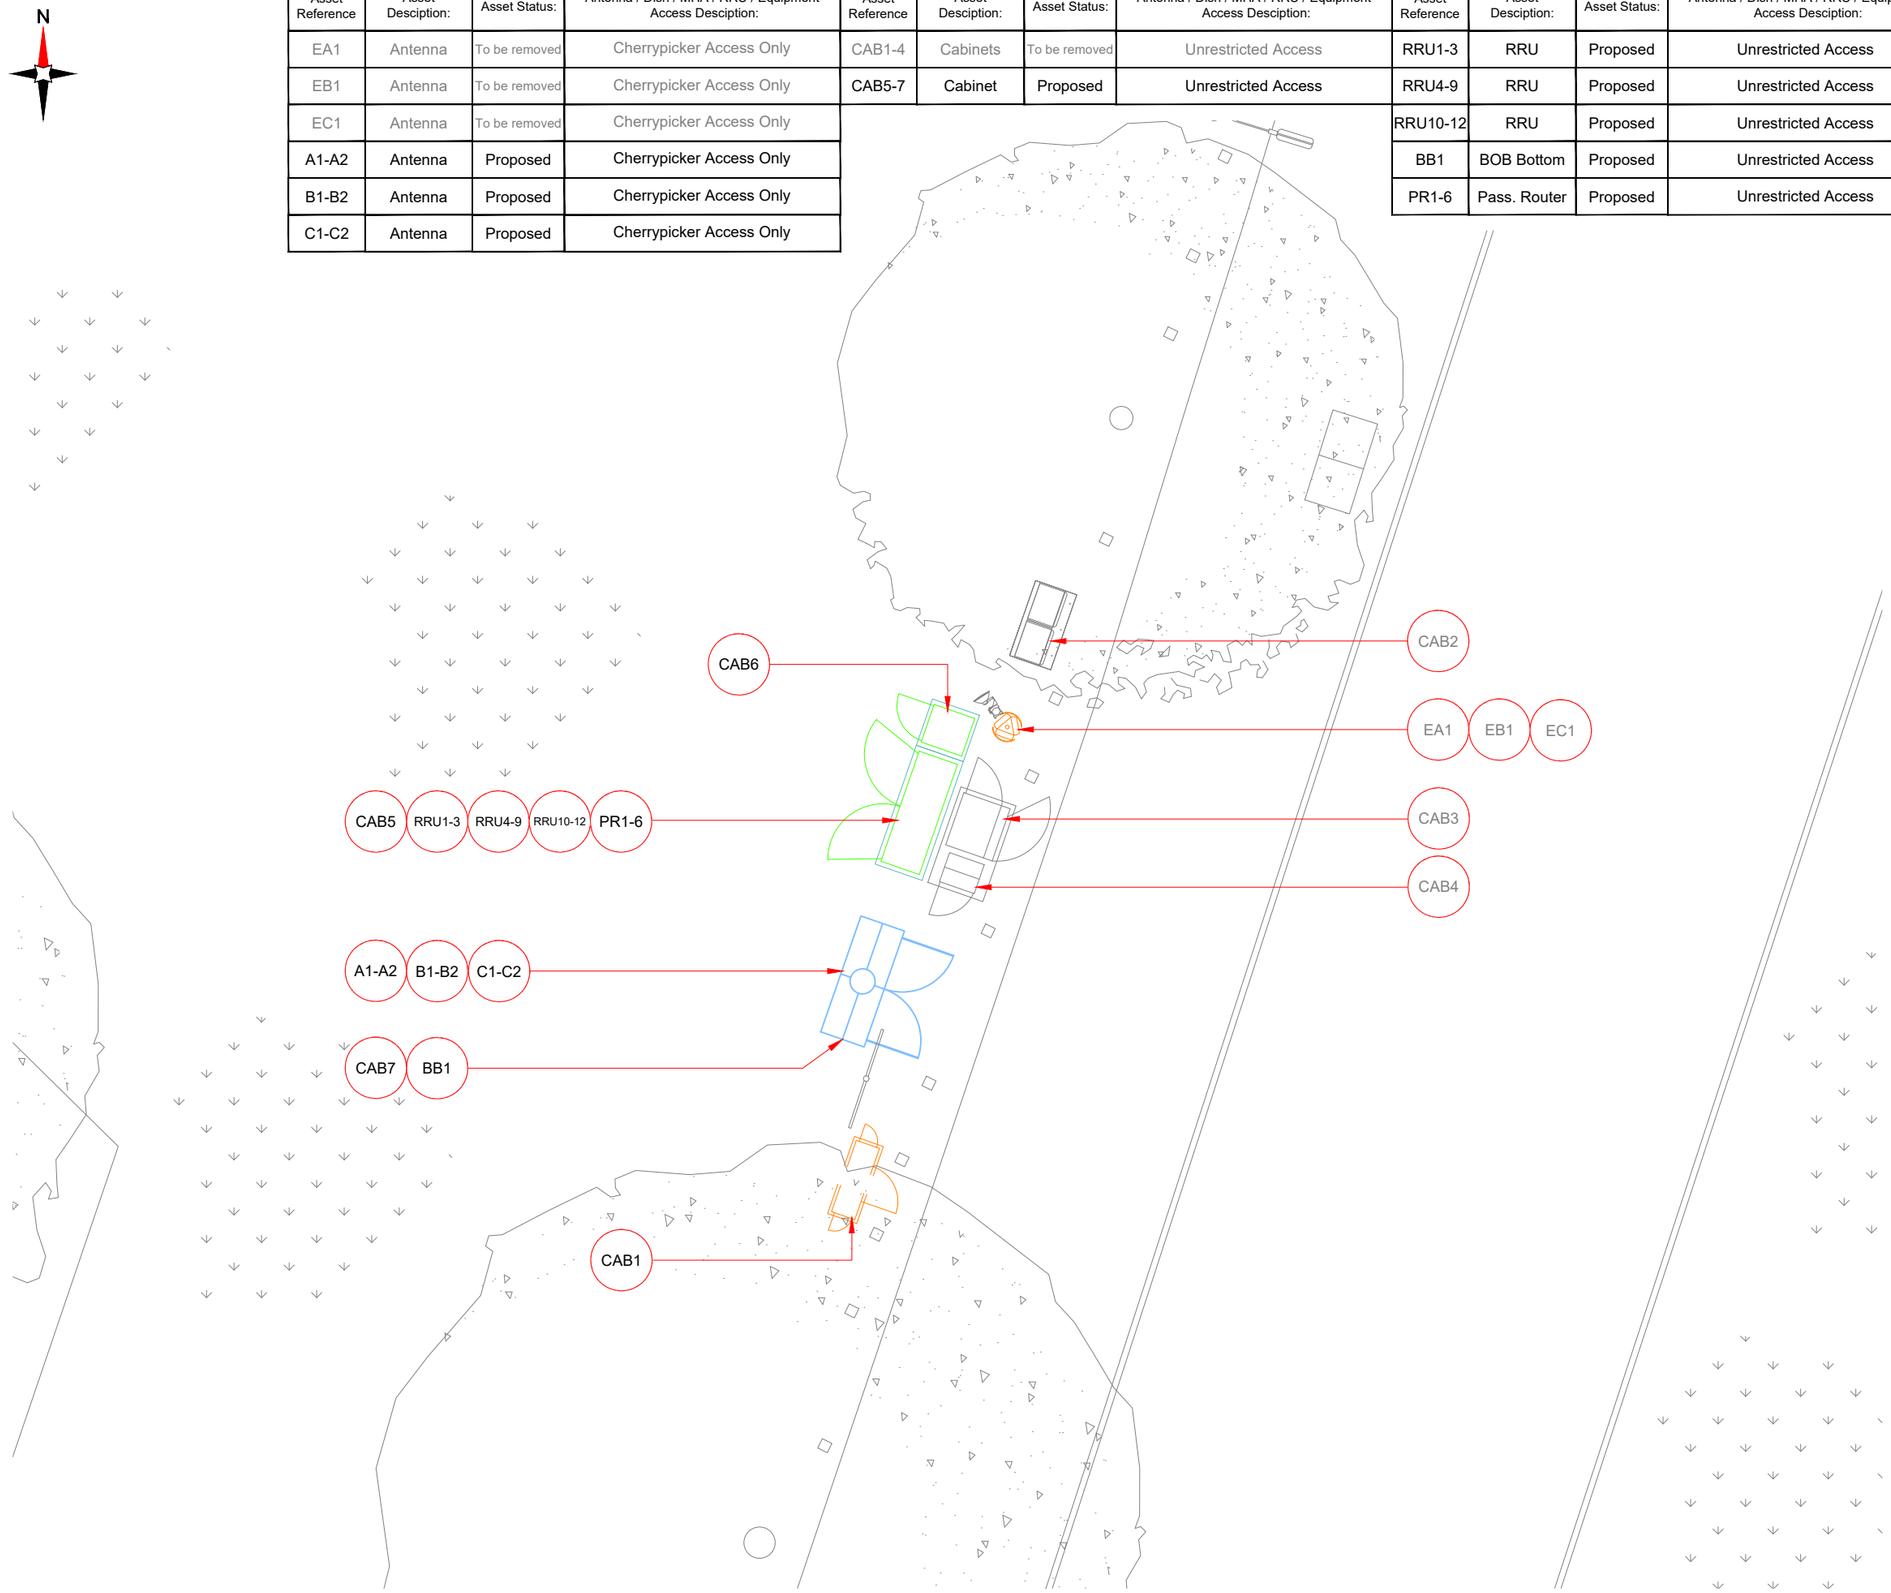

ACCESS PLAN

0 1:200 5m 8

NOTES:

1. ALL DIMENSIONS IN MM UNLESS OTHERWISE NOTED.

DEFINED ACCESS ROUTE DESCRIPTION FROM SITE ENTRANCE TO THE EQUIPMENT:

Master:	MBNL / EE / H3G:	Project:	Purpose of Issue:	Issue:
M001	H3G	3UK UNILATERAL	Planning	A

Date:	19/07/2021
Drawn:	J.Boote
Checked:	J.Stockdale
Approved:	J.Stockdale

Revision / Upgrade Description:
First Issue

Hutchison 3G UK Limited
Star House, 20 Grenfell Road
Maidenhead, SL6 1EH
Tel: 01628 765 000
Fax: 01628 765 001

H3G Base Station Information line:
0845 6043000
Available 8am-8pm Monday to Friday

Design Consultant & Principal Contractor:

Great British Communications
Lapwing House, Block 3 Forward Point,
Tan House Lane, Widnes, Cheshire, WA8 0SL
t. 44 (0)151 420 4128
www.gbcservices.co.uk

Site Name: HOUGH END 2

Site ID: 1354533

Address:
PRINCESS ROAD,
HOUGH END,
MANCHESTER
GREATER MANCHESTER,
M20 1HA

Title: 003 ACCESS PLAN

Project: 3UK UNILATERAL

Purpose of Issue: GENERAL ARRANGEMENT

EE Cell ID:	MBNL Cell ID:	3UK Cell ID:
63390	MAN372	M0738

Master Drawing No: 1354533_MAN372_63390_M0738_M001

Issue: A

V 1.8

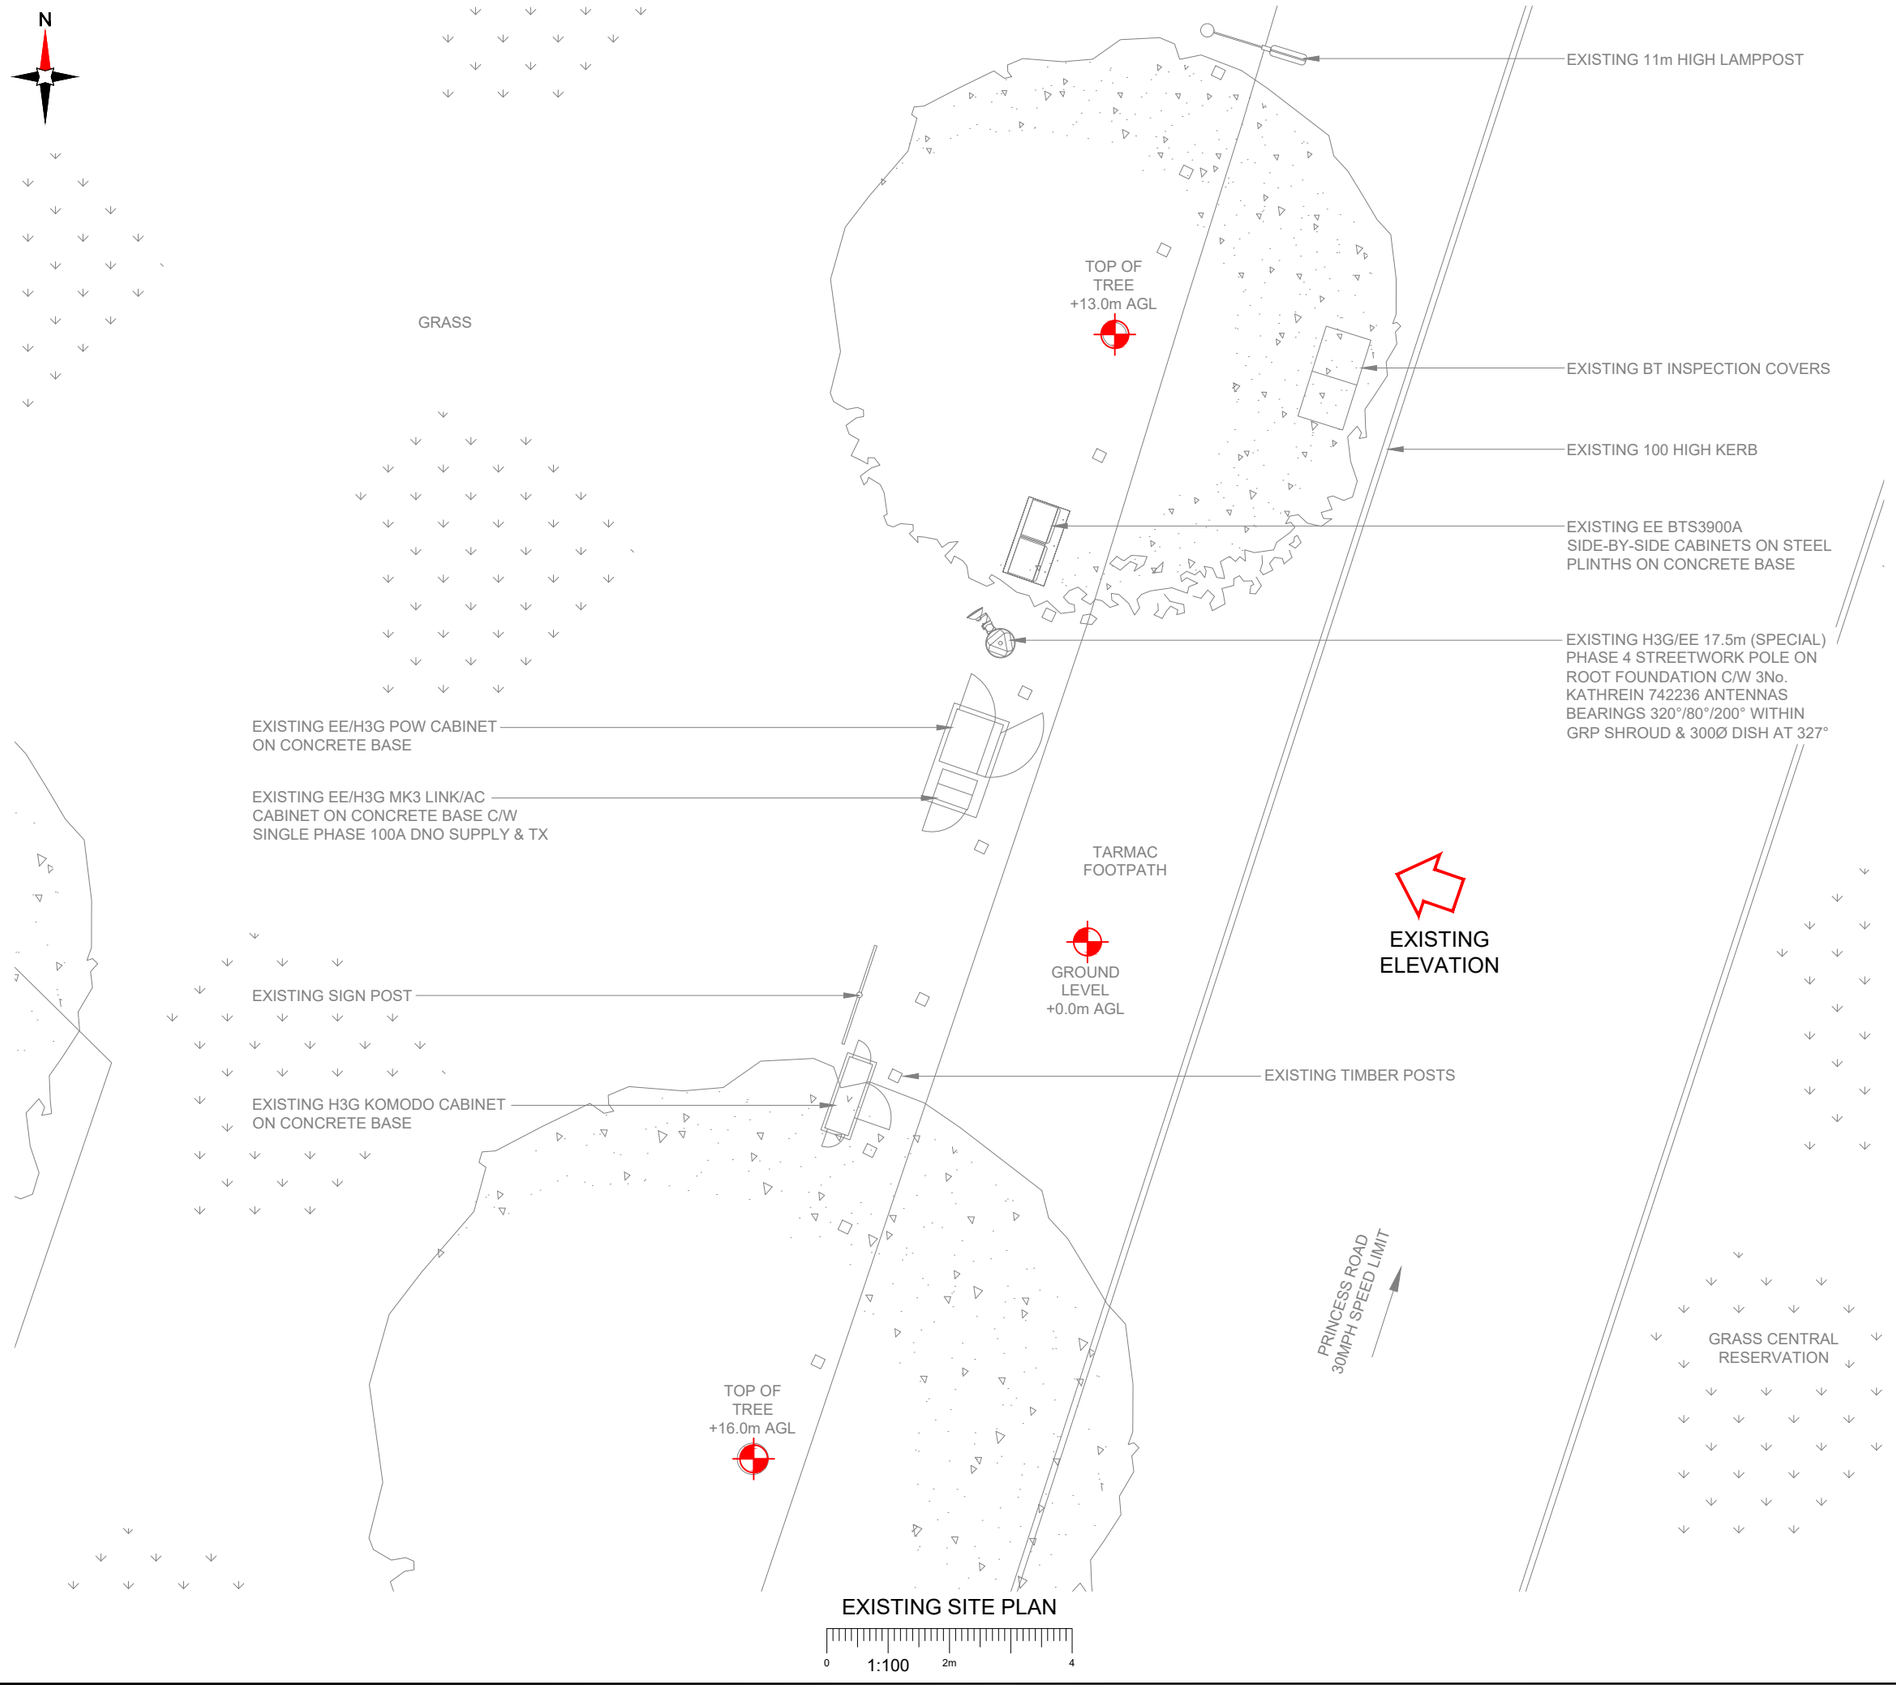

NOTES:

1. ALL DIMENSIONS IN MM UNLESS OTHERWISE NOTED.

Master:	MBNL / EE / H3G:	Project:	Purpose of Issue:	Issue:
M001	H3G	3UK UNILATERAL	Planning	A

Date:	19/07/2021
Drawn:	J.Boote
Checked:	J.Stockdale
Approved:	J.Stockdale

Revision / Upgrade Description:
First Issue

Hutchison 3G UK Limited
Star House, 20 Grenfell Road
Maidenhead, SL6 1EH
Tel: 01628 765 000
Fax: 01628 765 001

H3G Base Station Information line:
0845 6043000
Available 8am-8pm Monday to Friday

Design Consultant & Principal Contractor:

Great British Communications
Lapwing House, Block 3 Forward Point,
Ton House Lane, Widnes, Cheshire, WA8 0SL
t. 44 (0)151 420 4128
www.gbcservices.co.uk

Site Name:
HOUGH END 2

Site ID:
1354533

Address:
PRINCESS ROAD,
HOUGH END,
MANCHESTER
GREATER MANCHESTER,
M20 1HA

Title:
100 EXISTING SITE PLAN

Project:
3UK UNILATERAL

Purpose of Issue:
GENERAL ARRANGEMENT

EE Cell ID:	MBNL Cell ID:	3UK Cell ID:
63390	MAN372	M0738

Master Drawing No:
1354533_MAN372_63390_M0738_M001

Issue:
A

V 1.8

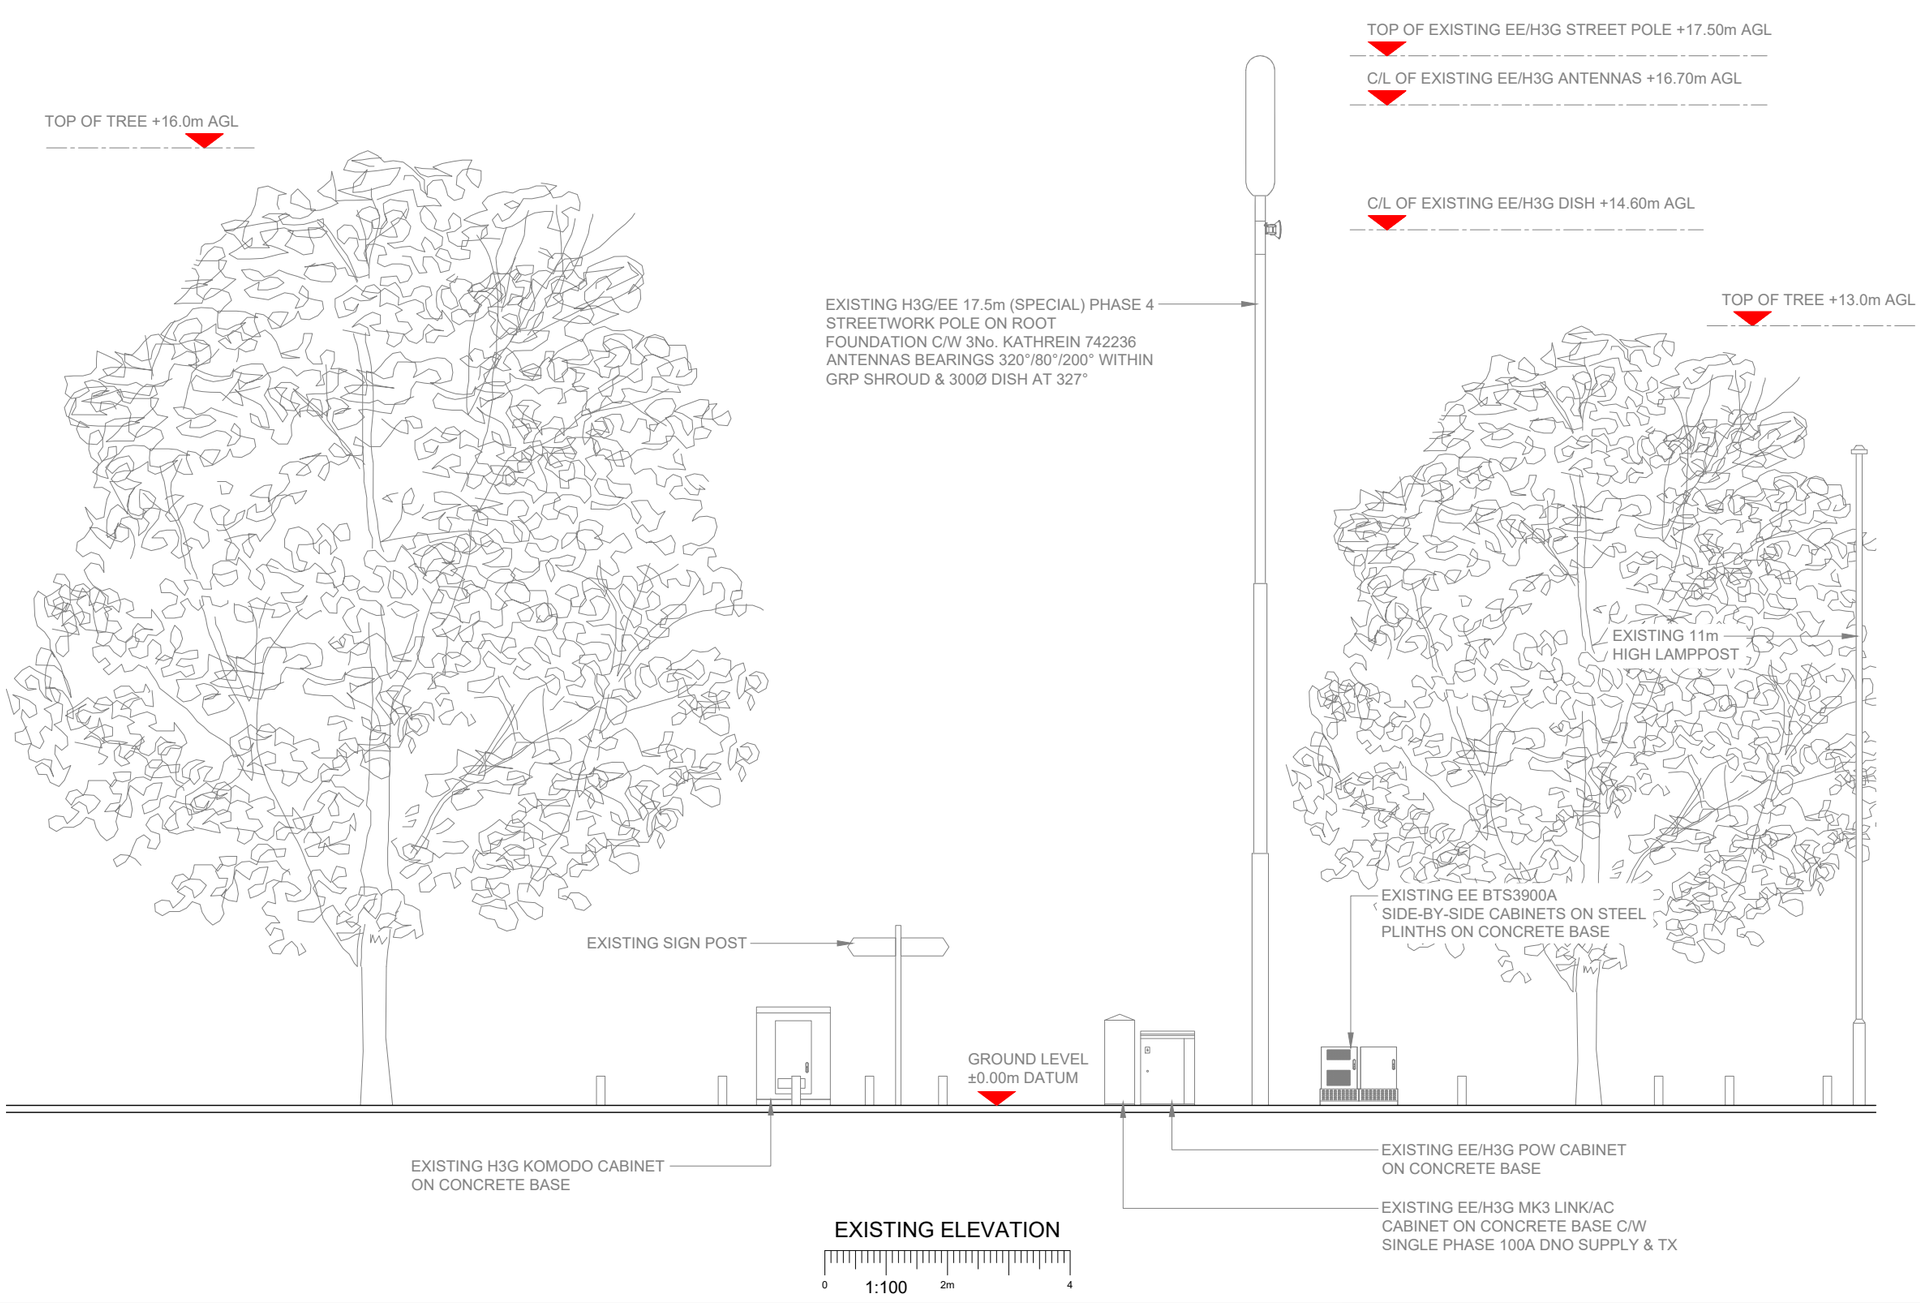

EXISTING ELEVATION

0 1:100 2m 4

100mm 50mm 10mm

NOTES:

1. ALL DIMENSIONS IN MM UNLESS OTHERWISE NOTED.

Master:	MBNL / EE / H3G:	Project:	Purpose of Issue:	Issue:
M001	H3G	3UK UNILATERAL	Planning	A

Date:	19/07/2021
Drawn:	J.Boote
Checked:	J.Stockdale
Approved:	J.Stockdale

Revision / Upgrade Description: First Issue

Hutchison 3G UK Limited
Star House, 20 Grenfell Road
Maidenhead, SL6 1EH
Tel: 01628 765 000
Fax: 01628 765 001

H3G Base Station Information line:
0845 6043000
Available 8am-8pm Monday to Friday

Design Consultant & Principal Contractor:

Great British Communications
Lapwing House, Block 3 Forward Point,
Tan House Lane, Widnes, Cheshire, WA8 0SL
t. 44 (0)151 420 4128
www.gbcservices.co.uk

Site Name: HOUGH END 2

Site ID: 1354533

Address:
PRINCESS ROAD,
HOUGH END,
MANCHESTER
GREATER MANCHESTER,
M20 1HA

Title: 150 EXISTING ELEVATION

Project: 3UK UNILATERAL

Purpose of Issue: GENERAL ARRANGEMENT

EE Cell ID:	MBNL Cell ID:	3UK Cell ID:
63390	MAN372	M0738

Master Drawing No: 1354533_MAN372_63390_M0738_M001

Issue: A

V 1.8

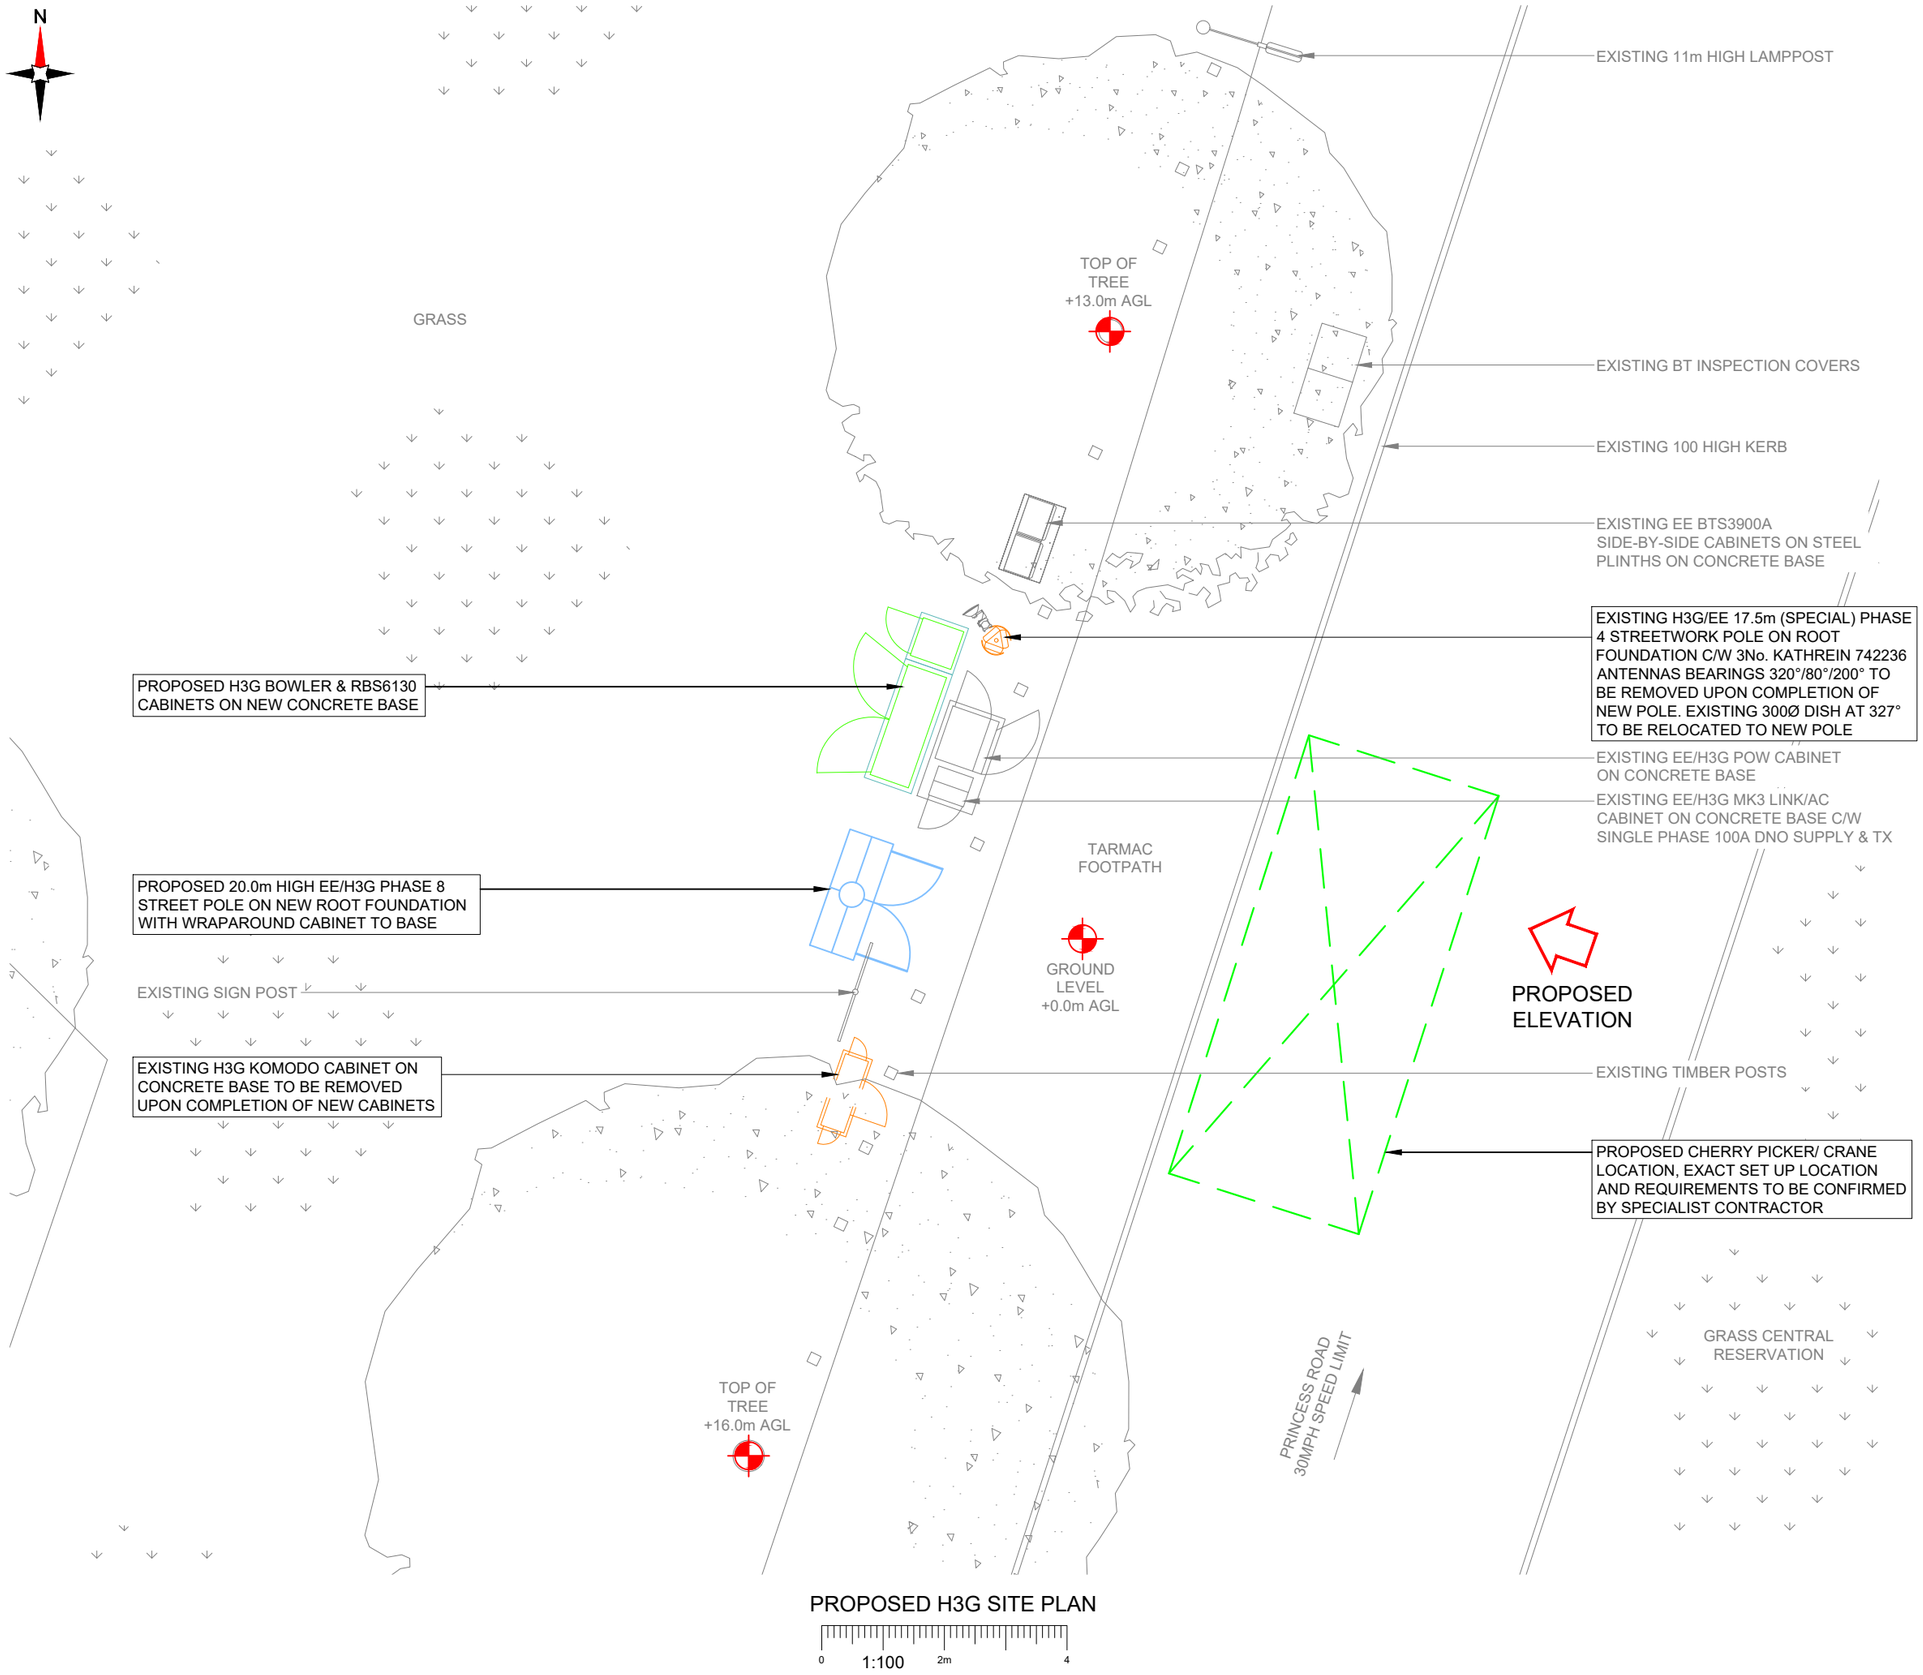

PROPOSED H3G SITE PLAN

0 1:100 2m 4

NOTES:

1. ALL DIMENSIONS IN MM UNLESS OTHERWISE NOTED.

PROPOSED CHERRY PICKER / SET DOWN LOCATION:

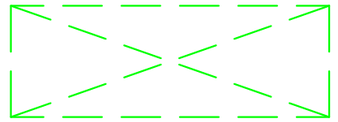

Master:	MBNL / EE / H3G:	Project:	Purpose of Issue:	Issue:
M001	H3G	3UK UNILATERAL	Planning	A

Date:	19/07/2021
Drawn:	J.Boote
Checked:	J.Stockdale
Approved:	J.Stockdale

Revision / Upgrade Description: First Issue

Hutchison 3G UK Limited
Star House, 20 Grenfell Road
Maidenhead, SL6 1EH
Tel: 01628 765 000
Fax: 01628 765 001

H3G Base Station Information line:
0845 6043000
Available 8am-8pm Monday to Friday

Design Consultant & Principal Contractor:

Great British Communications
Lapwing House, Block 3 Forward Point,
Tan House Lane, Widnes, Cheshire, WA8 0SL
t. 44 (0)151 420 4128
www.gbcservices.co.uk

Site Name: HOUGH END 2

Site ID: 1354533

Address: PRINCESS ROAD, HOUGH END, MANCHESTER GREATER MANCHESTER, M20 1HA

Title: 210 PROPOSED H3G SITE PLAN

Project: 3UK UNILATERAL

Purpose of Issue: GENERAL ARRANGEMENT

EE Cell ID:	MBNL Cell ID:	3UK Cell ID:
63390	MAN372	M0738

Master Drawing No: 1354533_MAN372_63390_M0738_M001 | Issue: A

V 1.8

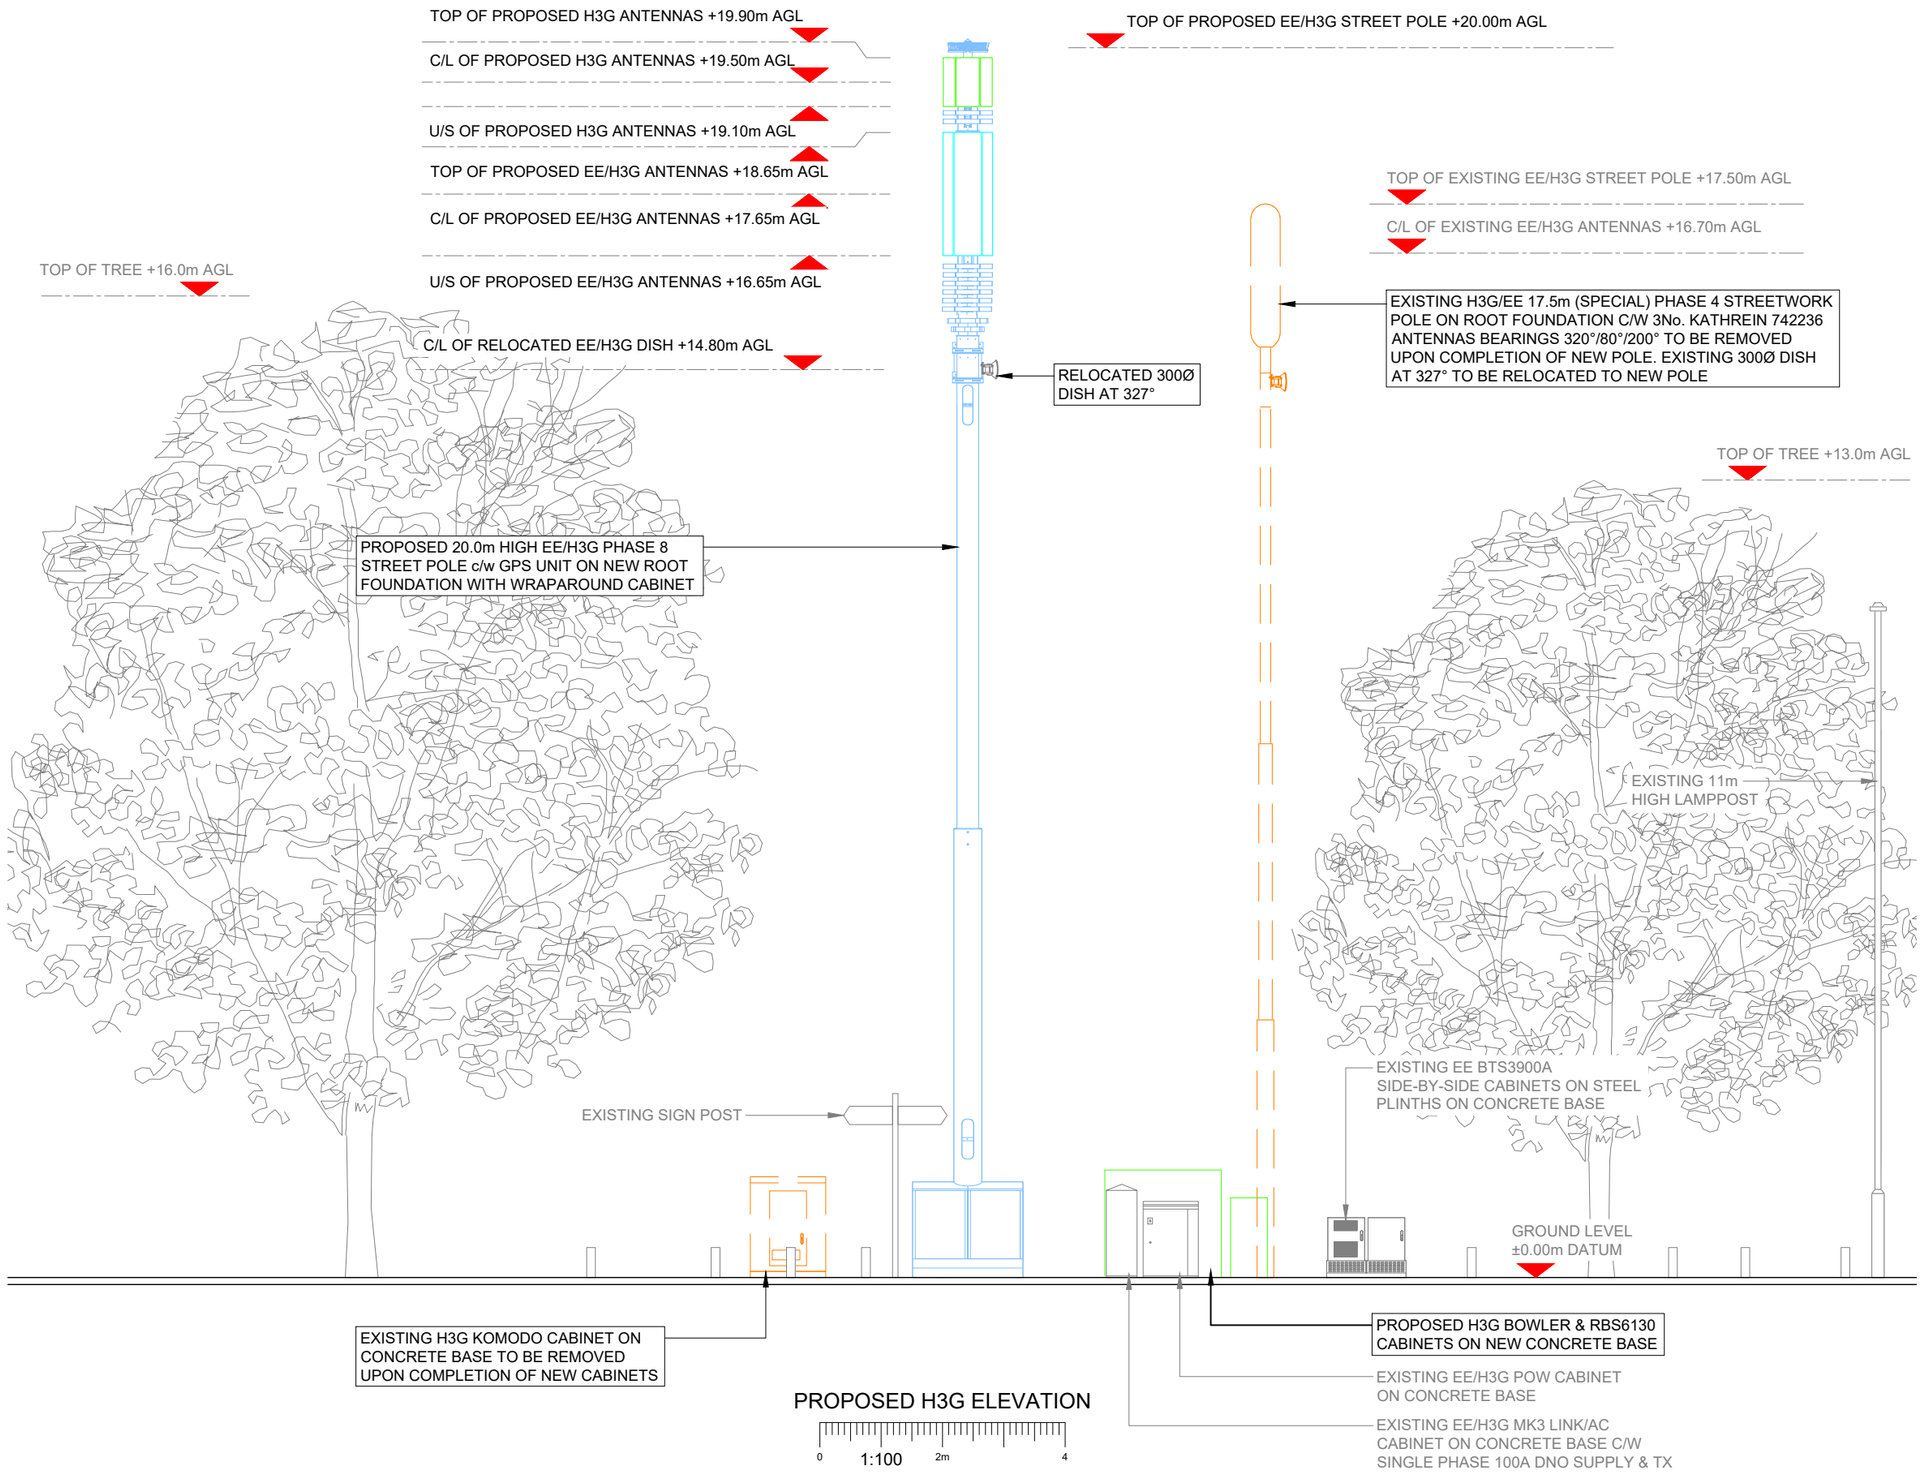

PROPOSED H3G ELEVATION

0 1:100 2m 4

NOTES:

1. ALL DIMENSIONS IN MM UNLESS OTHERWISE NOTED.

Master:	MBNL / EE / H3G:	Project:	Purpose of Issue:	Issue:
M001	H3G	3UK UNILATERAL	Planning	A

Date:	19/07/2021
Drawn:	J.Boote
Checked:	J.Stockdale
Approved:	J.Stockdale

Revision / Upgrade Description: First Issue

Hutchison 3G UK Limited
Star House, 20 Grenfell Road
Maidenhead, SL6 1EH
Tel: 01628 765 000
Fax: 01628 765 001

H3G Base Station Information line:
0845 6043000
Available 8am-8pm Monday to Friday

Design Consultant & Principal Contractor:

Great British Communications
Lapwing House, Block 3 Forward Point,
Ton House Lane, Widnes, Cheshire, WA8 0SL
t. 44 (0)151 420 4128
www.gbcservices.co.uk

Site Name: HOUGH END 2

Site ID: 1354533

Address: PRINCESS ROAD, HOUGH END, MANCHESTER GREATER MANCHESTER, M20 1HA

Title: 260 PROPOSED H3G ELEVATION

Project: 3UK UNILATERAL

Purpose of Issue: GENERAL ARRANGEMENT

EE Cell ID:	MBNL Cell ID:	3UK Cell ID:
63390	MAN372	M0738

Master Drawing No: 1354533_MAN372_63390_M0738_M001 Issue: A

V 1.8

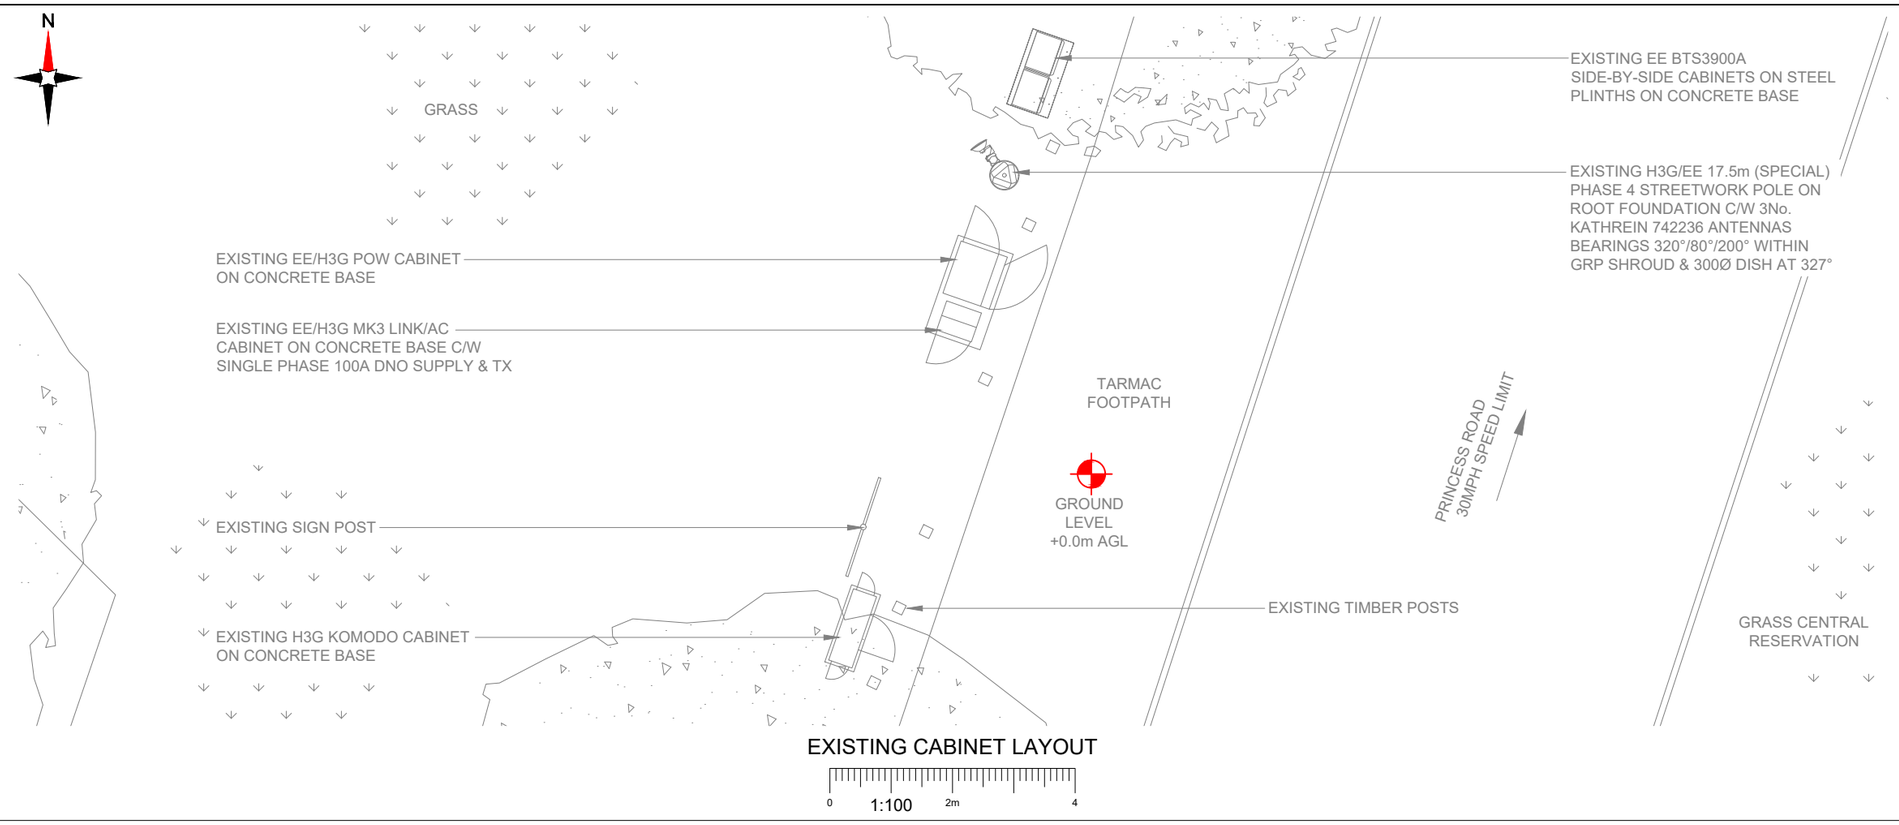

EXISTING CABINET LAYOUT

0 1:100 2m 4

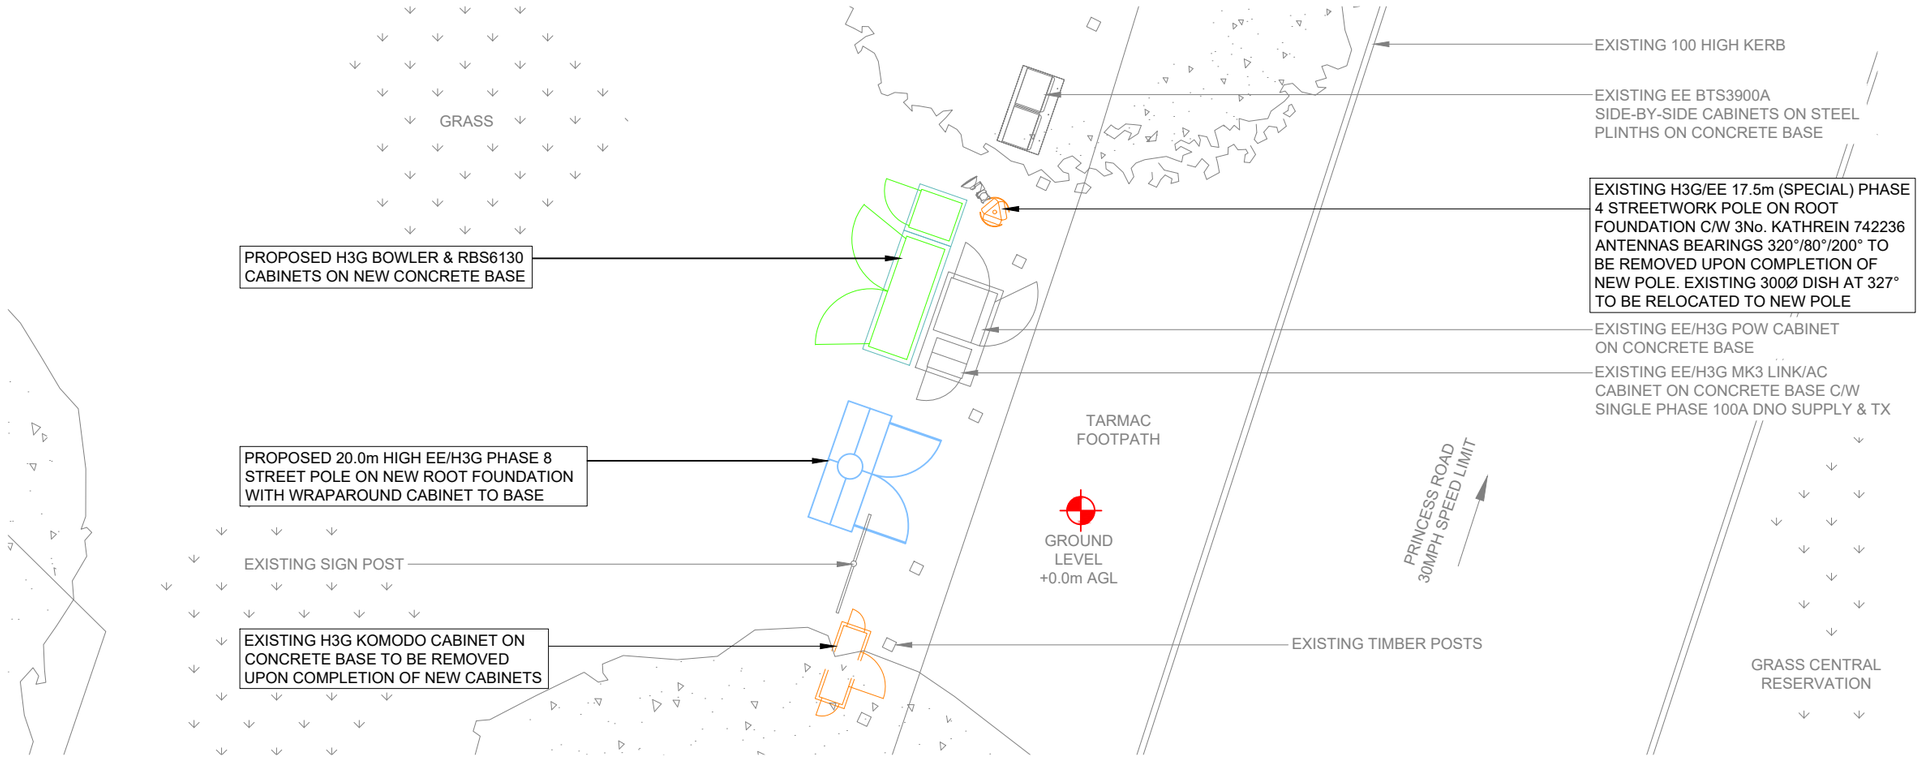

PROPOSED CABINET LAYOUT

0 1:100 2m 4

100mm 50mm 10mm

NOTES:

1. ALL DIMENSIONS IN MM UNLESS OTHERWISE NOTED.

Master:	MBNL / EE / H3G:	Project:	Purpose of Issue:	Issue:
M001	H3G	3UK UNILATERAL	Planning	A

Date:	19/07/2021
Drawn:	J.Boote
Checked:	J.Stockdale
Approved:	J.Stockdale

Revision / Upgrade Description: First Issue

Hutchison 3G UK Limited
Star House, 20 Grenfell Road
Maidenhead, SL6 1EH
Tel: 01628 765 000
Fax: 01628 765 001

H3G Base Station Information line:
0845 6043000
Available 8am-8pm Monday to Friday

Design Consultant & Principal Contractor:

Great British Communications
Lapwing House, Block 3 Forward Point,
Tan House Lane, Widnes, Cheshire, WA8 0SL
t. 44 (0)151 420 4128
www.gbcservices.co.uk

Site Name: HOUGH END 2

Site ID: 1354533

Address:
PRINCESS ROAD,
HOUGH END,
MANCHESTER
GREATER MANCHESTER,
M20 1HA

Title: 330 EQUIPMENT CABINET LAYOUT

Project: 3UK UNILATERAL

Purpose of Issue: GENERAL ARRANGEMENT

EE Cell ID:	MBNL Cell ID:	3UK Cell ID:
63390	MAN372	M0738

Master Drawing No: 1354533_MAN372_63390_M0738_M001

Issue: A