





Attention! During erection, always ensure that all scaffolding components are at least 100mm from Memorial elements, to prevent possible damage caused by global movements.

Load platform 500kg/m² for storing each of 4 Pinnacle masonry take downs - only one at once!

Overall transom rule: Board support transoms to be installed @ 0.90m c/c
500kg/m² platform rule: Board support transoms to be installed @ 0.45m c/c

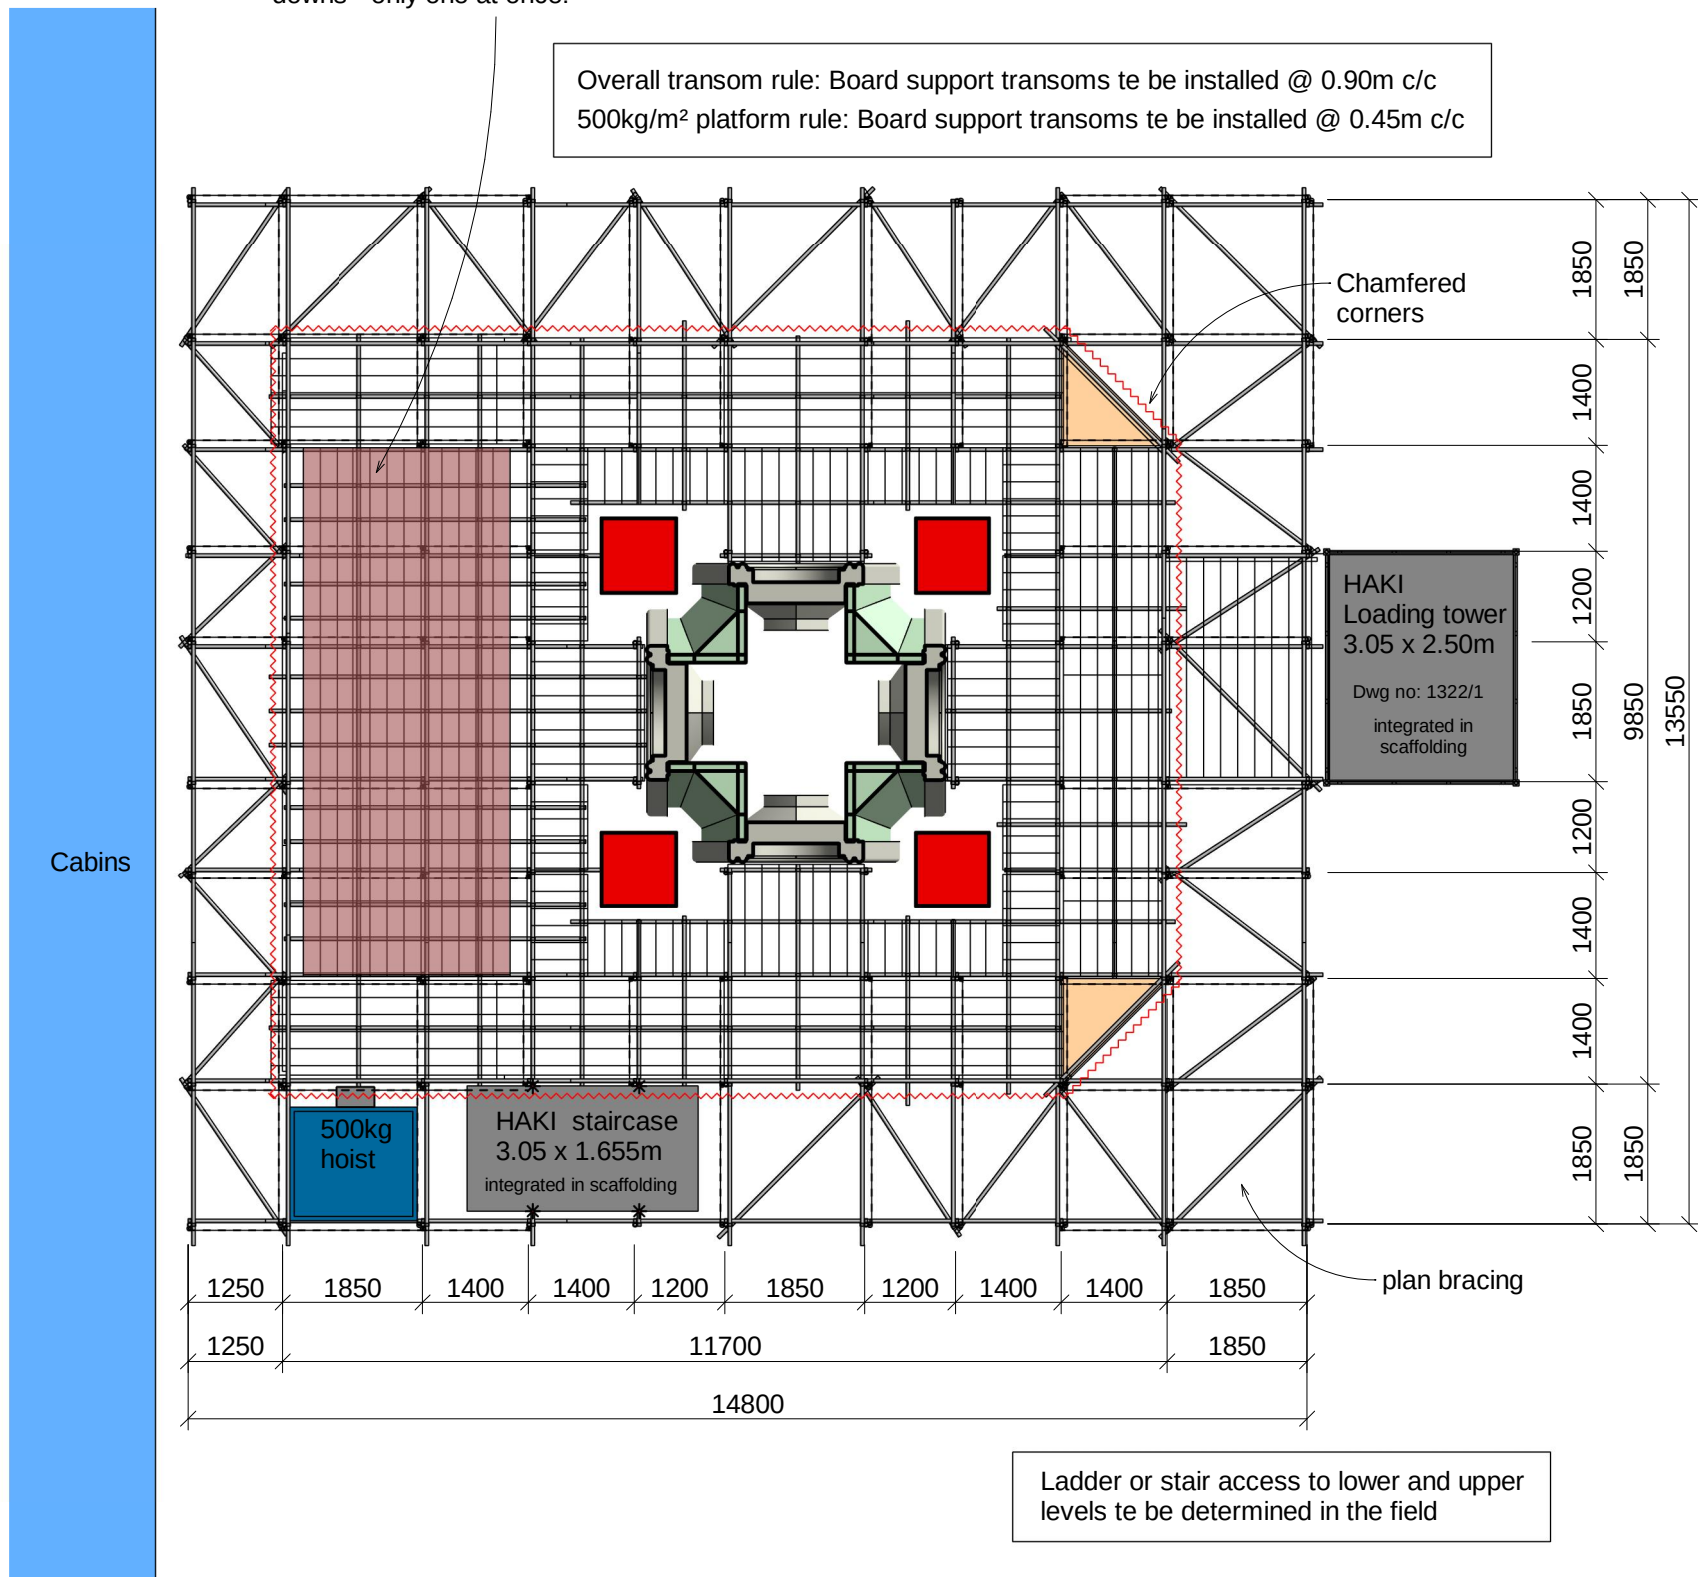

Level 05

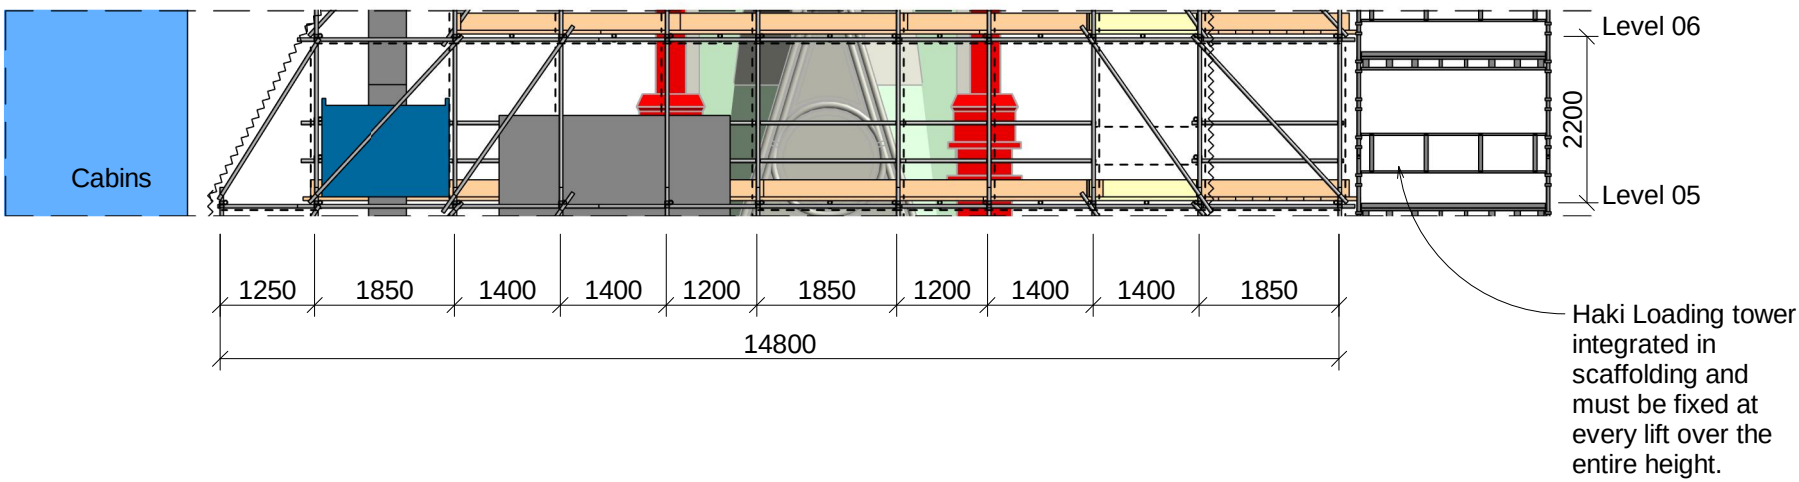


East view: level 05 - level 06

Key

-----	Bracing	~~~~~	Cladding
-------	---------	-------	----------

For DRAWING NOTES, see drawing OTH-BEI-EE-ES-DWG-X-0207

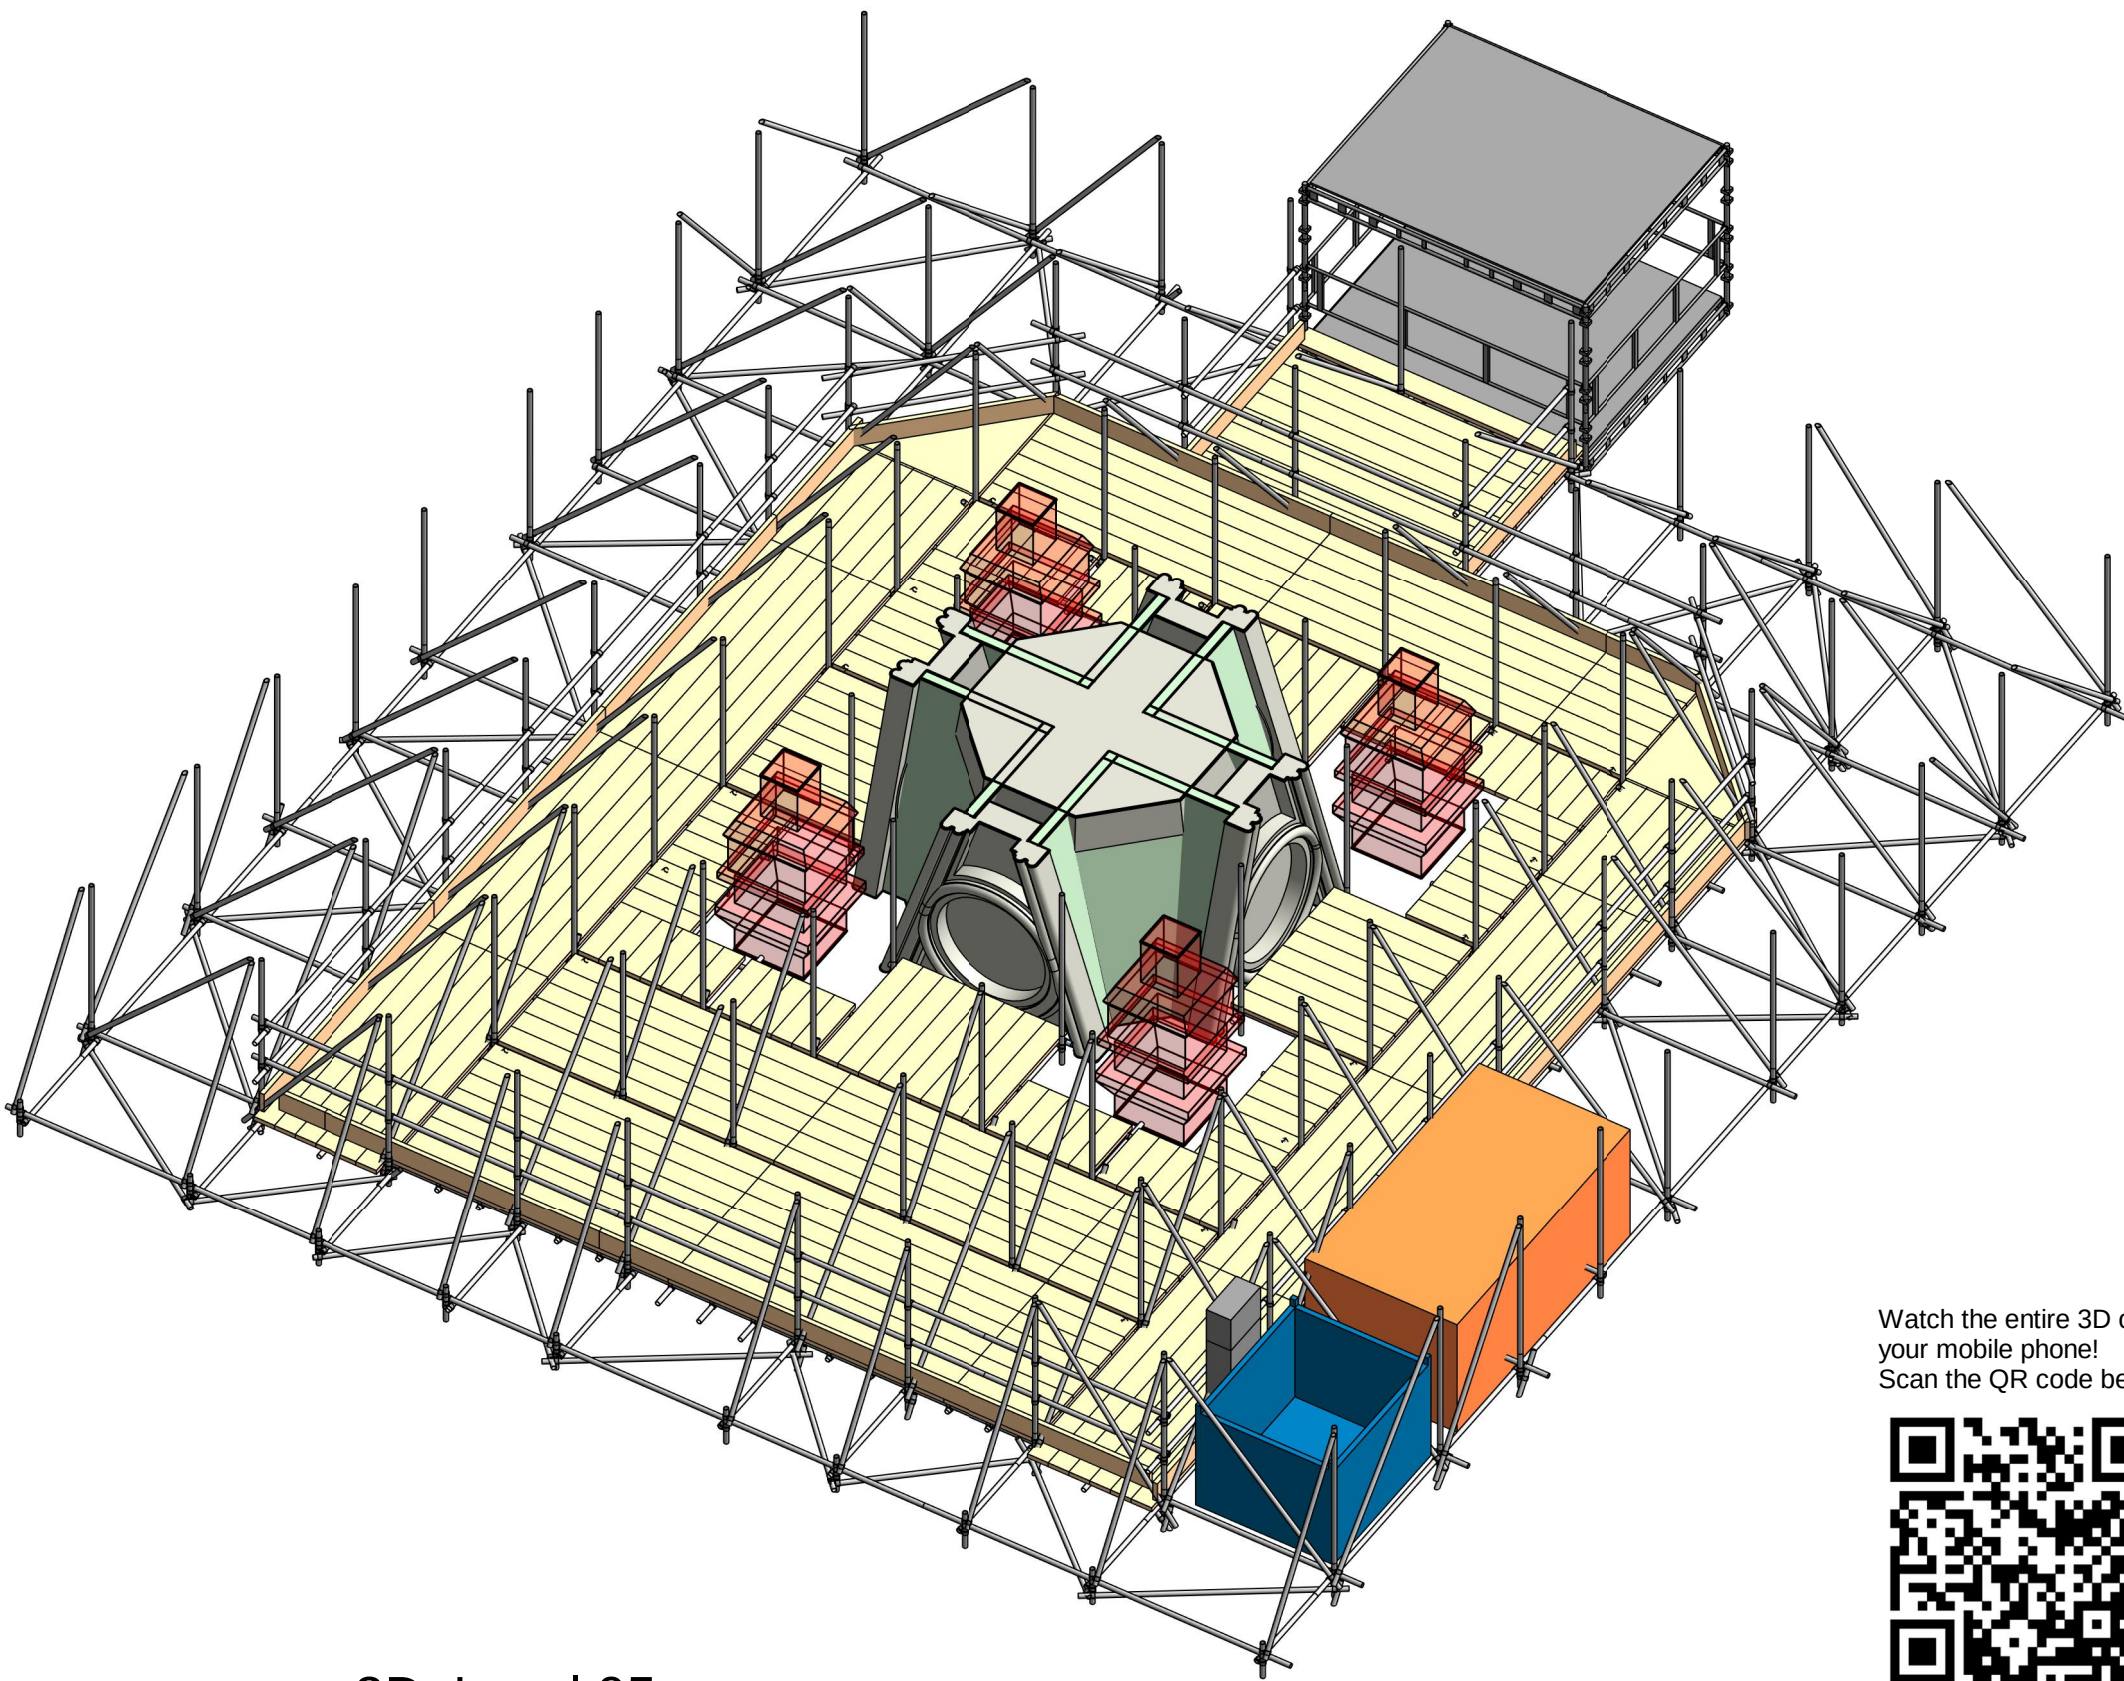

3D Level 05

Watch the entire 3D on your mobile phone! Scan the QR code below



After assembly, it is required to send the completed inspection form to the Engineering Department

This drawing is valid until: 2 years after the last drawing date

Accompanying project report: C21-NL860086-1-03rev0 Difficulty level: 3

Deviations, ambiguities and/or changes to be reported to the Engineering Department

This drawing is based on the information given by the client and based on exceptional use of BRAND accessories or by BRAND delivered accessories.

The client must verify the capacity of the foundation and adjacent structures to bear the calculated loads.

Revision:	C01	First issue
Revision:		
Revision:		
Revision:		

CHECKED BY
BEI'S ENGINEERING

Client:
Lendlease
Project:
Manchester Town Hall - Albert Memorial
Part:
Erection plan - Level 05

Lyndon / SGB
BY BRAND SAFWAY



Vlietskade 1019, 4241 WE Arkel, Netherlands | europe-engineering@brandsafway.com

Property of Brand Energy & Infrastructure Services.
Multiplication or copying in any form what so ever is strictly forbidden unless a written approval in advance is given by Brand Energy & Infrastructure Services.

Scale: 1:100
Size: A2

CONSTRUCTION
DRAWING

Drawn:	Date:	Sign:	Check:
C01	MvD	27-05-2021	TR

Rev: C01 Drawing status: A

Drawing no.: OTH-BEI-EE-ES-DWG-X-0213