


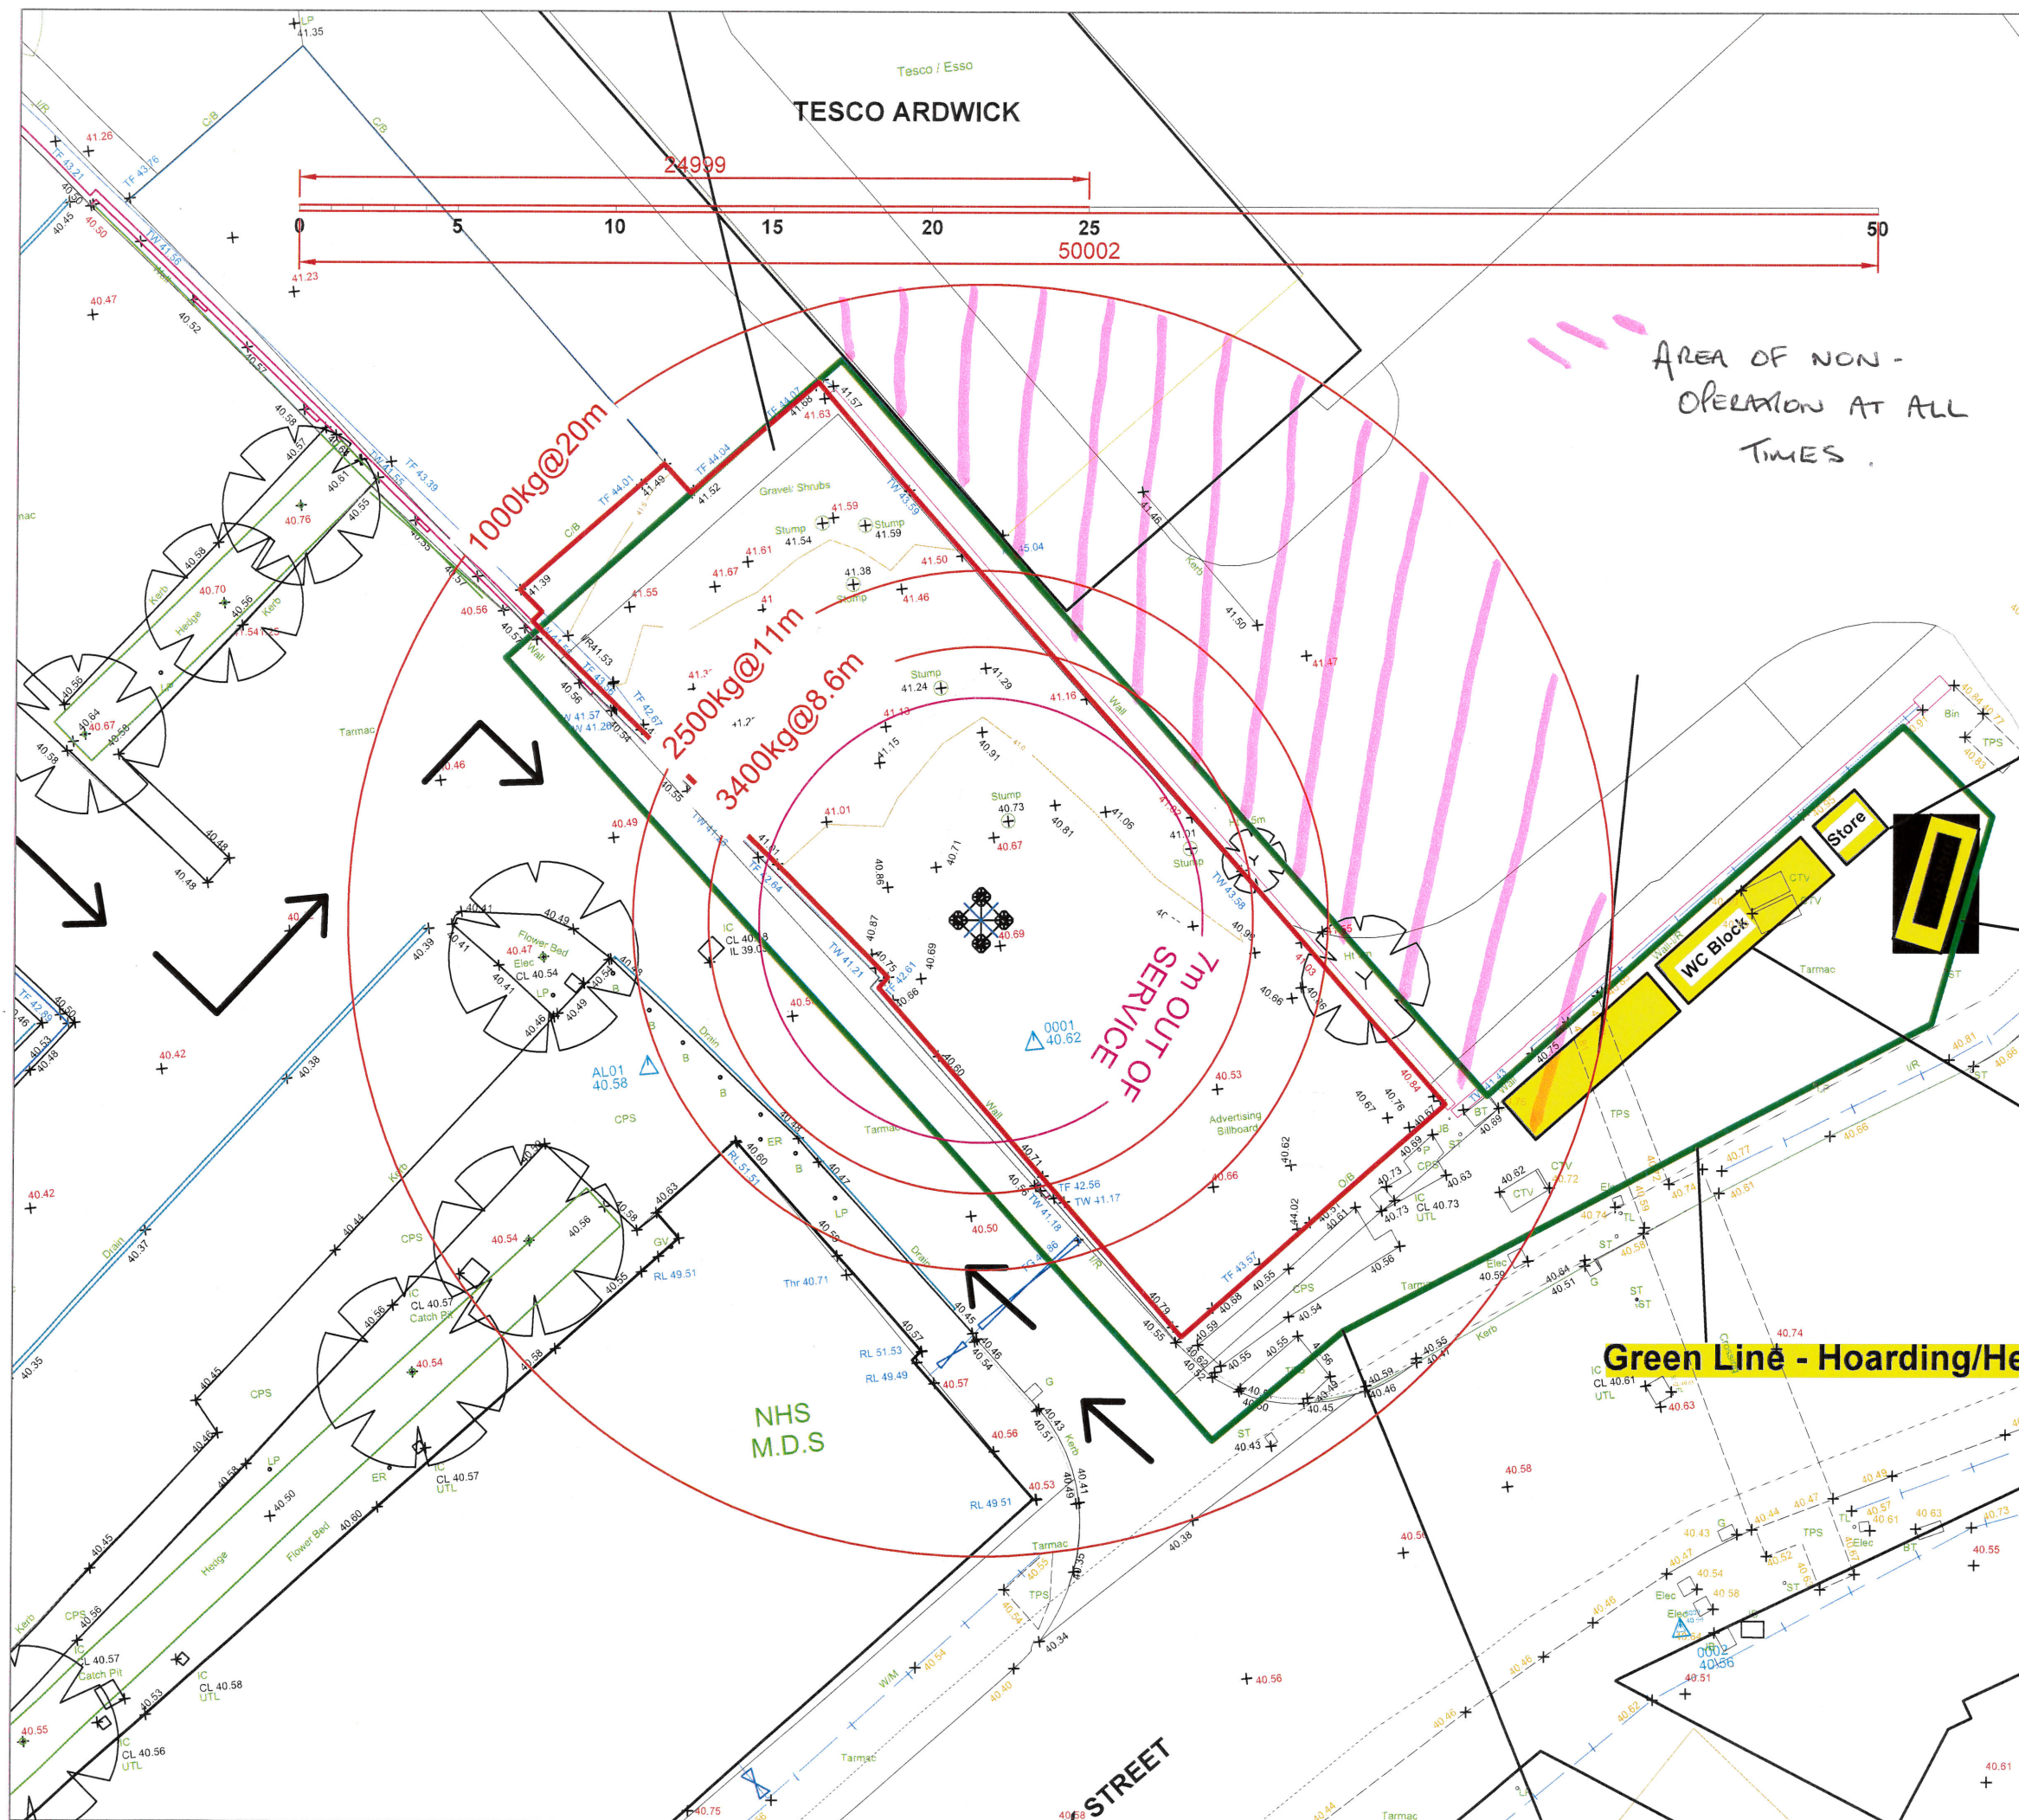

This drawing is for reference only. Falcon Tower Crane Services Ltd accepts no responsibility or liability for any information contained within. All dimensions to be checked by site.

Rev	Date	By	Description



Shipdham Airfield Industrial Estate
Shipdham, Norfolk. IP25 7SD
Telephone: 01362 821048
Fax: 01362 821233
e-mail: falcon@falconcranes.co.uk

CLIENT



PROJECT
BRUNSWICK ST
MANCHESTER

TITLE
LCL20.1 POTC LUFFING
CRANE LOCATION PLAN

SCALE TOFIT@A3	DATE 14/7/20
DRAWN BY PD	SHT NO:
DRAWING NO.	REV