




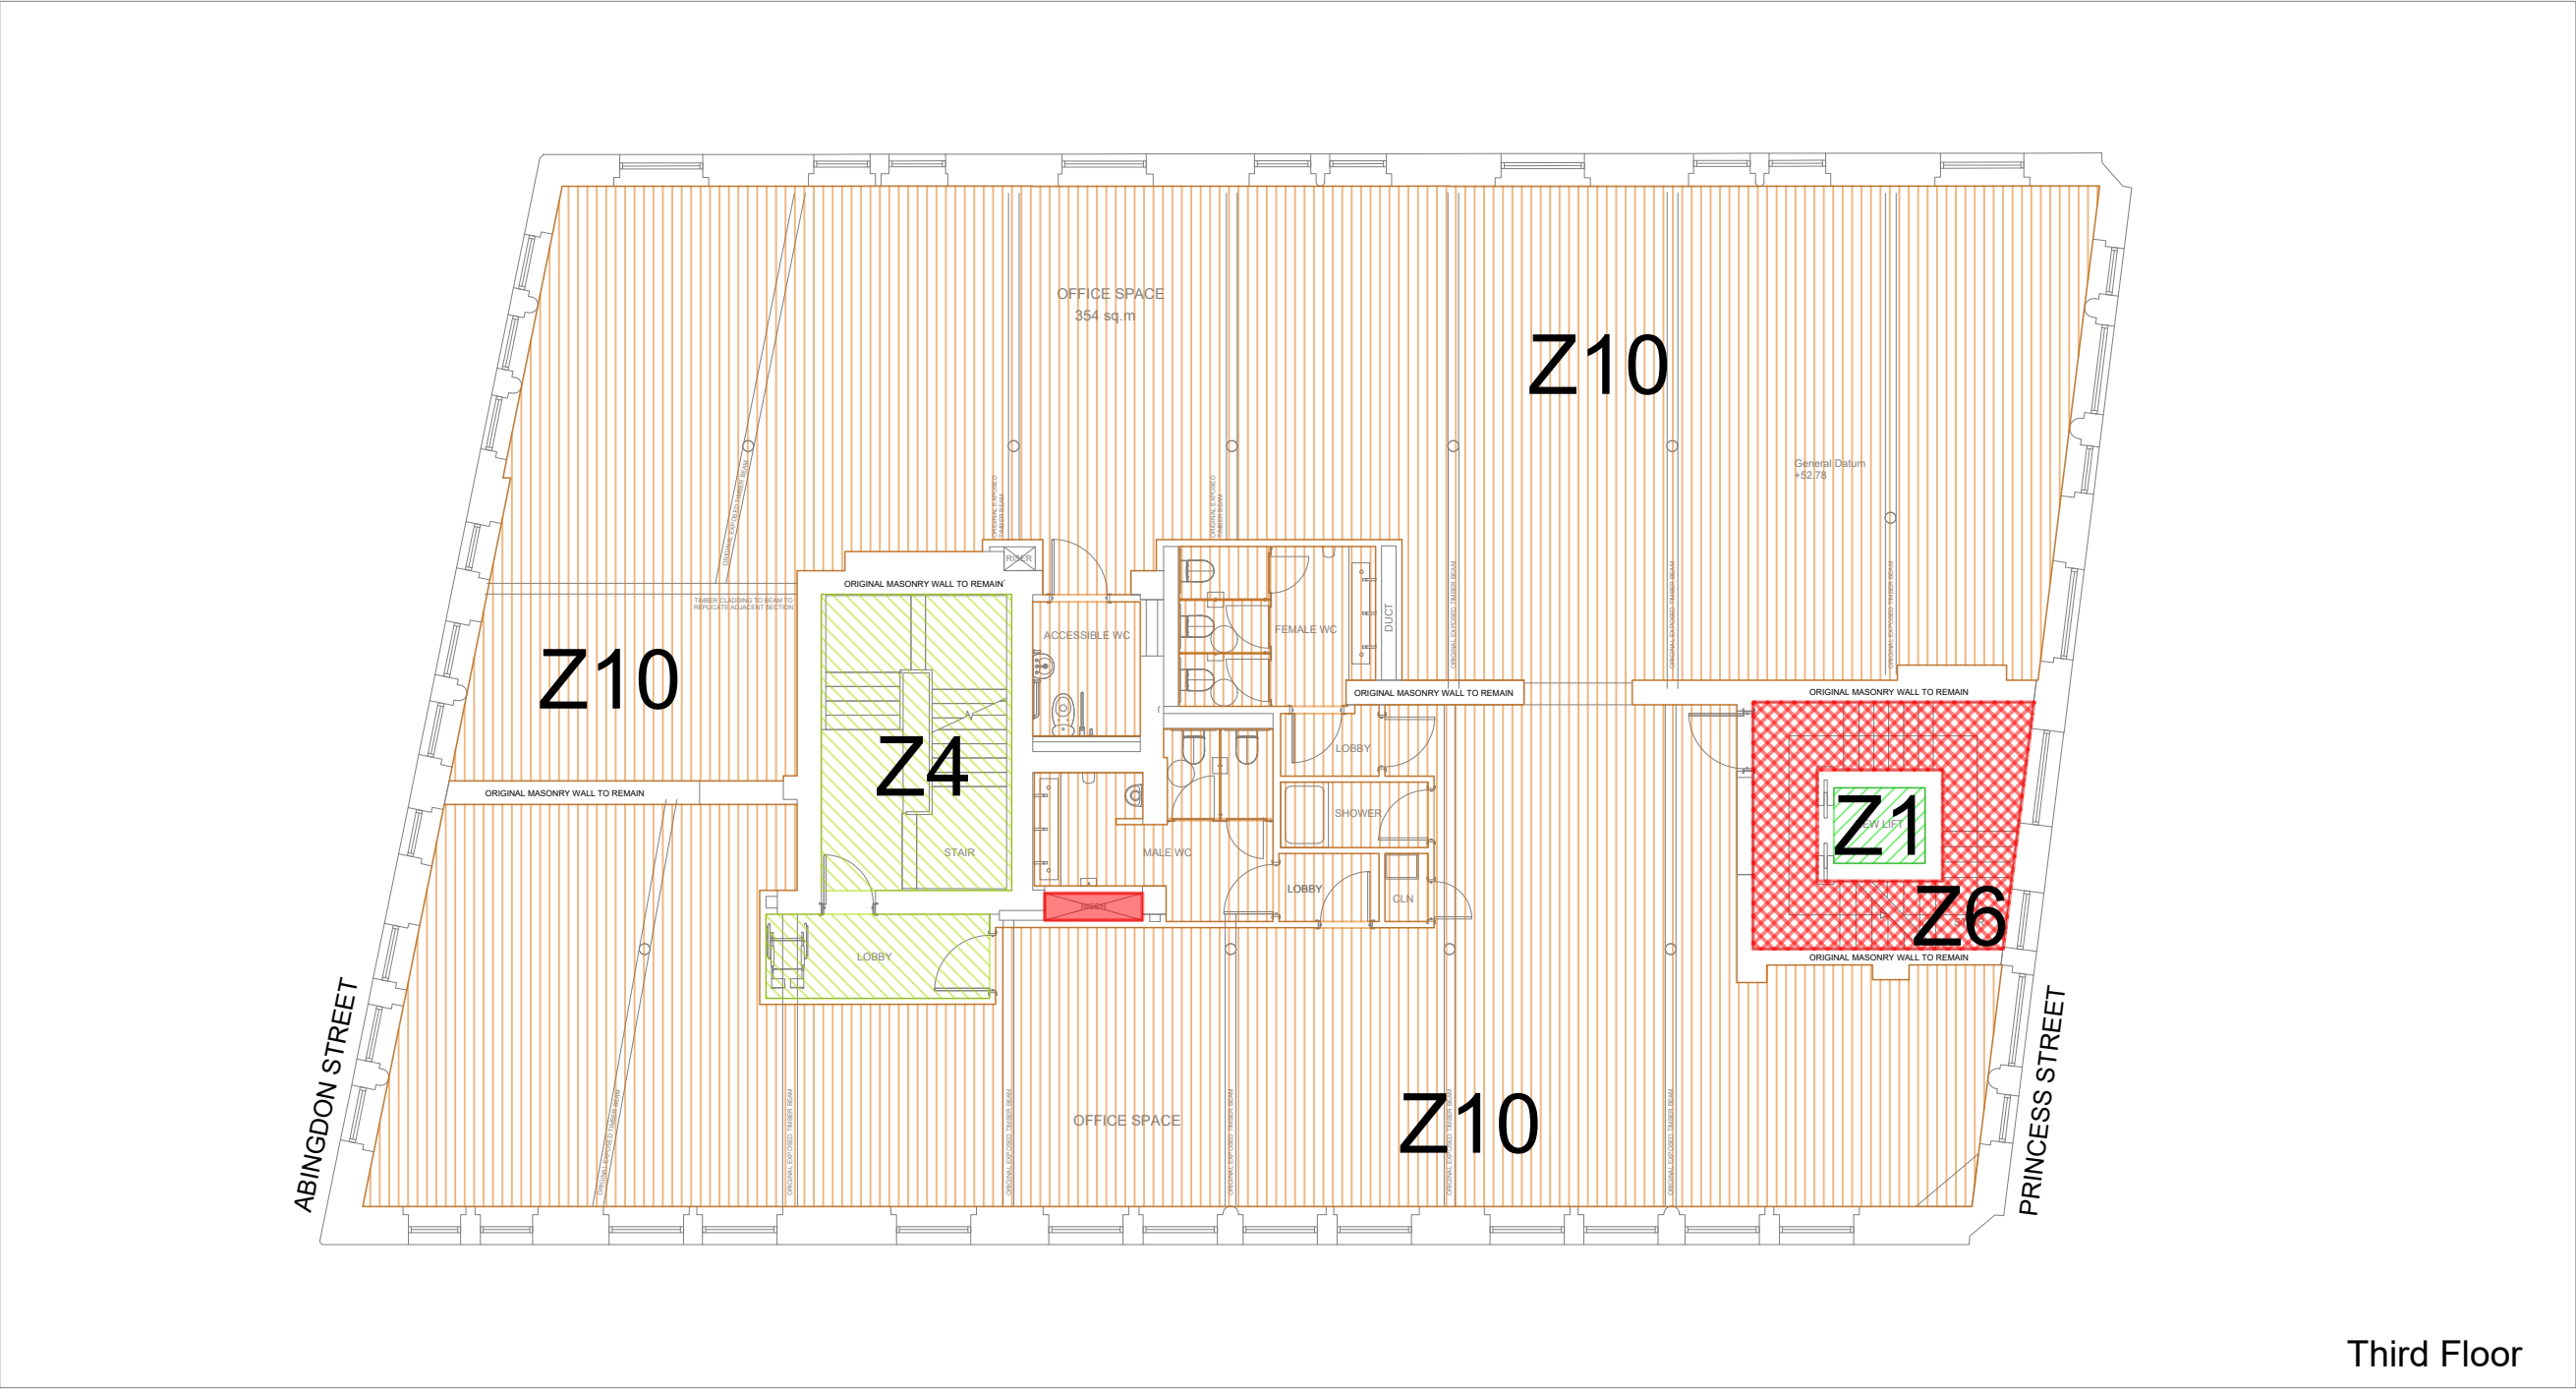


Third Floor

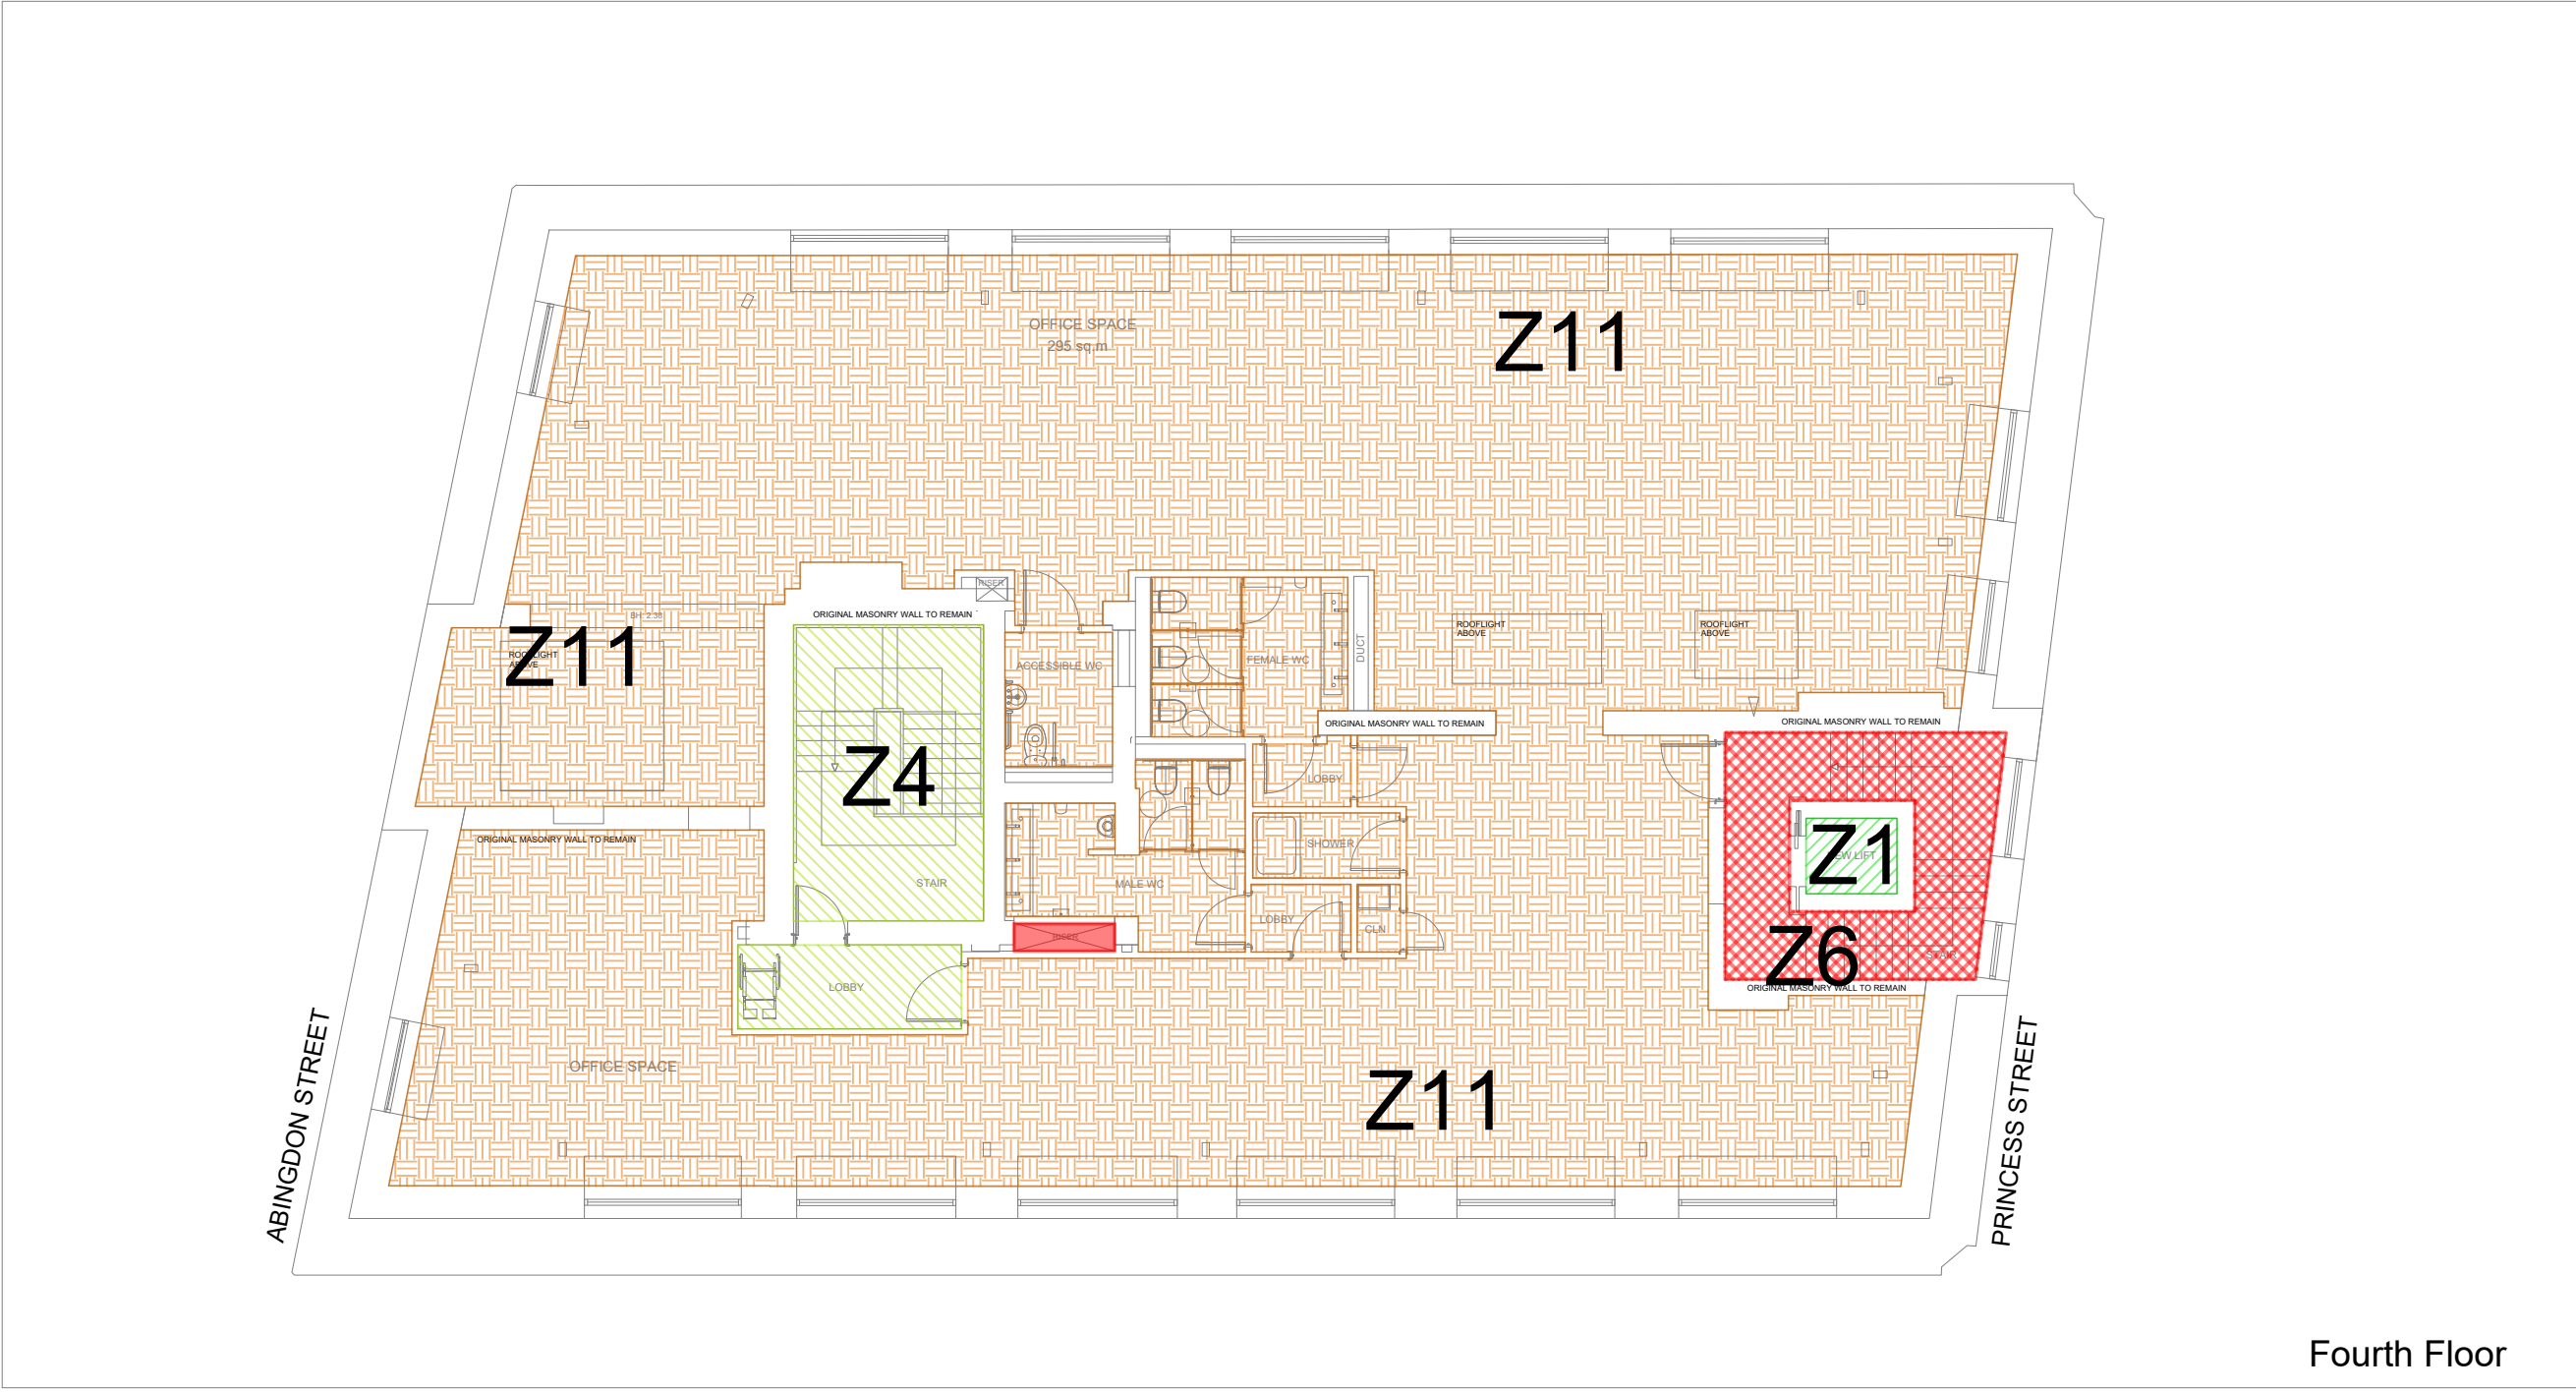


Fourth Floor

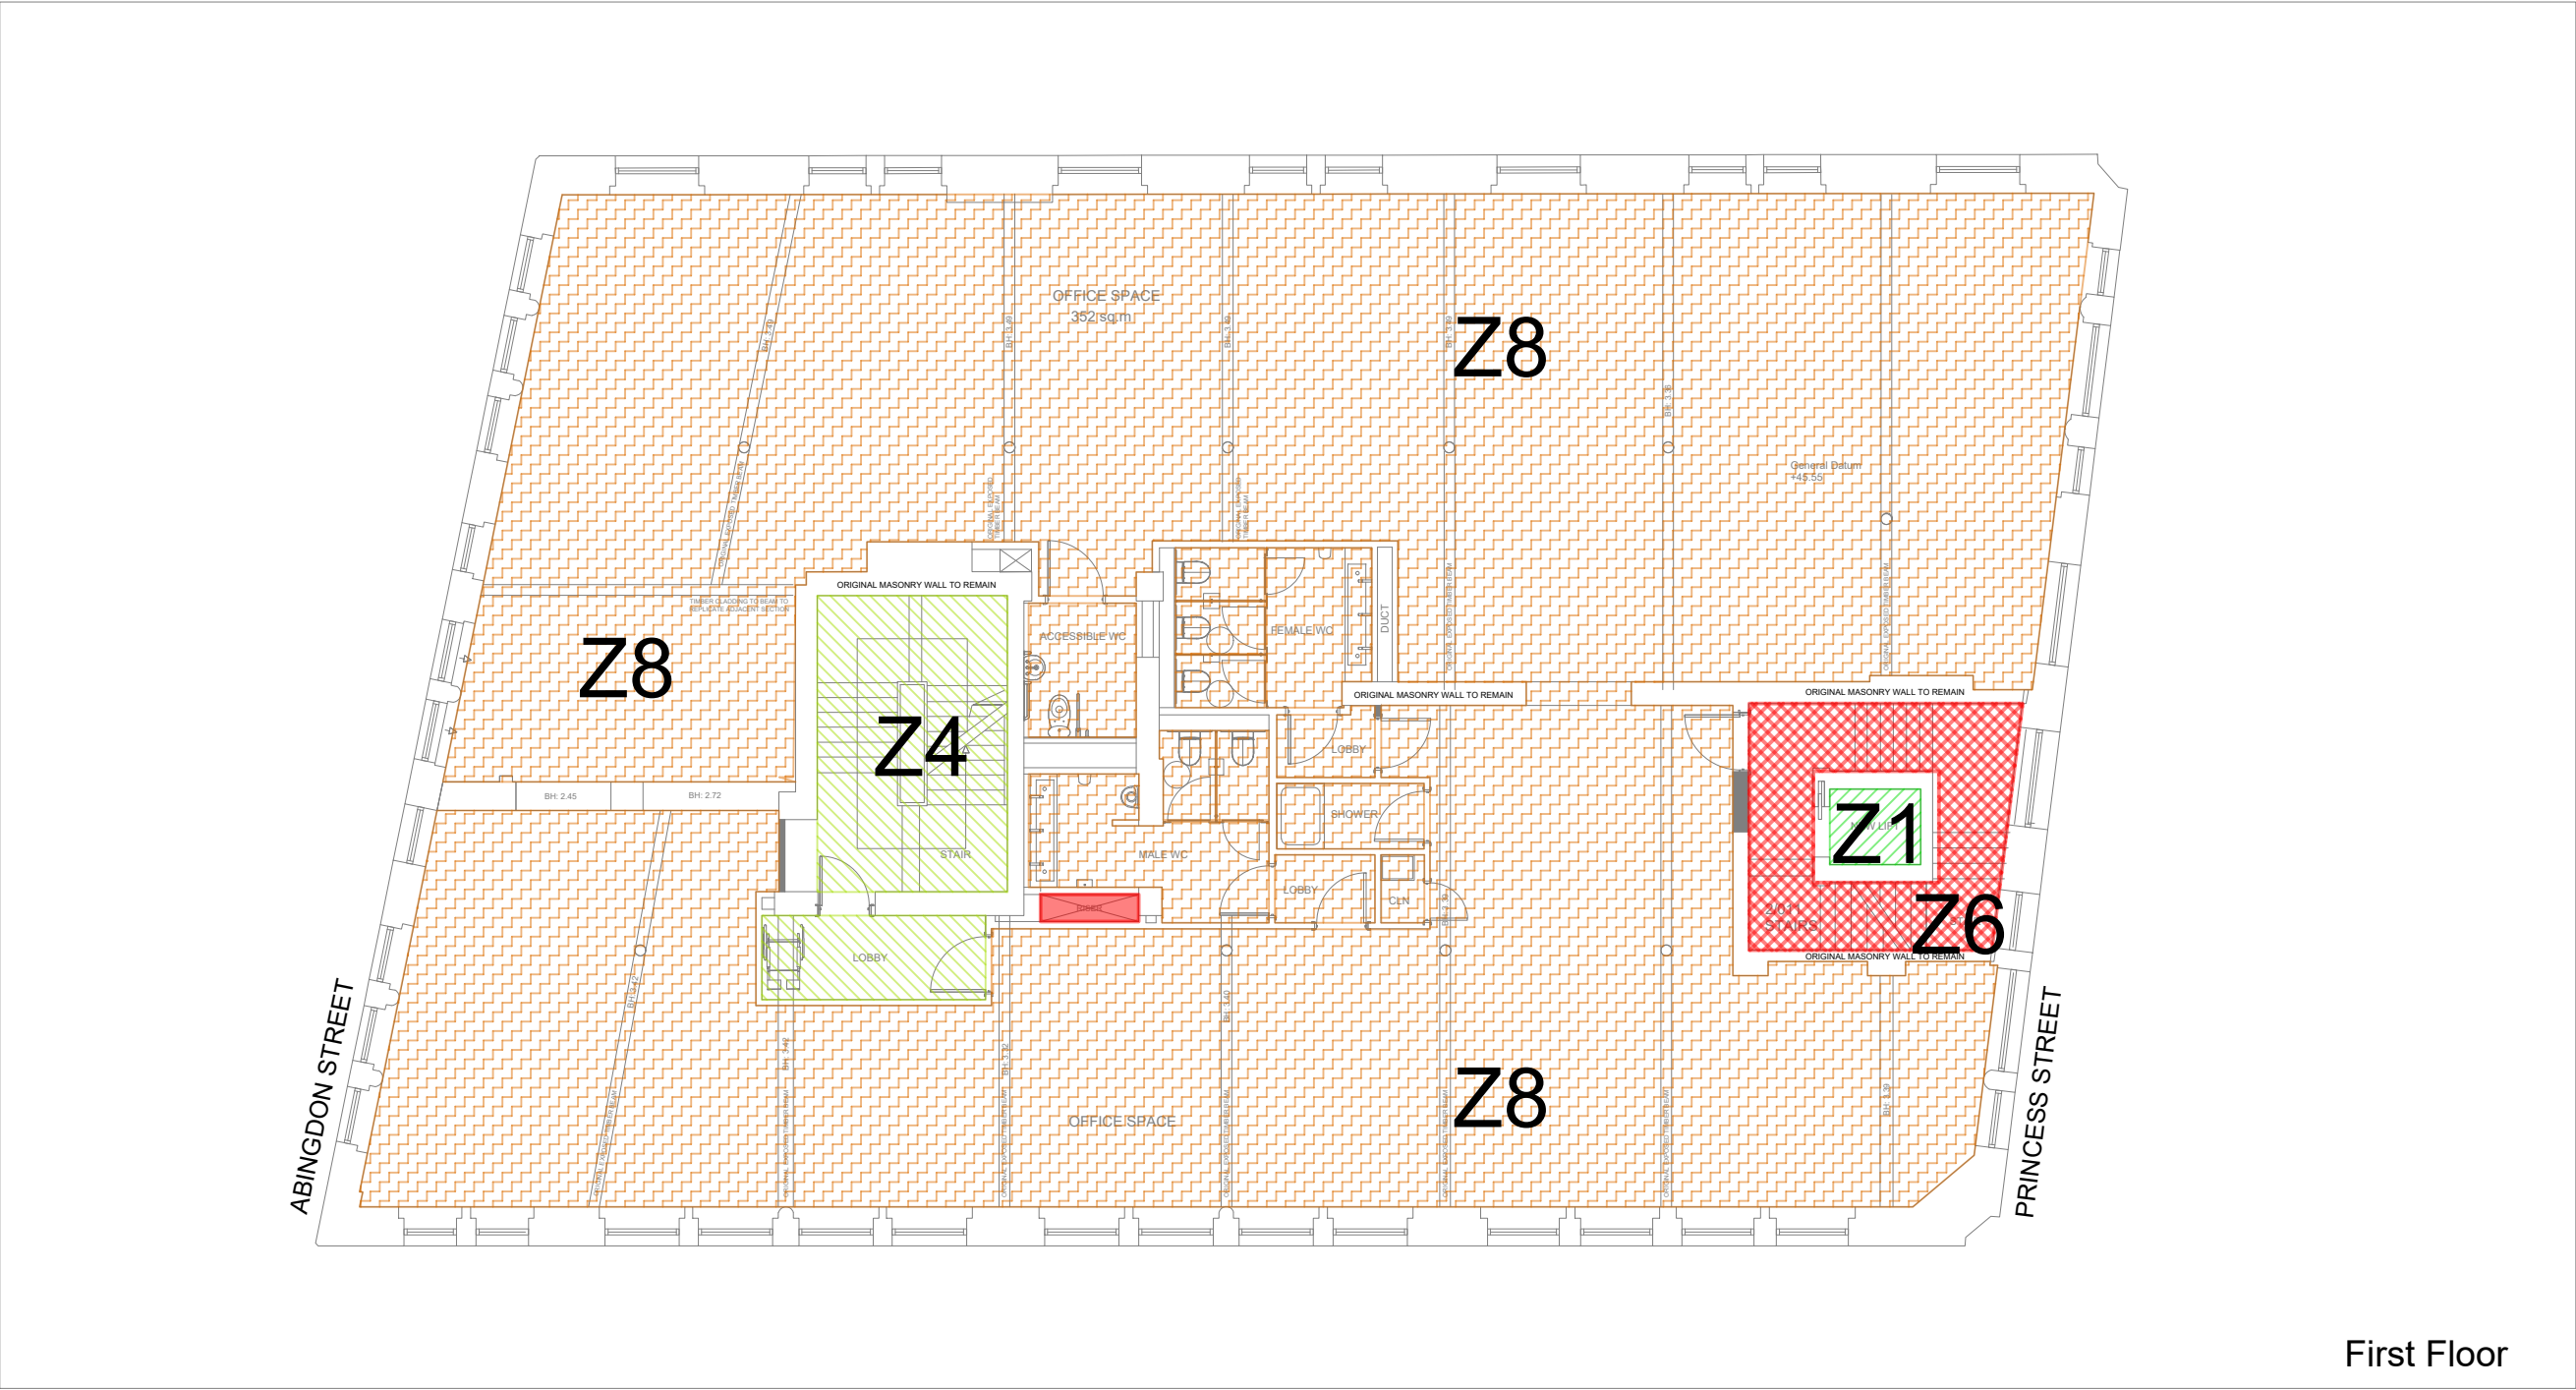


First Floor

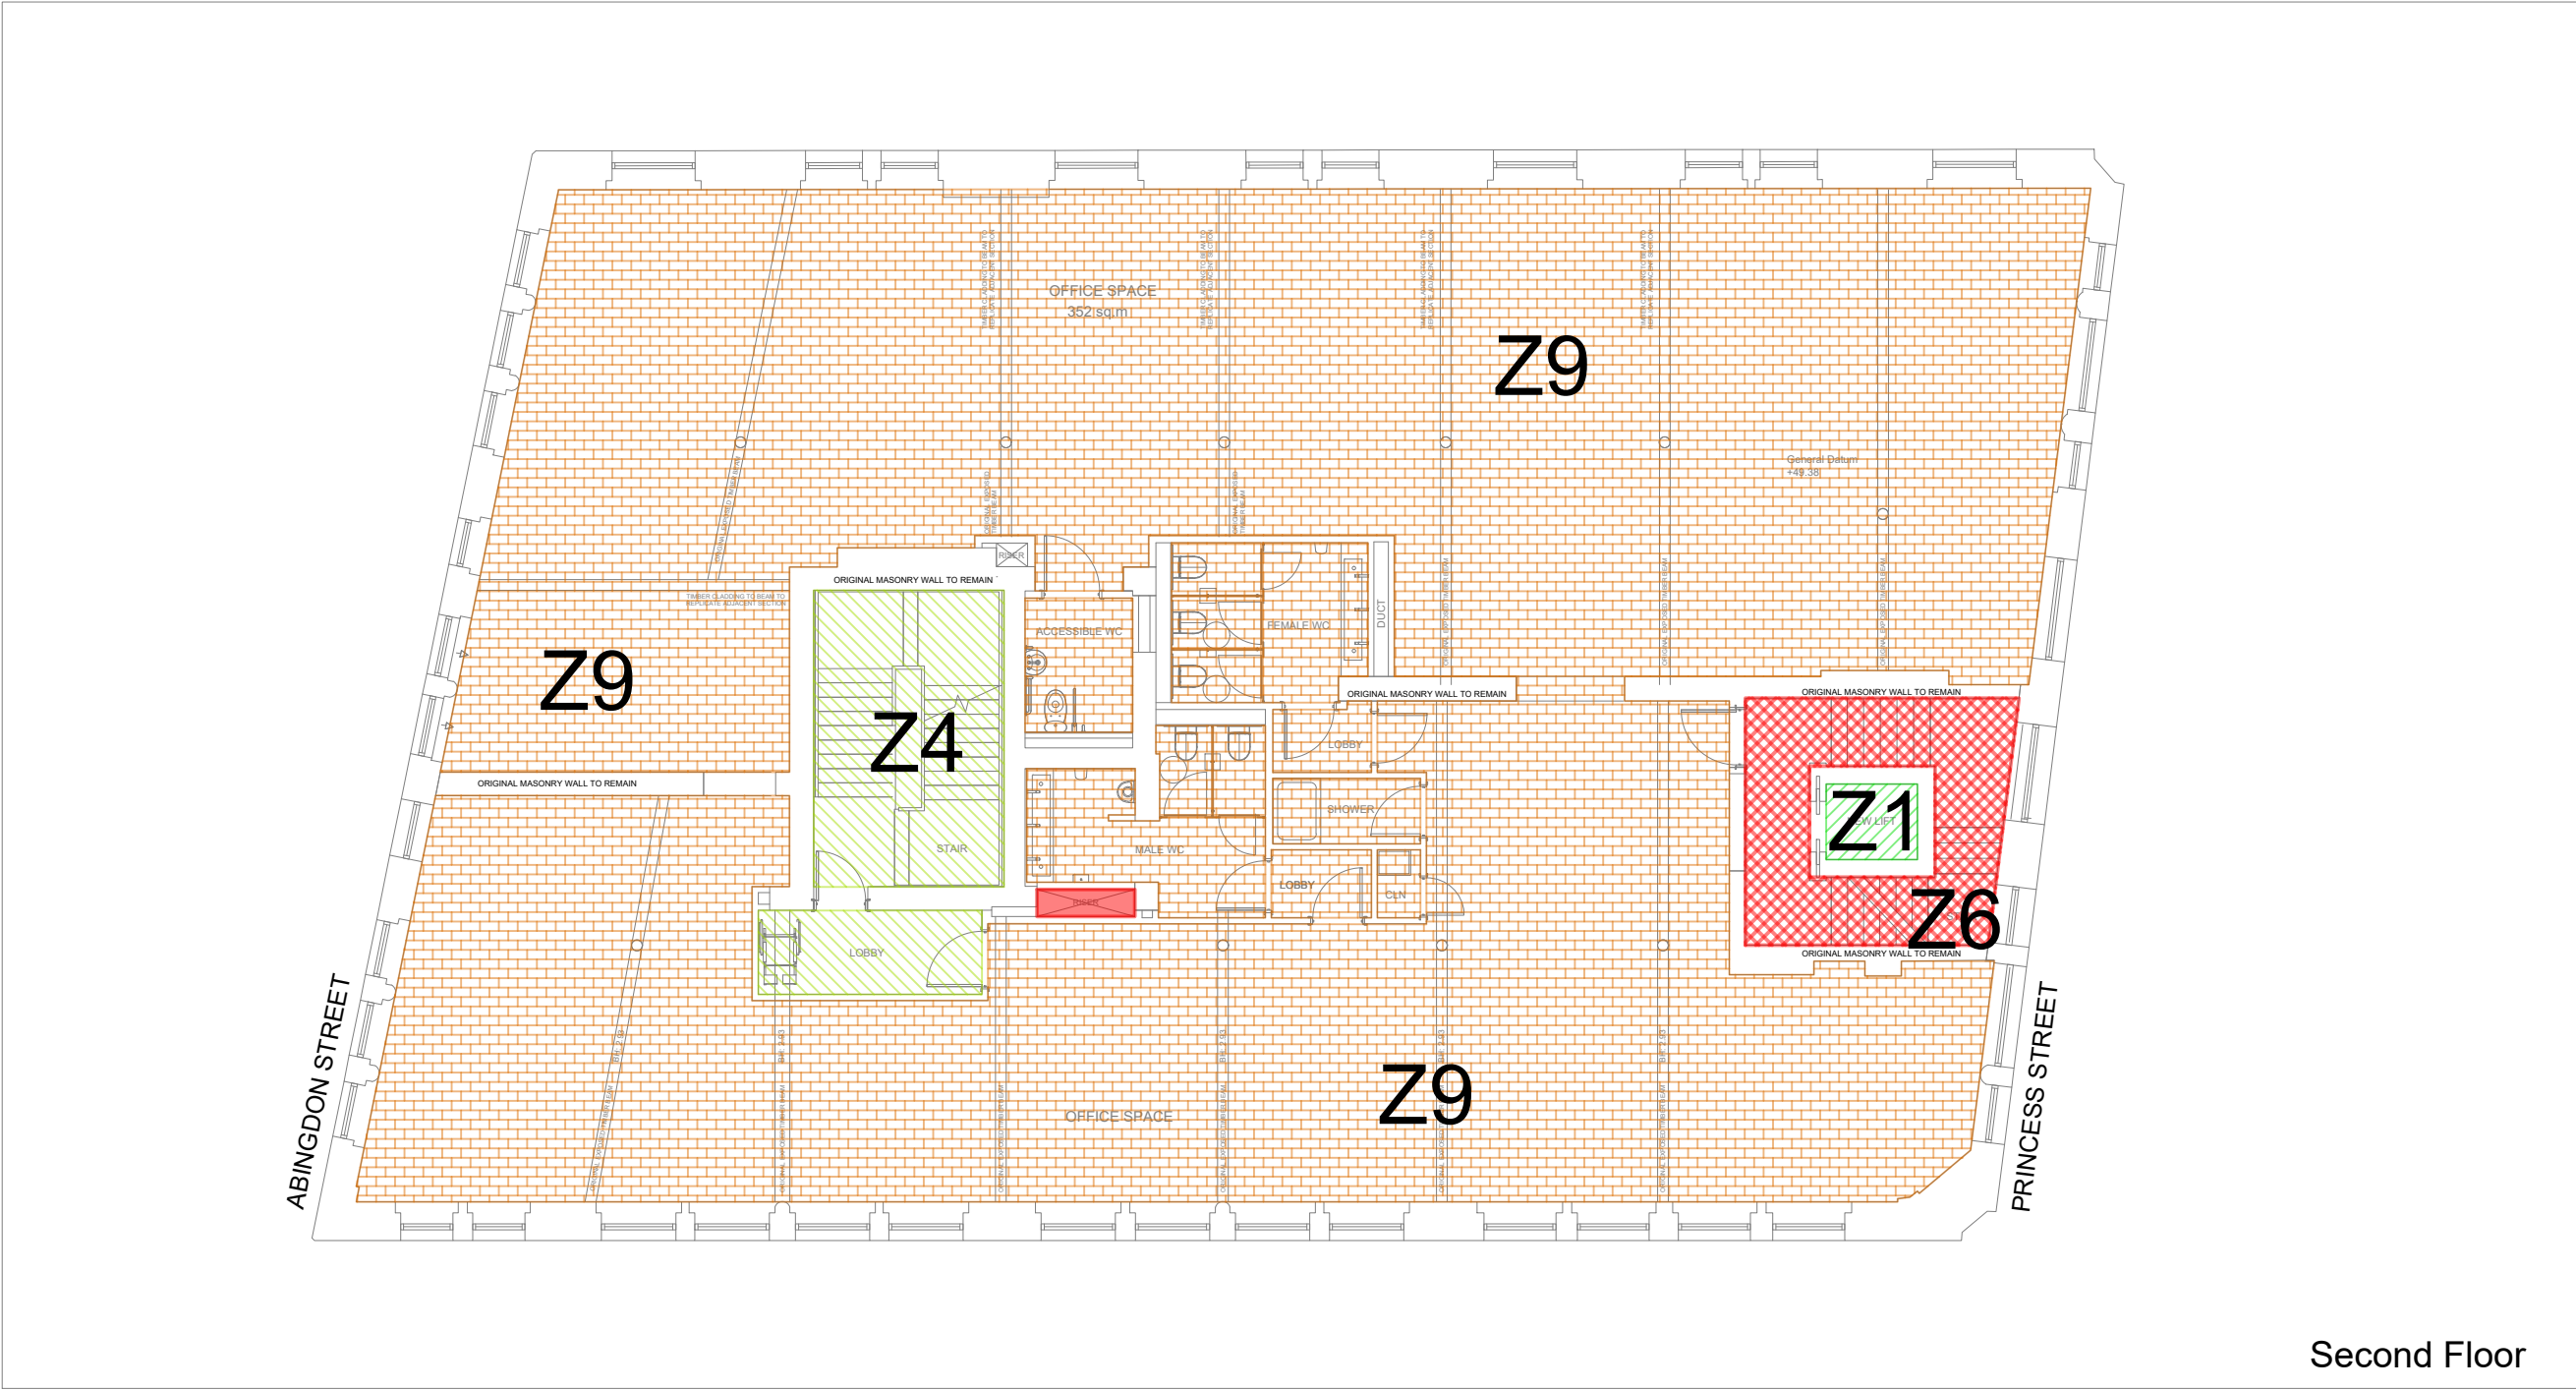

Second Floor

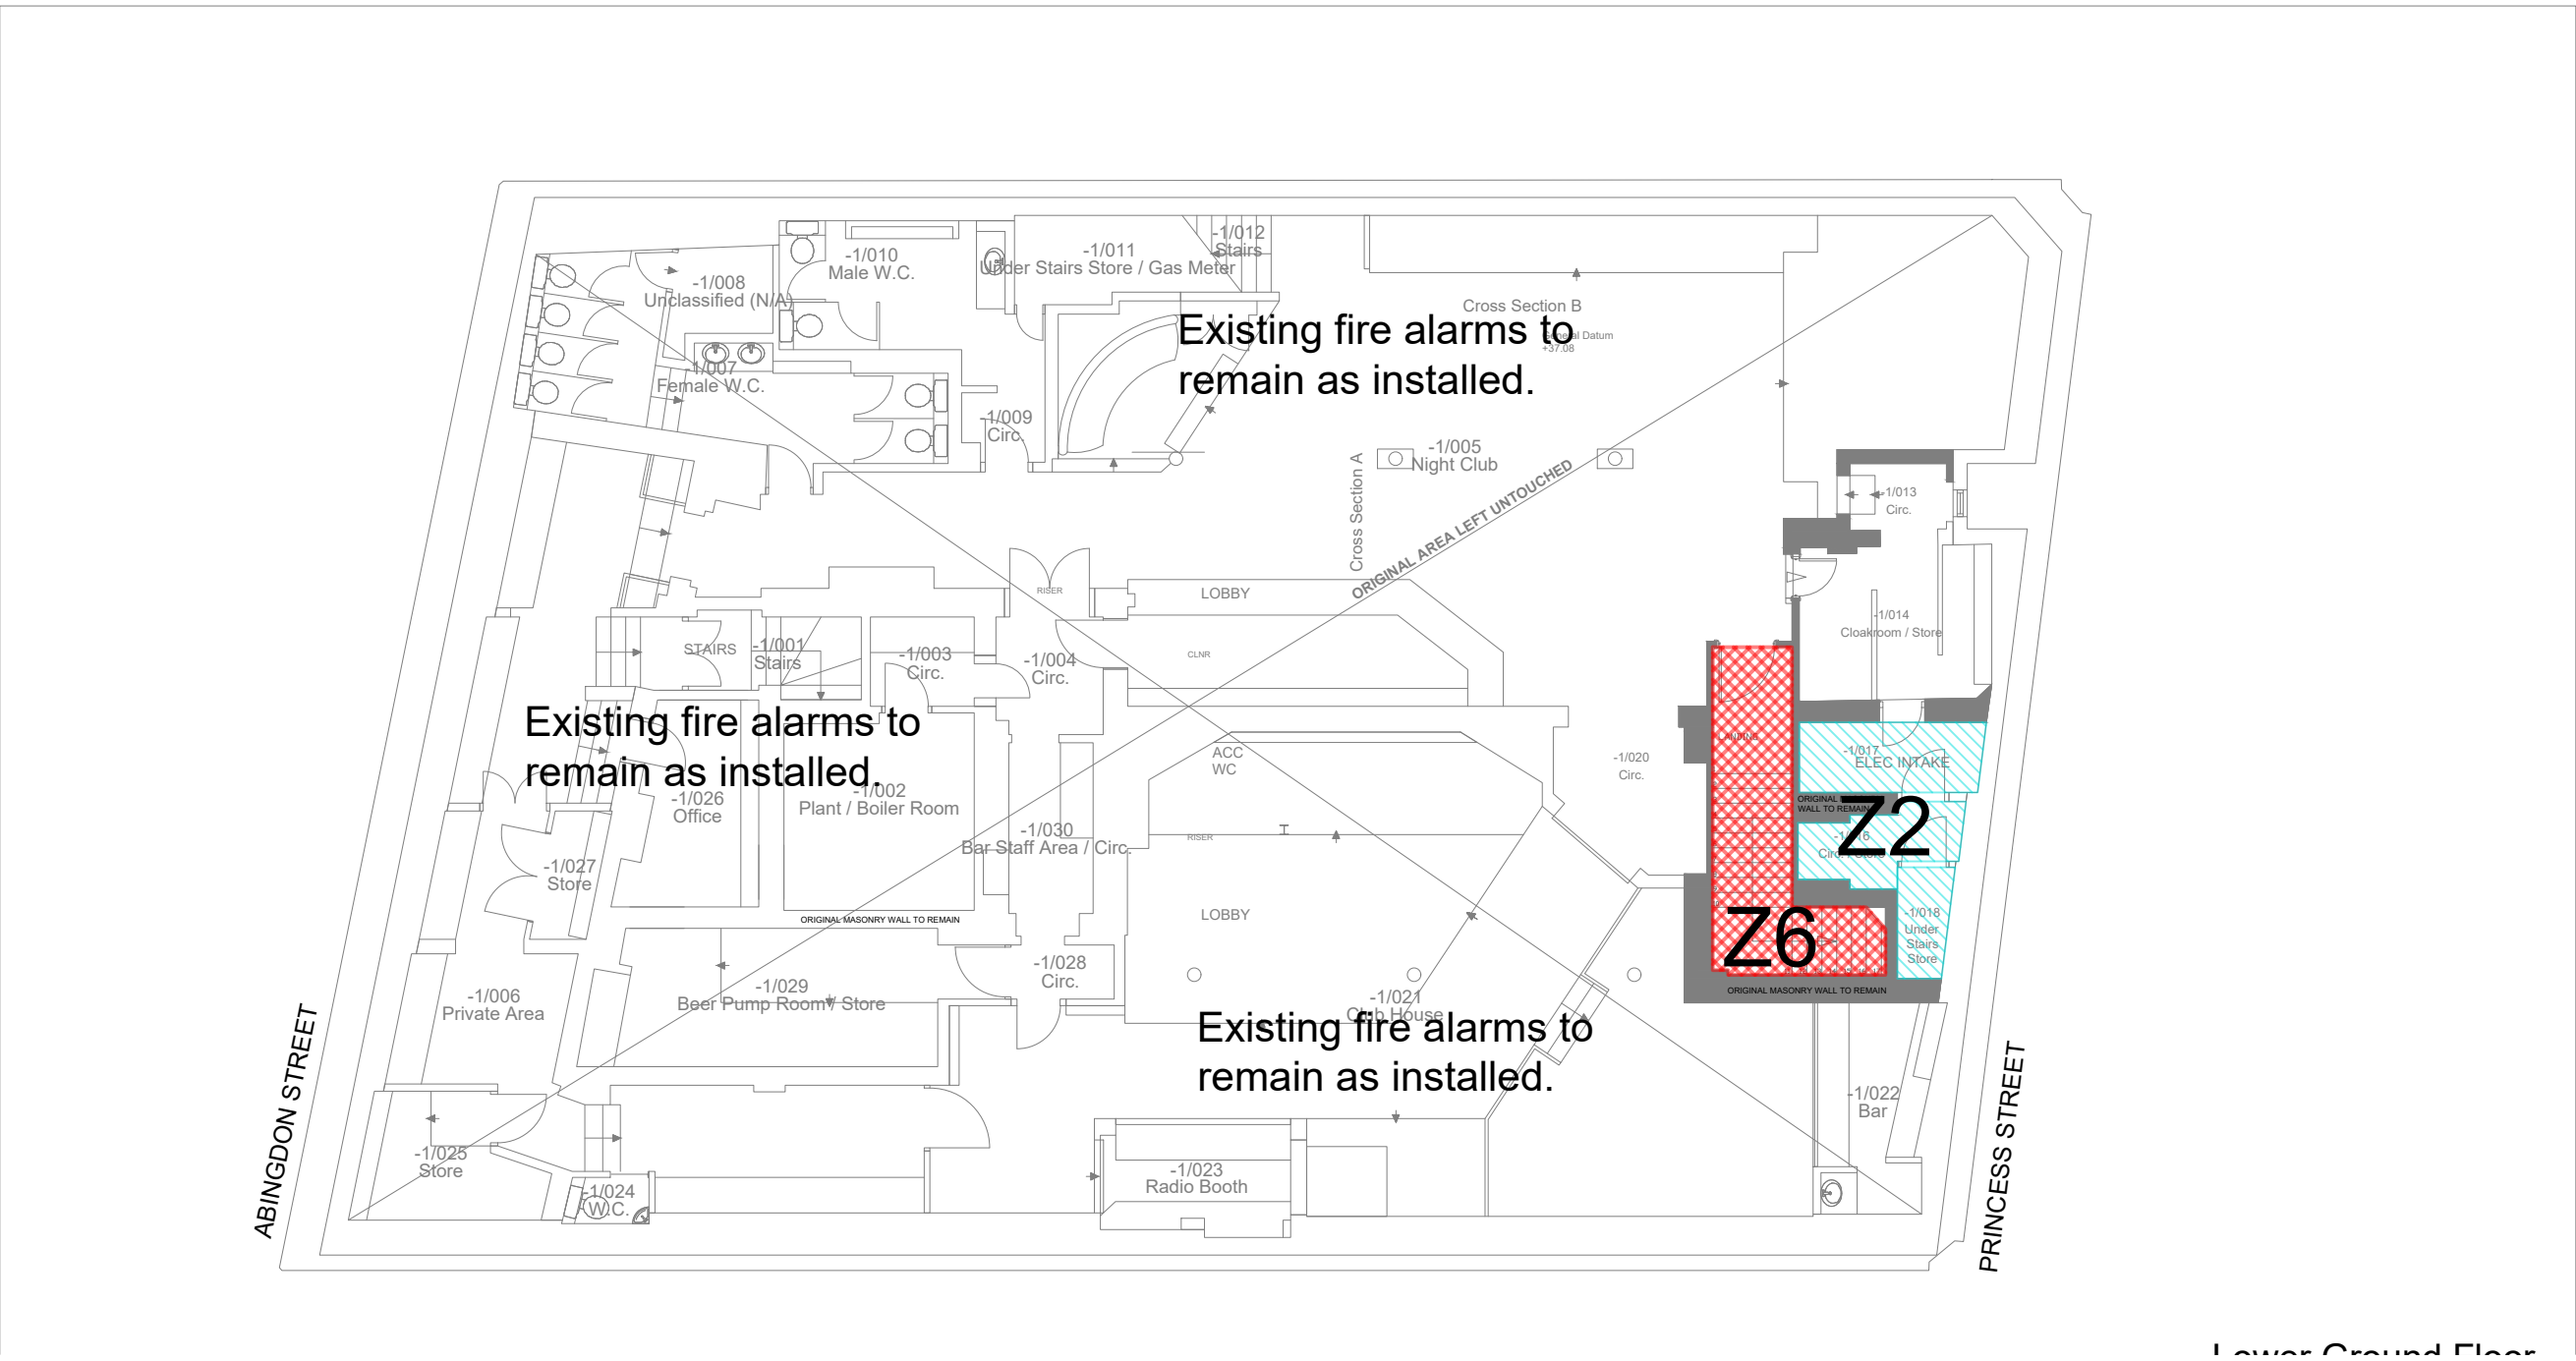

Lower Ground Floor

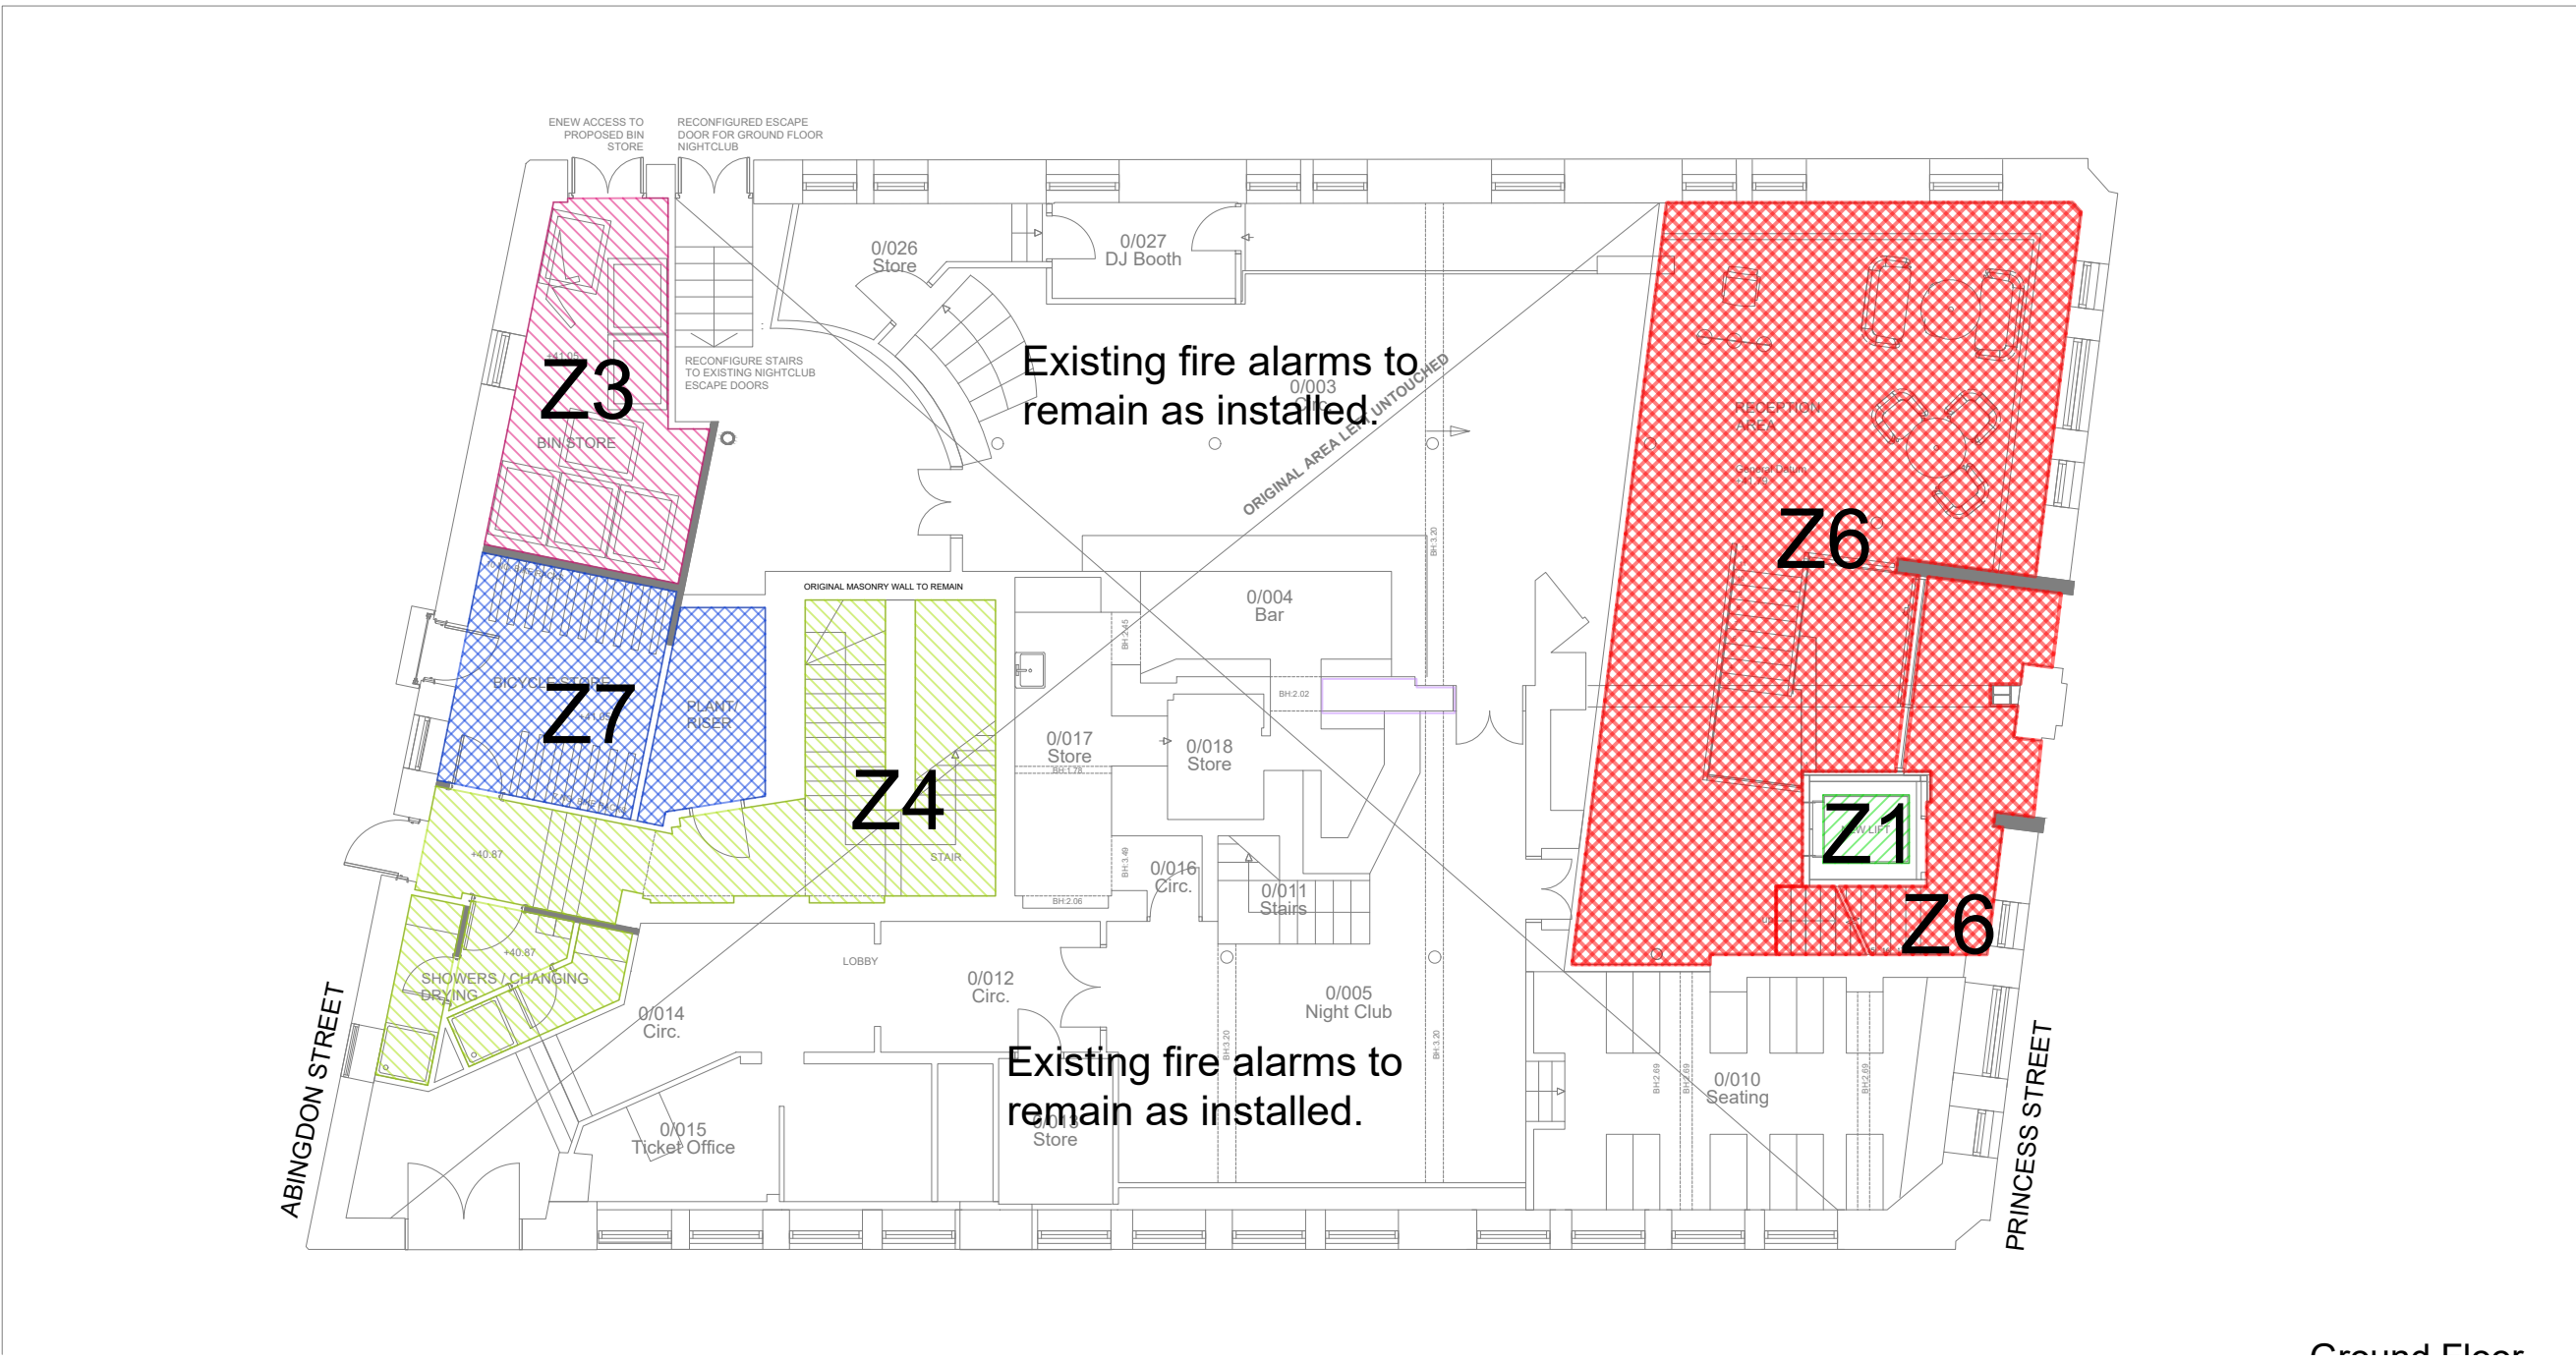

Ground Floor

- LEGEND:
- Zone 1
 - Zone 2
 - Zone 3
 - Zone 4
 - Zone 5
 - Zone 6
 - Zone 7
 - Zone 8
 - Zone 9
 - Zone 10
 - Zone 11

P1	21.09.21	Preliminary		GC	PW	PW
Rev	Date	Description		By	Check	App.

COPYRIGHT: THE COPYRIGHT OF THIS DRAWING IS VESTED IN CLANCY CONSULTING.
IT SHALL NOT BE USED WITHOUT PERMISSION BY ANYONE FOR ANY PURPOSE.
DO NOT SCALE THIS DRAWING ELECTRONICALLY OR MANUALLY.
WORK TO FIGURED DIMENSIONS ONLY.
ALL DIMENSIONS ARE IN MILLIMETRES UNLESS STATED OTHERWISE.
DO NOT TURN ON LAYERS THAT HAVE BEEN TURNED OFF.
DO NOT THAW LAYERS THAT HAVE BEEN FROZEN.
DRAWING MUST BE PRINTED IN BLACK AND WHITE ONLY.

Client	Lapwine Ltd
Project	105 Princess Street Manchester
Office	Altrincham
Discipline	Electrical
Title	All Floors Indicative Fire Alarm Zones
Scale @ A1	1:50
Status	Preliminary



www.clancy.co.uk

Project No.	Originator	Building/Zone	Level
7_7478	CCL	XX	XX
Type	Discipline	Drawing No.	Revision
DR	E	300310	P1

Birmingham 0121 230 7800, Glasgow 0141 622 3300, London 020 8077 8970, Manchester 0161 616 6000, Newcastle 0191 221 0702, Norwich 01603 300100, Plymouth 01752 423375, Reading 0118 941 1988