


NOTES:


Areas and extents of condition, primarily viewed from ground level only. Subject to review once high level access is arranged.

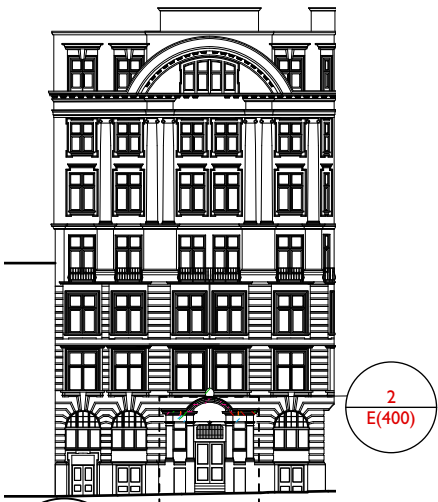

10 Key Elevation - Princess St
Scale: 1:500

Fabric Condition Key

- AtMB-Biological Growth
- AtMB-Eroded or missing pointing
- AtMB-Eroded Stone
- AtMB-Previous Cement Repairs
- AtMB-Water Staining

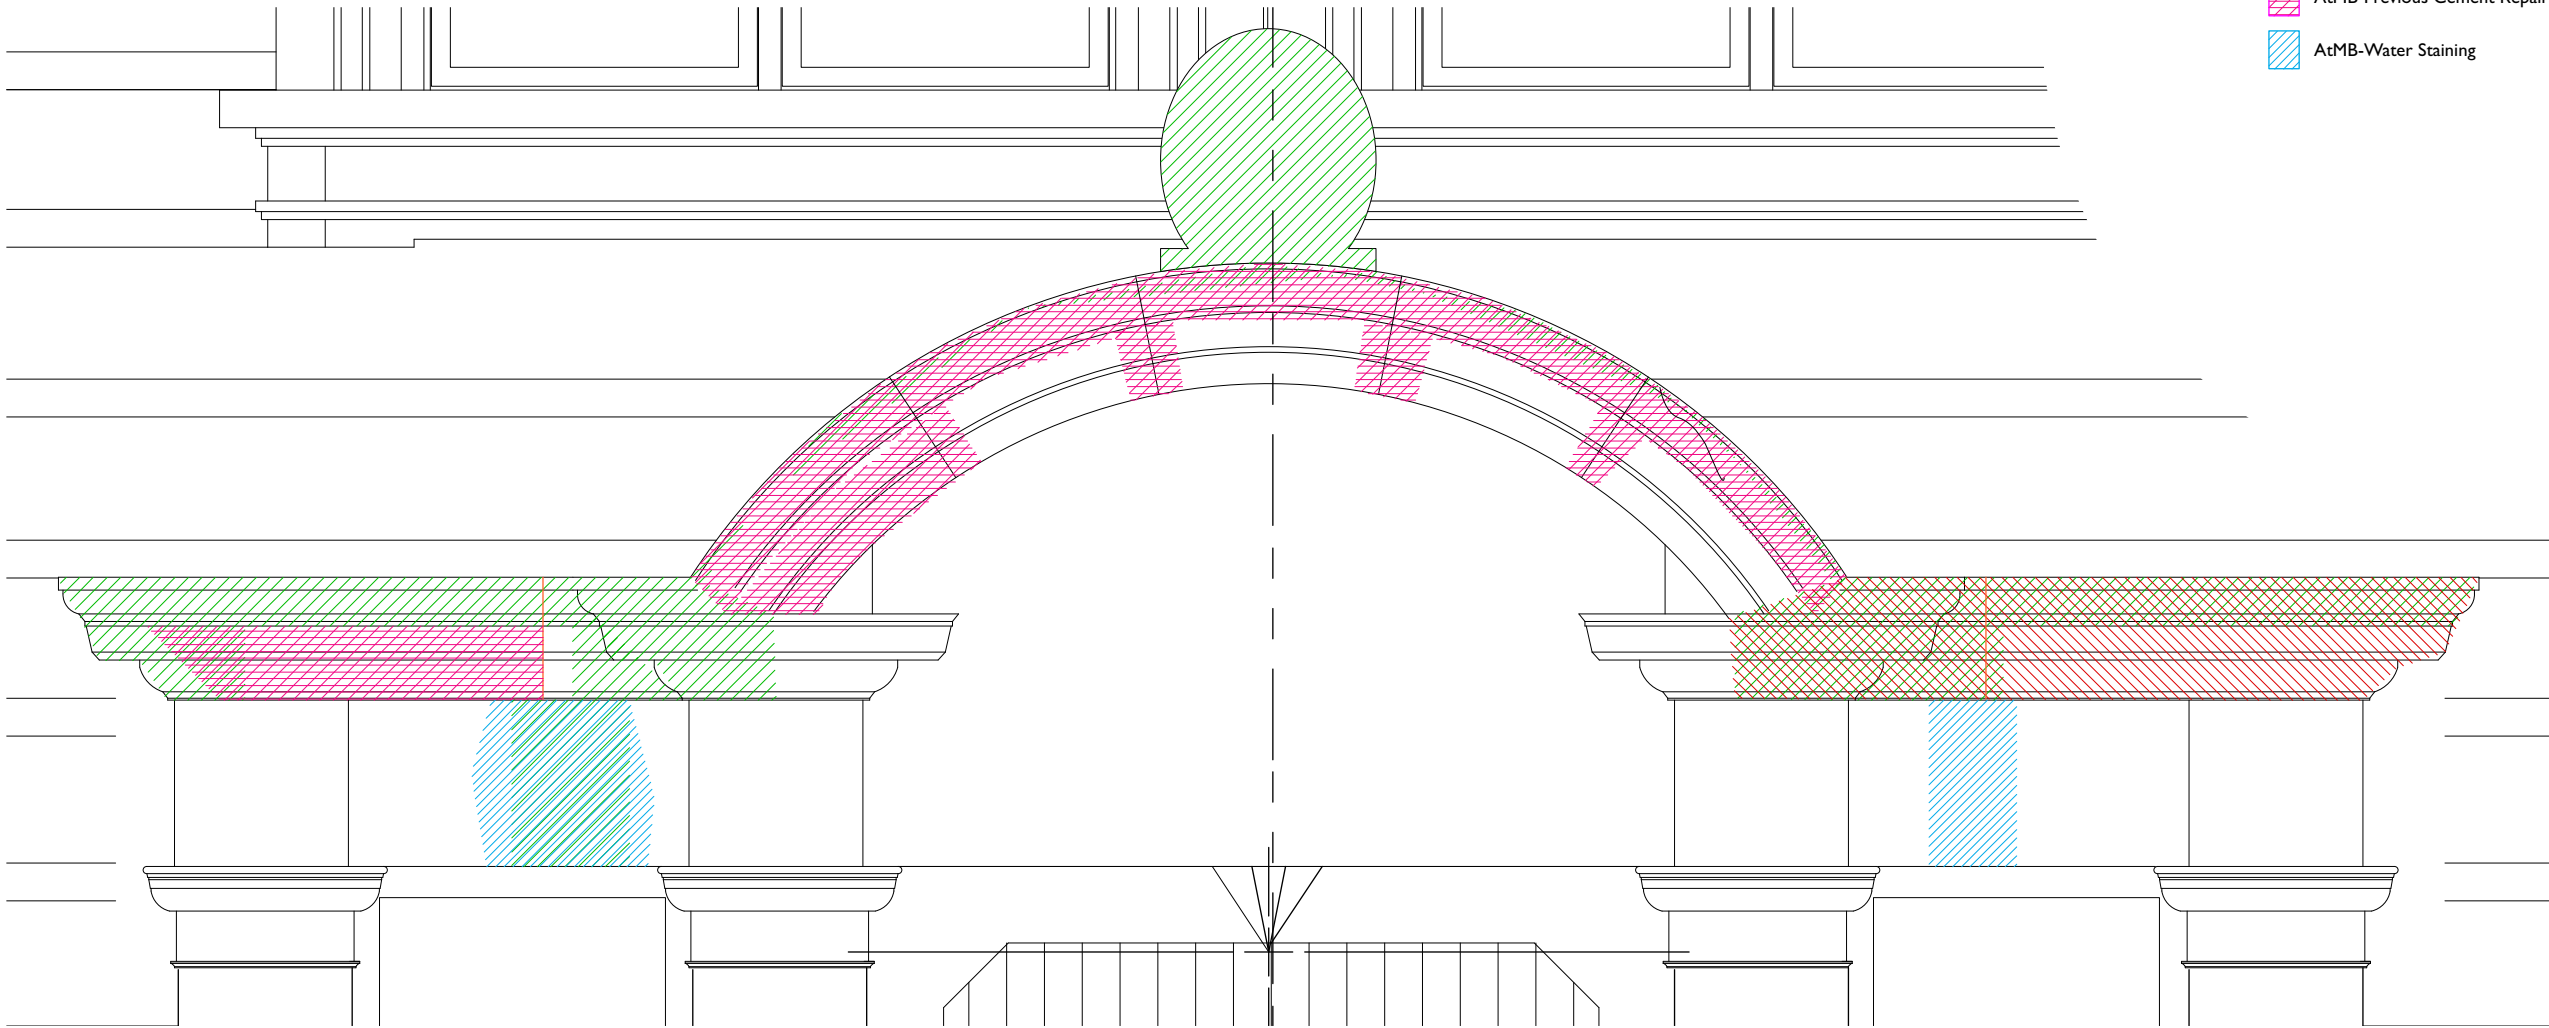

Rev Note DRN CHK

86 Princess St

Water Ingress

Condition Survey 1 Of 2

scheme 1944
drwg no. E(401)
revision

scale 1:20 @ A3
date first drawn Sept 21
drawn HW

SK sketch E existing P proposed T tender C construction FI final issue

www.ateliermb.co.uk
t 0161 236 0051
e architect@ateliermb.co.uk