



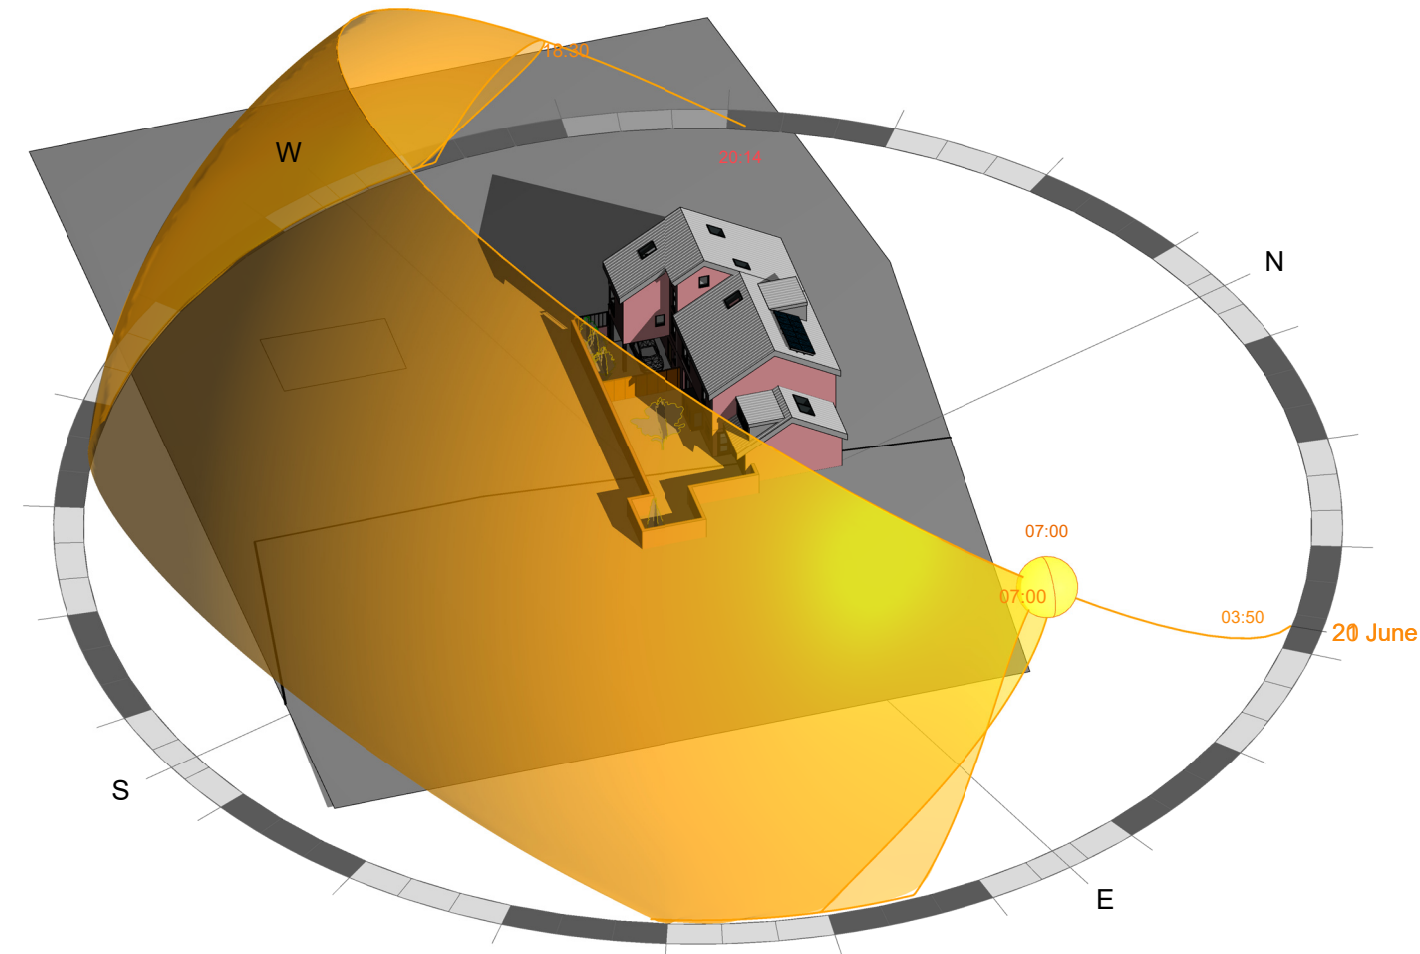

SOLAR ANALYSIS



3Dview

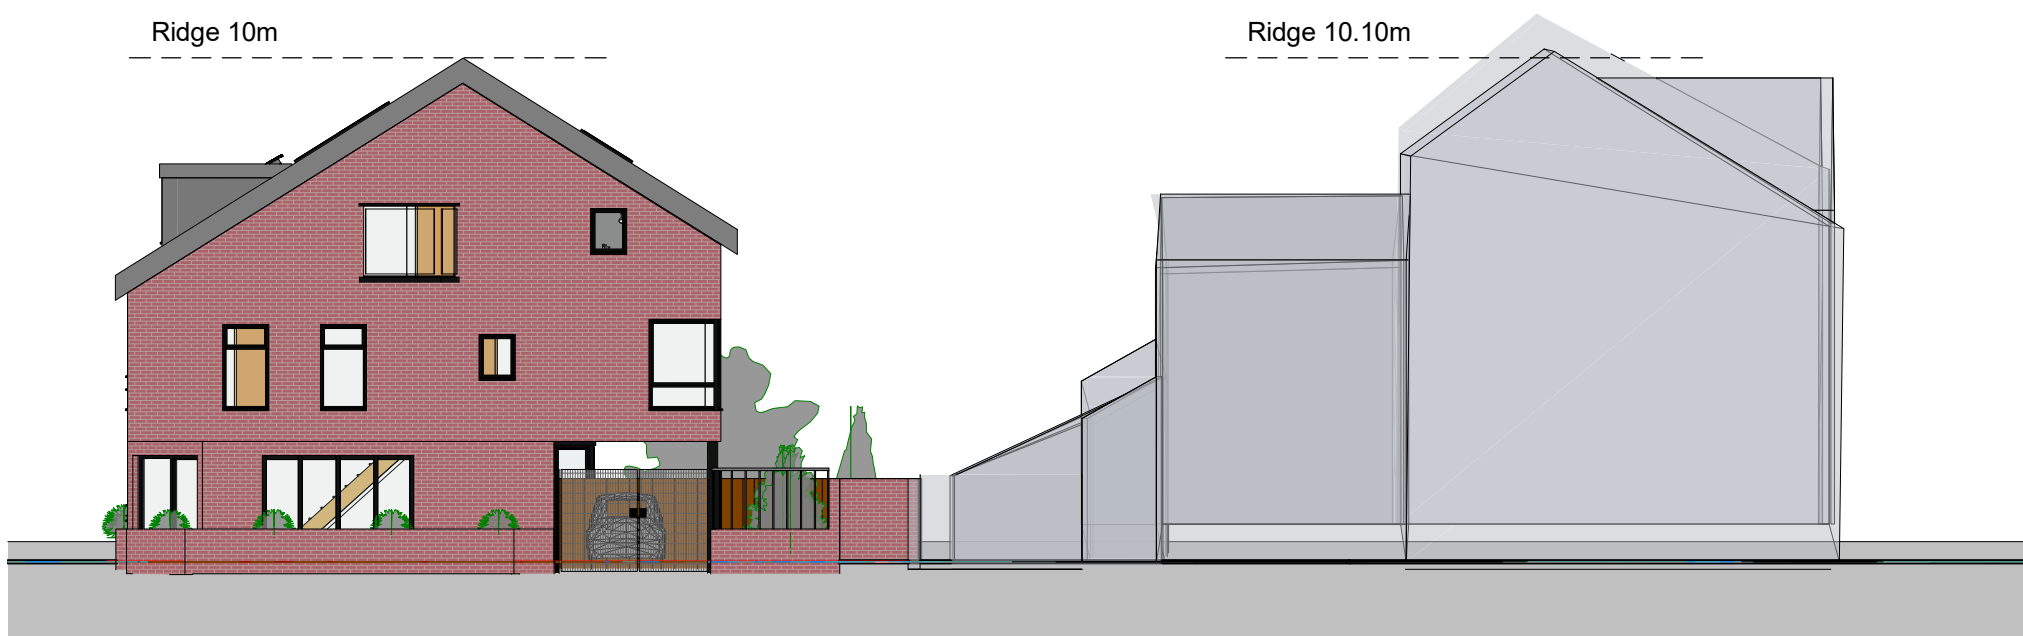

ELEVATION-SITE-SOUTH WEST

NOTES

This drawing is the property of STUDIO TIAN and copyright is reserved by them. This drawing is not to be copied or disclosed by or to any unauthorised persons without the prior written consent of STUDIO TIAN.

Do not scale from this drawing.

All dimensions are to be checked on site prior to construction, manufacture of any components and ordering of materials and equipment.

Any discrepancies are to be reported to the architect for clarification.

All materials and workmanship to be in accordance with the current British Standards and codes of practice.

Rev	Date	Drawn by	Comments
Client			
Brindle & Yam Solicitors			
Project			
New Build-Land to rear 113-117 North Rd, Manchester, M11 4NE			
Drawings			
Planning-		SITE&SOLAR ANALYSIS	
Date	Drawn by	Scales	
Aug 2021	T TIAN	@A2	
Job No - Dwg No - Rev			
21061-A06			