


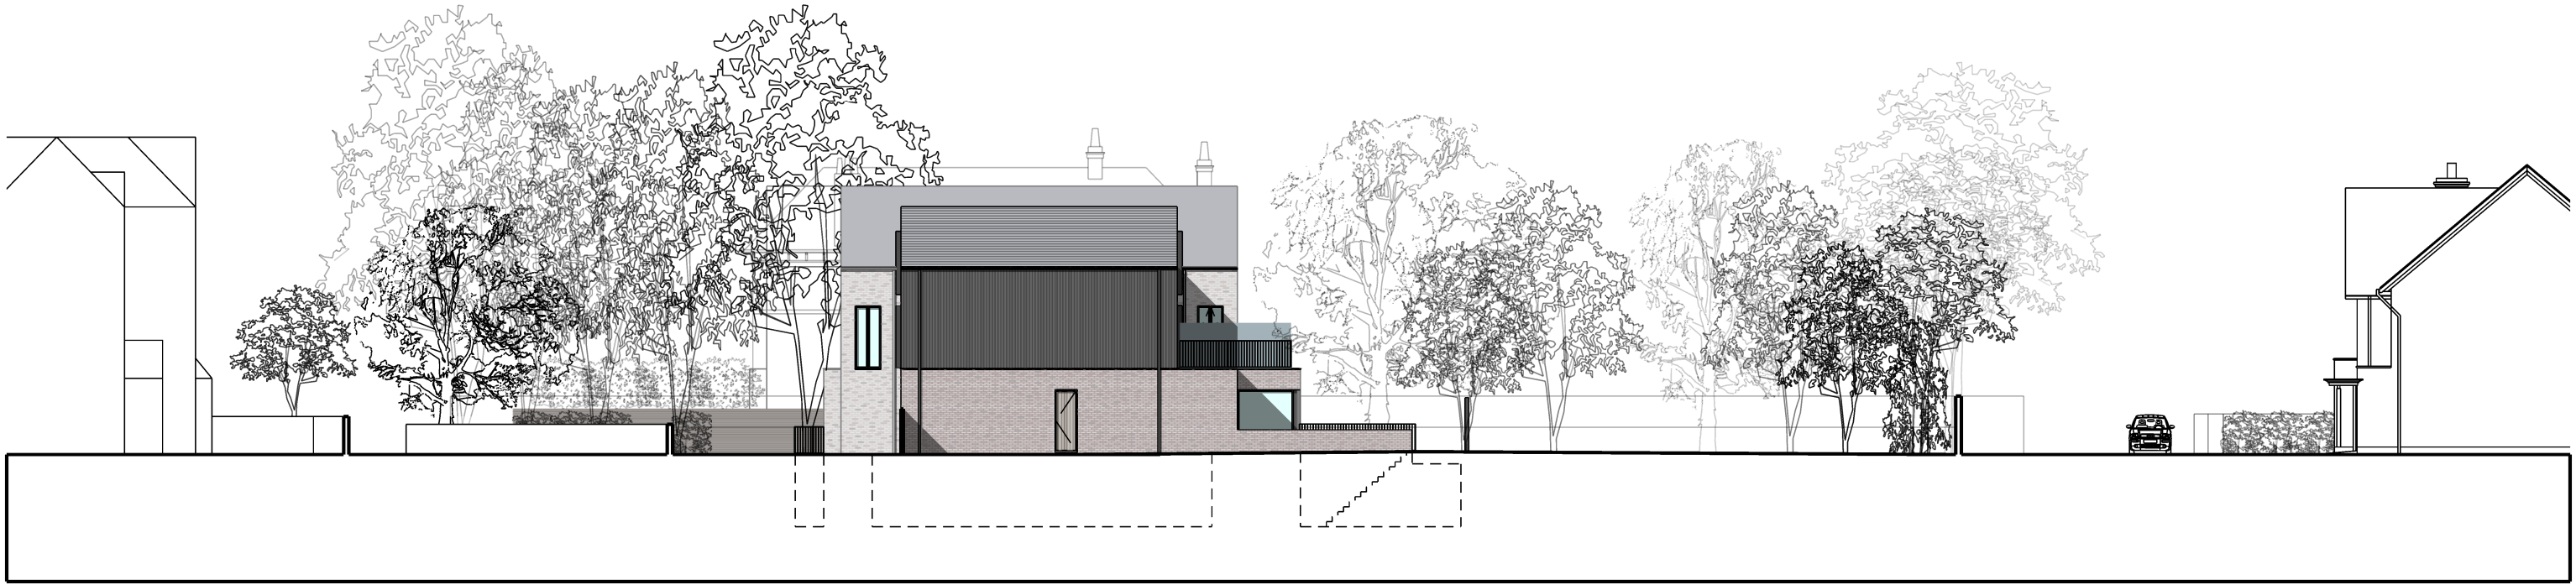

03 - PROPOSED SIDE ELEVATION



04 - PROPOSED SIDE ELEVATION