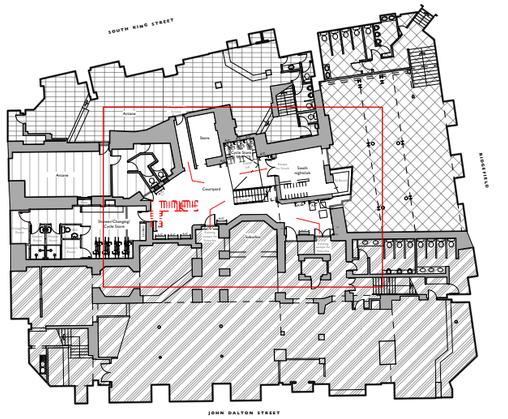

Arcane South Suburbia Rupert Hayes Hairdressing

Key Plan Scale 1:500

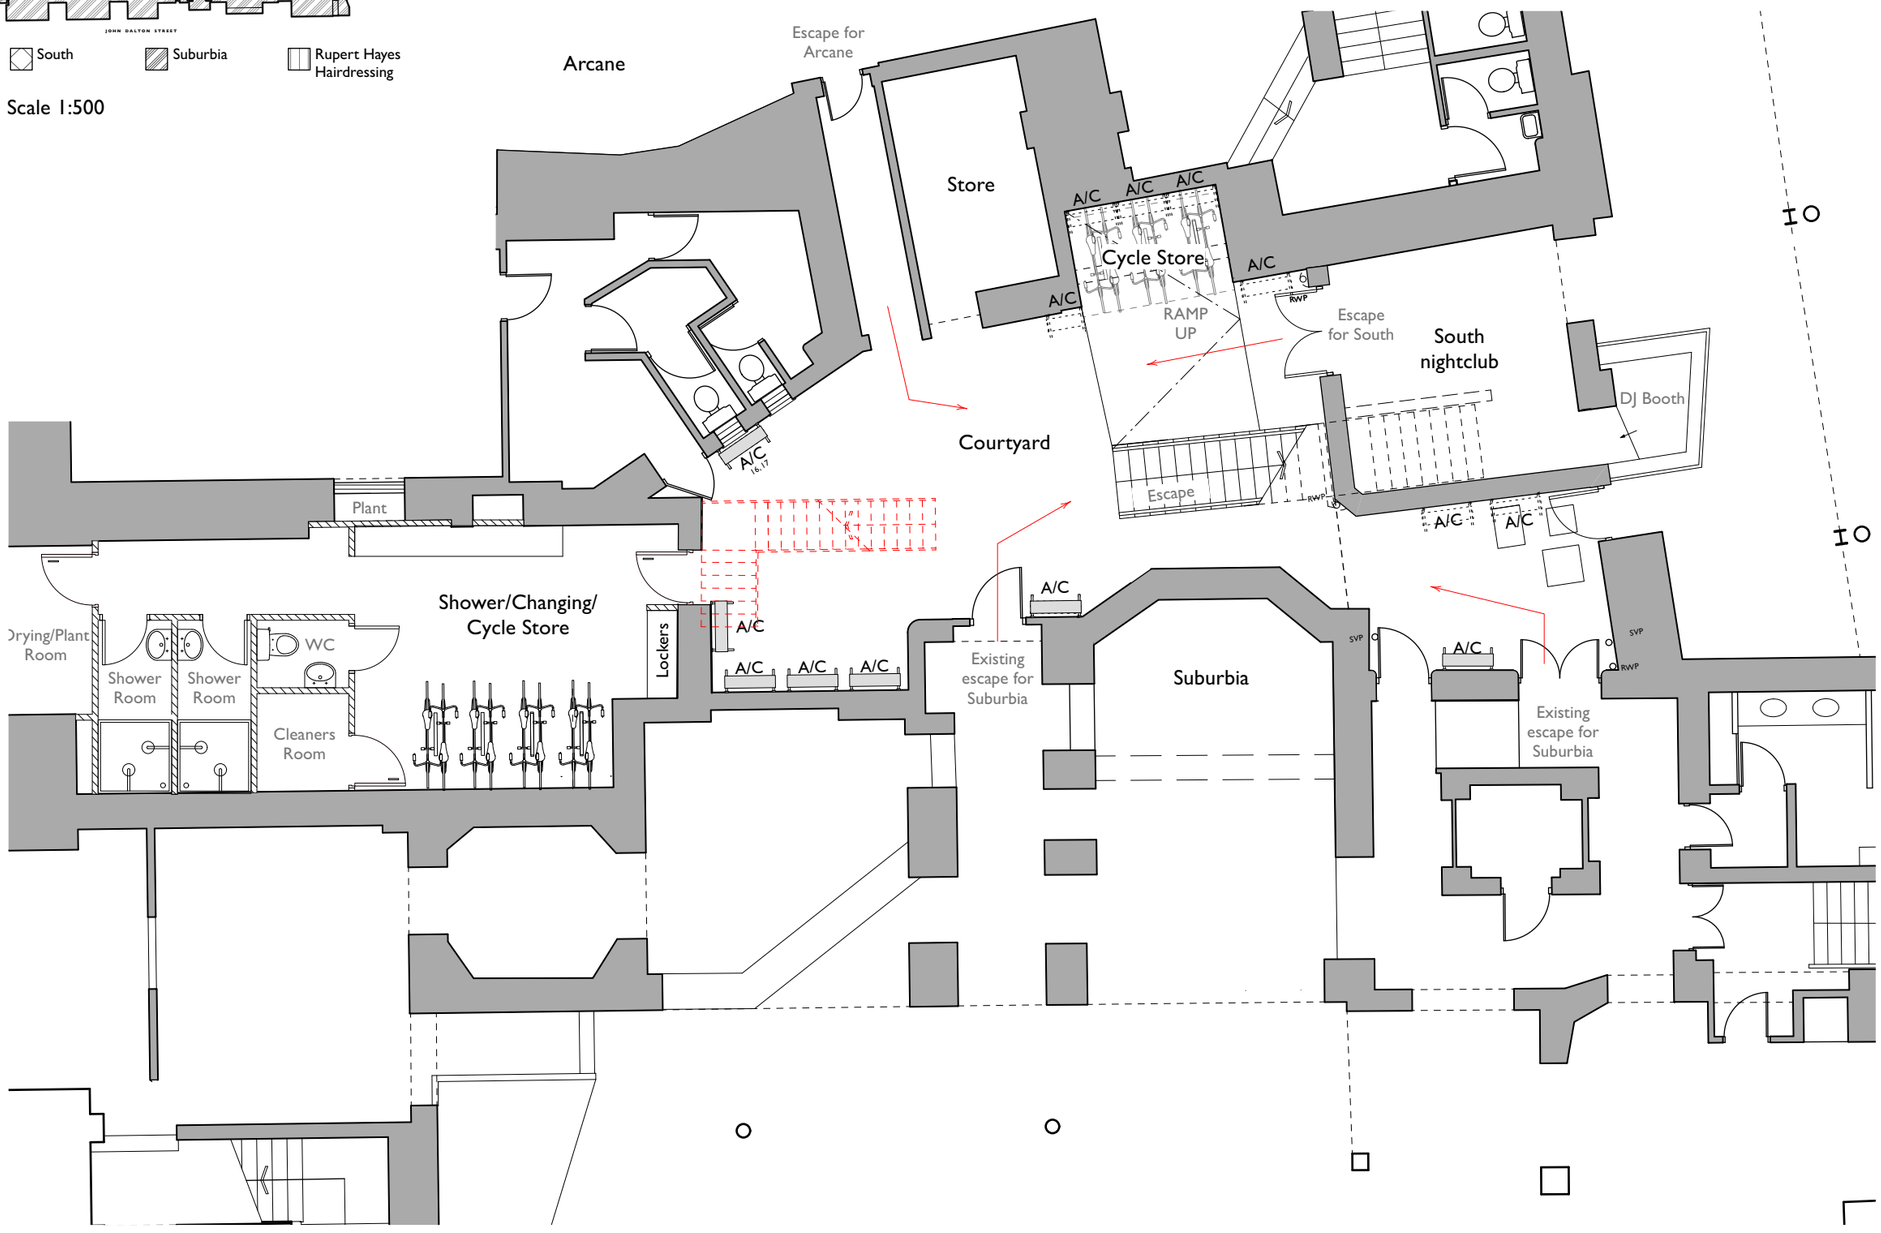

COPYRIGHT OF ATELIER MB LTD
DO NOT SCALE FROM THIS DRAWING
DIMENSIONS TO BE CHECKED ON SITE

NORTH

Existing
Proposed
Existing to be removed

Rev	Note	DRN	CHK

Queens Chambers Lightwell

Deck Proposal

Basement Floor Strip-out Plan

scheme	1656
drwg no.	**P(2101)**
revision	
scale	1:100 @ A3
date first drawn	Oct 21
drawn	RD

SK sketch E existing P proposed T tender C construction F1 final issue

www.ateliermb.co.uk
t 0161 236 0051
e architect@ateliermb.co.uk

Atelier MB
Urban Architects