



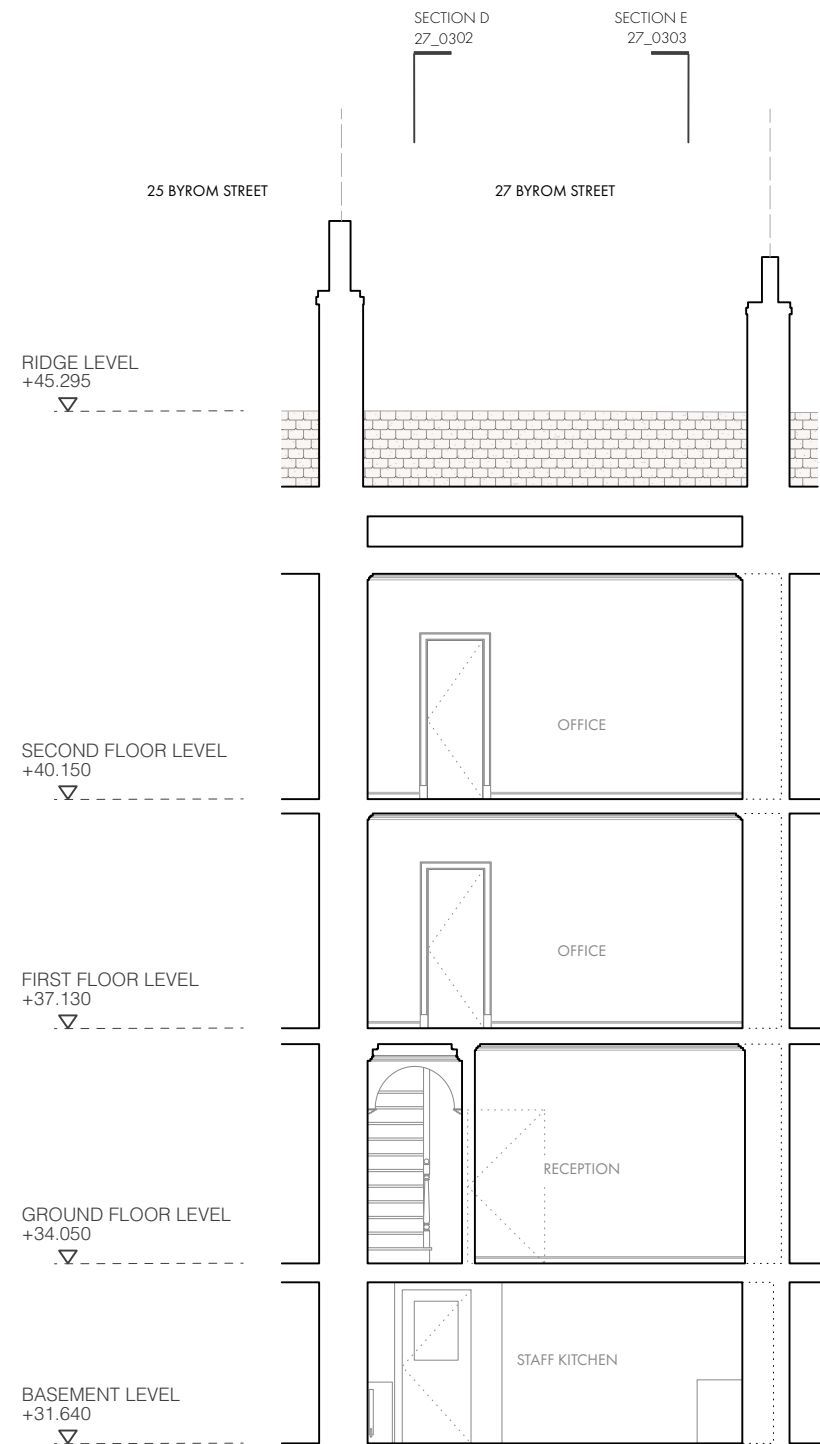

EXISTING SECTION A

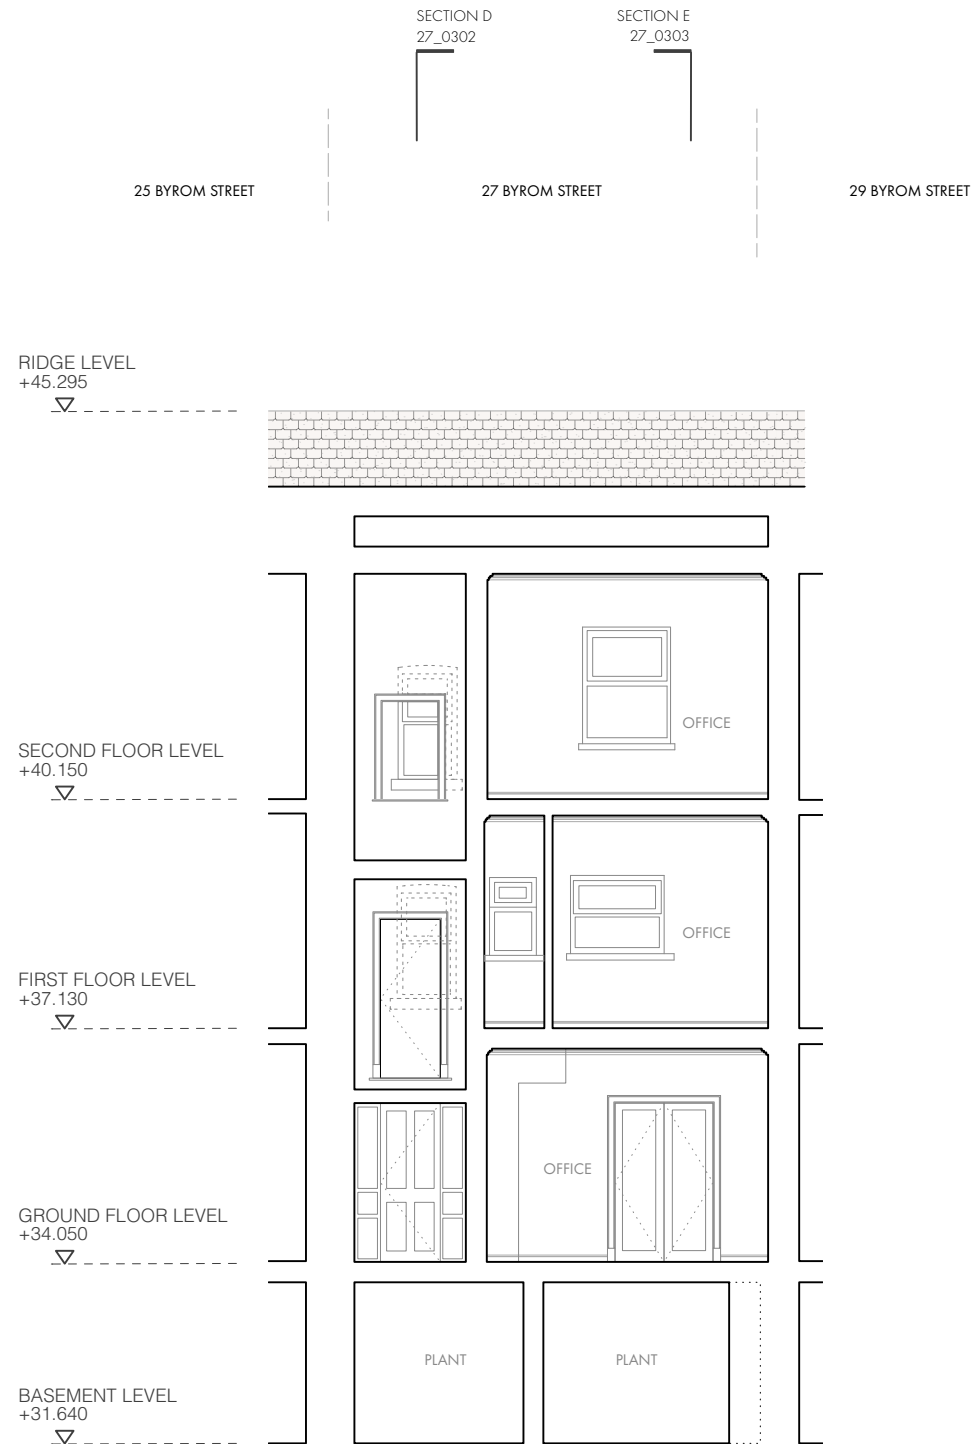

EXISTING SECTION B

