All These drawings are for the purpose of achieving local authority planning and building regulations plans approval only and should not be used as a working drawings for building construction. These design drawings must be read in conjunction with structural engineers design, drawings and calculations.
All rights reserved. © Crown copyright 2019. These plans & specifications are the property of P4B Architecture Ltd, and shall not be re-printed, reproduced, modified in whole or part without written consent, nor shall any building or structure be constructed in accordance with such plans or specifications thereof without written consent.

N

01. **Location Plan**

21002

0m 10 20 30 40 50 60m

1:1250 @A3

re-development

115-117 Carlton Road Whalley Range Manchester M16 8BE

P4BA

P4B ARCHITECTURE
P4BA.COM
INFO@**P4BA**.COM
0800 731 4707

15 MEMORIAL ROAD
WORSLEY
MANCHESTER
M28 3AQ

All These drawings are for the purpose of achieving local authority planning and building regulations plans approval only and should not be used as a working drawings for building construction. These design drawings must be read in conjunction with structural engineers design, drawings and calculations.
All rights reserved. © Crown copyright 2019. These plans & specifications are the property of P4B Architecture Ltd, and shall not be re-printed, reproduced, modified in whole or part without written consent, nor shall any building or structure be constructed in accordance with such plans or specifications thereof without written consent.

02A | **Existing Site Plan**

21002

0m 10 20 30m

1:500 @A3

re-development

115-117 Carlton Road Whalley Range Manchester M16 8BE

P4BA

P4B ARCHITECTURE
P4BA.COM
INFO@**P4BA**.COM
0800 731 4707

15 MEMORIAL ROAD
WORSLEY
MANCHESTER
M28 3AQ

All These drawings are for the purpose of achieving local authority planning and building regulations plans approval only and should not be used as a working drawings for building construction. These design drawings must be read in conjunction with structural engineers design, drawings and calculations.
All rights reserved. © Crown copyright 2019. These plans & specifications are the property of P4B Architecture Ltd, and shall not be re-printed, reproduced, modified in whole or part without written consent, nor shall any building or structure be constructed in accordance with such plans or specifications thereof without written consent.

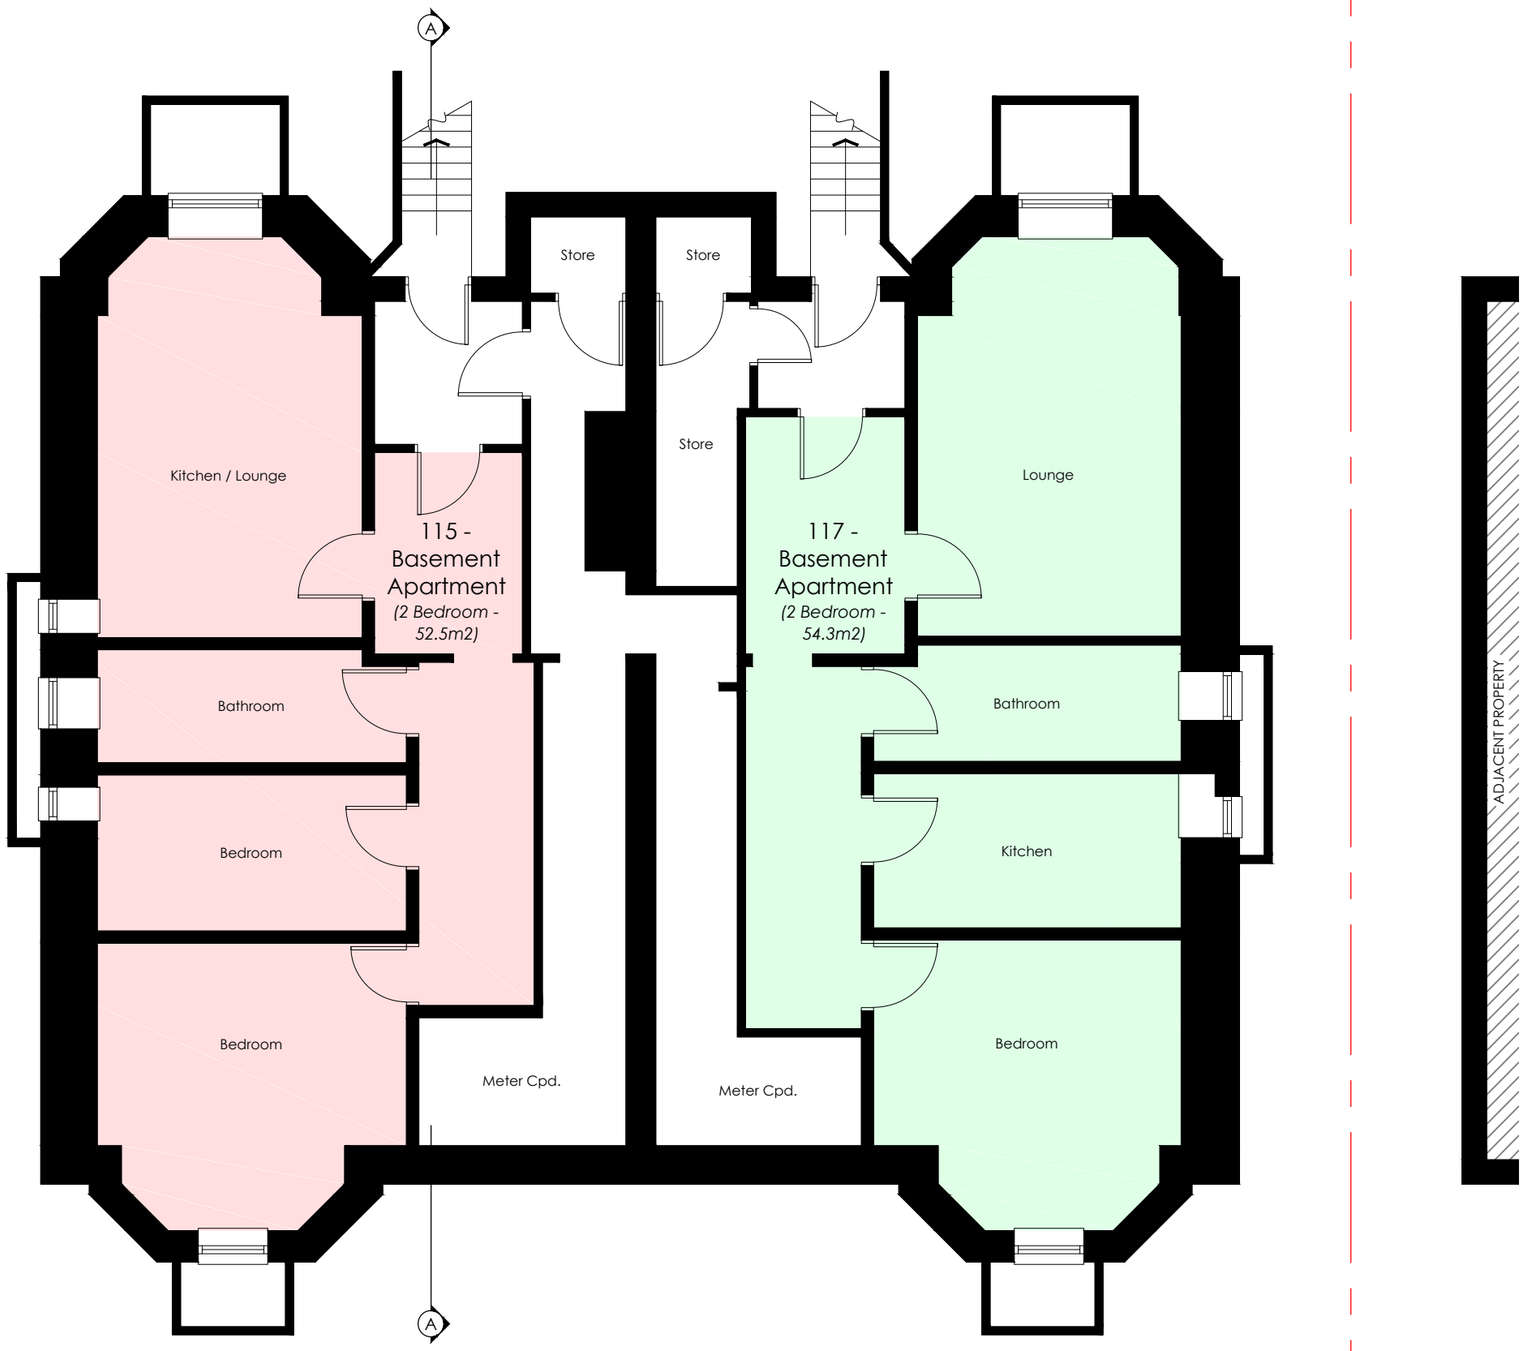

03.
21002

Existing Basement Plan

0m 1 2 3 4 5m

1:75 @A3

re-development

115-117 Carlton Road Whalley Range Manchester M16 8BE

P4BA
P4B ARCHITECTURE
P4BA.COM
INFO@P4BA.COM
0800 731 4707
15 MEMORIAL ROAD
WORSLEY
MANCHESTER
M28 3AQ

All These drawings are for the purpose of achieving local authority planning and building regulations plans approval only and should not be used as a working drawings for building construction. These design drawings must be read in conjunction with structural engineers design, drawings and calculations.
All rights reserved. © Crown copyright 2019. These plans & specifications are the property of P4B Architecture Ltd, and shall not be re-printed, reproduced, modified in whole or part without written consent, nor shall any building or structure be constructed in accordance with such plans or specifications thereof without written consent.

04.
21002

Existing Ground Floor Plan

0m 1 2 3 4 5m

1:75 @A3

re-development

115-117 Carlton Road Whalley Range Manchester M16 8BE

P4BA
P4B ARCHITECTURE
P4BA.COM
INFO@P4BA.COM
0800 731 4707
15 MEMORIAL ROAD
WORSLEY
MANCHESTER
M28 3AQ

All These drawings are for the purpose of achieving local authority planning and building regulations plans approval only and should not be used as a working drawings for building construction. These design drawings must be read in conjunction with structural engineers design, drawings and calculations.
All rights reserved. © Crown copyright 2019. These plans & specifications are the property of P4B Architecture Ltd, and shall not be re-printed, reproduced, modified in whole or part without written consent, nor shall any building or structure be constructed in accordance with such plans or specifications thereof without written consent.

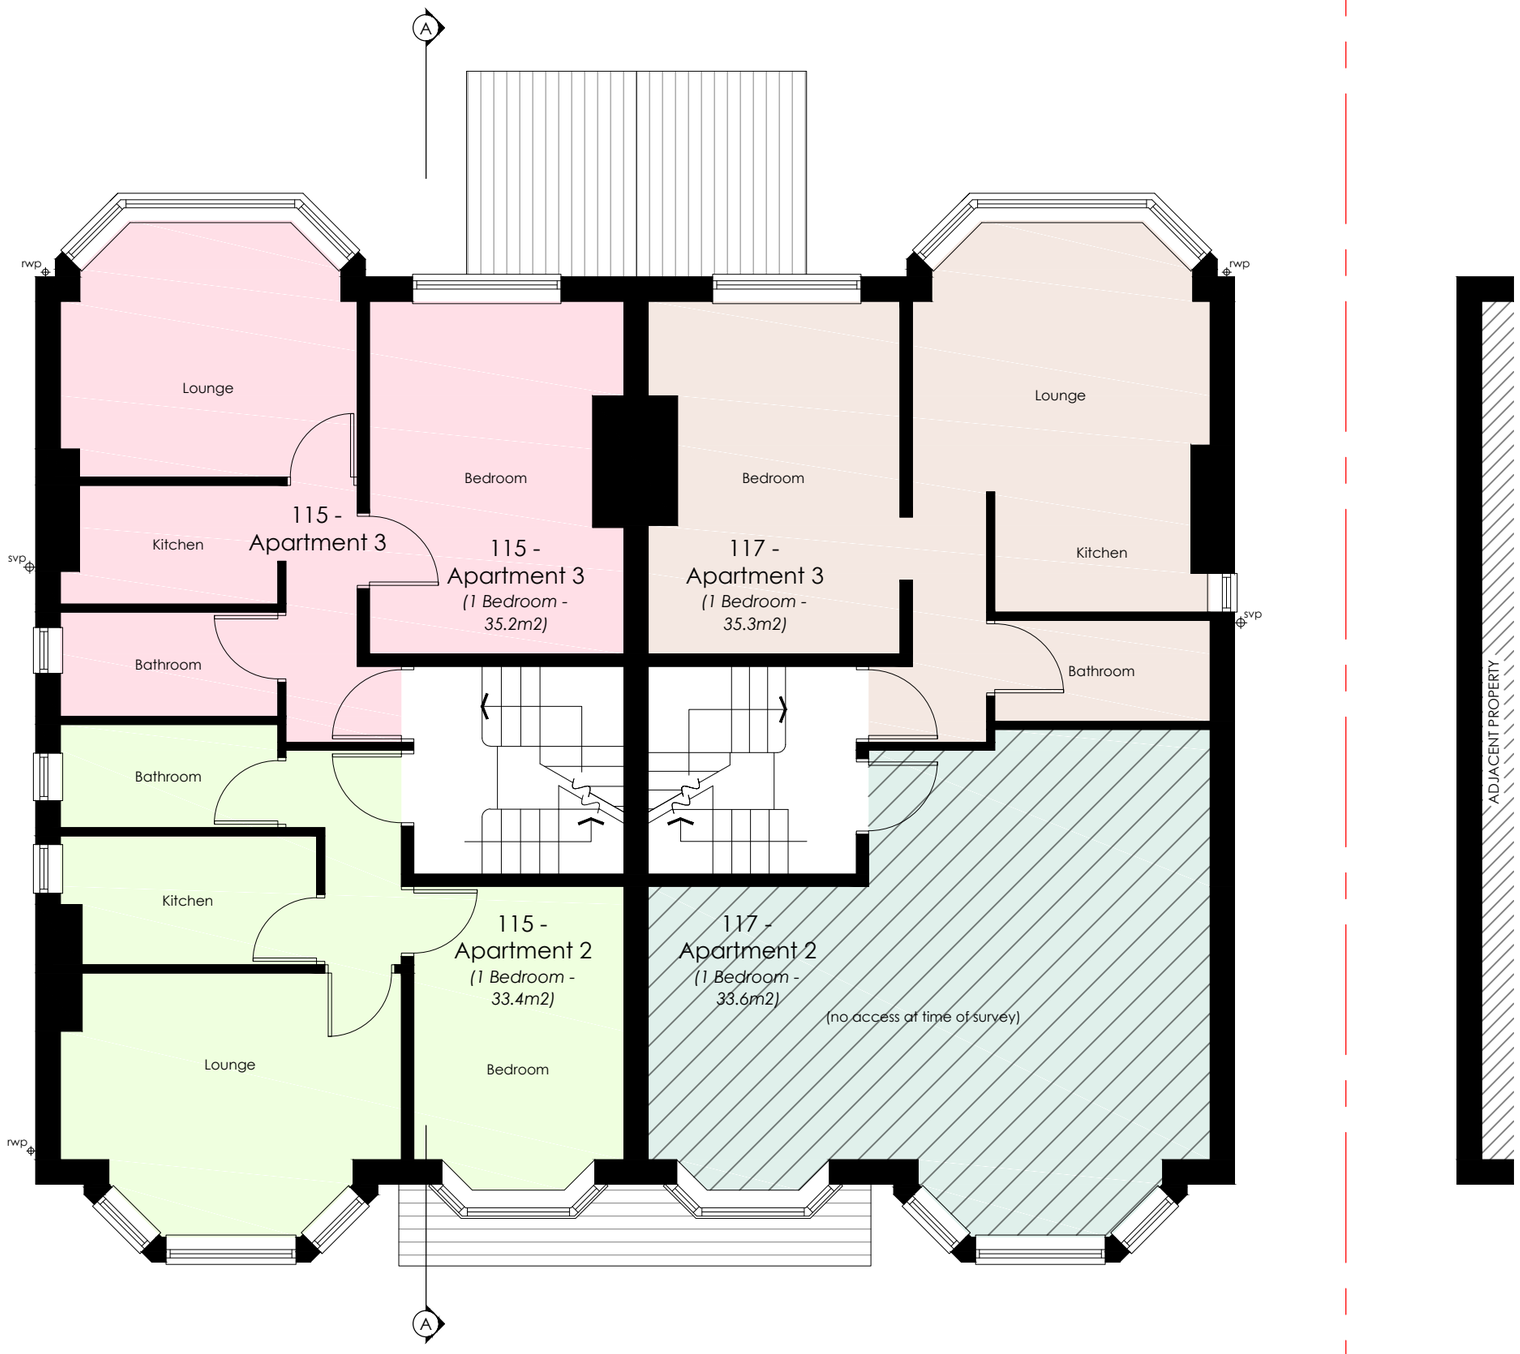

05.
21002

Existing First Floor Plan

0m 1 2 3 4 5m

1:75 @A3

re-development

115-117 Carlton Road Whalley Range Manchester M16 8BE

P4BA
P4B ARCHITECTURE
P4BA.COM
INFO@P4BA.COM
0800 731 4707
15 MEMORIAL ROAD
WORSLEY
MANCHESTER
M28 3AQ

All These drawings are for the purpose of achieving local authority planning and building regulations plans approval only and should not be used as a working drawings for building construction. These design drawings must be read in conjunction with structural engineers design, drawings and calculations.
All rights reserved. © Crown copyright 2019. These plans & specifications are the property of P4B Architecture Ltd, and shall not be re-printed, reproduced, modified in whole or part without written consent, nor shall any building or structure be constructed in accordance with such plans or specifications thereof without written consent.

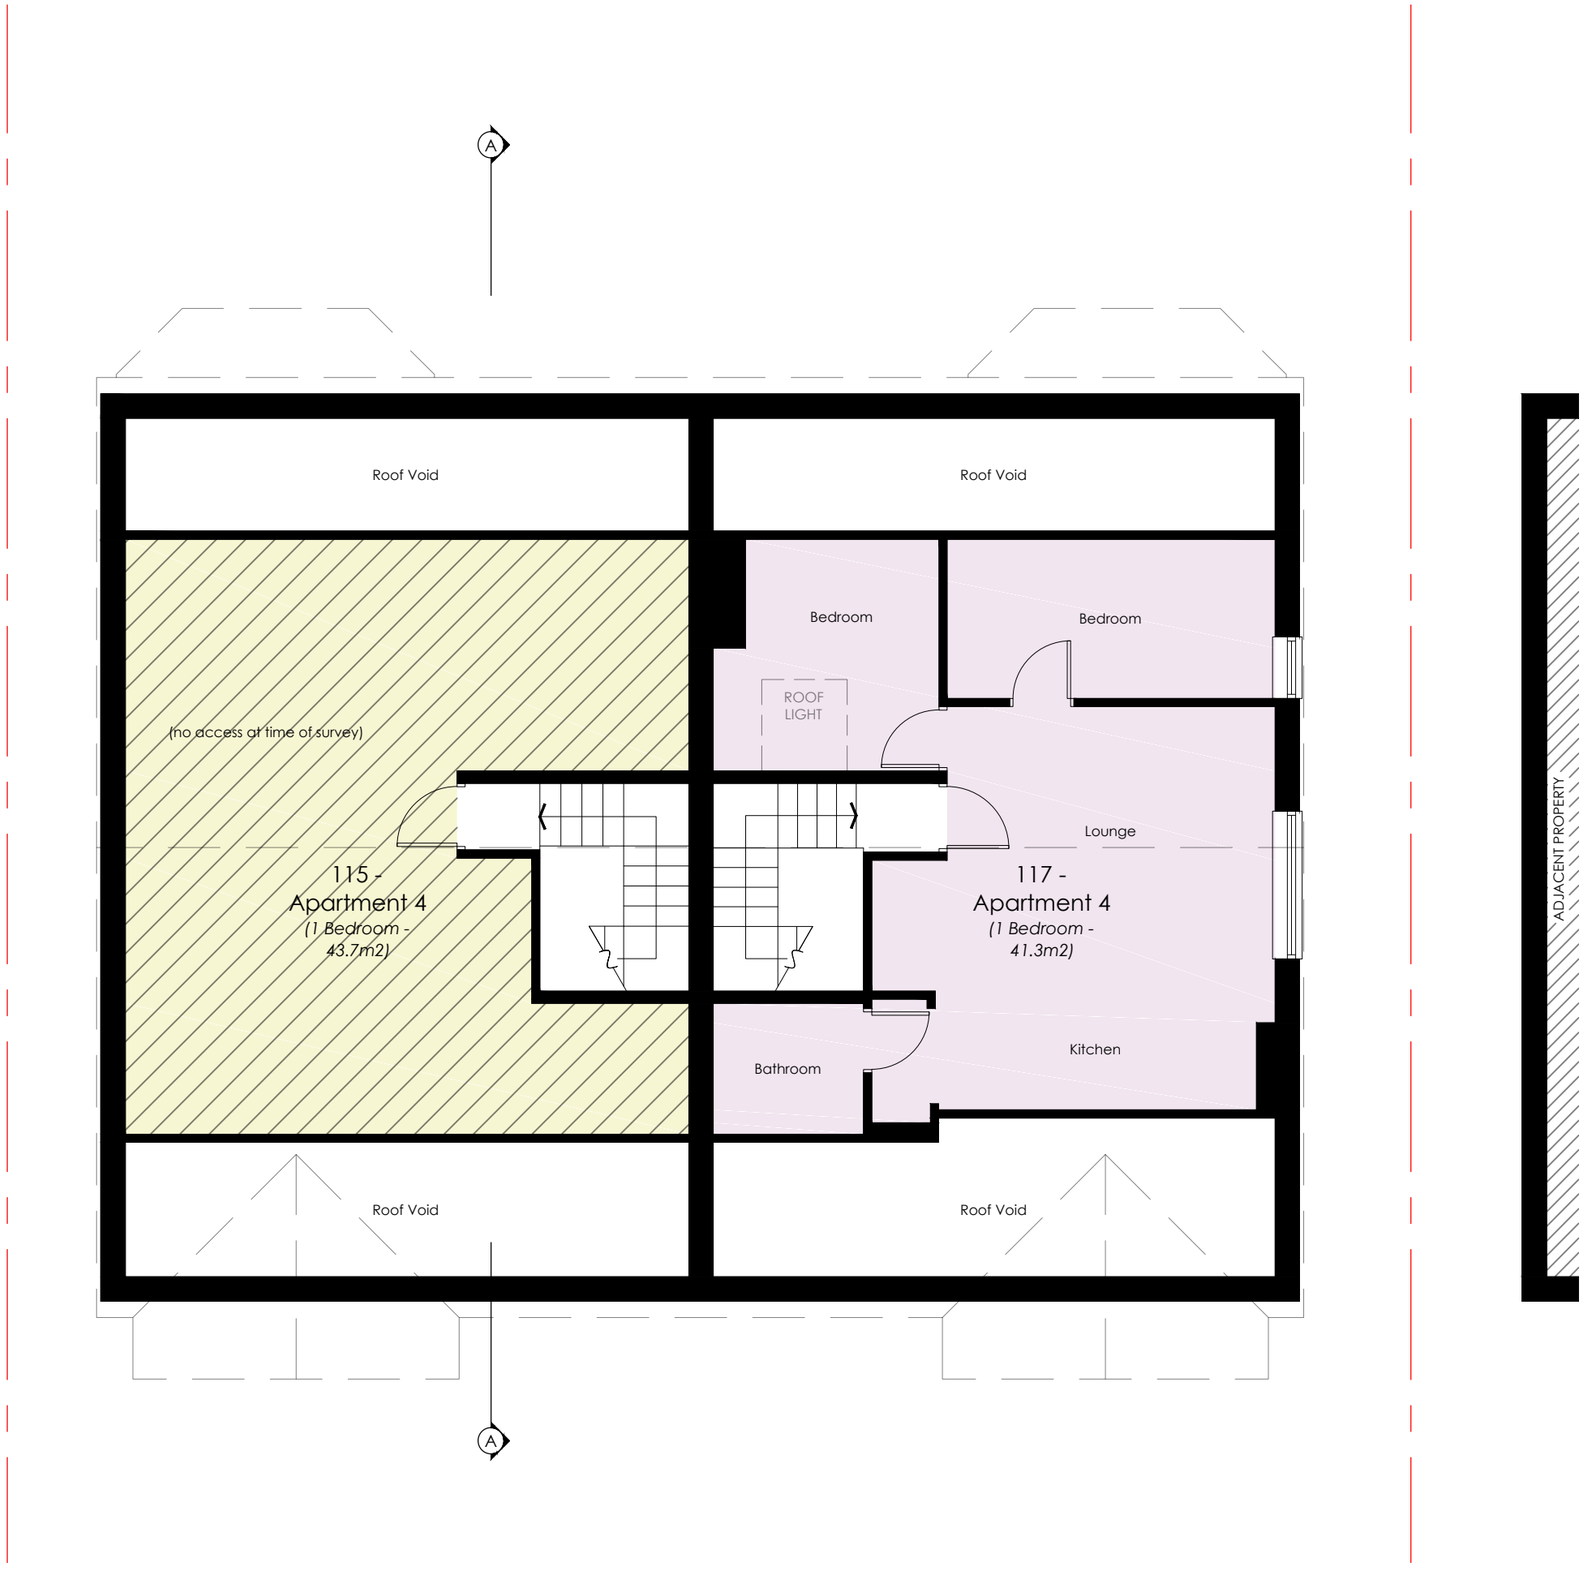

06.
21002

Existing Second Floor Plan

0m 1 2 3 4 5m

1:75 @A3

re-development

115-117 Carlton Road Whalley Range Manchester M16 8BE

P4BA
P4B ARCHITECTURE
P4BA.COM
INFO@P4BA.COM
0800 731 4707
15 MEMORIAL ROAD
WORSLEY
MANCHESTER
M28 3AQ

All These drawings are for the purpose of achieving local authority planning and building regulations plans approval only and should not be used as a working drawings for building construction. These design drawings must be read in conjunction with structural engineers design, drawings and calculations.
All rights reserved. © Crown copyright 2019. These plans & specifications are the property of P4B Architecture Ltd, and shall not be re-printed, reproduced, modified in whole or part without written consent, nor shall any building or structure be constructed in accordance with such plans or specifications thereof without written consent.

Front Elevation

Side Elevation

Side Elevation

Rear Elevation

07. | **Existing Elevations**

21002 | 0m 1 2 3 4 5m

1:100 @A3

re-development

115-117 Carlton Road Whalley Range Manchester M16 8BE

P4BA

P4B ARCHITECTURE
P4BA.COM
INFO@**P4BA**.COM
0800 731 4707

15 MEMORIAL ROAD
WORSLEY
MANCHESTER
M28 3AQ

All These drawings are for the purpose of achieving local authority planning and building regulations plans approval only and should not be used as a working drawings for building construction. These design drawings must be read in conjunction with structural engineers design, drawings and calculations.
All rights reserved. © Crown copyright 2019. These plans & specifications are the property of P4B Architecture Ltd, and shall not be re-printed, reproduced, modified in whole or part without written consent, nor shall any building or structure be constructed in accordance with such plans or specifications thereof without written consent.

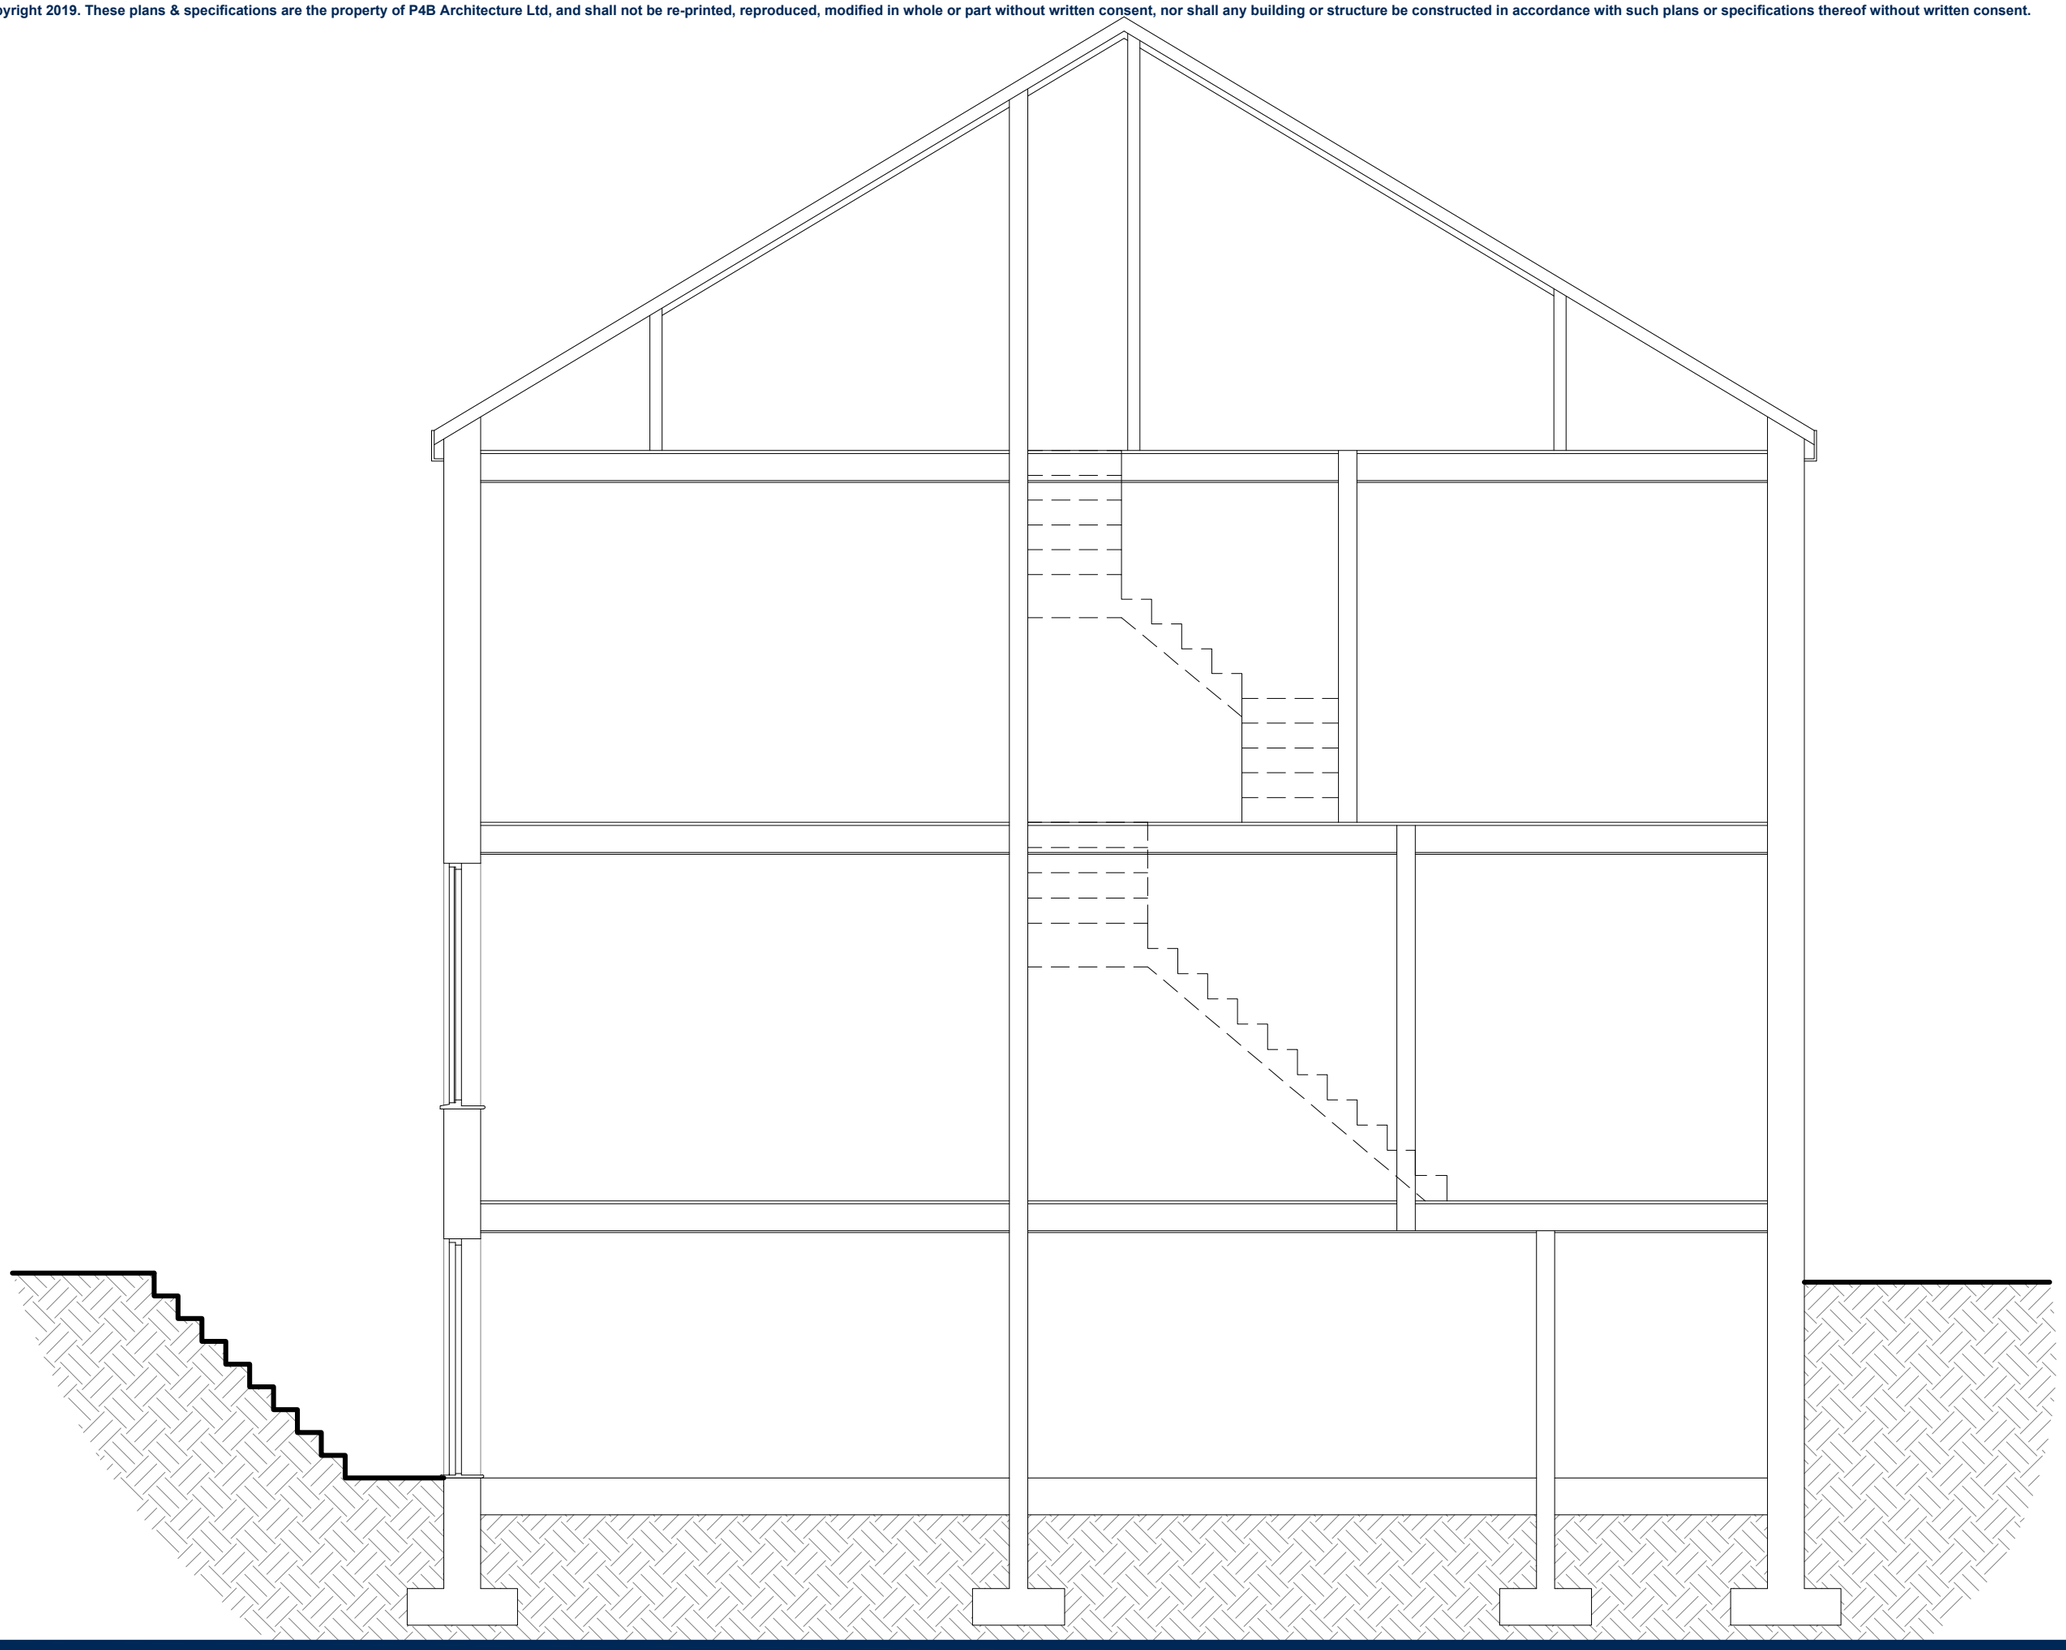

08.
21002

Existing Section A-A

0m 1 2 3m

1:50 @A3

re-development

115-117 Carlton Road Whalley Range Manchester M16 8BE

P4B ARCHITECTURE
P4BA.COM
INFO@P4BA.COM
0800 731 4707

15 MEMORIAL ROAD
WORSLEY
MANCHESTER
M28 3AQ

All These drawings are for the purpose of achieving local authority planning and building regulations plans approval only and should not be used as a working drawings for building construction. These design drawings must be read in conjunction with structural engineers design, drawings and calculations.
All rights reserved. © Crown copyright 2019. These plans & specifications are the property of P4B Architecture Ltd, and shall not be re-printed, reproduced, modified in whole or part without written consent, nor shall any building or structure be constructed in accordance with such plans or specifications thereof without written consent.

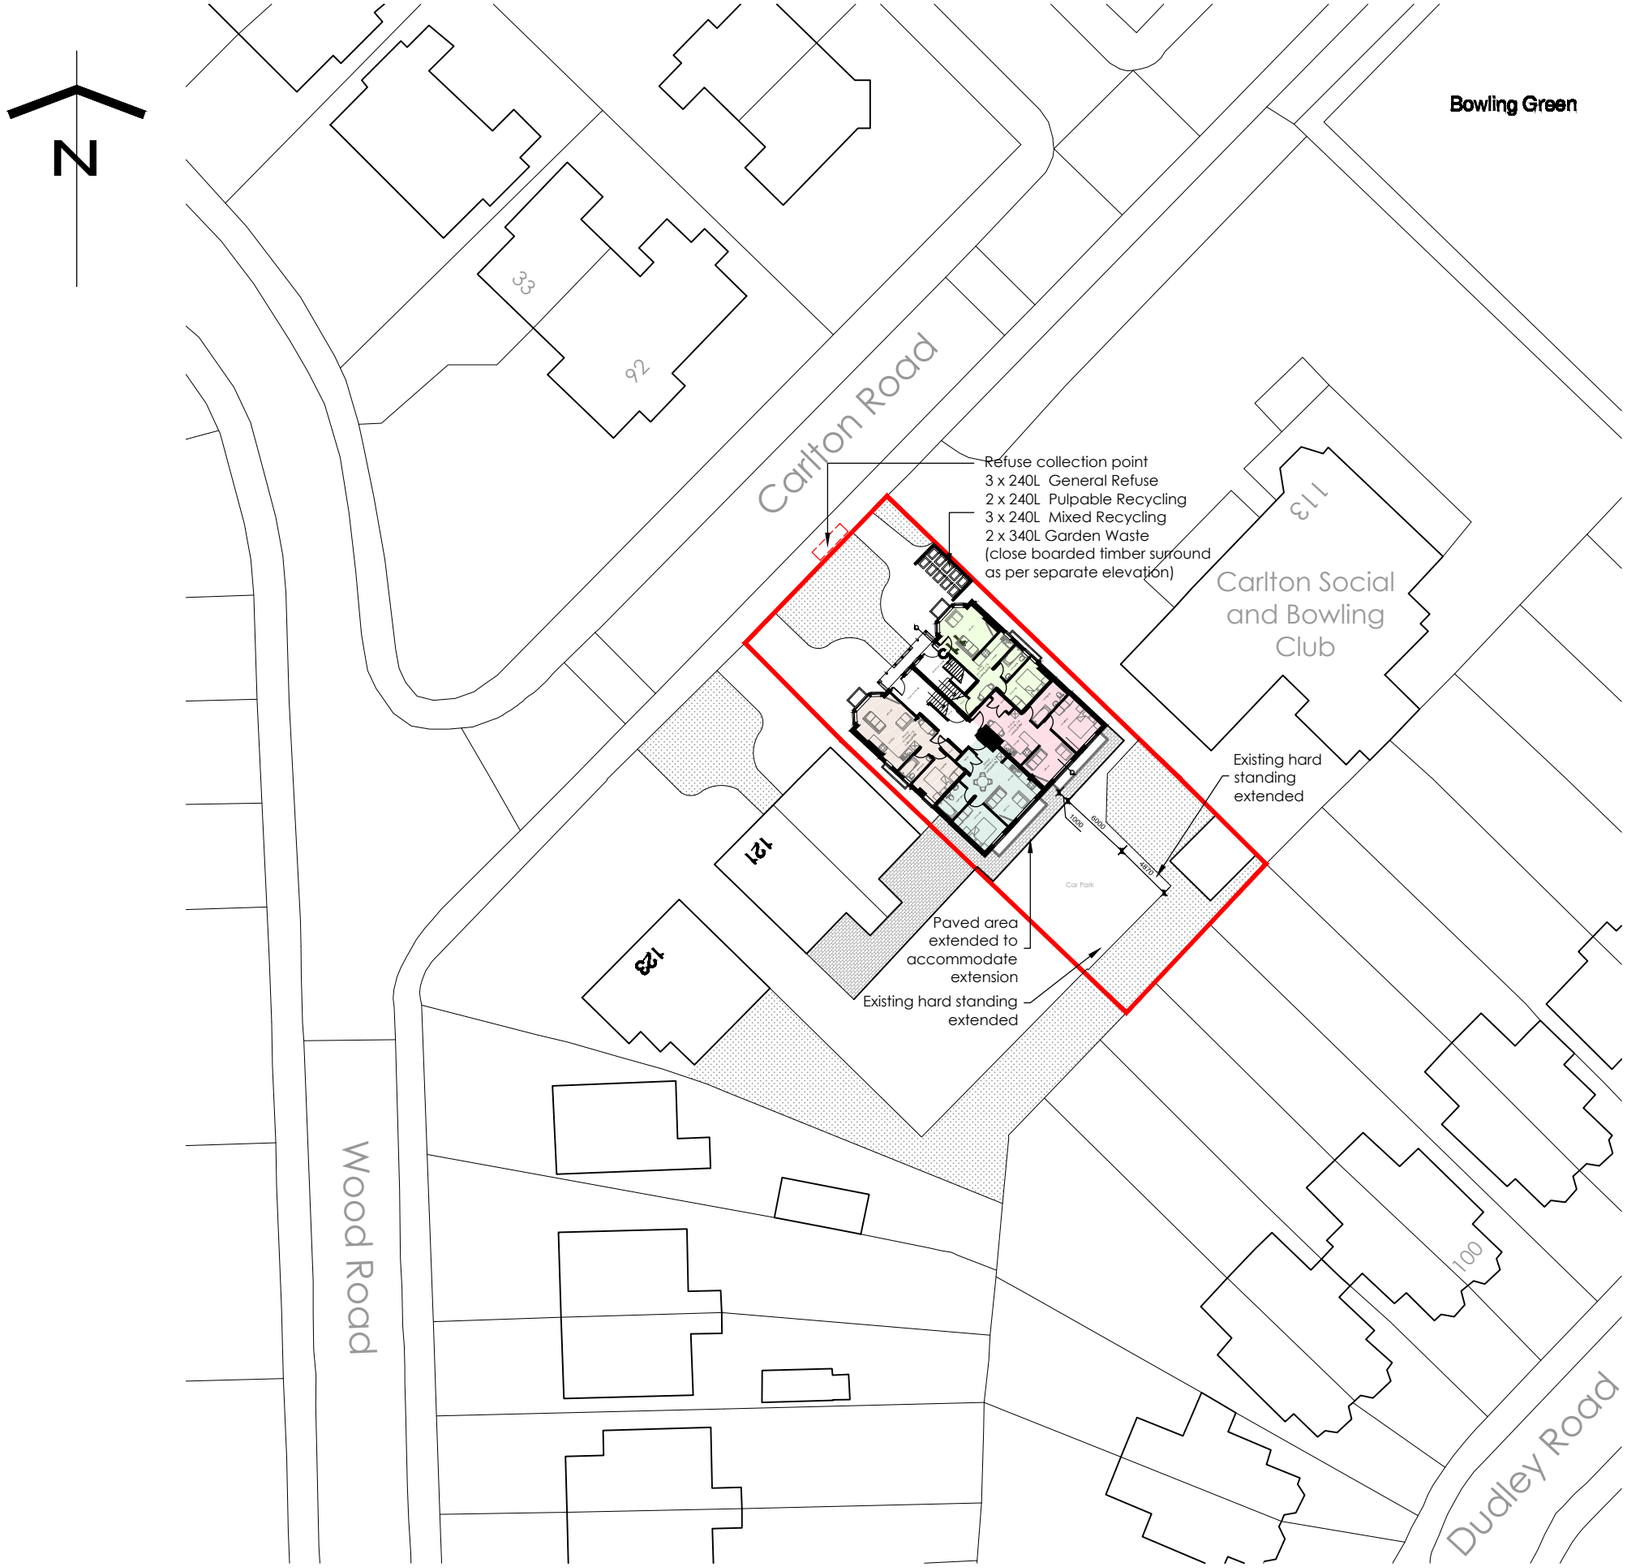

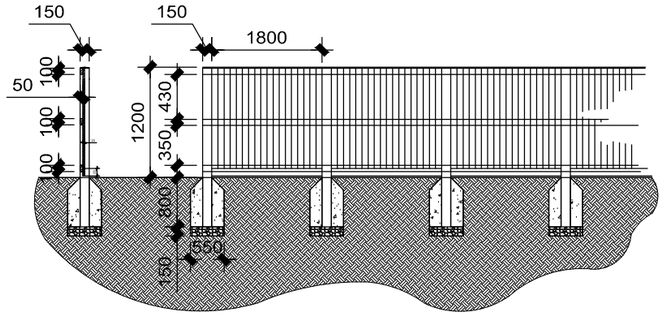

Bin store timber surround *(Scale 1:100)*

09A | **Proposed Site Plan**

21002

0m 10 20 30m

1:500 @A3

re-development

115-117 Carlton Road Whalley Range Manchester M16 8BE

P4BA

P4B ARCHITECTURE
P4BA.COM
INFO@**P4BA**.COM
0800 731 4707

15 MEMORIAL ROAD
WORSLEY
MANCHESTER
M28 3AQ

All These drawings are for the purpose of achieving local authority planning and building regulations plans approval only and should not be used as a working drawings for building construction. These design drawings must be read in conjunction with structural engineers design, drawings and calculations.
All rights reserved. © Crown copyright 2019. These plans & specifications are the property of P4B Architecture Ltd, and shall not be re-printed, reproduced, modified in whole or part without written consent, nor shall any building or structure be constructed in accordance with such plans or specifications thereof without written consent.

10A | 21002

Propsoed Basement Plan

0m 1 2 3 4m

1:75 @A3

re-development

115-117 Carlton Road Whalley Range Manchester M16 8BE

P4BA
P4B ARCHITECTURE
P4BA.COM
INFO@P4BA.COM
0800 731 4707
15 MEMORIAL ROAD
WORSLEY
MANCHESTER
M28 3AQ

All These drawings are for the purpose of achieving local authority planning and building regulations plans approval only and should not be used as a working drawings for building construction. These design drawings must be read in conjunction with structural engineers design, drawings and calculations.
All rights reserved. © Crown copyright 2019. These plans & specifications are the property of P4B Architecture Ltd, and shall not be re-printed, reproduced, modified in whole or part without written consent, nor shall any building or structure be constructed in accordance with such plans or specifications thereof without written consent.

11.
21002

Proposed Ground Floor Plan

0m 1 2 3 4m

1:75 @A3

re-development

115-117 Carlton Road Whalley Range Manchester M16 8BE

P4BA
P4B ARCHITECTURE
P4BA.COM
INFO@P4BA.COM
0800 731 4707
15 MEMORIAL ROAD
WORSLEY
MANCHESTER
M28 3AQ

All These drawings are for the purpose of achieving local authority planning and building regulations plans approval only and should not be used as a working drawings for building construction. These design drawings must be read in conjunction with structural engineers design, drawings and calculations.
All rights reserved. © Crown copyright 2019. These plans & specifications are the property of P4B Architecture Ltd, and shall not be re-printed, reproduced, modified in whole or part without written consent, nor shall any building or structure be constructed in accordance with such plans or specifications thereof without written consent.

12.
21002

Proposed First Floor Plan

0m 1 2 3 4m

1:75 @A3

re-development

115-117 Carlton Road Whalley Range Manchester M16 8BE

P4BA
P4B ARCHITECTURE
P4BA.COM
INFO@P4BA.COM
0800 731 4707
15 MEMORIAL ROAD
WORSLEY
MANCHESTER
M28 3AQ

All These drawings are for the purpose of achieving local authority planning and building regulations plans approval only and should not be used as a working drawings for building construction. These design drawings must be read in conjunction with structural engineers design, drawings and calculations.
All rights reserved. © Crown copyright 2019. These plans & specifications are the property of P4B Architecture Ltd, and shall not be re-printed, reproduced, modified in whole or part without written consent, nor shall any building or structure be constructed in accordance in such plans or specifications thereof without written consent.

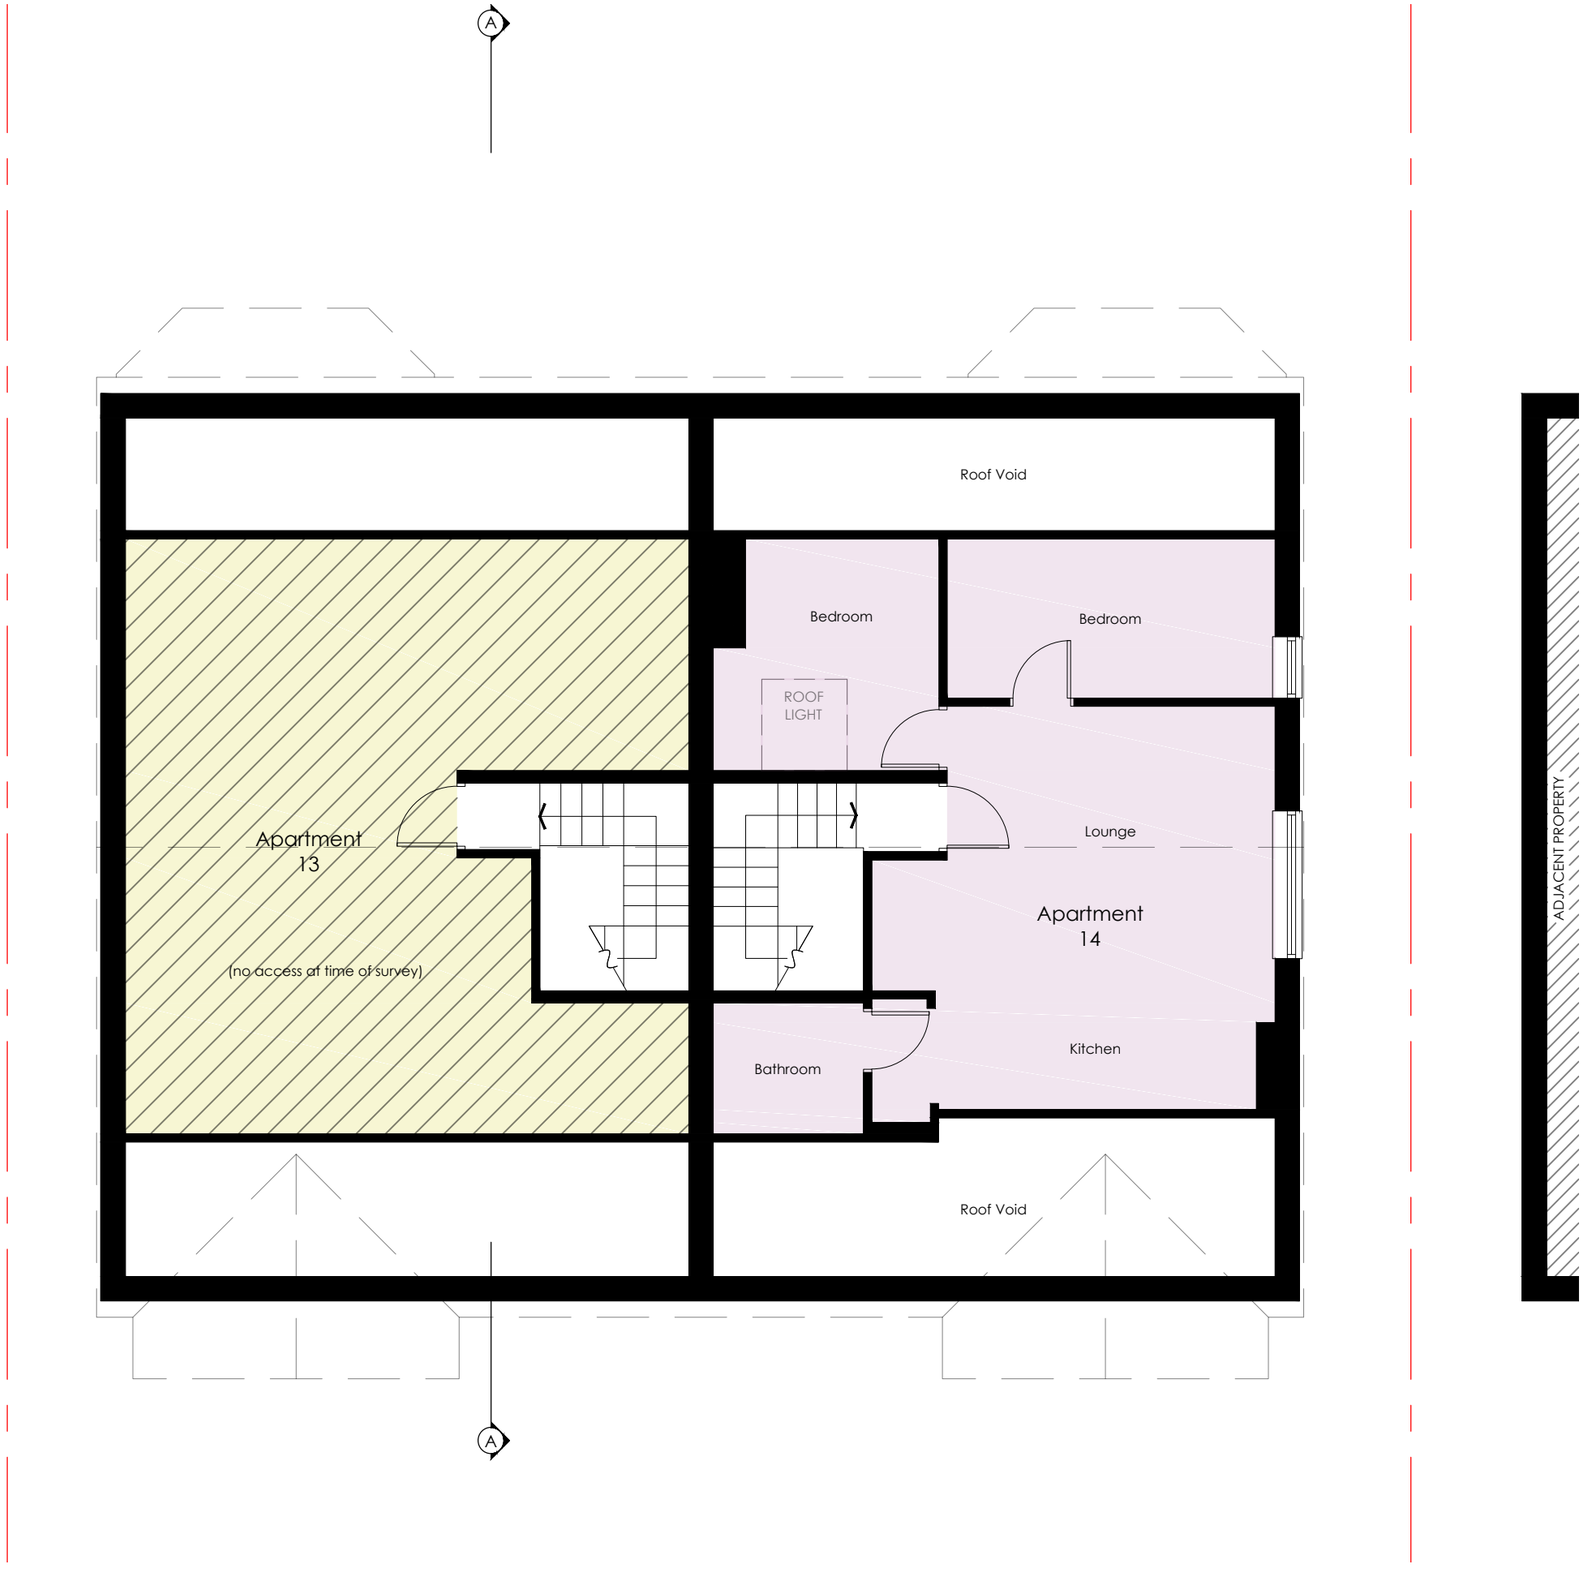

13.
21002

Proposed Second Floor Plan

0m 1 2 3 4m

1:75 @A3

re-development

115-117 Carlton Road Whalley Range Manchester M16 8BE

P4BA
P4B ARCHITECTURE
P4BA.COM
INFO@P4BA.COM
0800 731 4707
15 MEMORIAL ROAD
WORSLEY
MANCHESTER
M28 3AQ

All These drawings are for the purpose of achieving local authority planning and building regulations plans approval only and should not be used as a working drawings for building construction. These design drawings must be read in conjunction with structural engineers design, drawings and calculations.
All rights reserved. © Crown copyright 2019. These plans & specifications are the property of P4B Architecture Ltd, and shall not be re-printed, reproduced, modified in whole or part without written consent, nor shall any building or structure be constructed in accordance with such plans or specifications thereof without written consent.

Front Elevation

Side Elevation

Side Elevation

Rear Elevation

14. | **Existing Elevations**

21002 | 0m 1 2 3 4 5m | 1:100 @A3

re-development

115-117 Carlton Road Whalley Range Manchester M16 8BE

P4BA

P4B ARCHITECTURE
P4BA.COM
INFO@**P4BA**.COM
0800 731 4707

15 MEMORIAL ROAD
WORSLEY
MANCHESTER
M28 3AQ

All These drawings are for the purpose of achieving local authority planning and building regulations plans approval only and should not be used as a working drawings for building construction. These design drawings must be read in conjunction with structural engineers design, drawings and calculations.
All rights reserved. © Crown copyright 2019. These plans & specifications are the property of P4B Architecture Ltd, and shall not be re-printed, reproduced, modified in whole or part without written consent, nor shall any building or structure be constructed in accordance with such plans or specifications thereof without written consent.

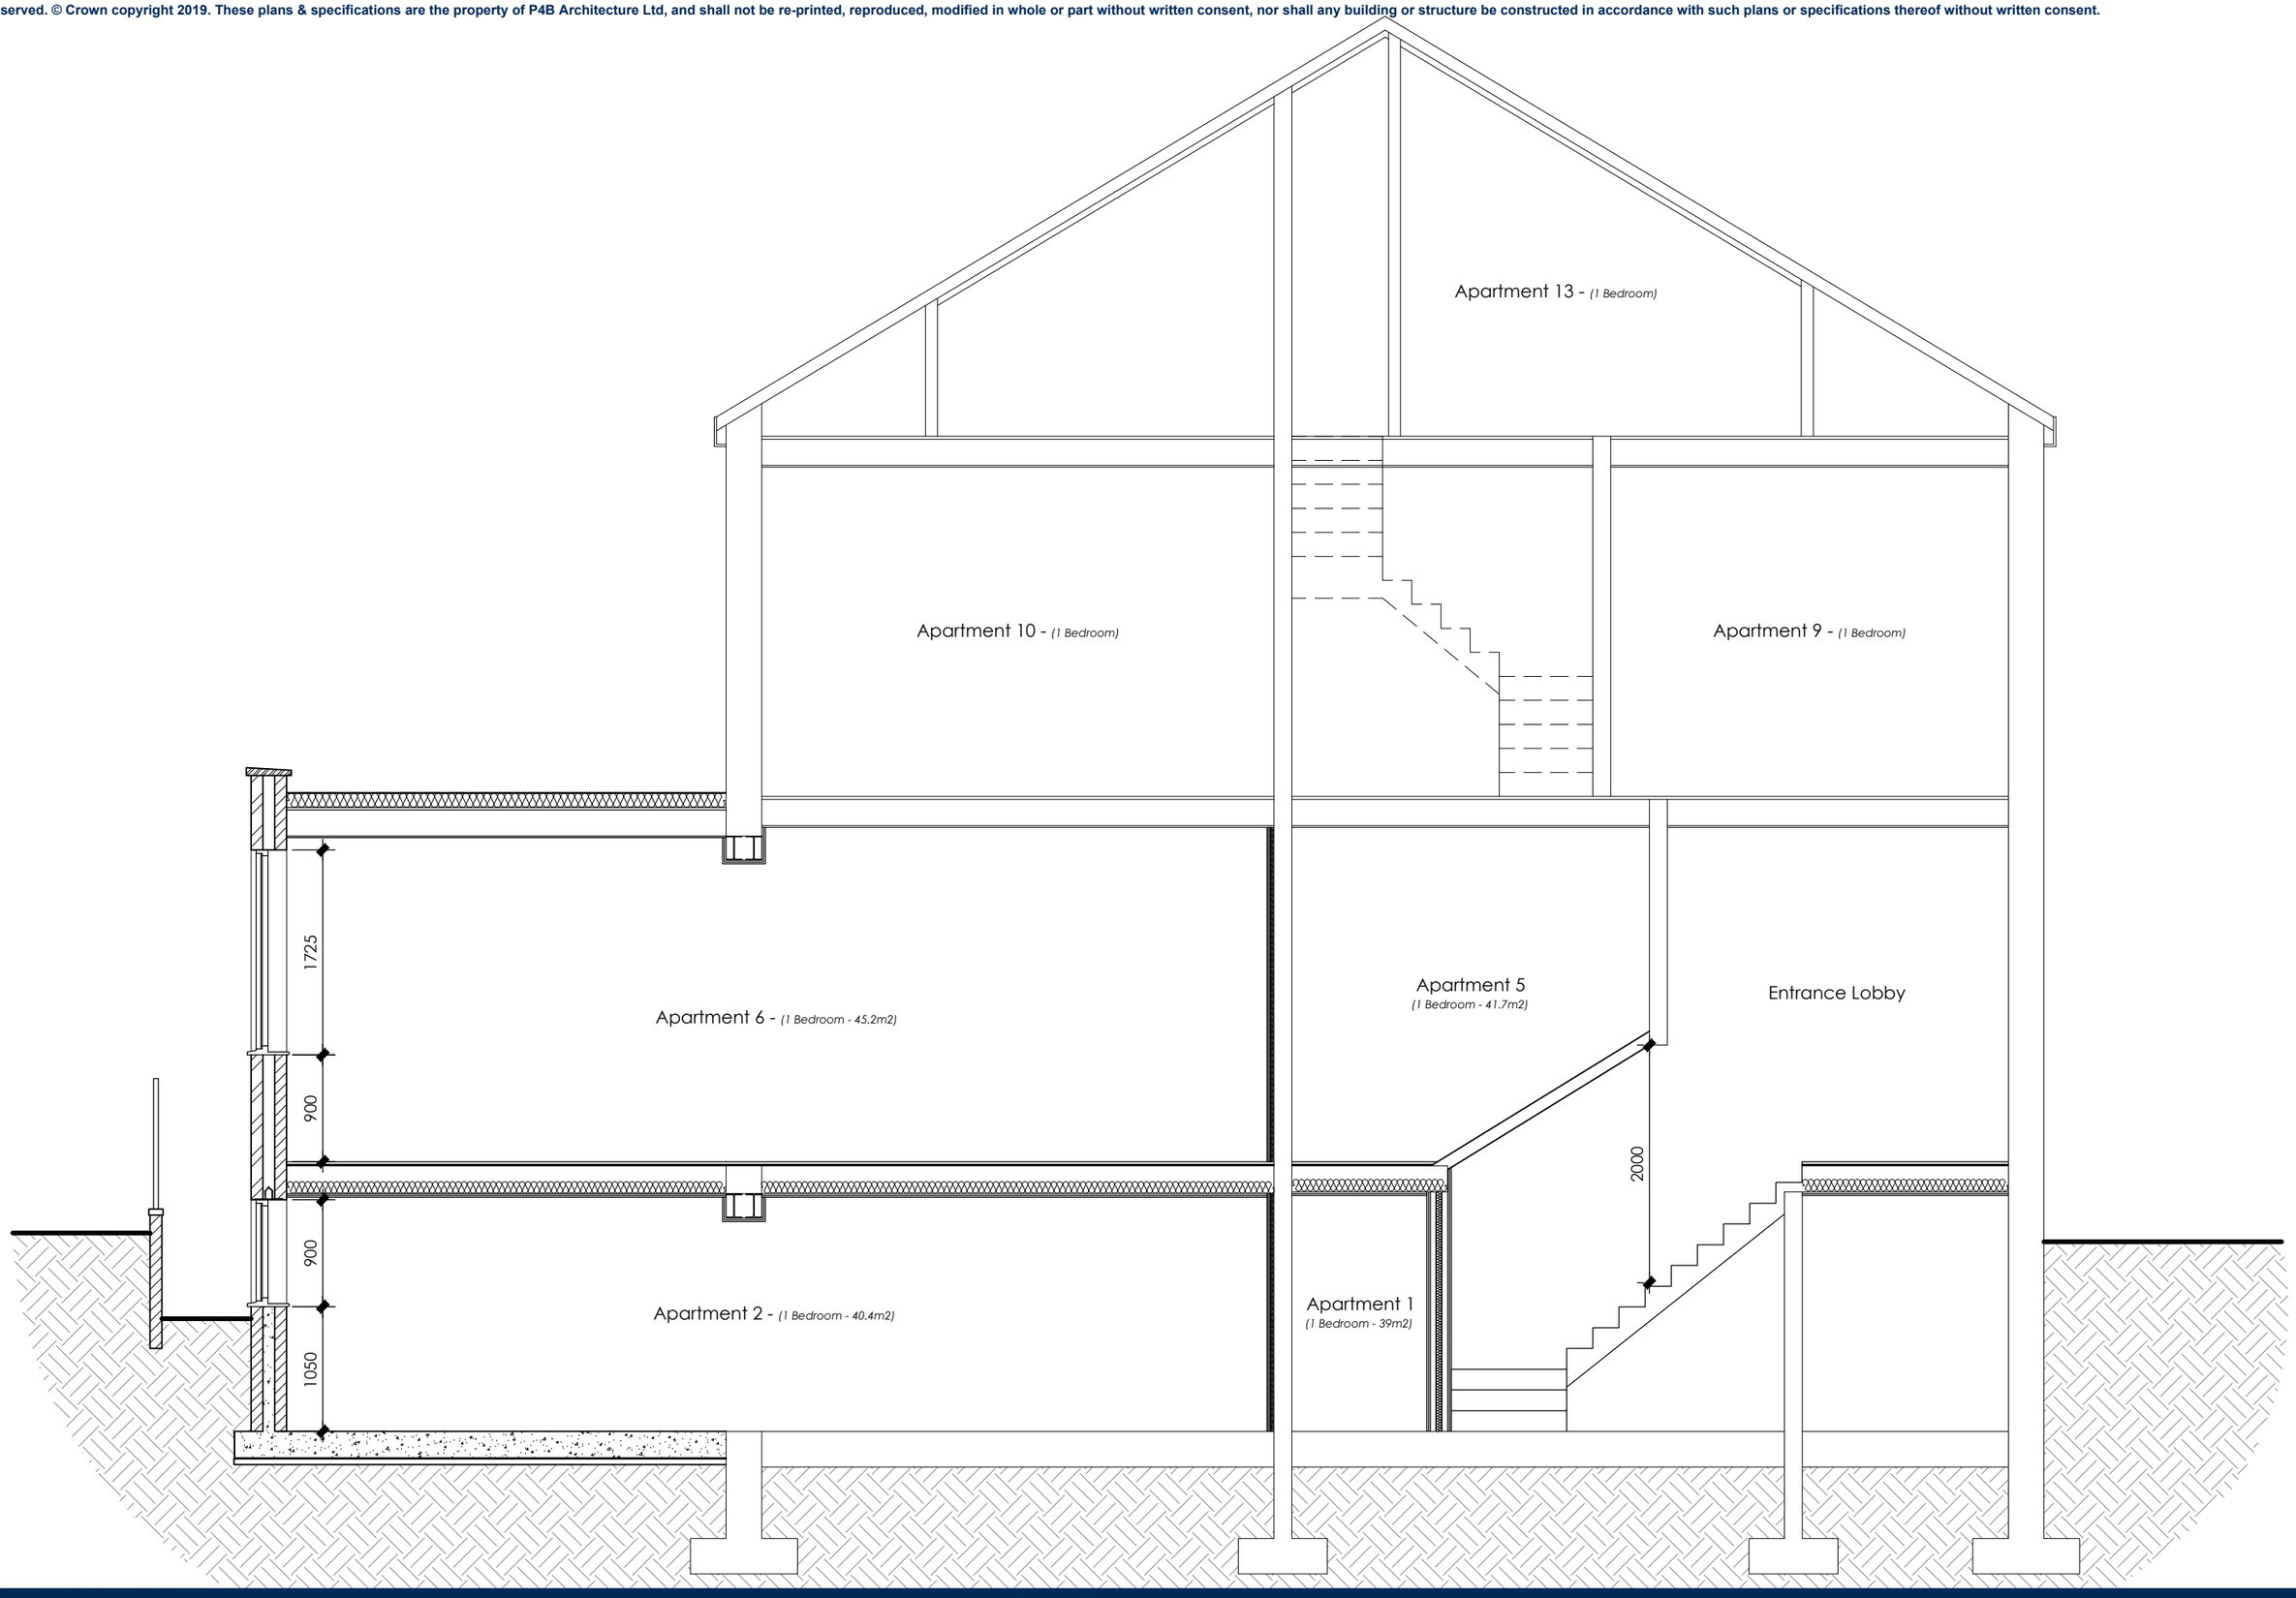

15.
21002

Proposed Section

0m 1 2 3m

1:50 @A3

re-development

115-117 Carlton Road Whalley Range Manchester M16 8BE

P4BA
P4B ARCHITECTURE
P4BA.COM
INFO@P4BA.COM
0800 731 4707
15 MEMORIAL ROAD
WORSLEY
MANCHESTER
M28 3AQ