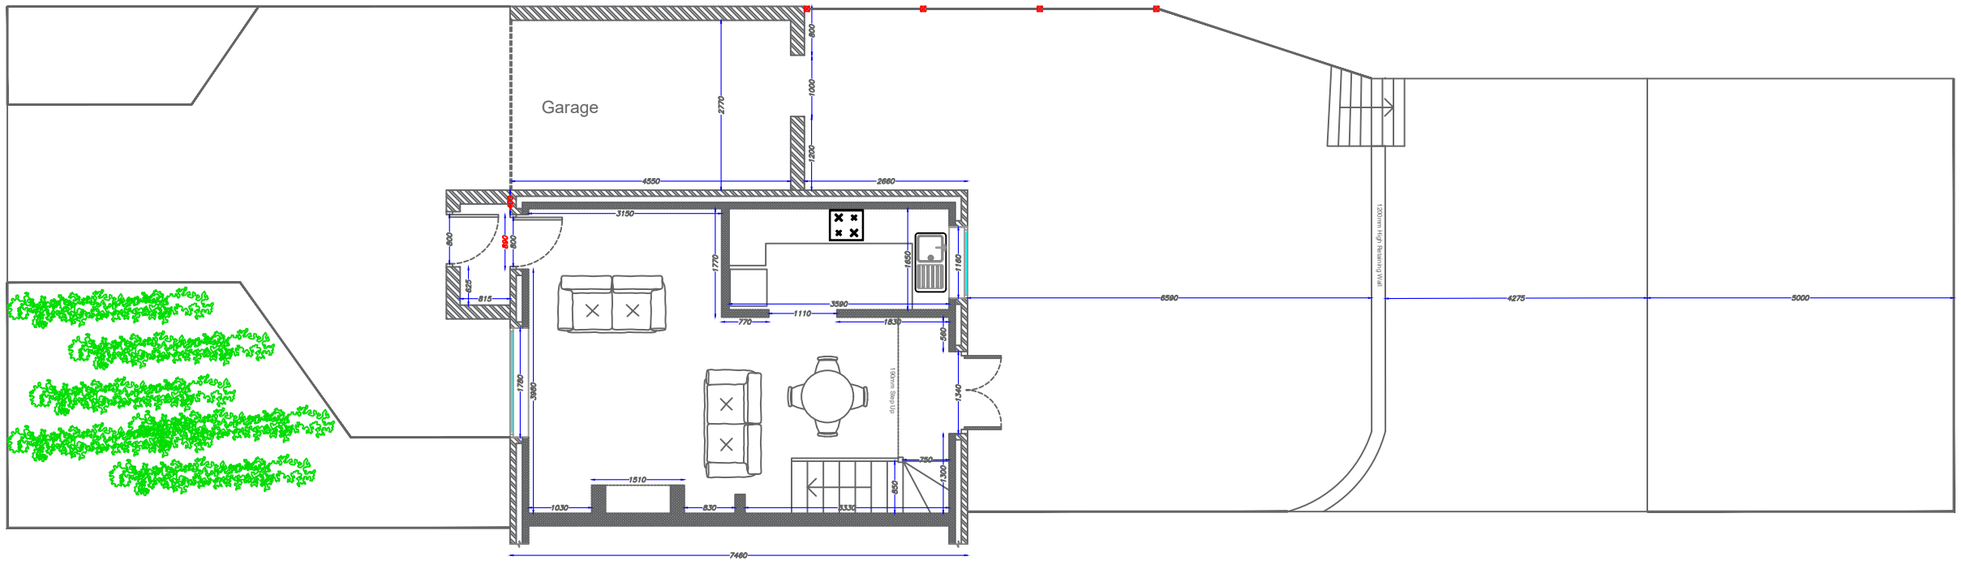

Existing Ground Floor Layout

Manchester`s Local Care Organisation Technical Officer Service 29 Poland St, Unit 1 Ancoats, Manchester, M4 6AZ	Applicants Name: Mrs Veronica Thomas Property Address: 24 Crab Lane Blackley Manchester M9 8WB	**REVISIONS -**	Date: **05/01/2021** Paper Size: **A3** Scale: **1:100** Drawn By: Brian Taylor

Manchester Equipment & Adaptations Partnership