


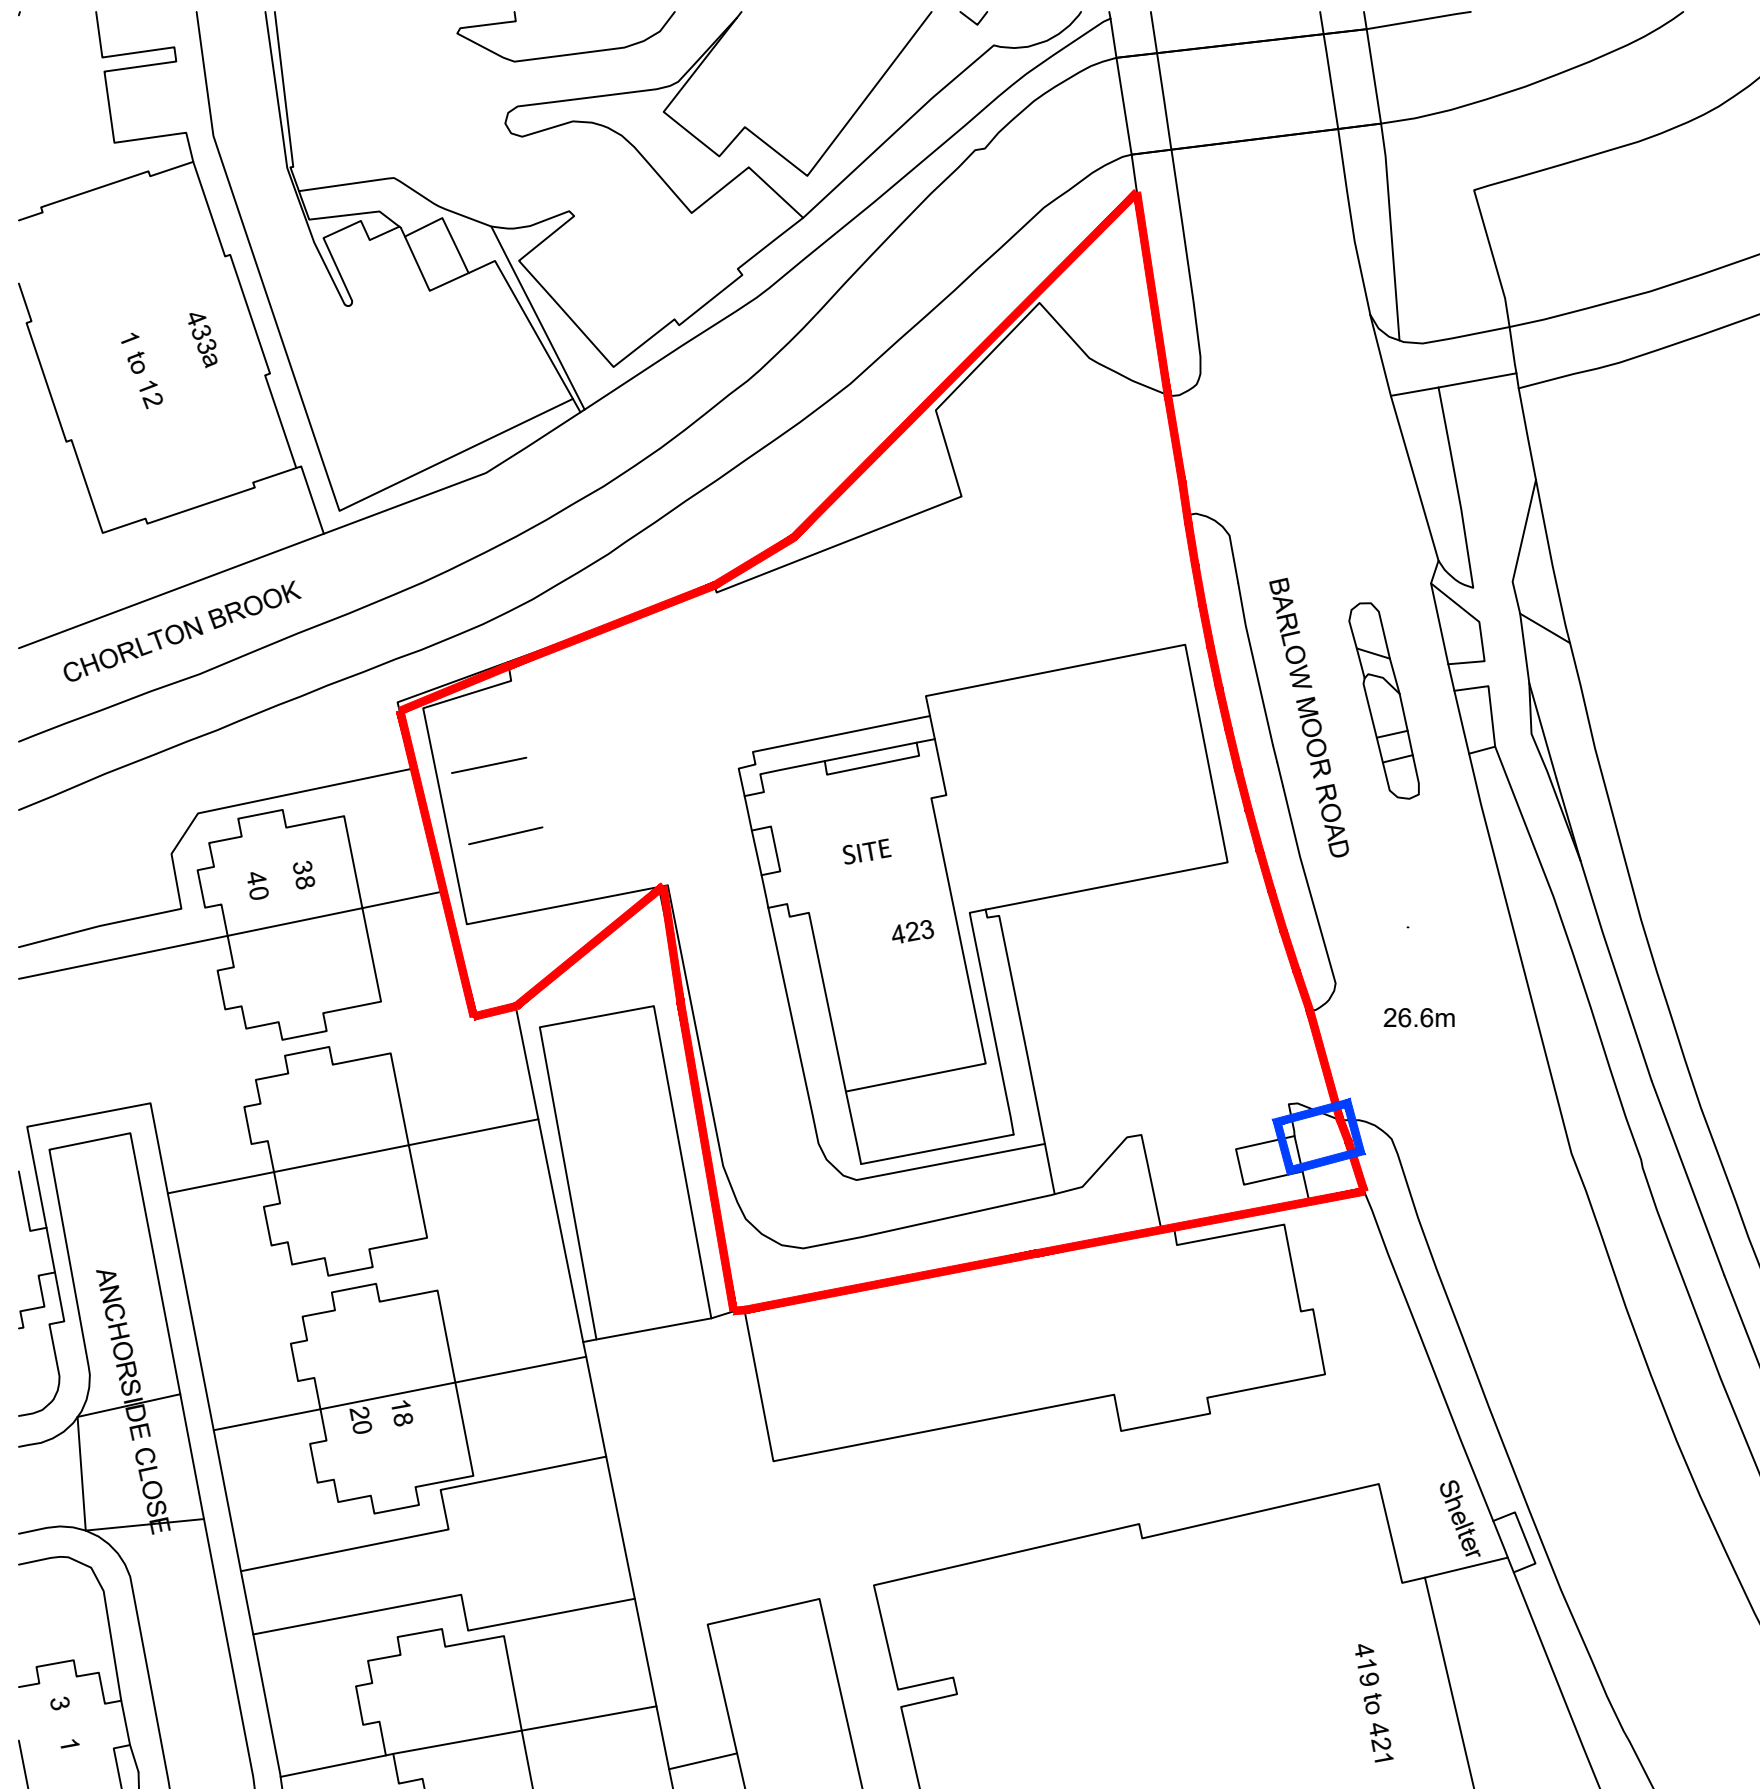

Ordnance Survey, (c) Crown Copyright 2020. All rights reserved. Licence number 100022432

SCALE BAR 1:500@A3



DRAWING NOTES

COPYRIGHT ©
This drawing and the details herein are the copyright of MBH Design Studio Ltd. and must not be reproduced, altered or passed to any third party without prior written consent.

This drawing has been produced for the project listed below, is submitted in support of this application application to the Local Planning Authority and is not intended for use by any other person or for any other purpose.

Every effort has been made to ensure the accuracy of these drawings, however MBH Design Studio Ltd. accept no responsibility for any discrepancies arising from the reuse of survey information and preliminary drawings commissioned by the Applicant from others.

KEY PLAN:

— SITE BOUNDARY LINE

— SITE APPLICATION BOUNDARY

REV	DATE	DESCRIPTION	DRAWN/CHECKED
REVISION NOTES			
PLANNING			
mbh MBH Design Studio Ltd. Rosemount House, Rosemount Avenue, West Byfleet, Surrey, KT14 6LB www.mbhstd.com t: 01932 352 727 f: 01932 351 545			
CLIENT			
mfg motor fuel group			
PROJECT			
FS394 CHORLTON SERVICE STATION 423 BARLOW MOOR ROAD CHORLTON-CUM-HARDY MANCHESTER M21 8ER			
DRAWING TITLE			
BLOCK PLAN			
DRAWN BY	DATE	SCALE	PAPER SIZE
EJ	21.10.2021	1:500	A3
CHECKED BY	DRAWING NUMBER	REV.	
JN	13664-BP-394	A	