



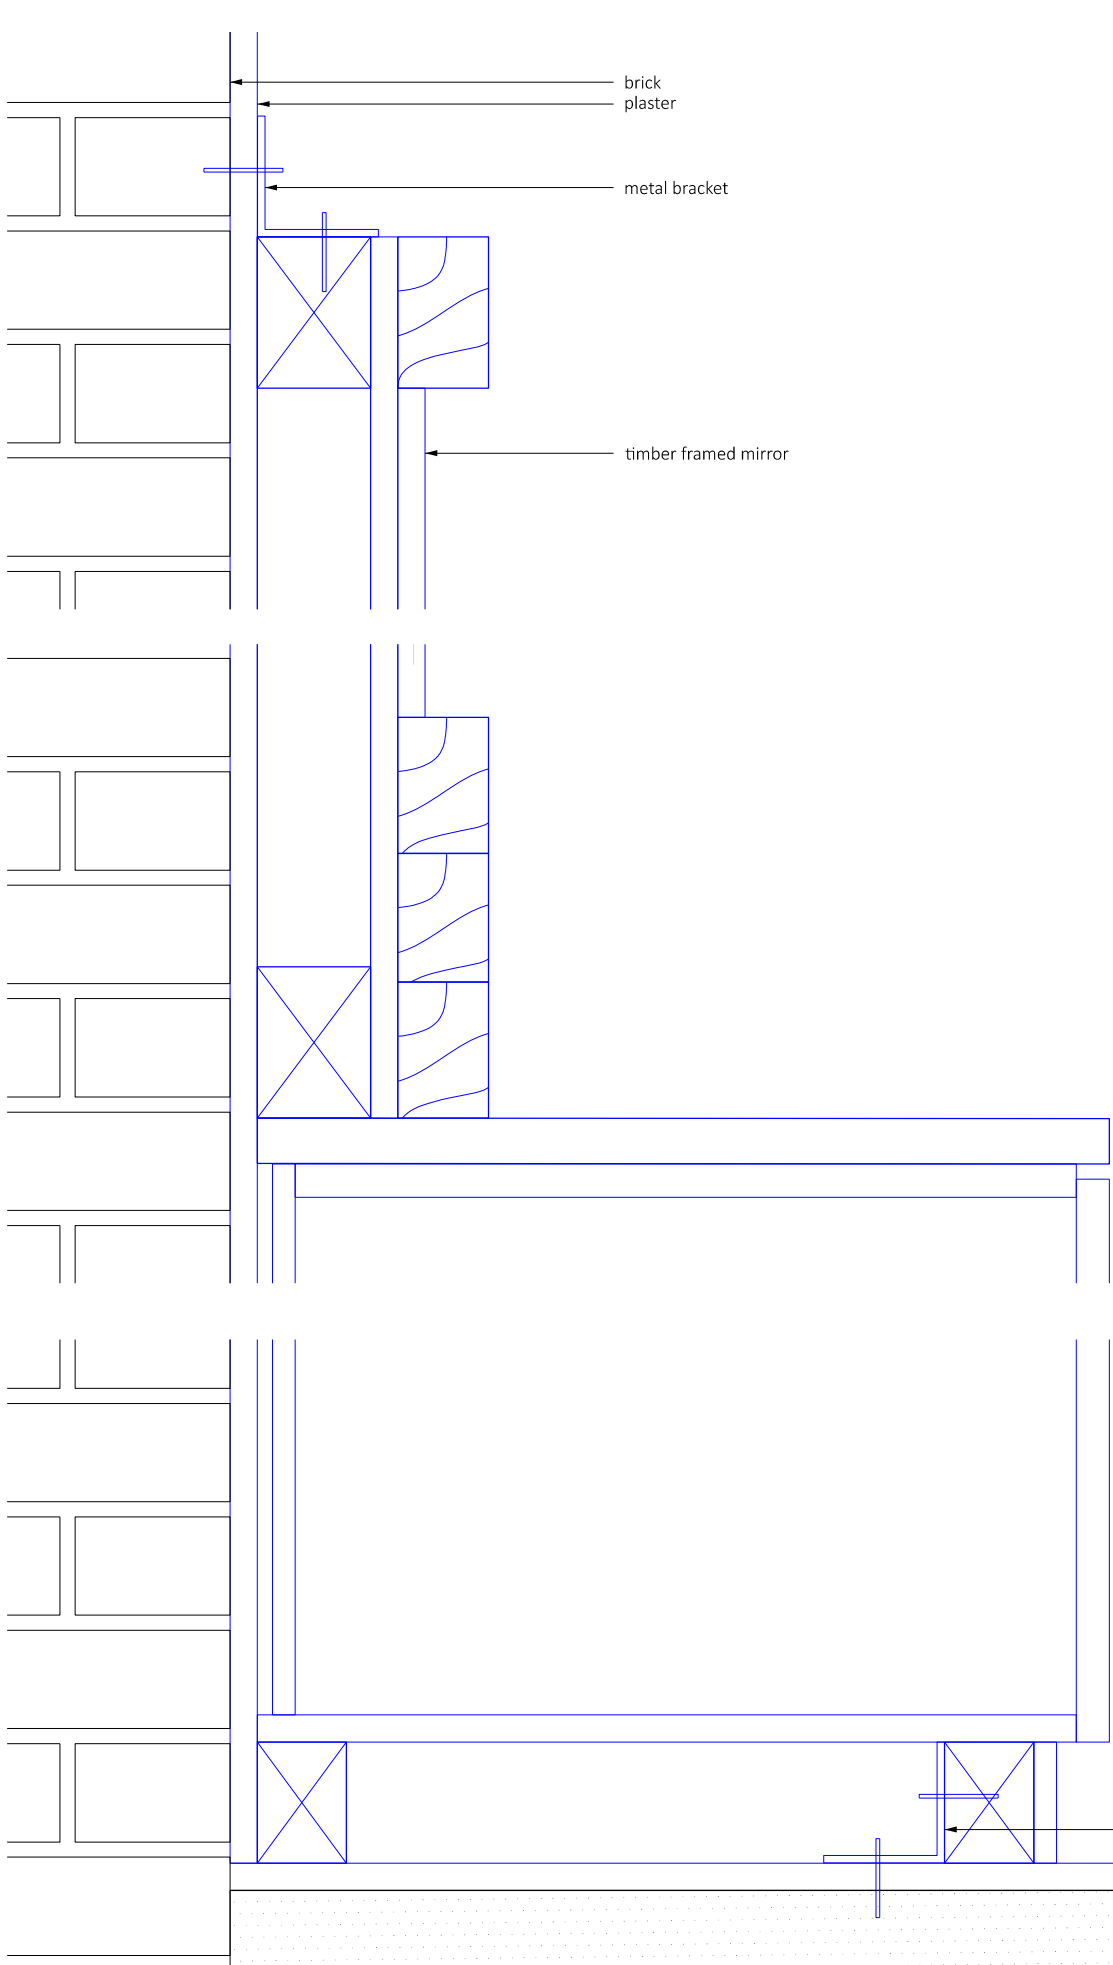


01 Proposed Bar Detail Wall and Floor Fixing Detail - 1:5

existing exposed brickwork to be left at high level.
No cleaning to surface of brickwork to avoid damage
caused by abrasive chemicals. Wall to be
handbrushed to remove dust or debris: refer to
Finishes Schedule item PWF-2 for additional details

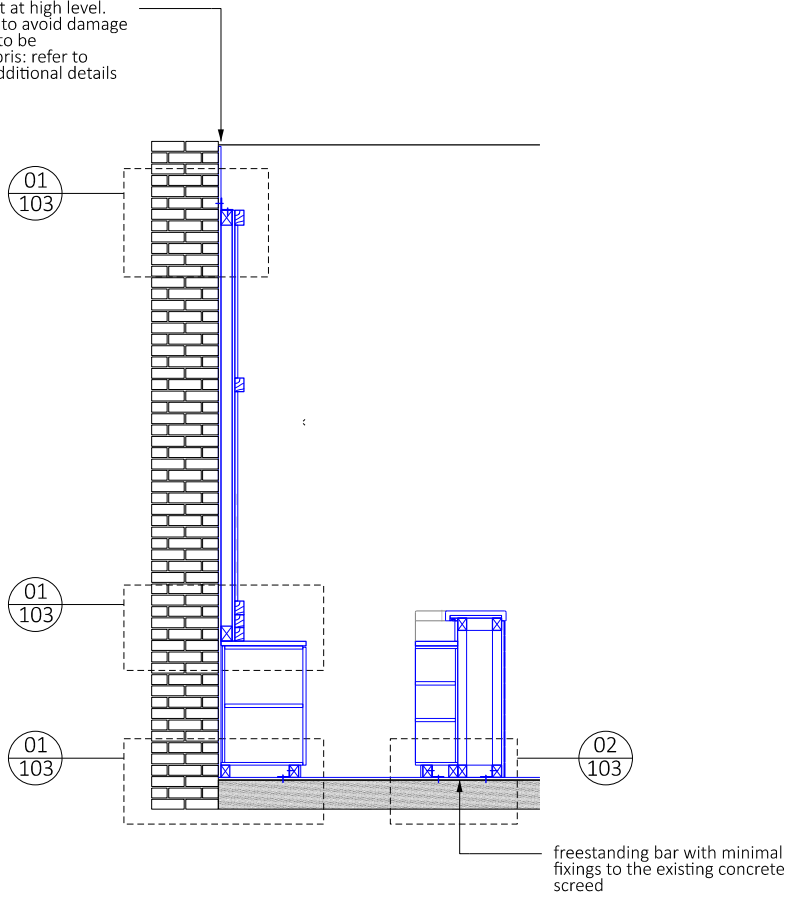

03 Proposed Internal Elevation
Section EE

scale: metres

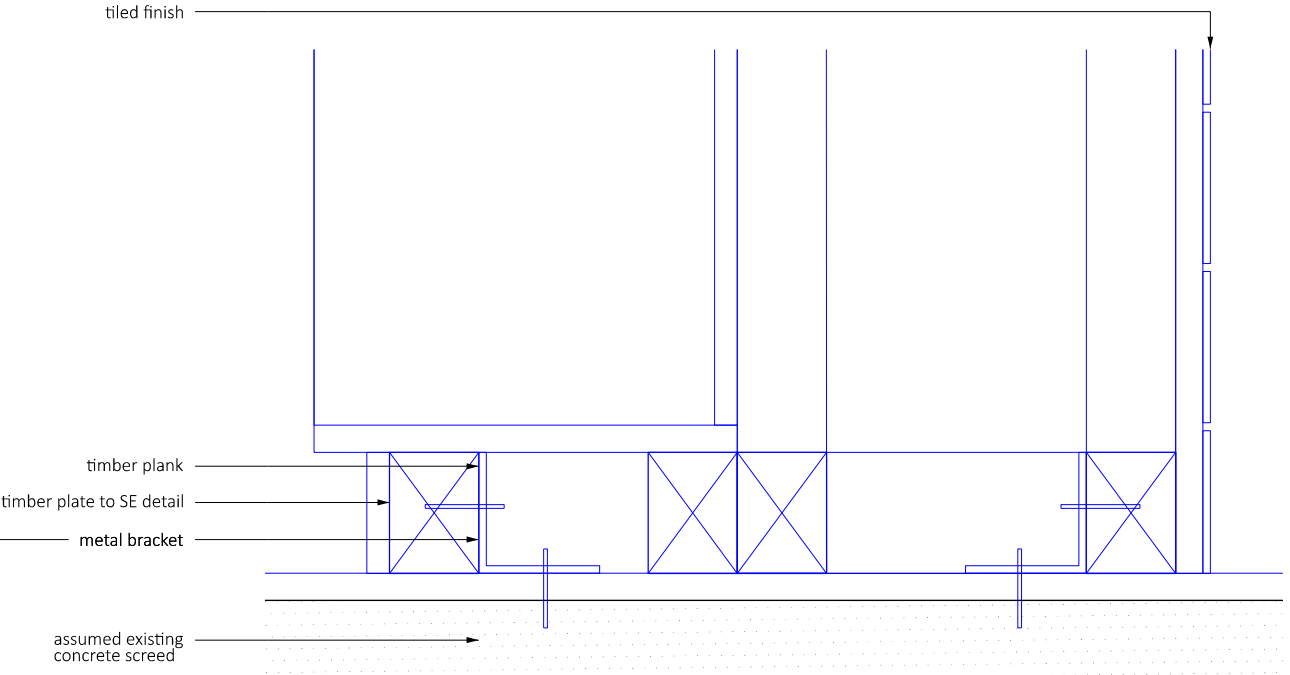

02 Proposed Free Standing Bar Floor Fixing Detail - 1:5

SAFETY, HEALTH AND ENVIRONMENTAL INFORMATION:	
IN ADDITION TO THE HAZARDS / RISKS NORMALLY ASSOCIATED WITH THE TYPES OF WORK DETAILED ON THIS DRAWING, NOTE THE FOLLOWING:	
Significant Residual Risks:	
Action to be Taken:	Refer to Health and Safety Plan

NOTES:

REV	DATE	DETAIL	DRN	CHK
-----	------	--------	-----	-----

PROJECT TITLE

Victoria Tap

DRAWING TITLE

Proposed Bar Layout

DATE: 280720

SCALE: 1:50 @A3

STATUS: PLANNING

DRAWN: AP

CHECKED: DD

DRAWING NUMBER: 071_PL13

REVISION: -

BEASLEY DICKSON ARCHITECTS

Address: PROJECT EMAIL: Info@beasleydickson.com

© BEASLEY DICKSON ARCHITECTS LTD 2014