






2 EXISTING SOUTH
1 : 50

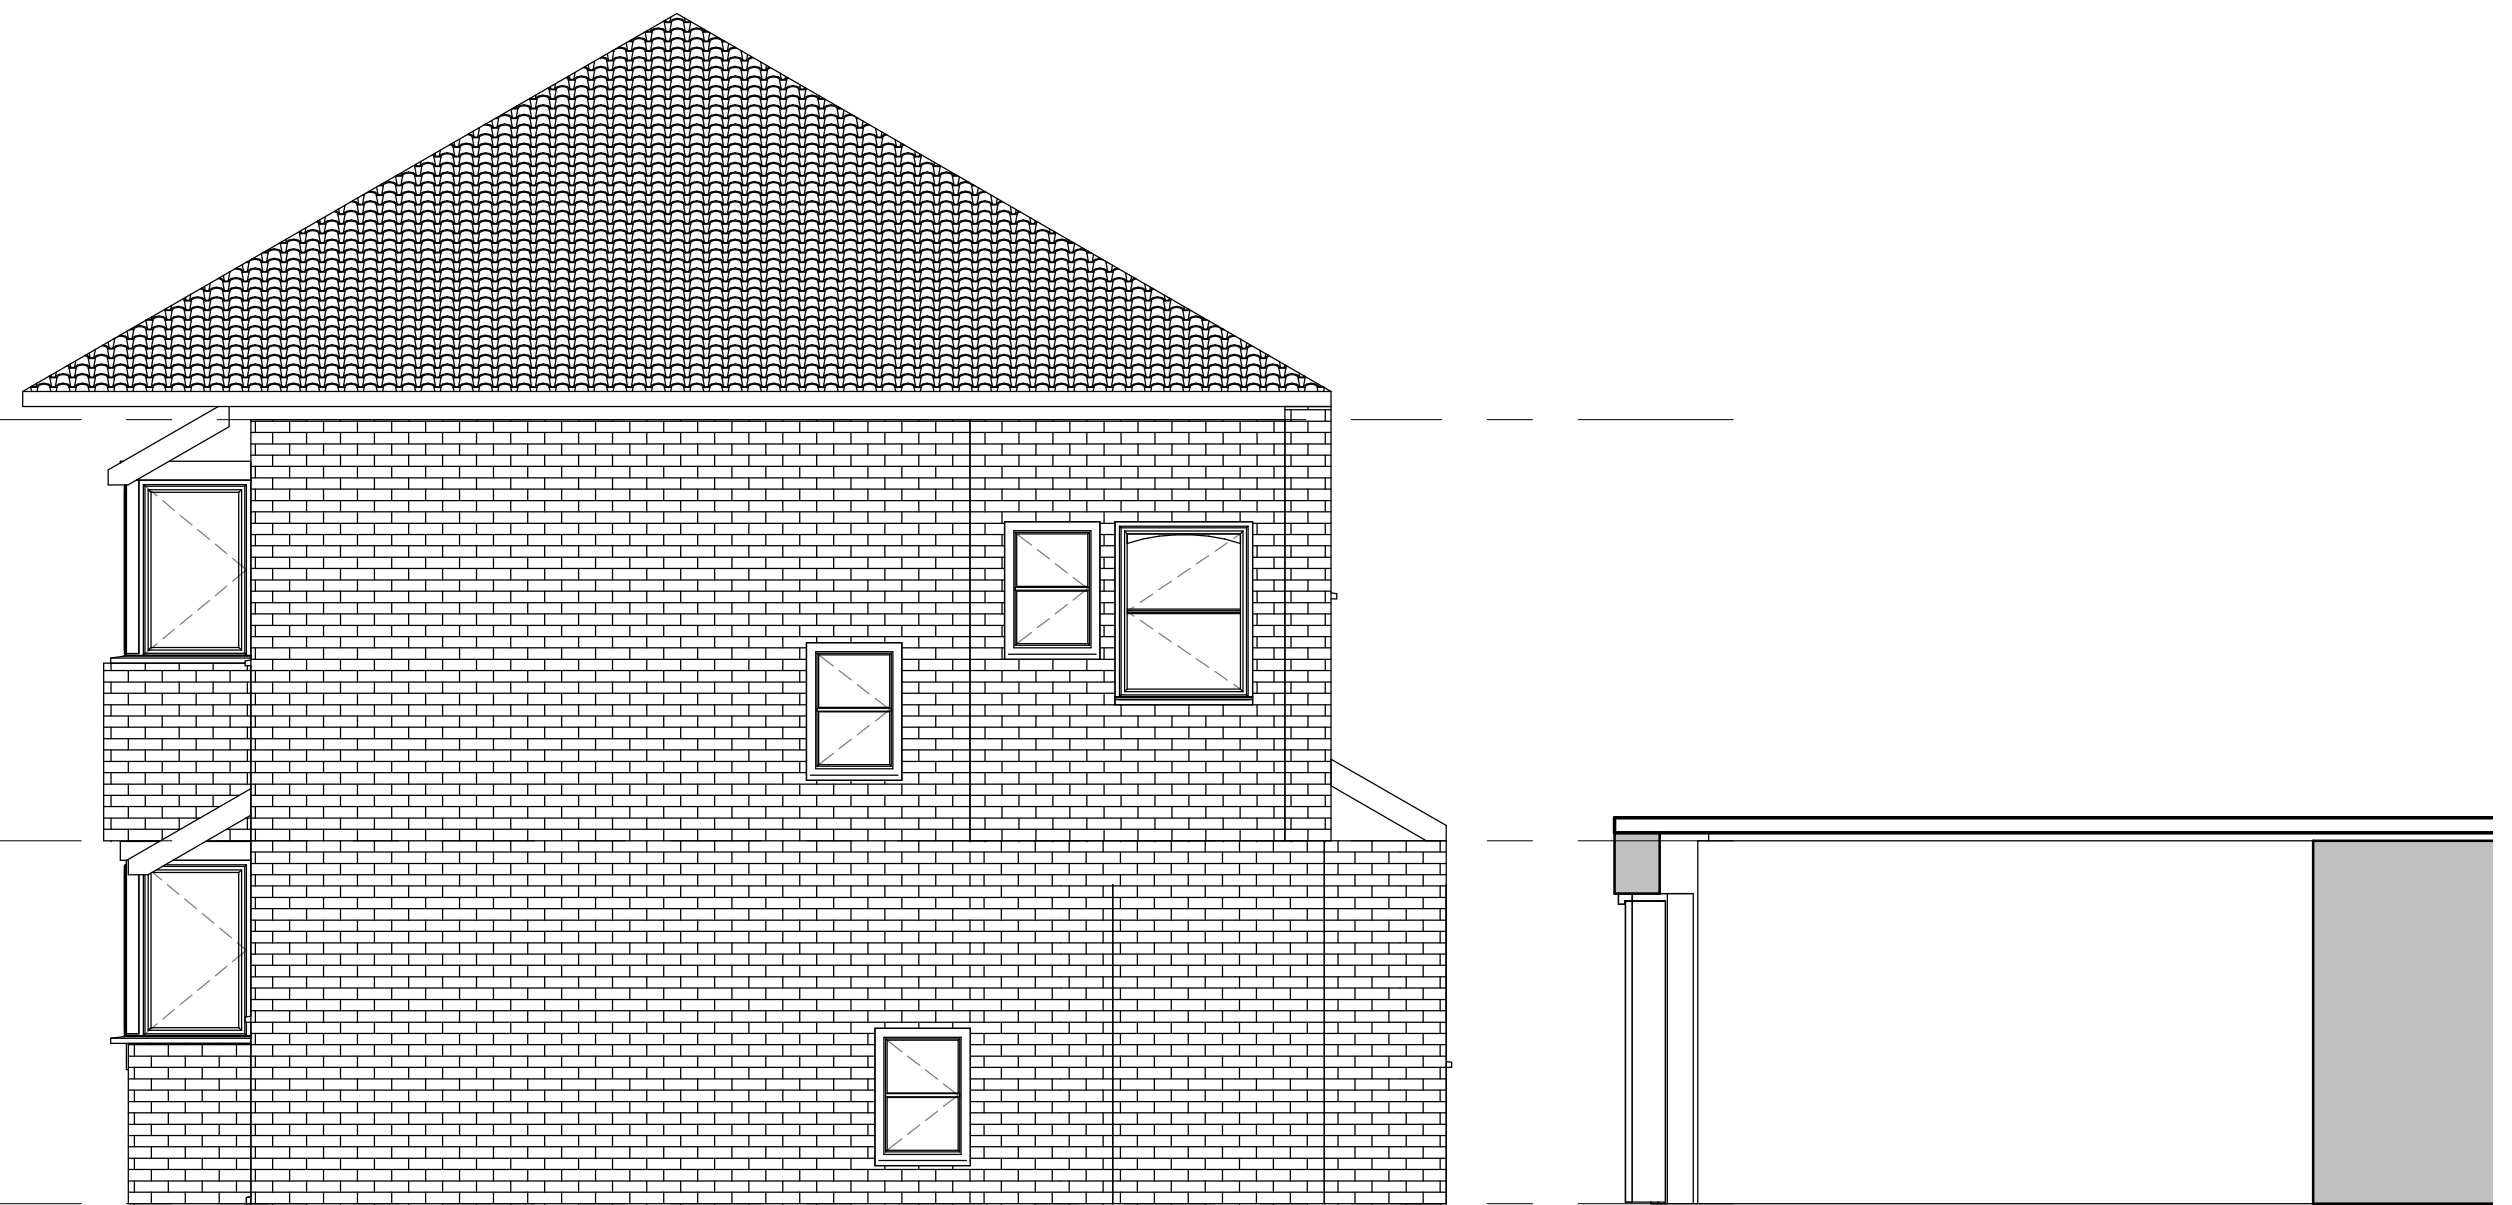

3 EXISTING SIDE ELEVATION
1 : 50

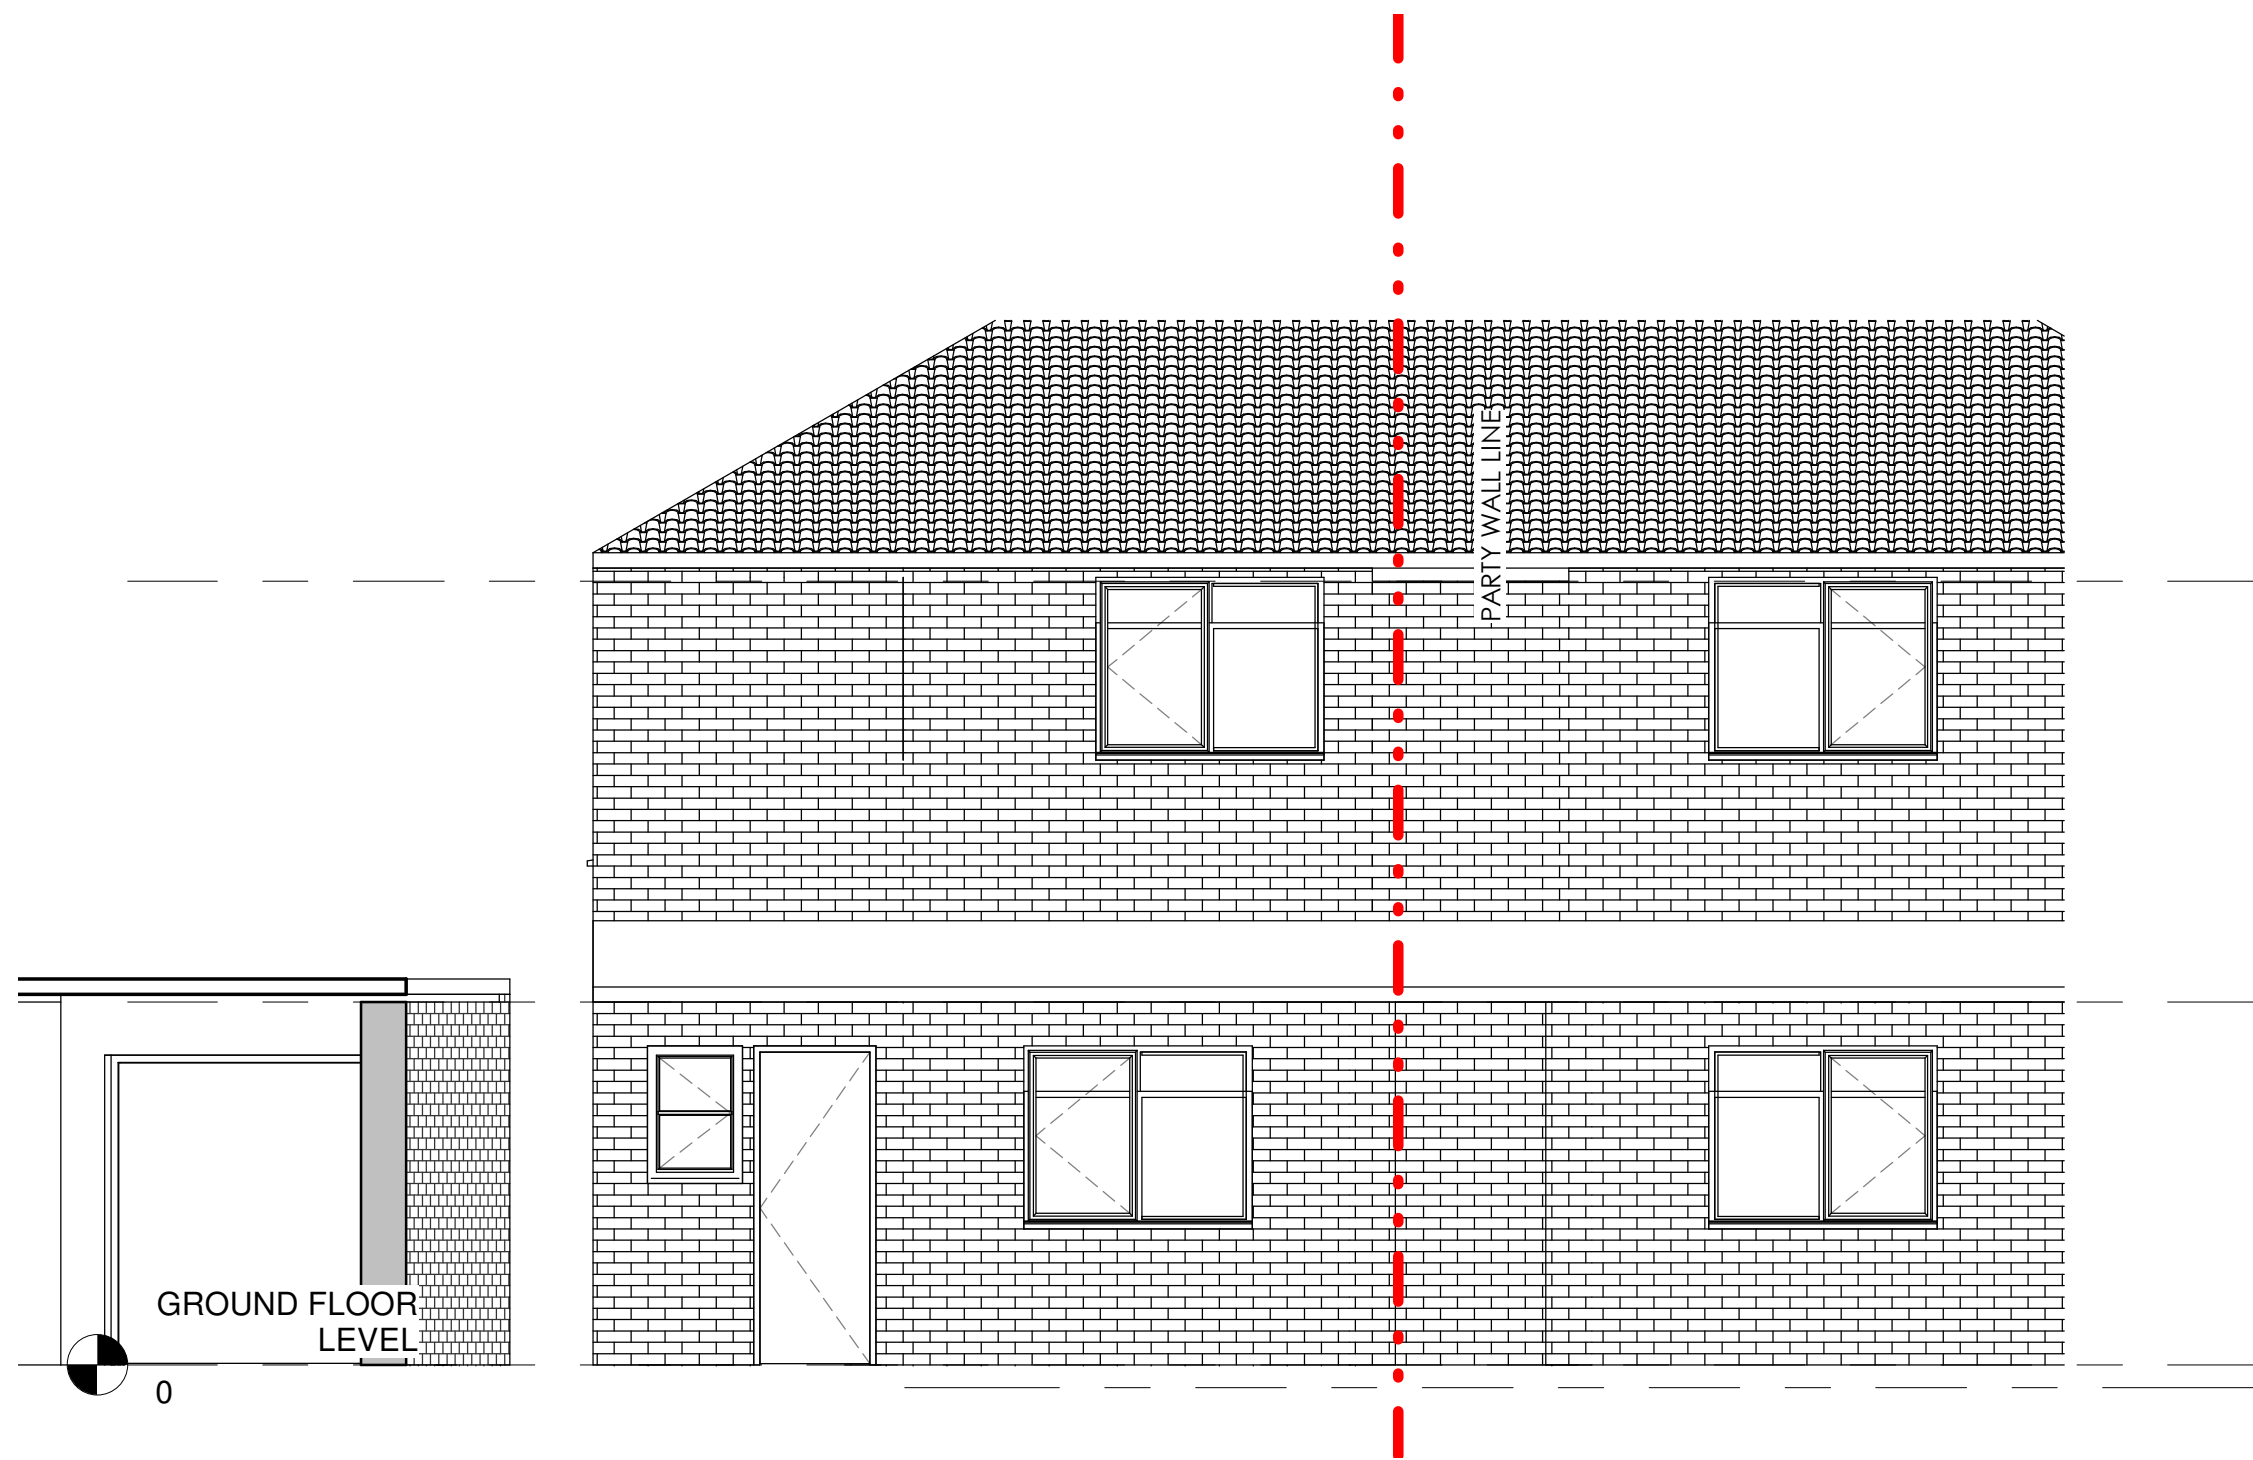

1 EXISTING NORTH
1 : 50

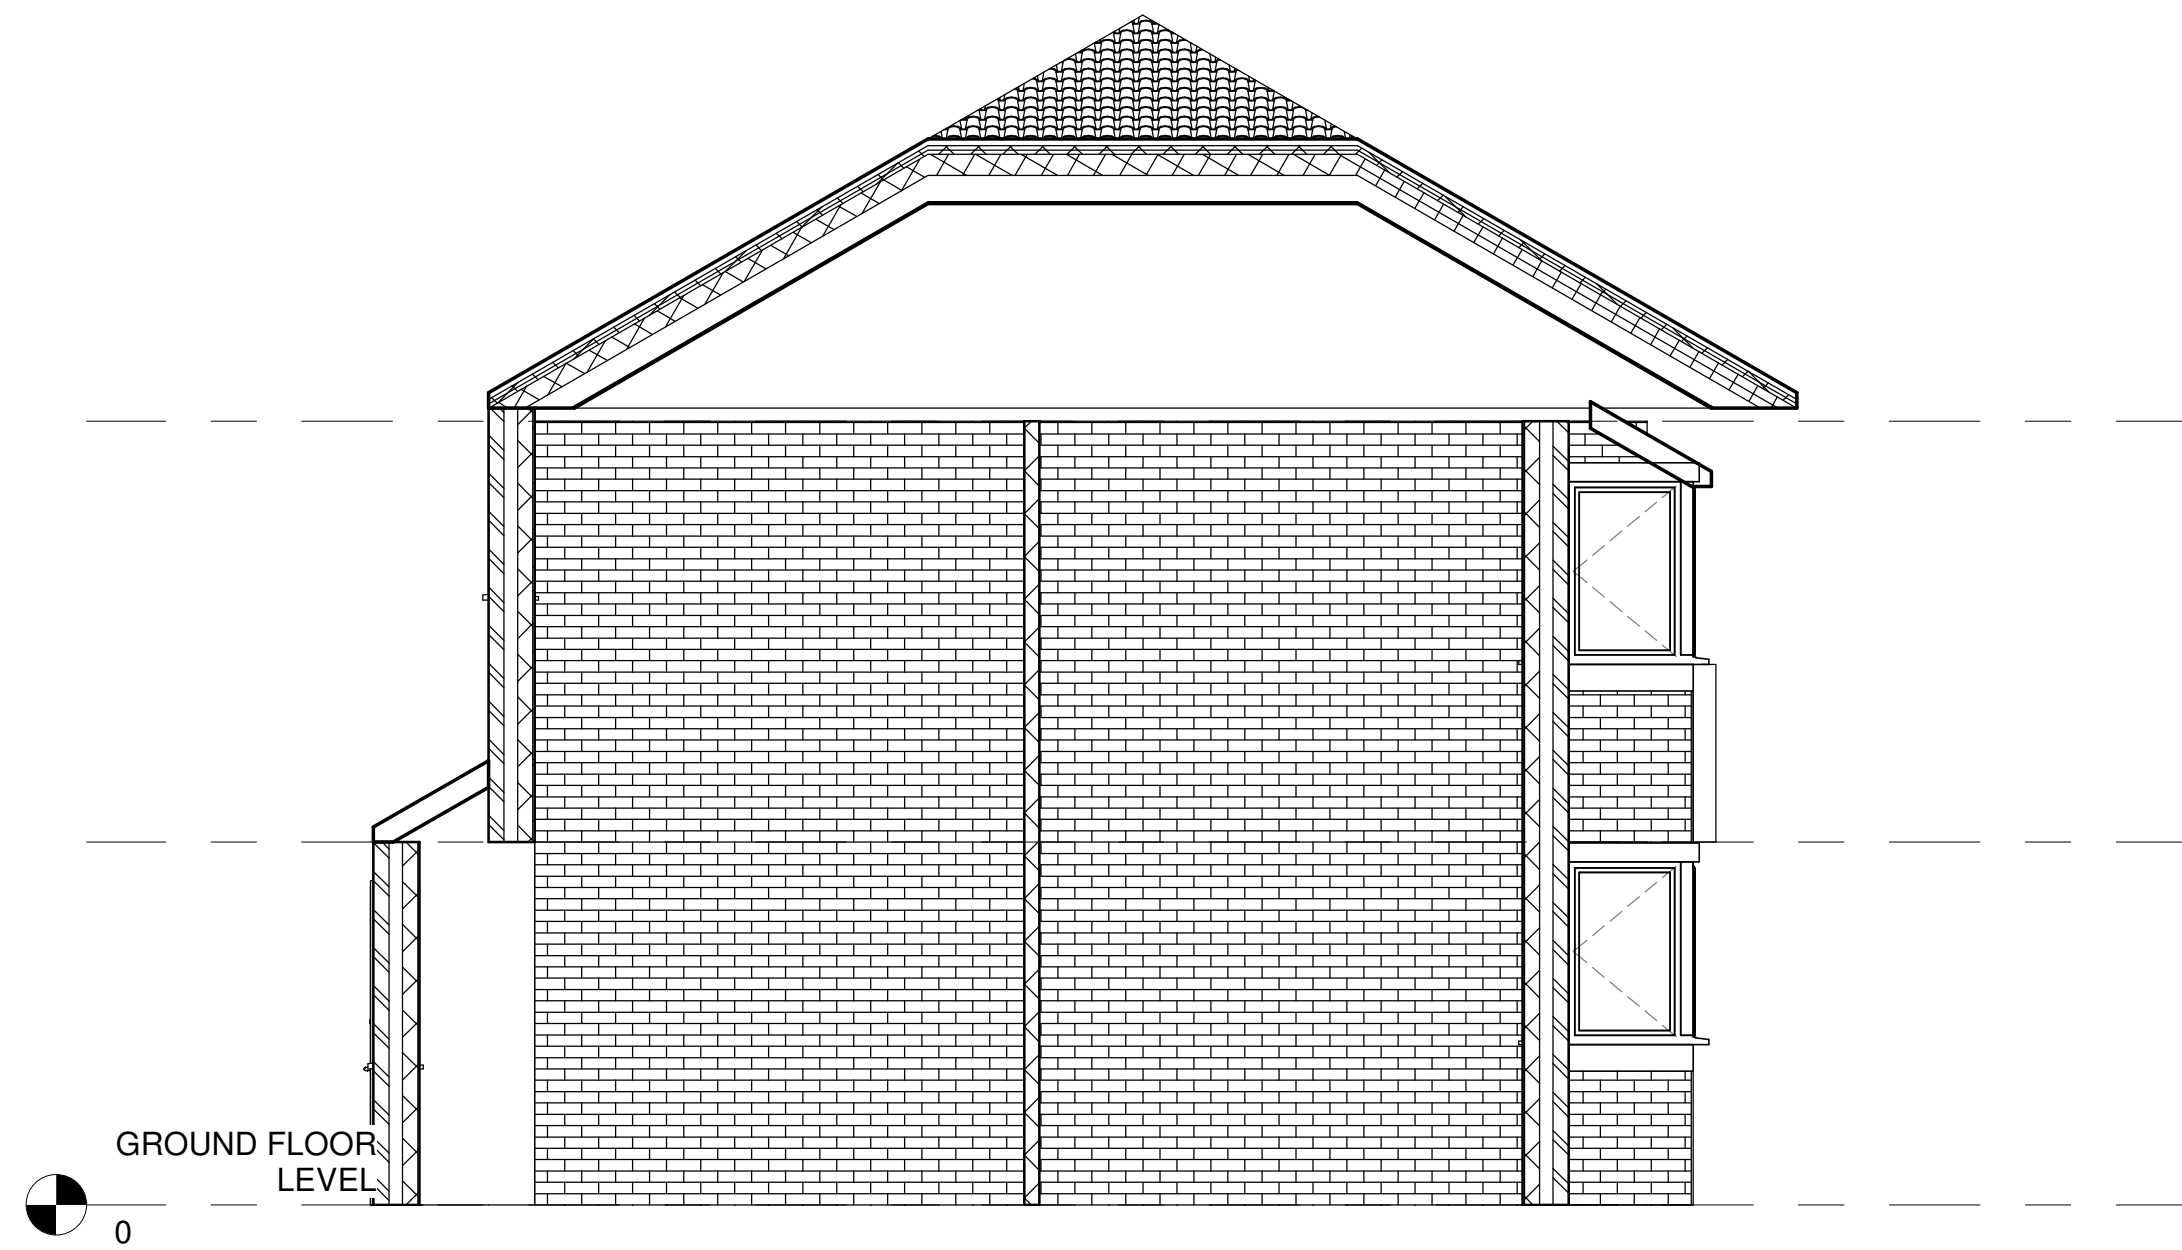

4 EXISTING PARTY WALL ELEVATION
1 : 50

WD		
Rev	Description	Date
1	PLANNING SUBMISSION	03/09/21
CODE I	SUITABILITY DESCRIPTION PLANNING SUBMISSION	
STATUS S2	PURPOSE OF ISSUE PLANNING SUBMISSION	
PROJECT 23 ARMADALE AVENUE		
TITLE EXISTING ELEVATIONS		
CLIENT LIZ & TOMMY		
DRAWN BY M.Walsh	CHECKED BY M.Walsh	DATE 30.06.21
SCALE (@ A1) 1 : 50		PROJECT NUMBER MCS2185
DRAWING NUMBER A111		REV 1