


© BOWKER SADLER PARTNERSHIP LIMITED
■ THIS DRAWING IS THE SUBJECT OF COPYRIGHT WHICH VESTS IN BOWKER SADLER PARTNERSHIP LIMITED. IT IS AN INFRINGEMENT OF COPYRIGHT TO REPRODUCE THIS DRAWING, BY WHATEVER MEANS, INCLUDING ELECTRONIC, WITHOUT THE EXPRESS WRITTEN CONSENT OF BOWKER SADLER PARTNERSHIP LIMITED WHICH RESERVES ALL ITS RIGHTS
BOWKER SADLER PARTNERSHIP LIMITED ASSERTS ITS RIGHTS TO BE IDENTIFIED AS THE AUTHOR OF THIS DESIGN
■ DRAWING NOT TO BE SCALED.
■ REPORT ERRORS & OMISSIONS TO ARCHITECT.
■ CHECK ALL DIMENSIONS ON SITE.
■ DRAWING TO BE READ IN CONJUNCTION WITH THE HEALTH AND SAFETY PLAN AND ALL RELEVANT RISK ASSESSMENTS


NOTE: THIS ANALYSIS IS BASED
UPON PLANS PROVIDED BY MMU IN
JUNE '21

DIMENSIONS SHOULD BE VERIFIED
ON SITE PRIOR TO INSTALLATION
OF FIT OUT WORKS

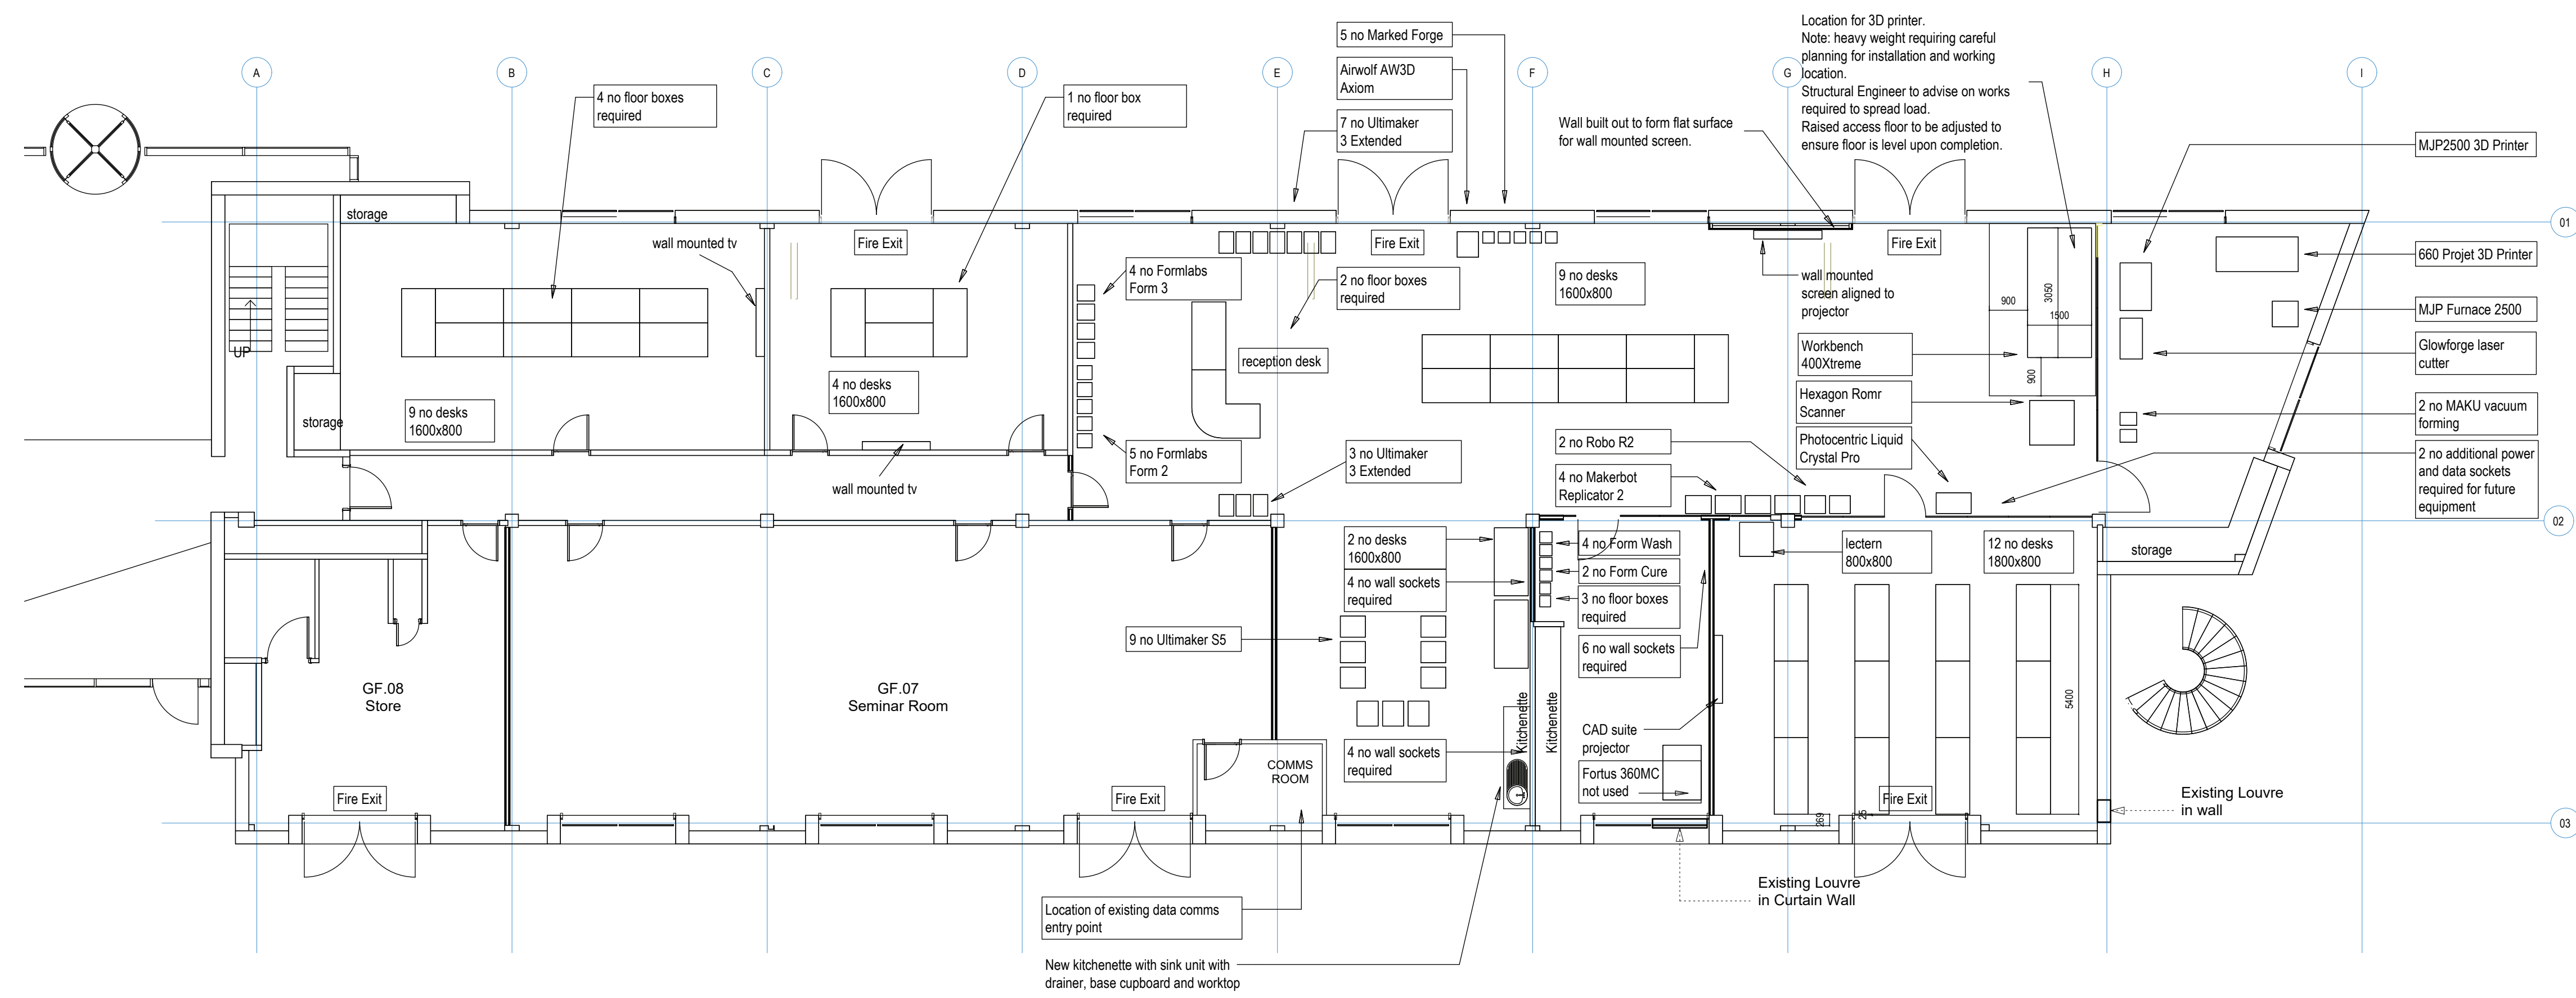

PLAN AS EXISTING

PHEONIX WAY

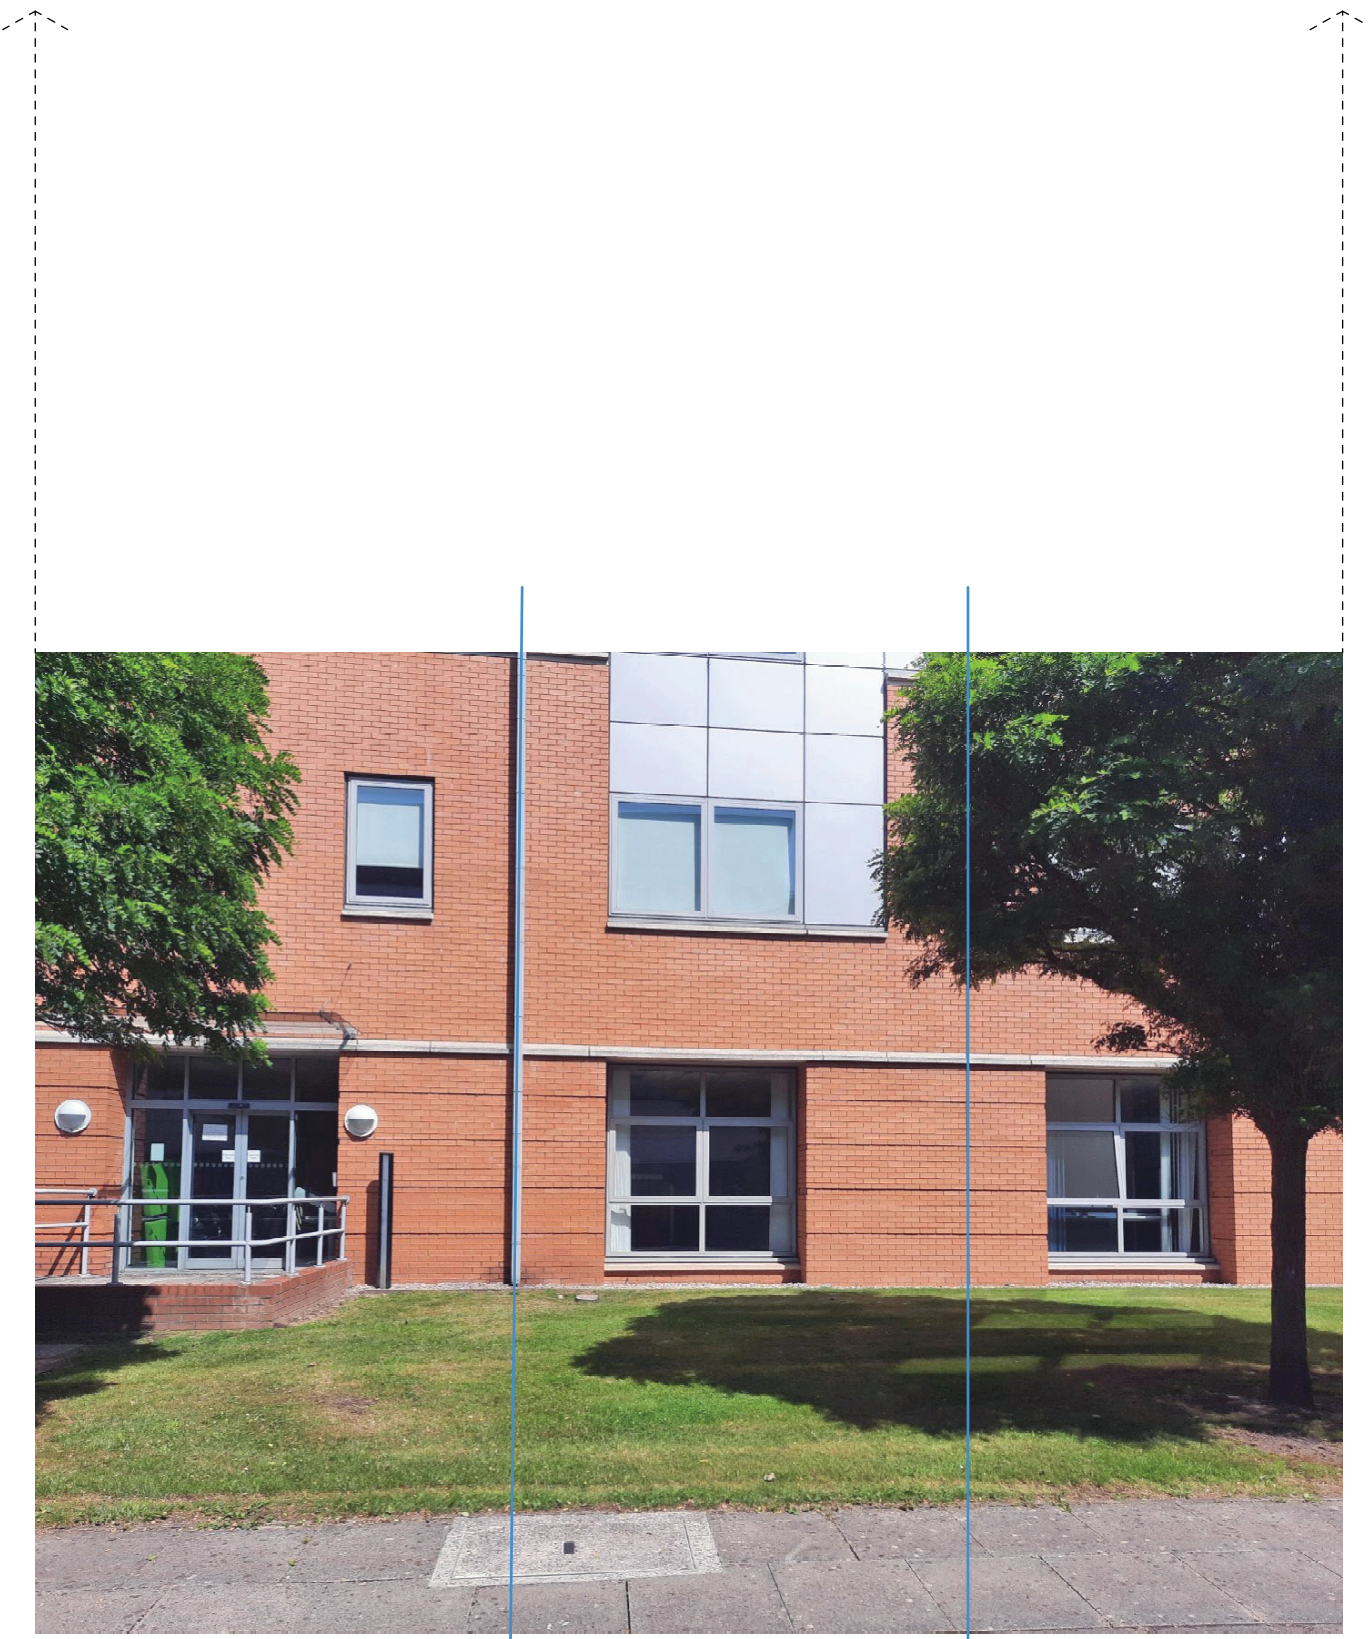

PART-ELEVATION (PHOTO) AS EXISTING
(TO PHEONIX WAY)

B	Sept 21	DL	Minor Amendments	AJS
A	Sept 21	DL	Site Location removed. Issued for Planning	AJS

REV	DATE	DRN	CHKD
-----	------	-----	------

PROJECT
Print City 2 to Turing House

CLIENT
Manchester Metropolitan
University

DRAWING
Turing House
Ground Floor General
Arrangement as Existing

SCALE	SHEET SIZE	DRAWN	CHECKED	DATE
1:100	@A1	DL	AS	01.07.20

BOWKER SADLERARCHITECTURE
A: Hatherlow House, Hatherlow, Romiley, Stockport SK6 3DY
T: 0161 406 7333
E: office@bowker-sadler.co.uk
W: www.bowker-sadler.co.uk

JOB No 21-033	DRAWING No 1001	REVISION B
STATUS Planning		