




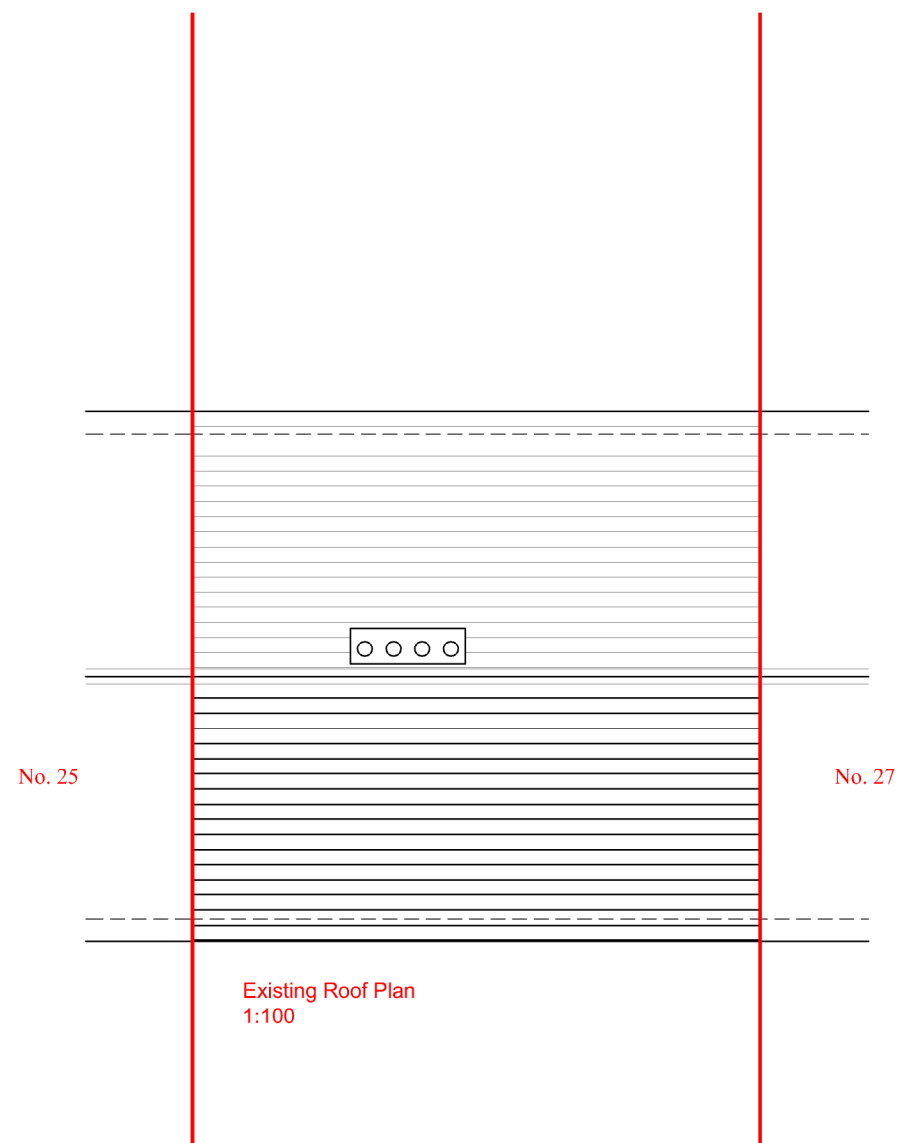


Existing Roof Plan
1:100

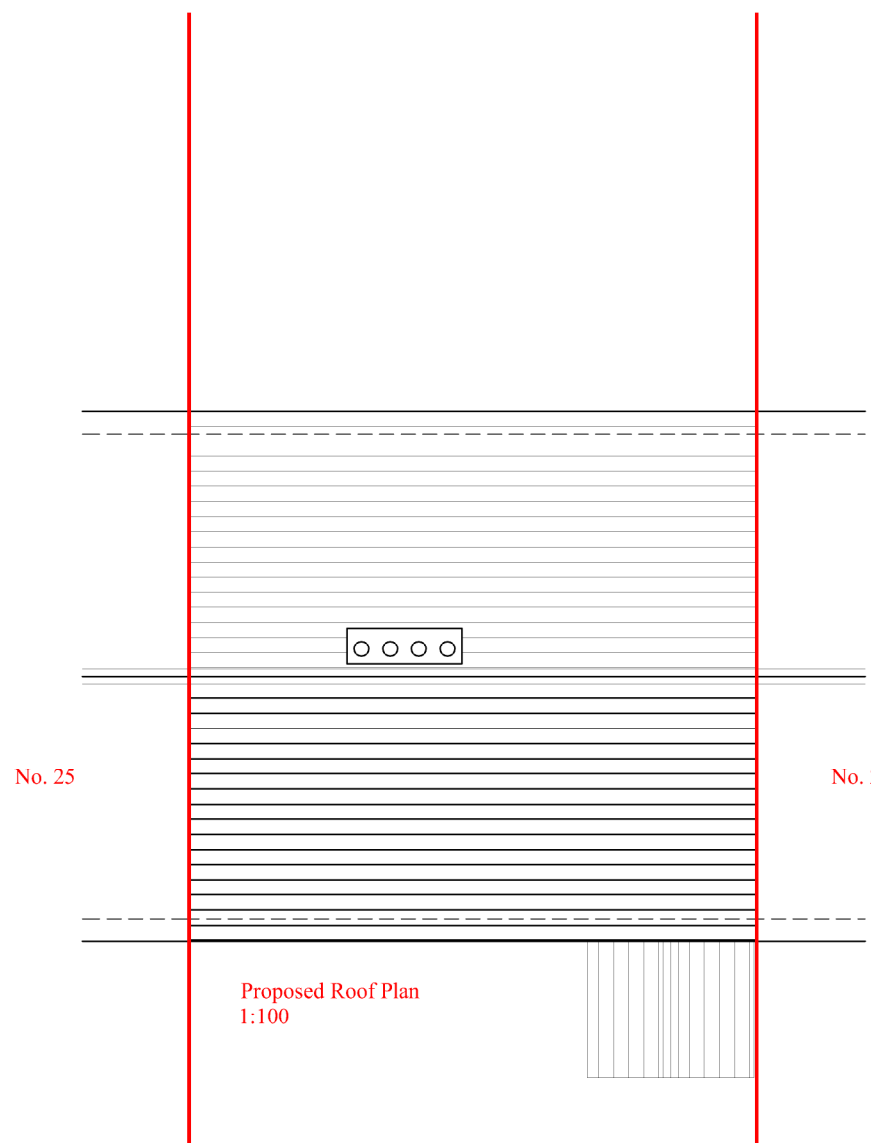


Proposed Roof Plan
1:100

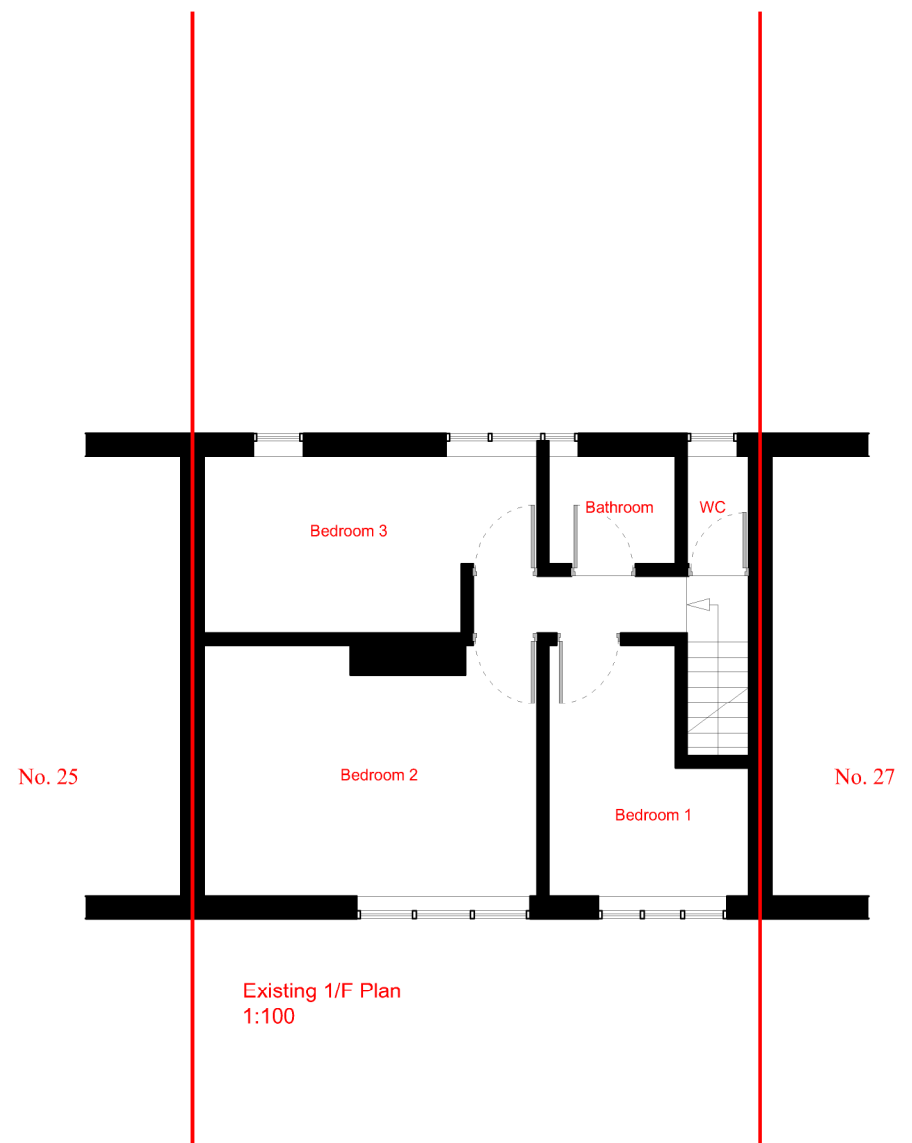


Existing 1/F Plan
1:100

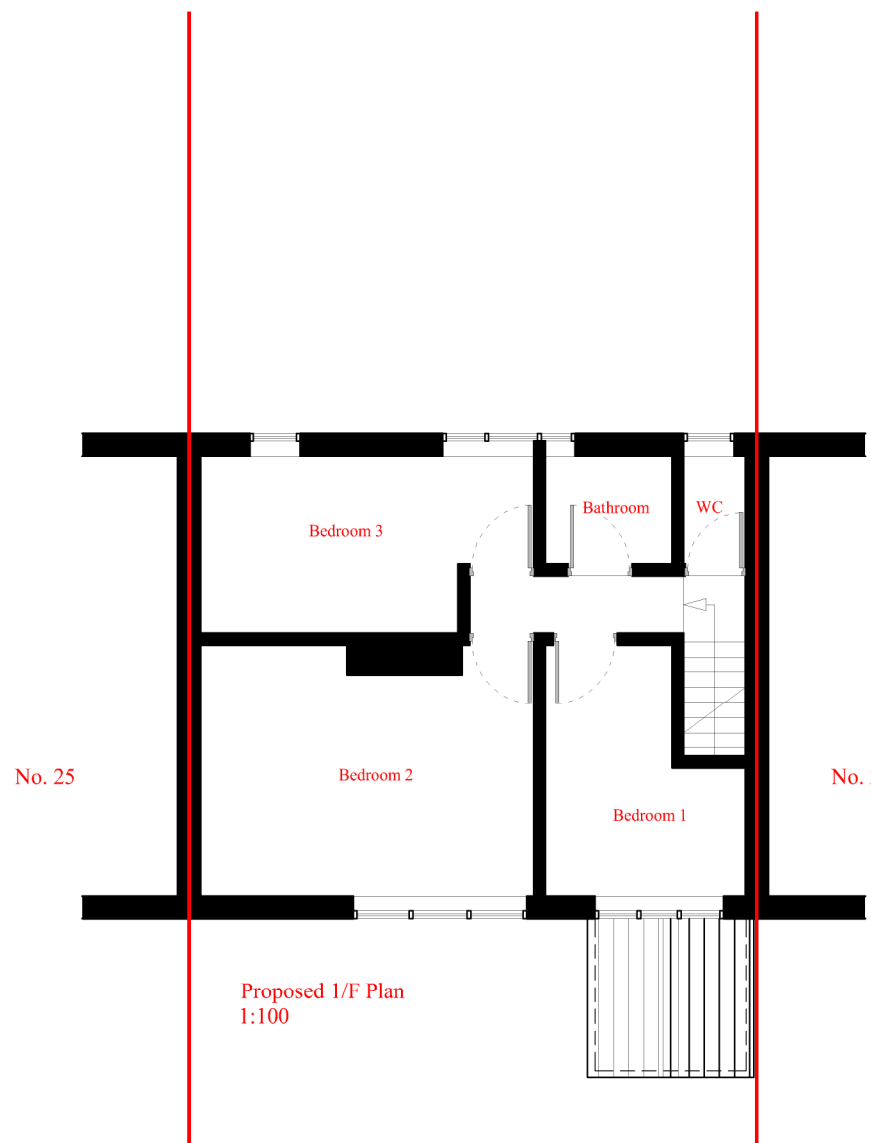


Proposed 1/F Plan
1:100

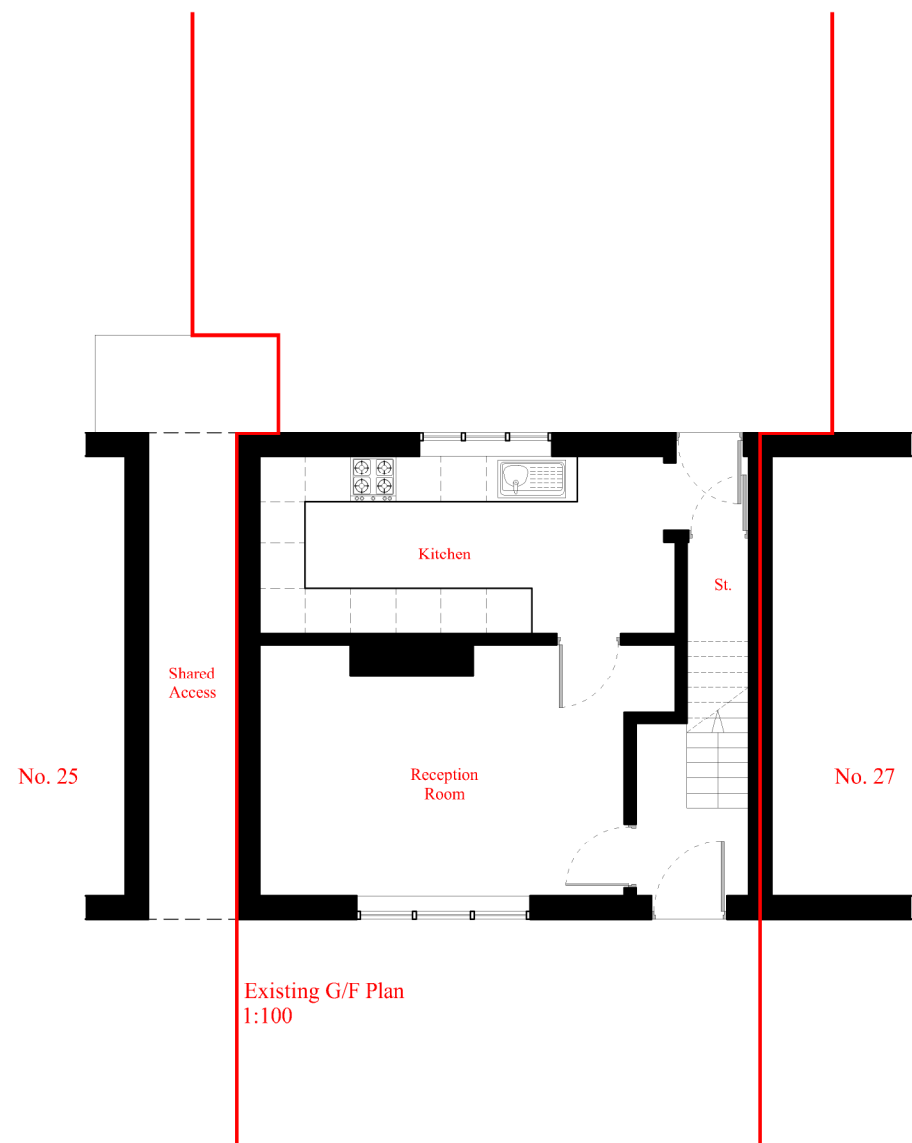


Existing G/F Plan
1:100

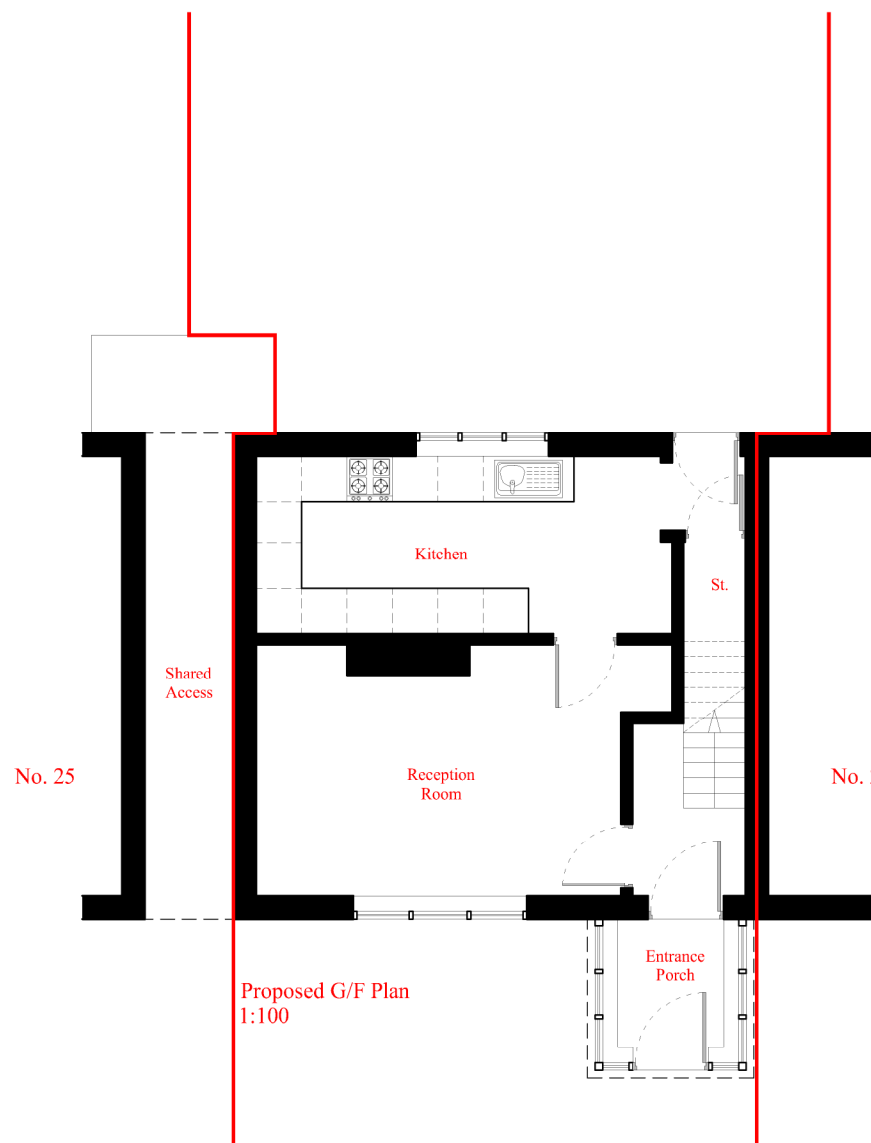


Proposed G/F Plan
1:100

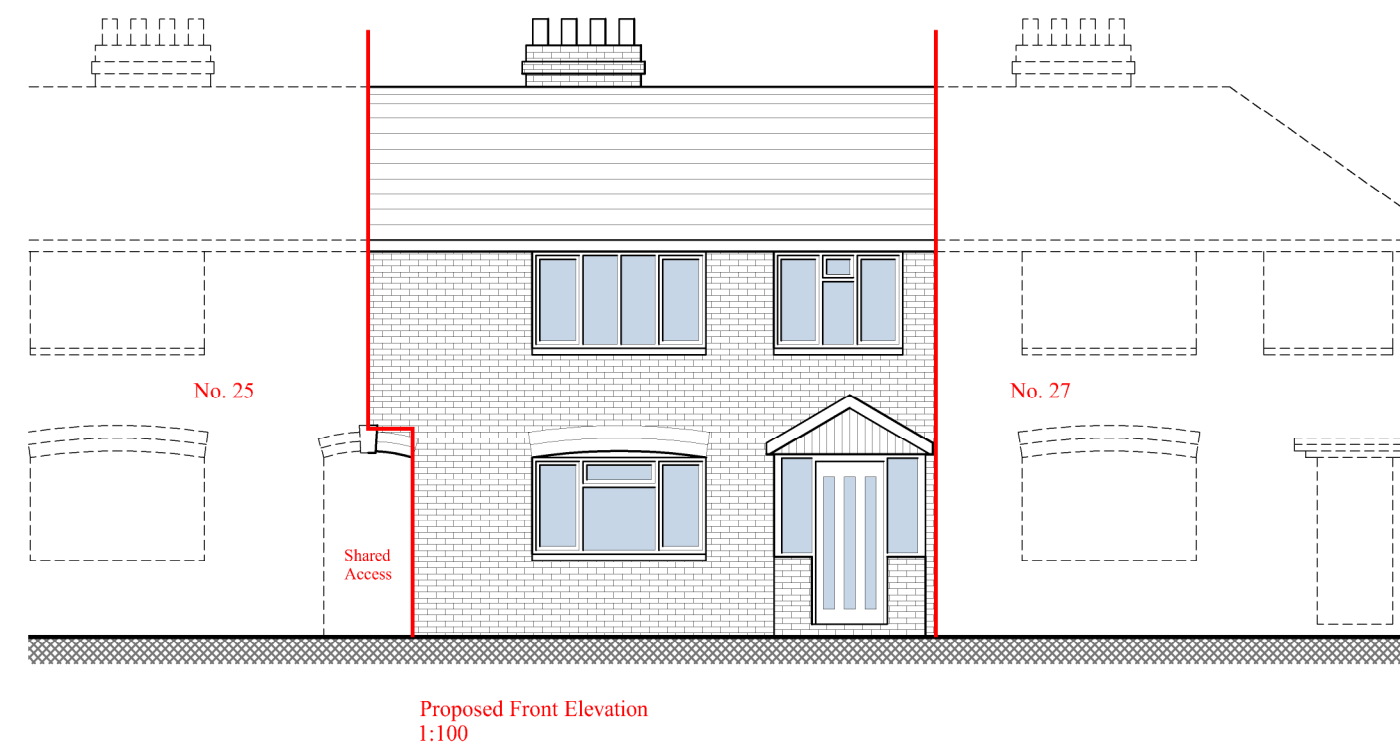


Proposed Front Elevation
1:100

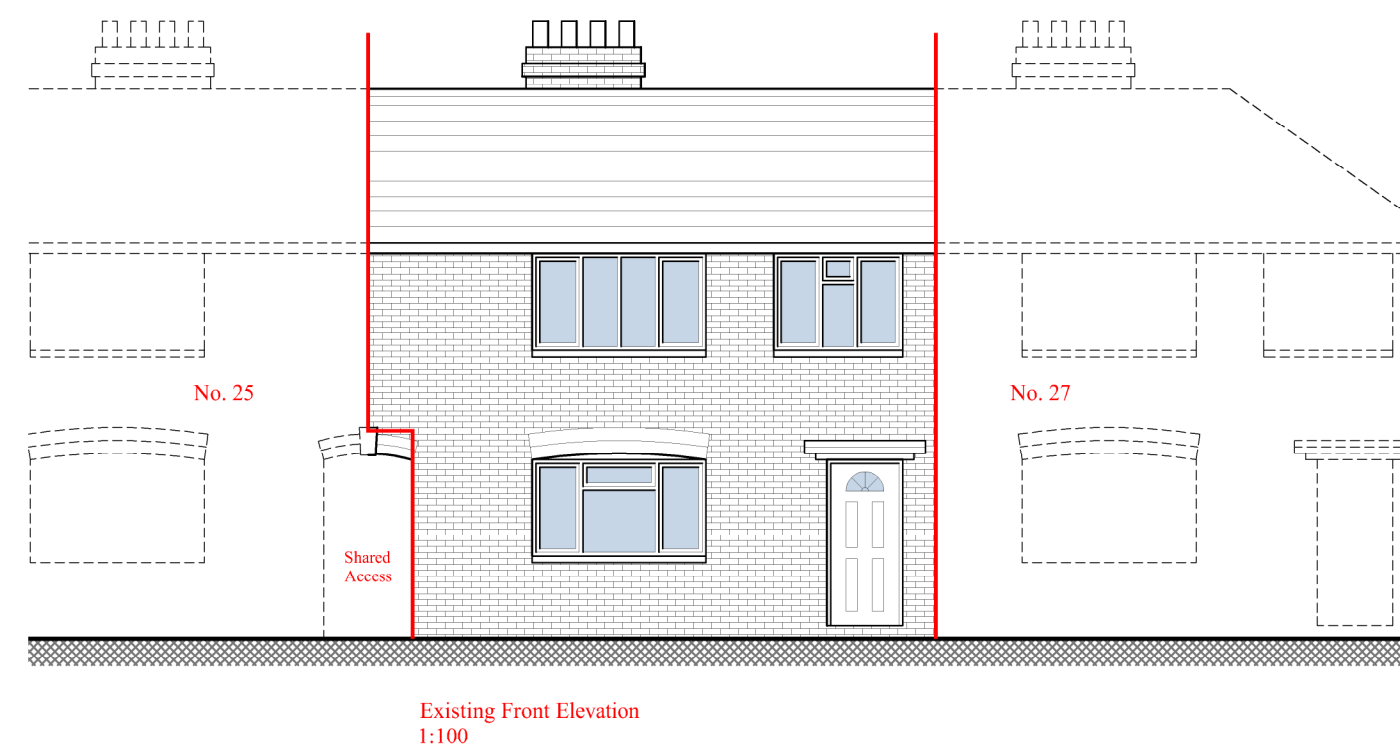


Existing Front Elevation
1:100

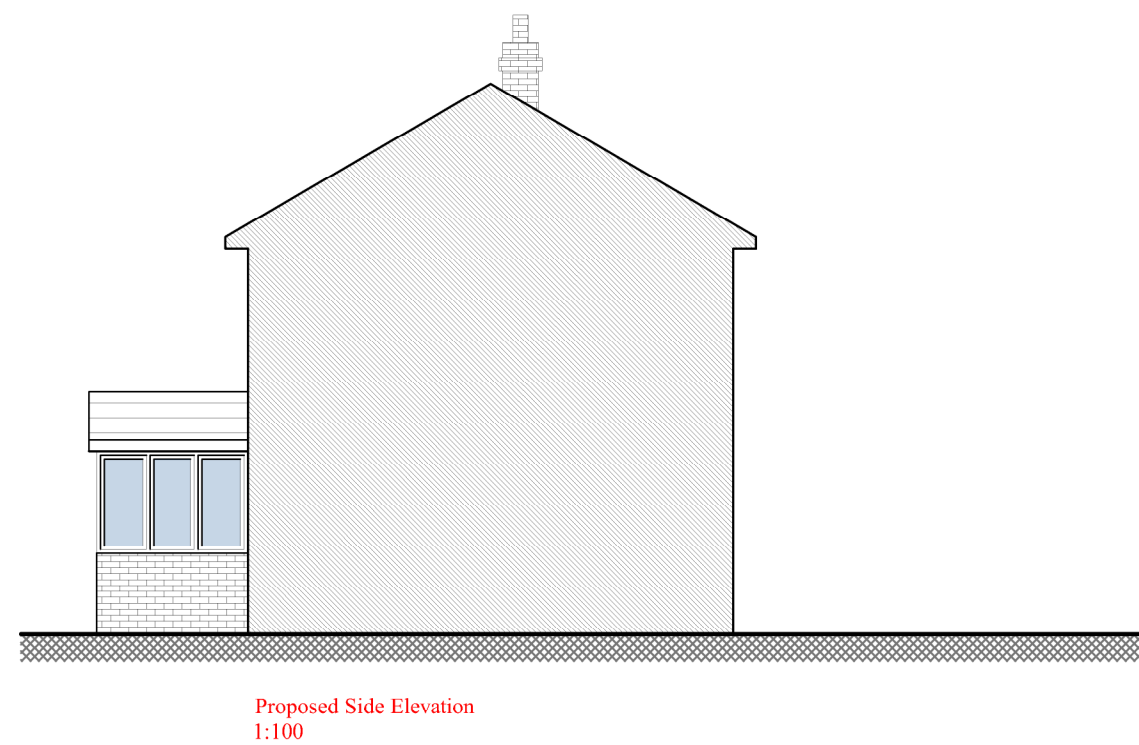


Proposed Side Elevation
1:100

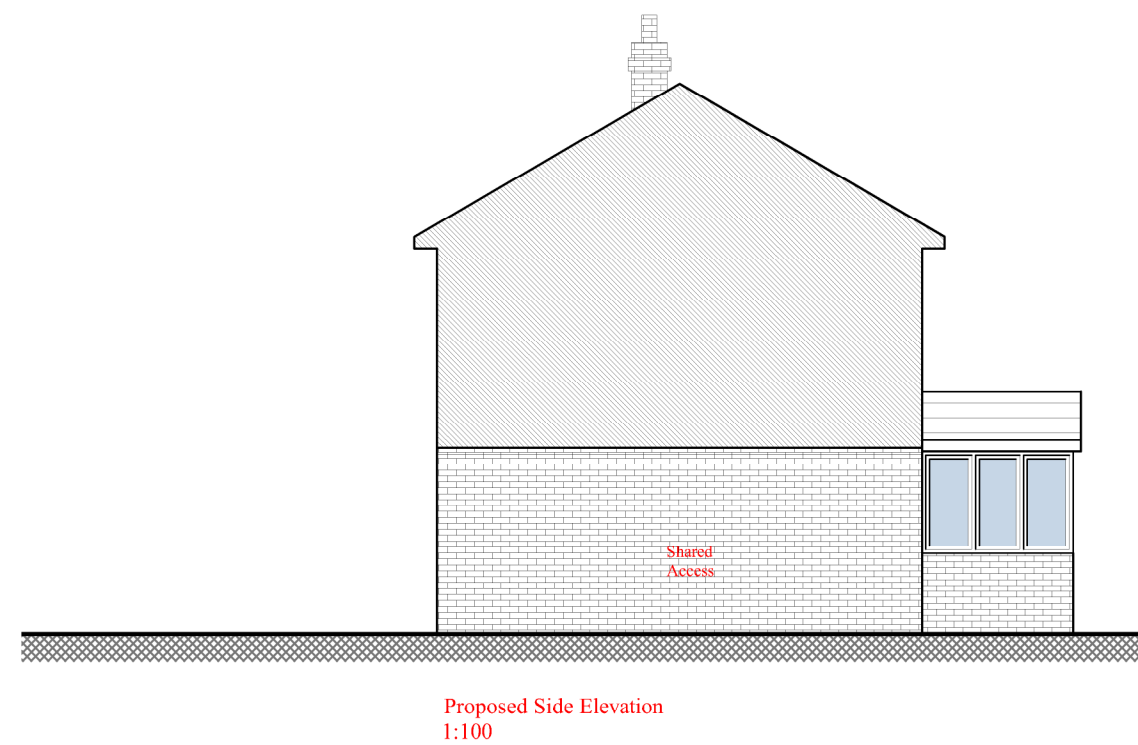

Proposed Side Elevation
1:100

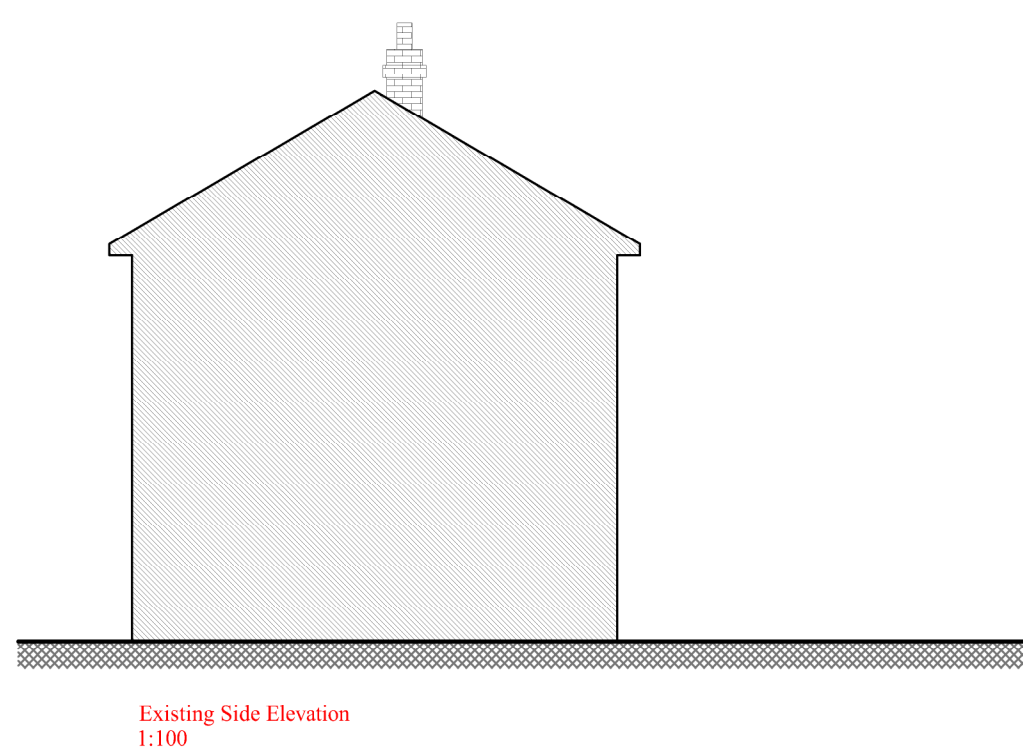

Existing Side Elevation
1:100

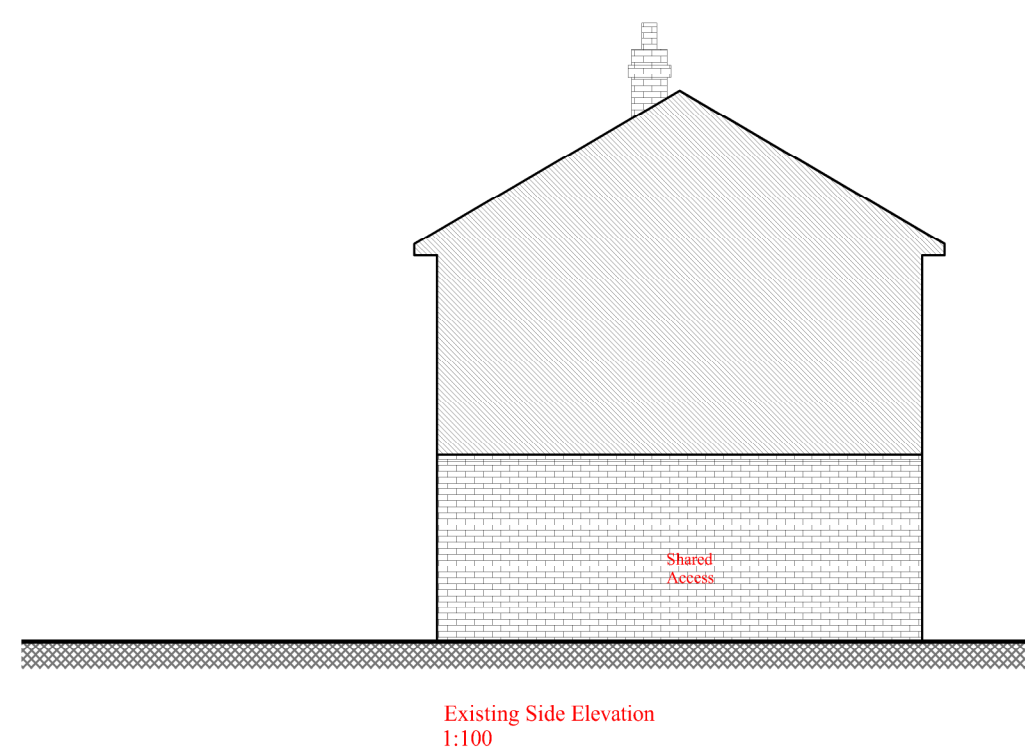

Existing Side Elevation
1:100