



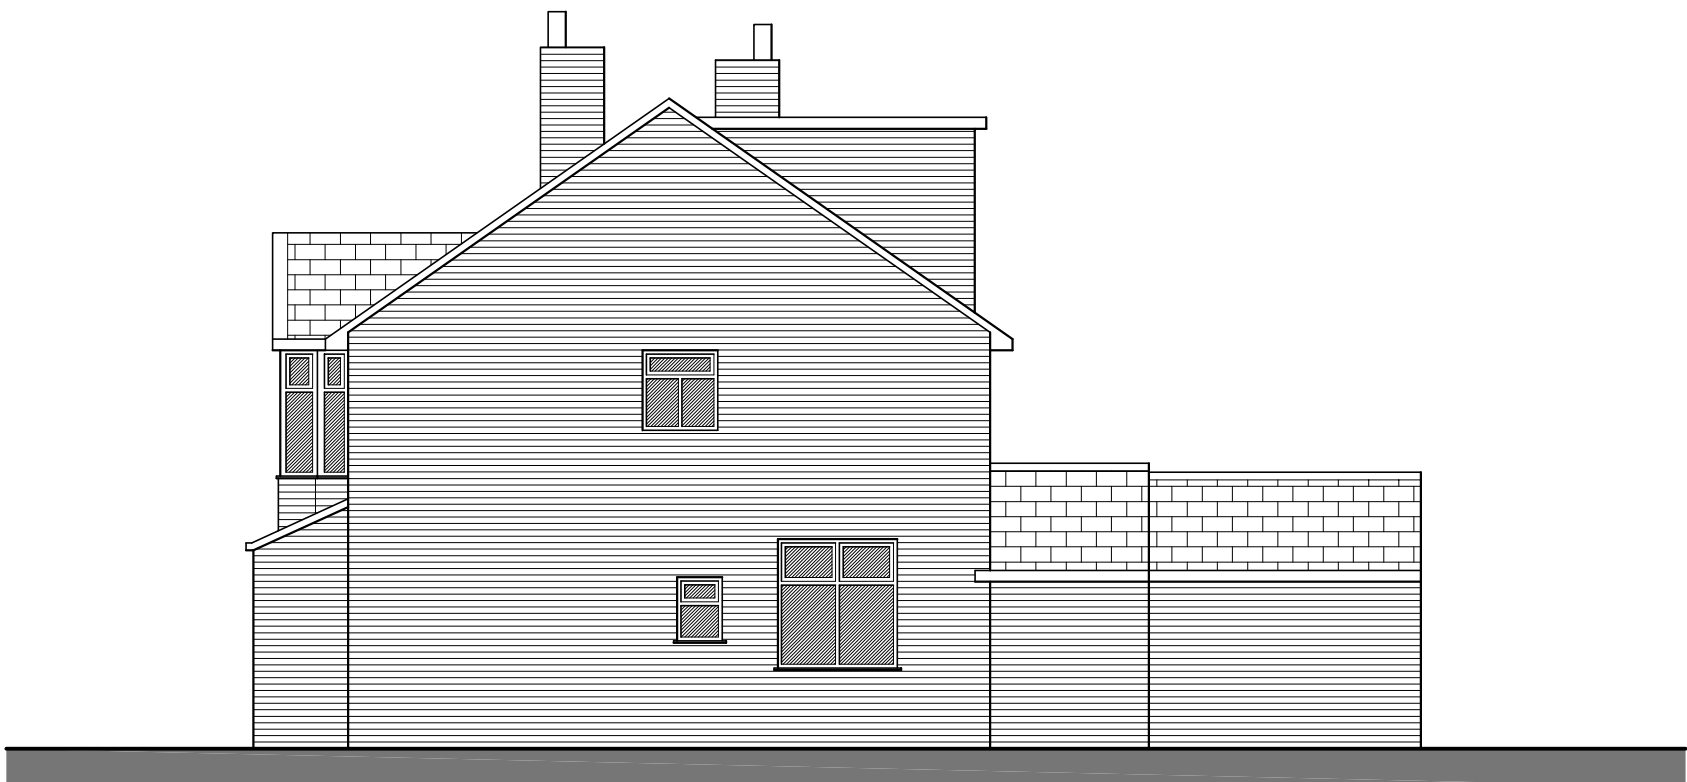

Proposed Manchester Road Elevation 1:100


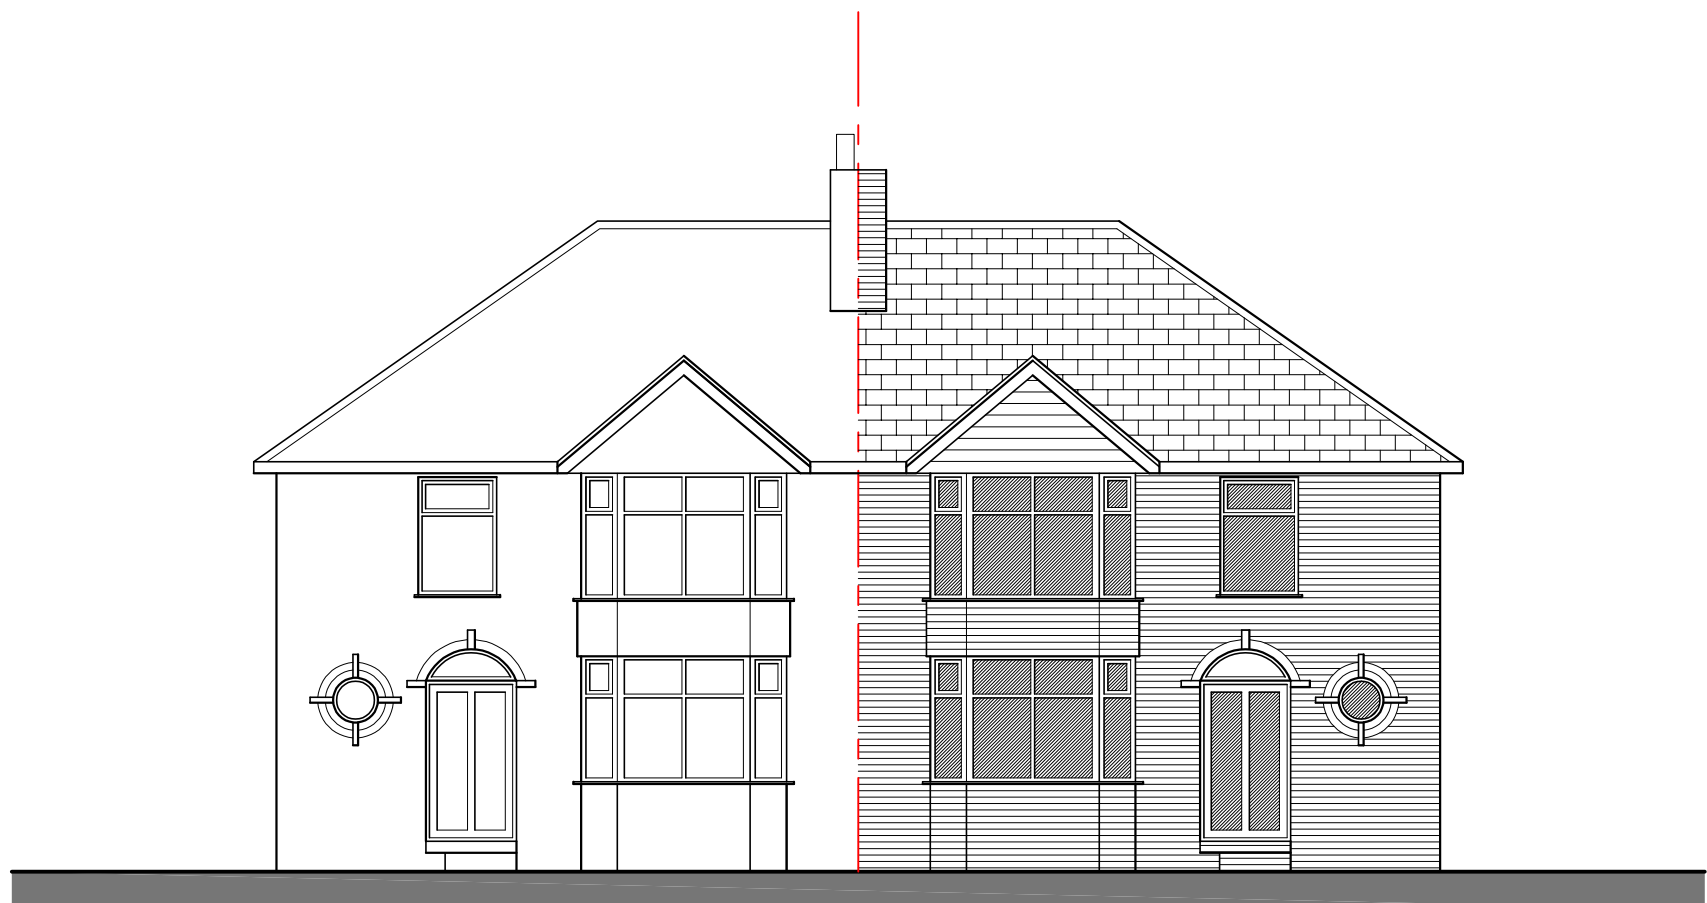


Proposed Macauley Road Elevation 1:100



Existing Manchester Road Elevation 1:100

Scale Bar 1:100

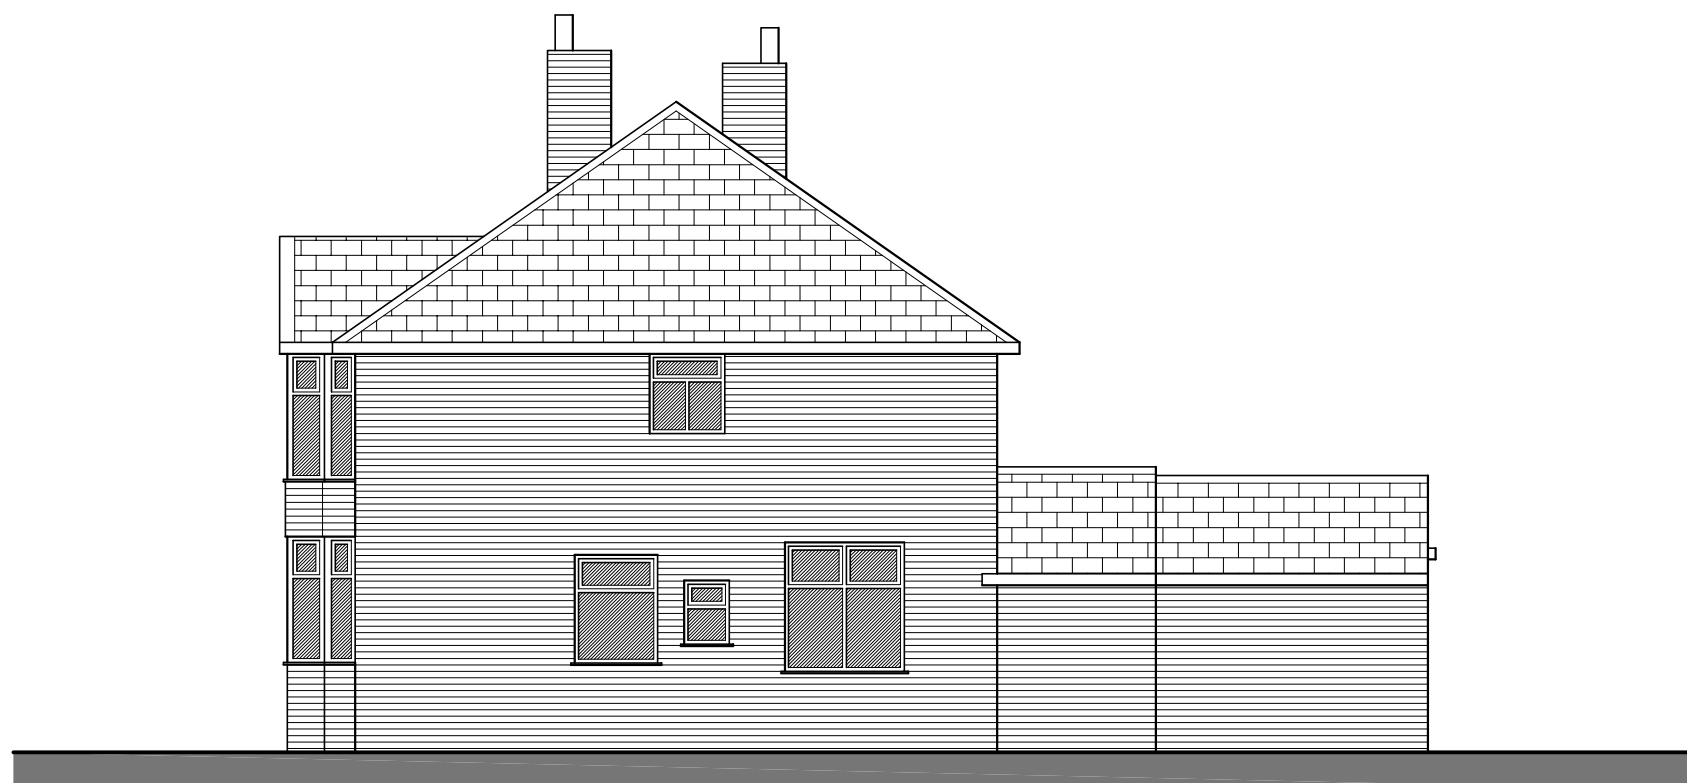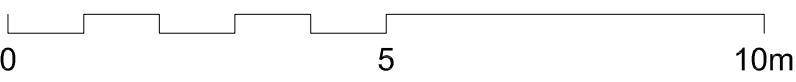

Existing Macauley Road Elevation 1:100