


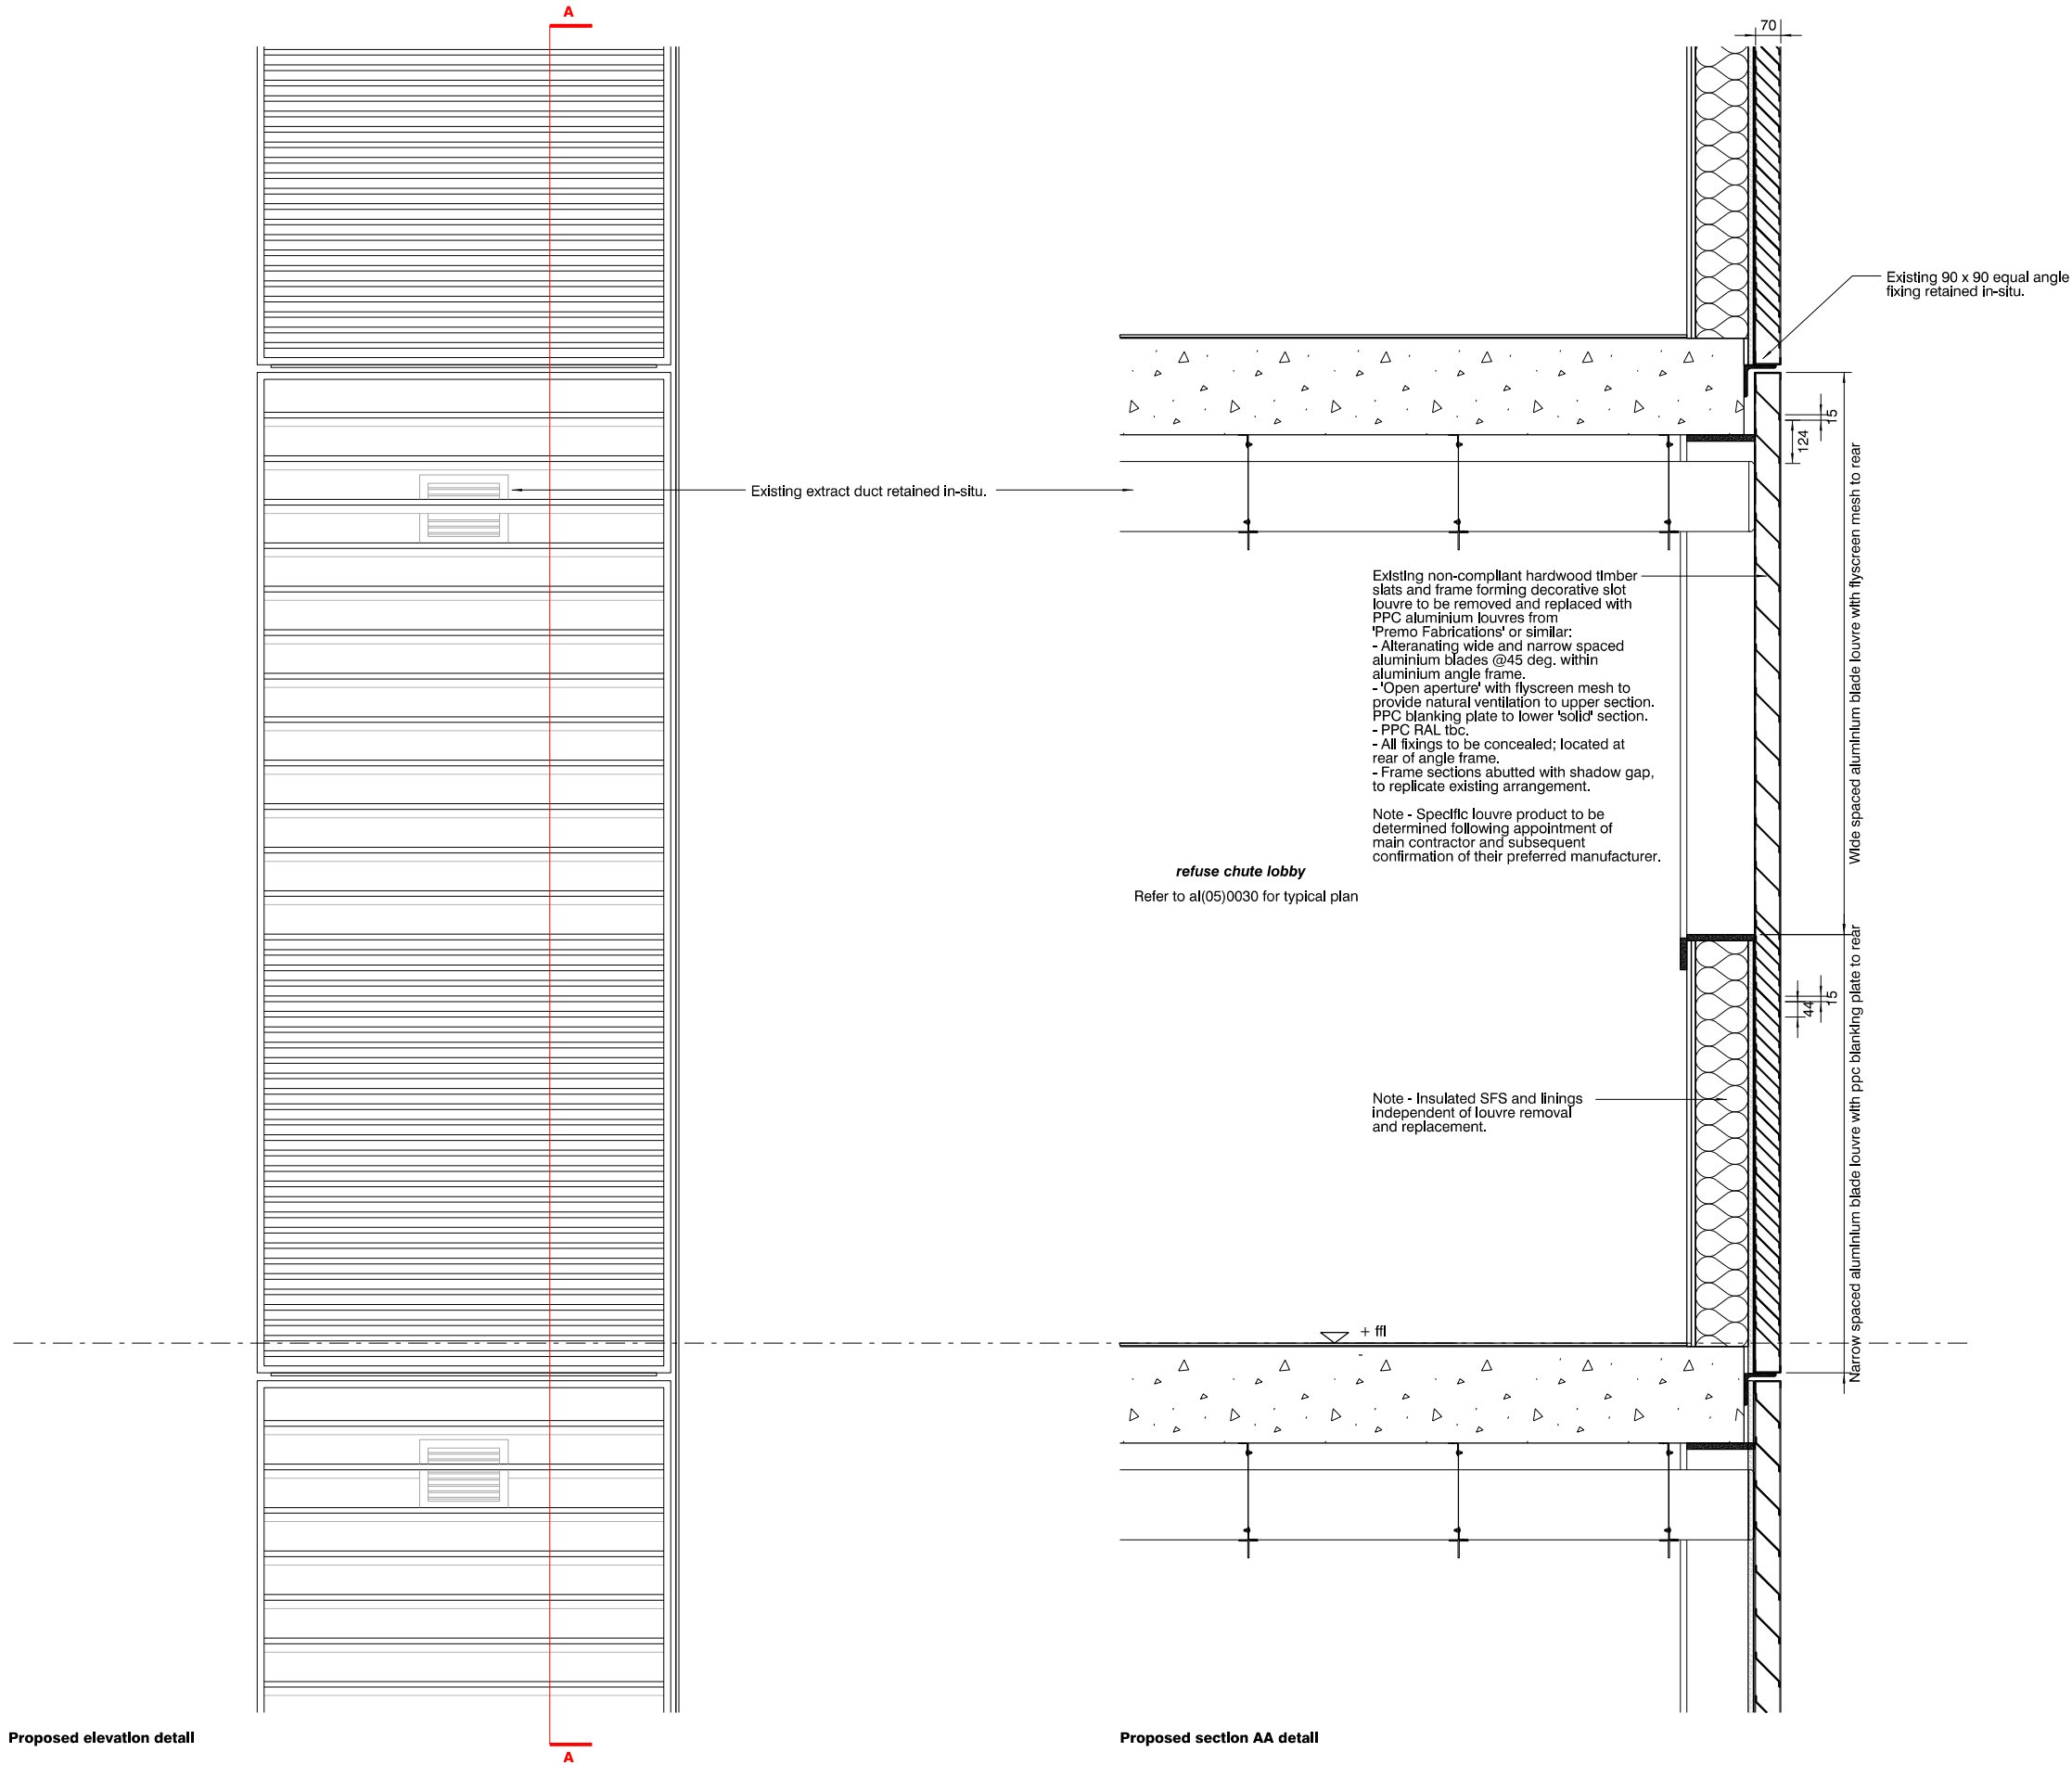

Proposed elevation detail

Proposed section AA detail

revision: date: note:
P01 20210720 preliminary first issue
P02 20211105 Updated to alternate wide and narrow louvre spacing

Notes :-
- See elevation drawings al(05)0150 - 0160 for louvre locations.

project
VIE cladding works
job no.
7564
title
Proposed refuse chute slot louvre detail
scale
1:20 @ A3
drawing no.
al(05)0064

stephenson hamilton risley
STUDIO

3 riverside mews
4 commercial street
manchester, M15 4RQ
www.shr.studio
email@shr.studio
0161 832 0244