




**SHOPFRONT FRAMEWORK & DOOR**  
Existing metal frame to be spray painted Dark Grey  
RAL 7021 Black Grey

**S1  
CANOPY SIGN**  
Powdercoated metal red fascia box with internally illuminated fret cut push through acrylic letters

**S2  
FASCIA SIGN**  
Powdercoated metal red fascia panel with white vinyl letters applied. LED full length channel to wash light down face of sign

**S3  
PANEL CUP SIGN**  
Powdercoated metal dark grey panel with internally illuminated fret cut push through cup shape and text.  
Panel to fix to existing brick wall and cover downpipe.  
Powdercoat colour RAL 7021 Black Grey

**BENCH & PLANTER**  
Bench - Wood seat with powdercoated metal frame and integrated Table  
Planter - Wood surround with dark metal base, on castors to allow easy movement. Bench hooks into planter to secure position

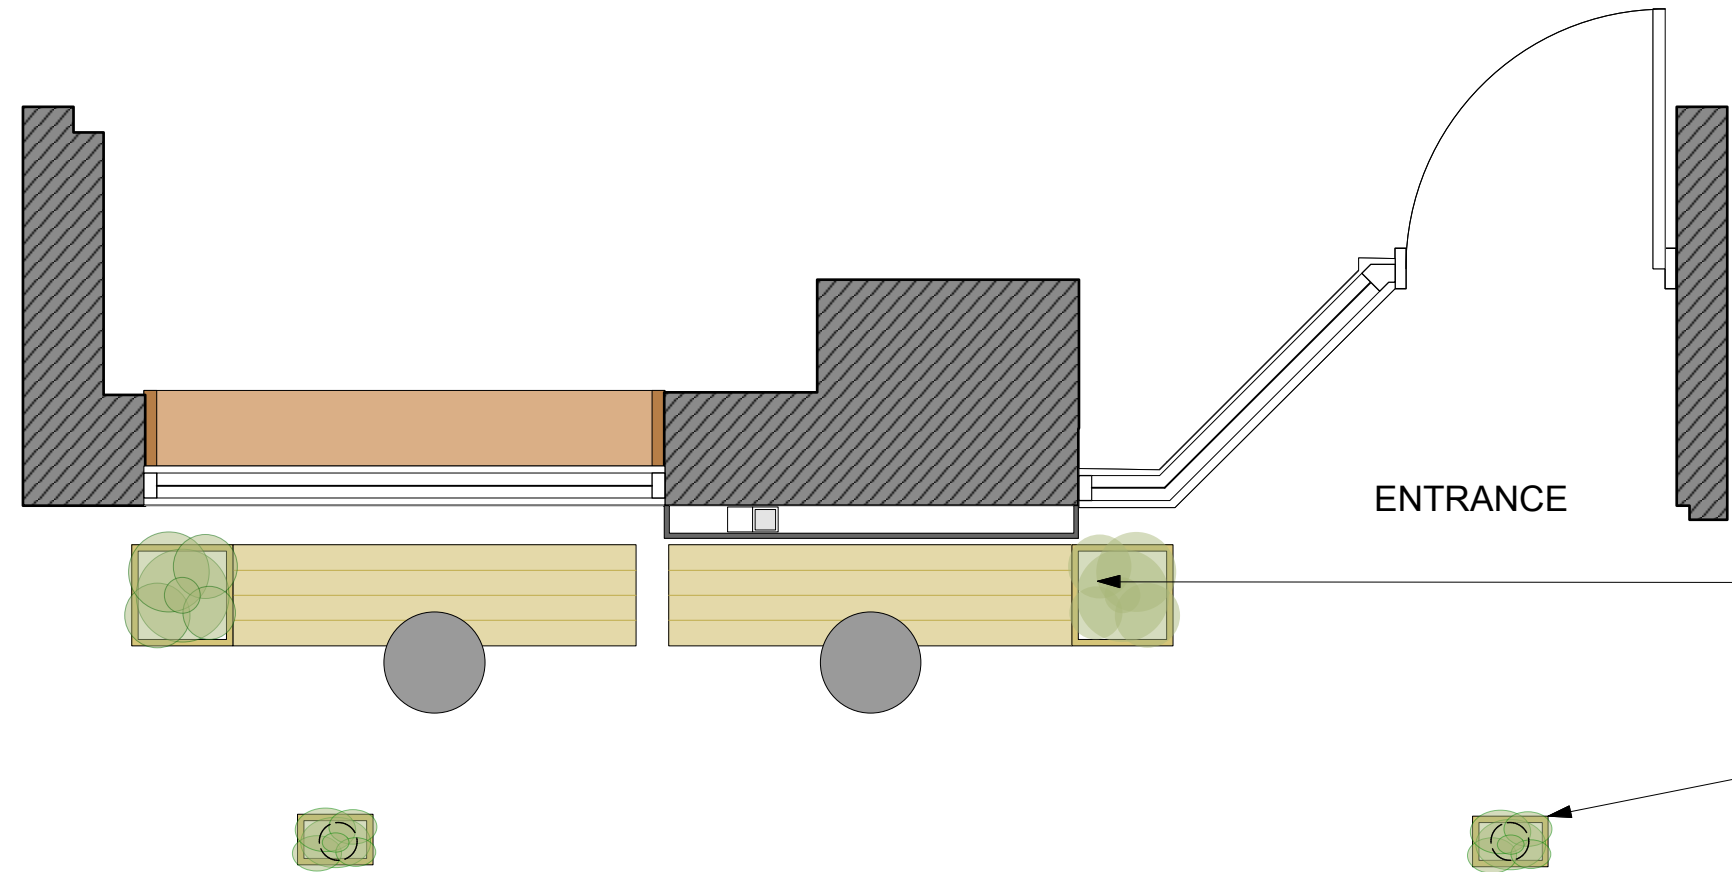

**BENCH & PLANTER**  
Bench - Wood seat with powdercoated metal frame and integrated Table  
Planter - Wood surround with dark metal base, on castors to allow easy movement. Bench hooks into planter to secure position.  
Refer to **GC-MWR 10** for details.

**BOLLARD PLANTER**  
Planter - Wood surround with dark metal base, on castors to allow easy movement. Planter hooks onto bollard to secure position.  
Refer to **GC-MWR 10** for details.

TESH CHAUHAN  
SENIOR DESIGN CONSULTANT

t 07799 147022  
@ teshretaildesign@gmail.com

Client:  
**Gong cha ENGLAND & KAZUMI**

Project:  
**MANCHESTER, Wilmslow Road**

Title:  
**PROPOSED SHOPFRONT**

Scale:  
**1:30@ A3**

Drawn Date:  
**31.08.21**

Drawing No:  
**GC-MWR 08**

Revised Date:

Revision:

**Important Note:**  
All dimensions and levels on this drawing are to be checked on site by the contractor and any discrepancies reported to Tesh Chauhan Design, prior to commencement of any work. If in doubt ask!