GOMEZ WIDDOWSON block plan

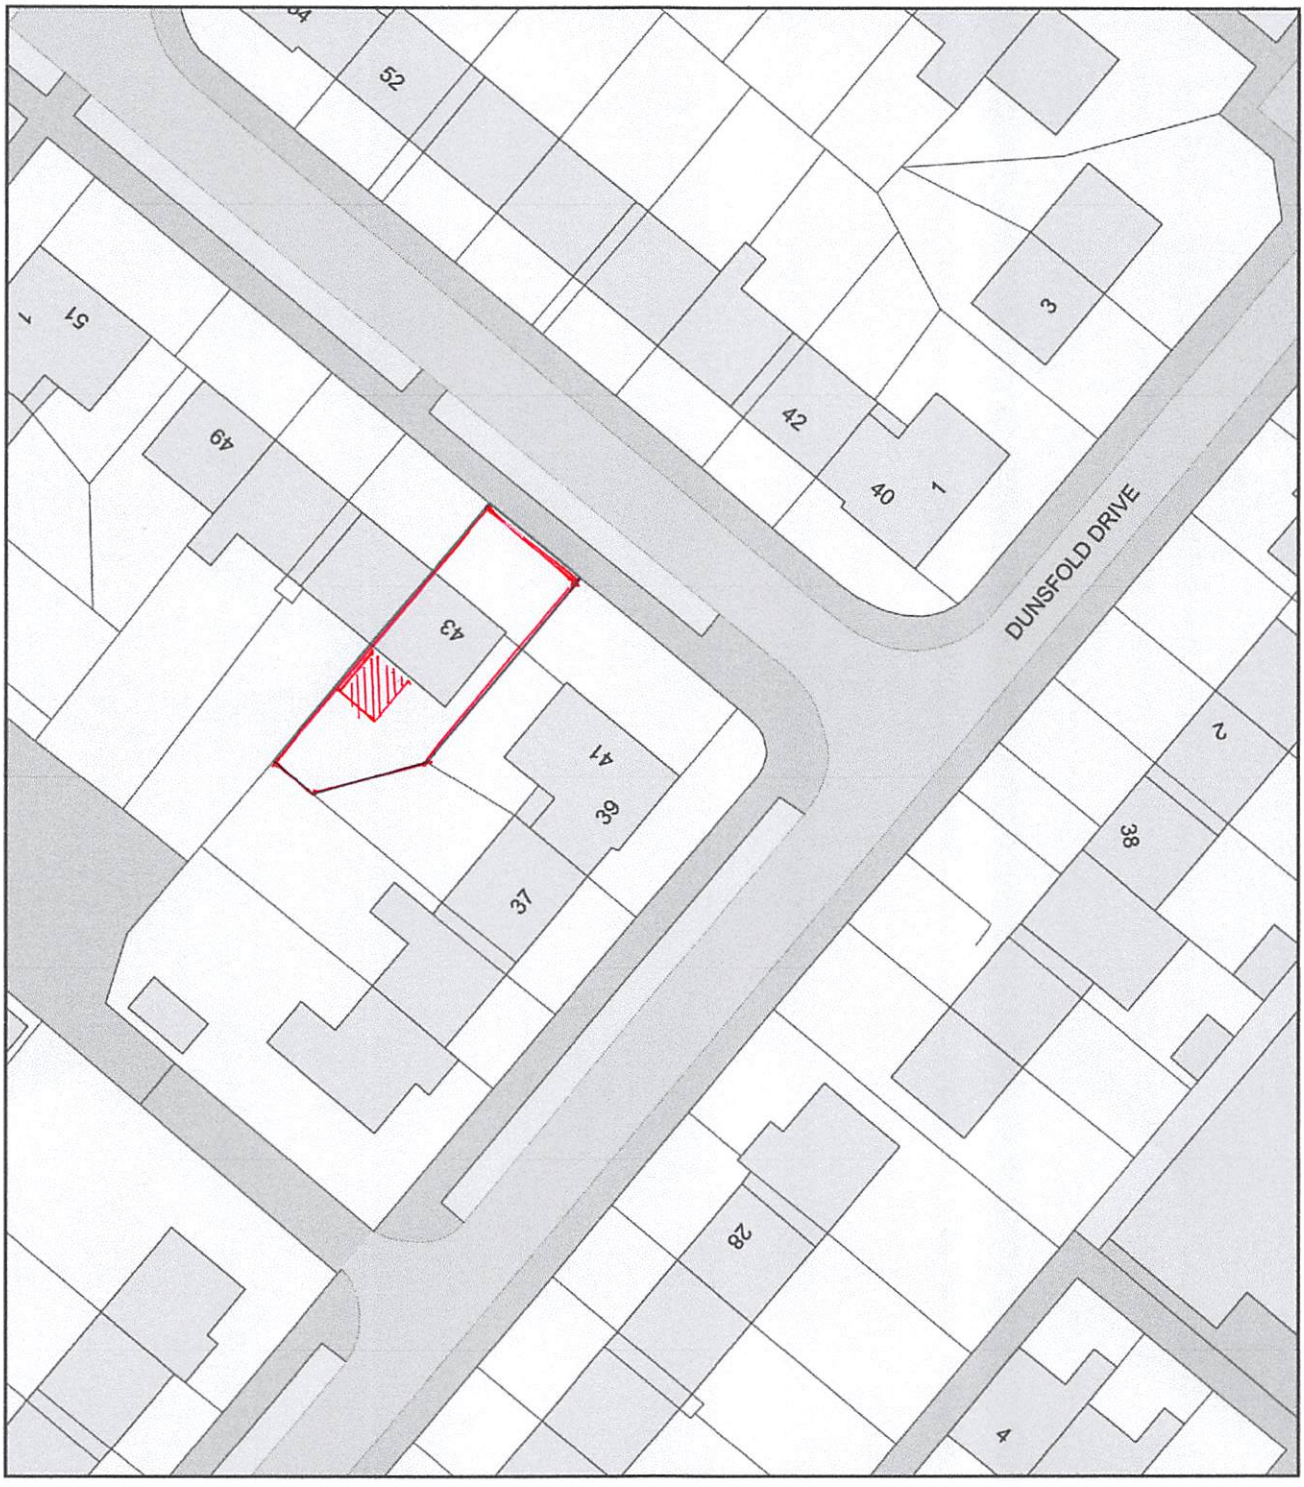

0 20
Metres

N

ReQuestaPlan

Plan Produced for: Mike Taylor

Date Produced: 28 Sep 2021

Plan Reference Number: TQRQM21271101107487

Scale: 1:500 @ A4

© Crown copyright and database rights 2021 OS 100042766