



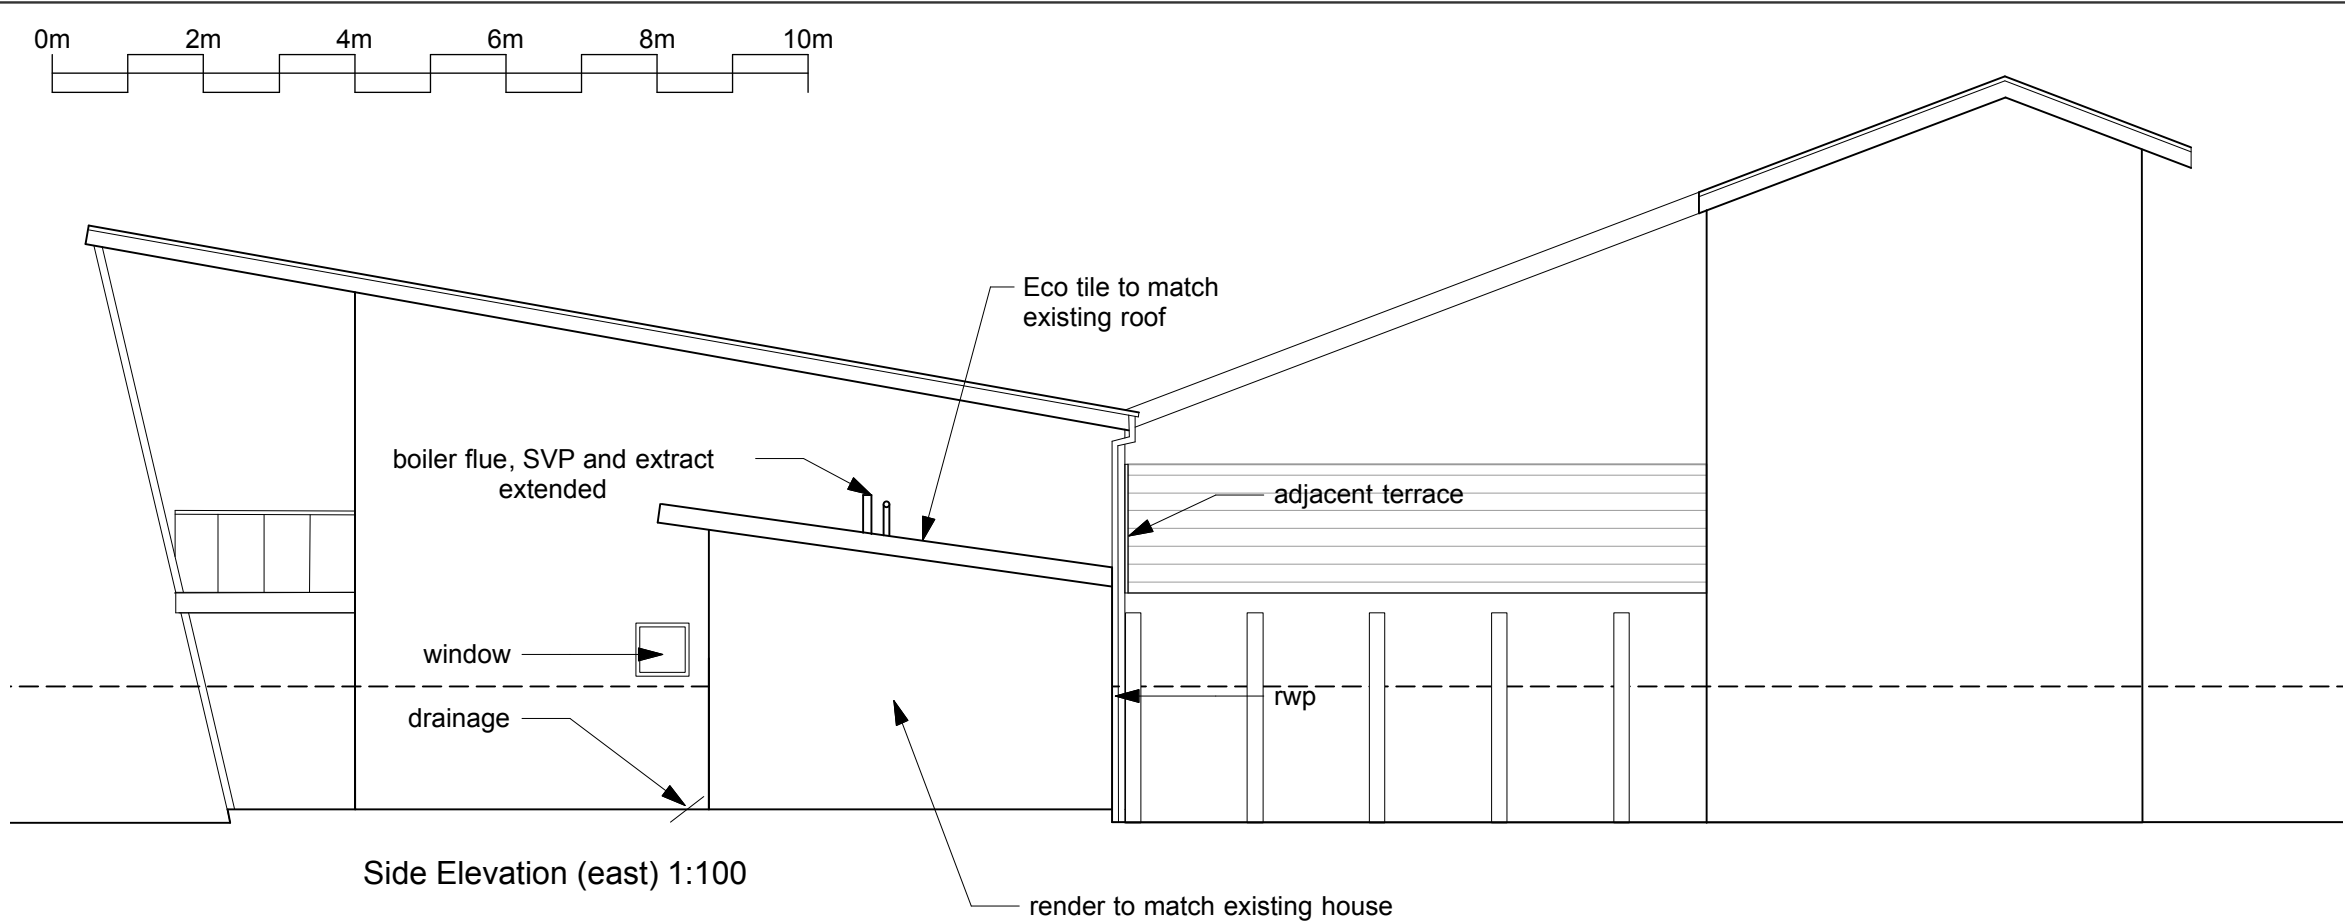

NOTE: Drawings consist of approximate information only. As such it must be assumed that these drawings are inaccurate but sufficient to inform the location of works and areas for the purposes of costing.

All measurements should be checked on site to verify dimensions

All drainage positions are currently assumed and to be confirmed on site

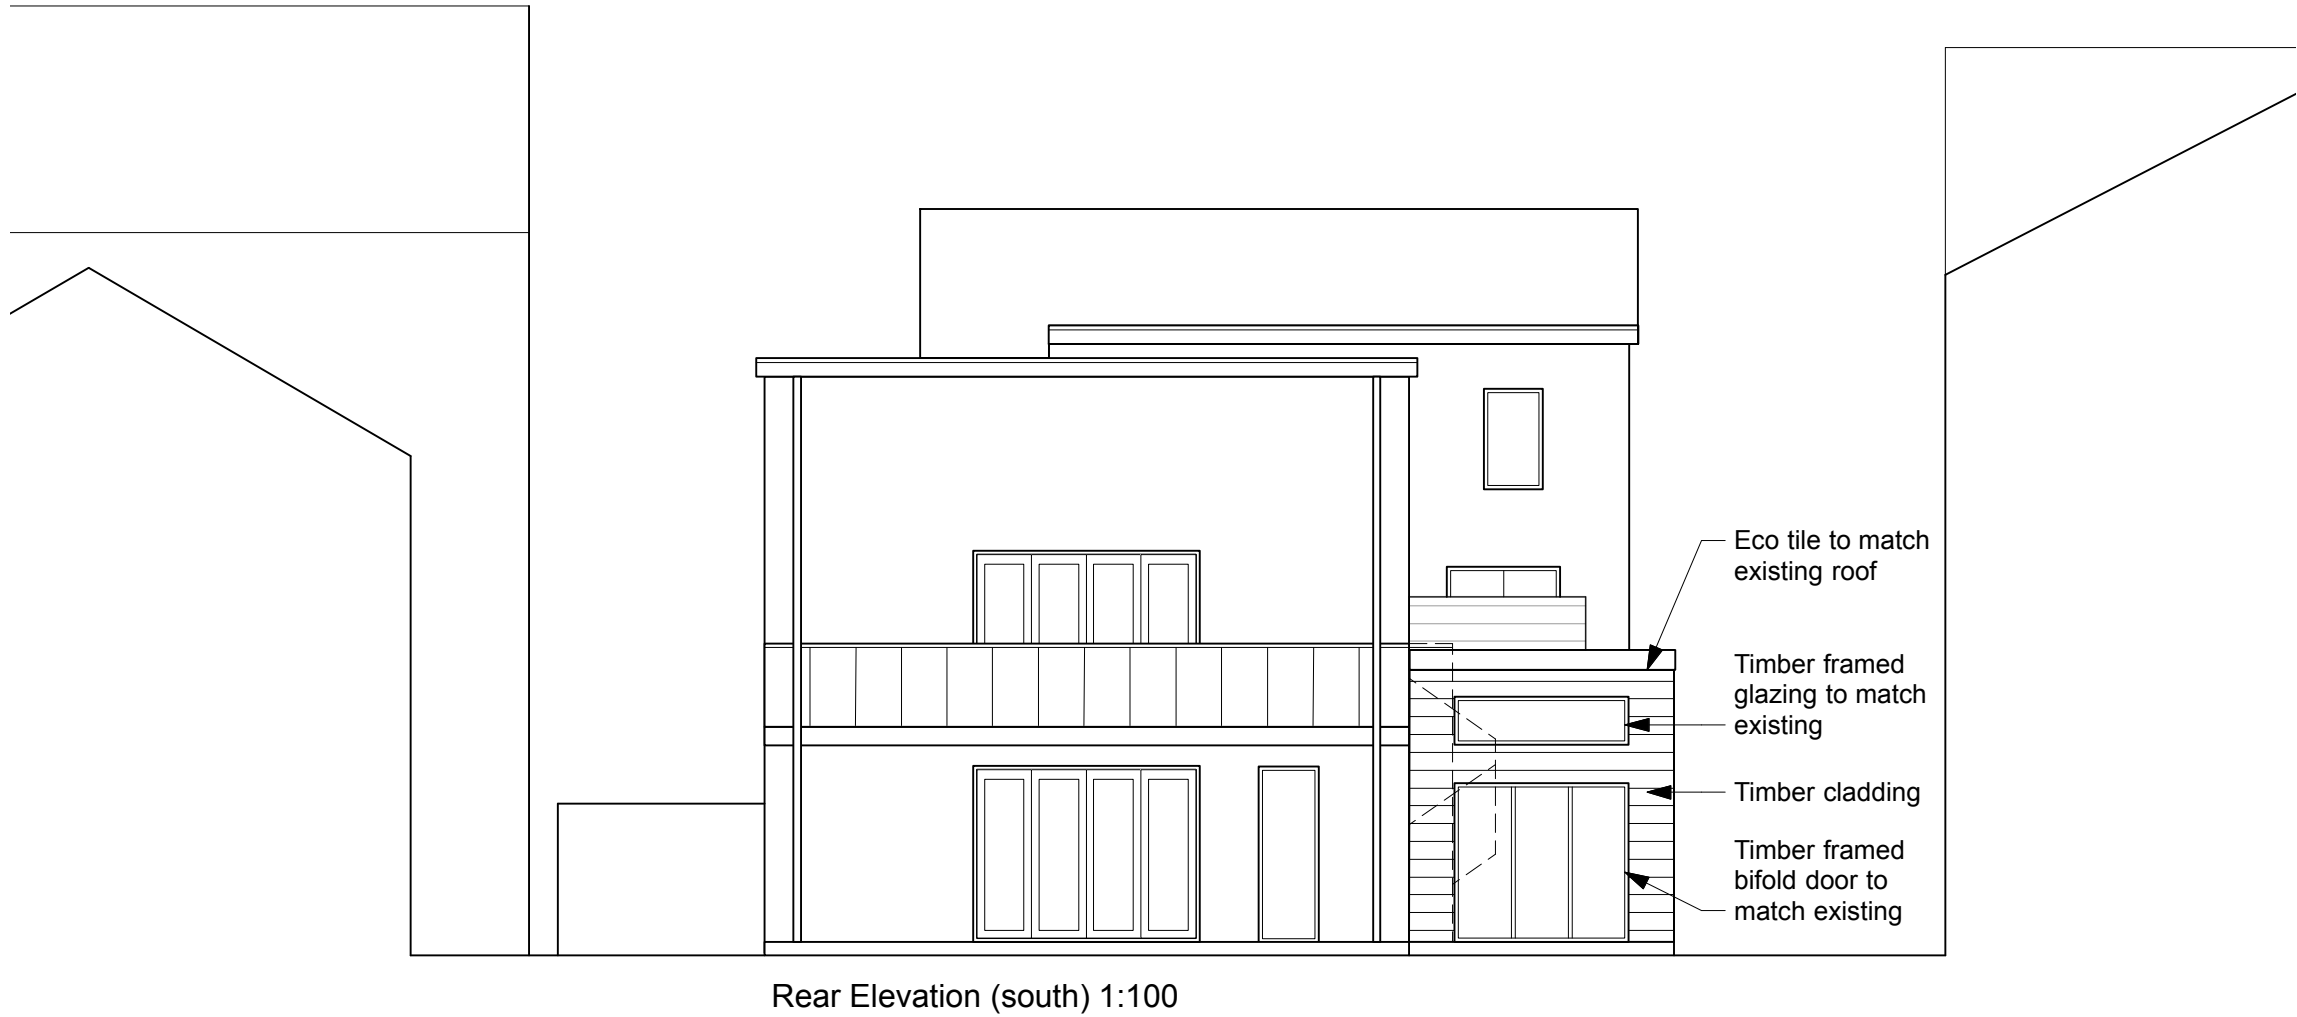

Rev.:	Date:	Dr. By:	Revisions:		
PLANNING					
 Loop Systems Limited Upper 28-30 King Street, Manchester M32 8AE Tel: 0161 839 9613 Email: info@loopsystems.co.uk Web: www.loopsystems.co.uk					
Project ref:	Title:				
342	28 Demesne Road				
Drawing Title:					
Proposed Elevations					
Scale:	Size:	Date:	Original by:	Drawing no.:	Rev.:
1:100	A3	AUG 21	SR	06	/

Subject to all local authority & statutory approvals.
Do not scale from drawing. Work to figured dimensions.
Check all dimensions on site. In the event of any discrepancy refer query to architect.

(C) Copyright