
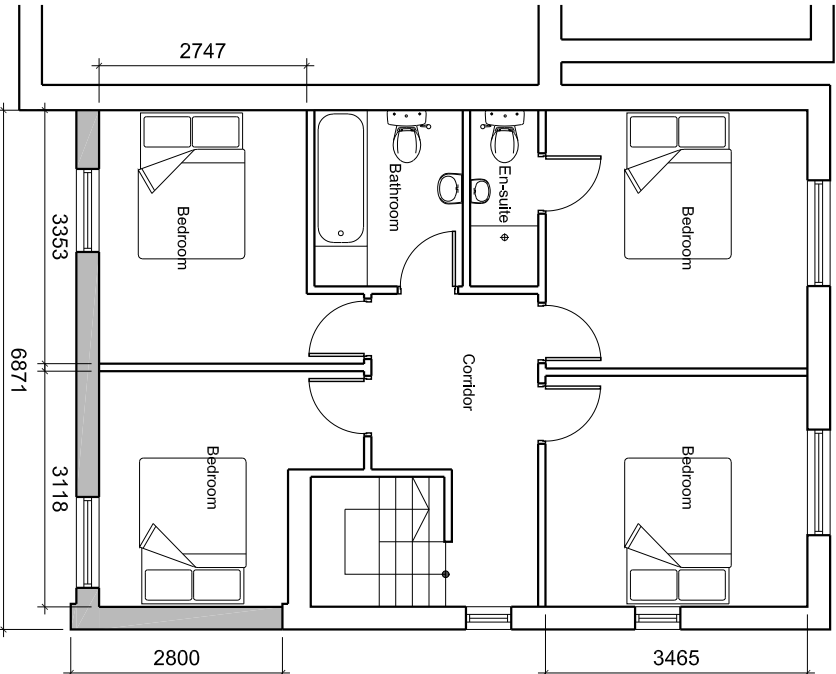
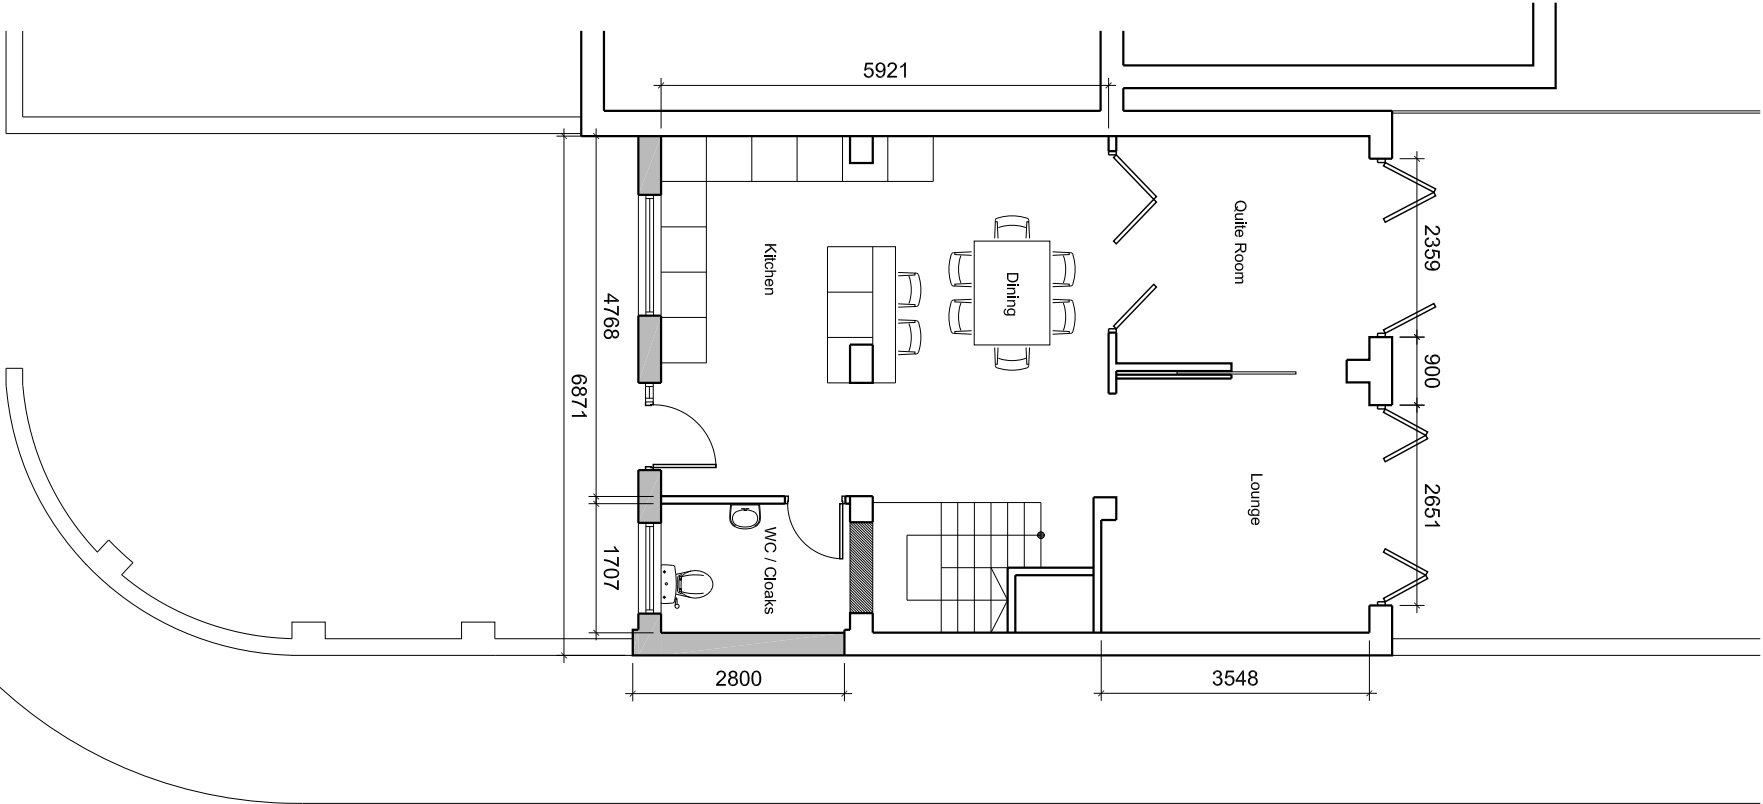
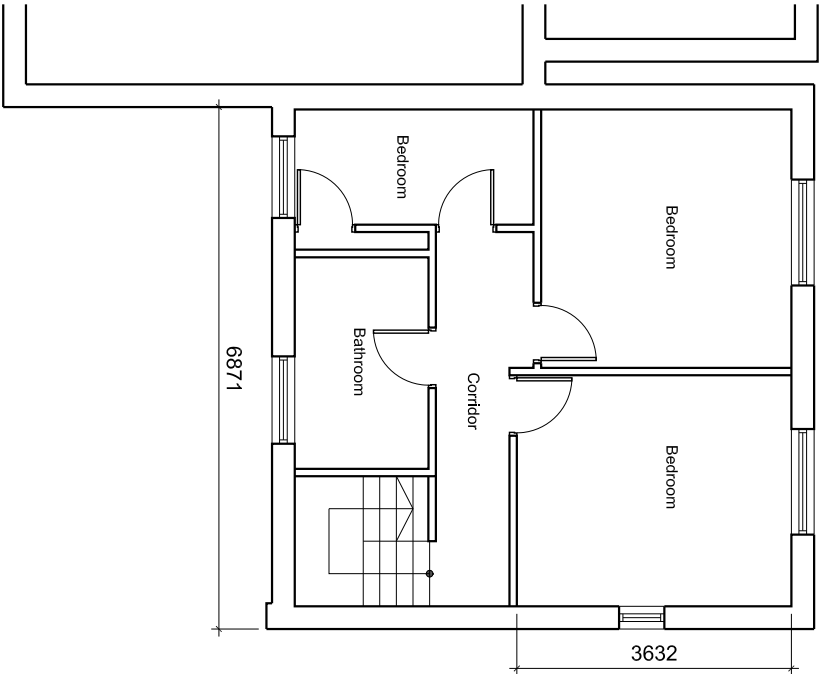


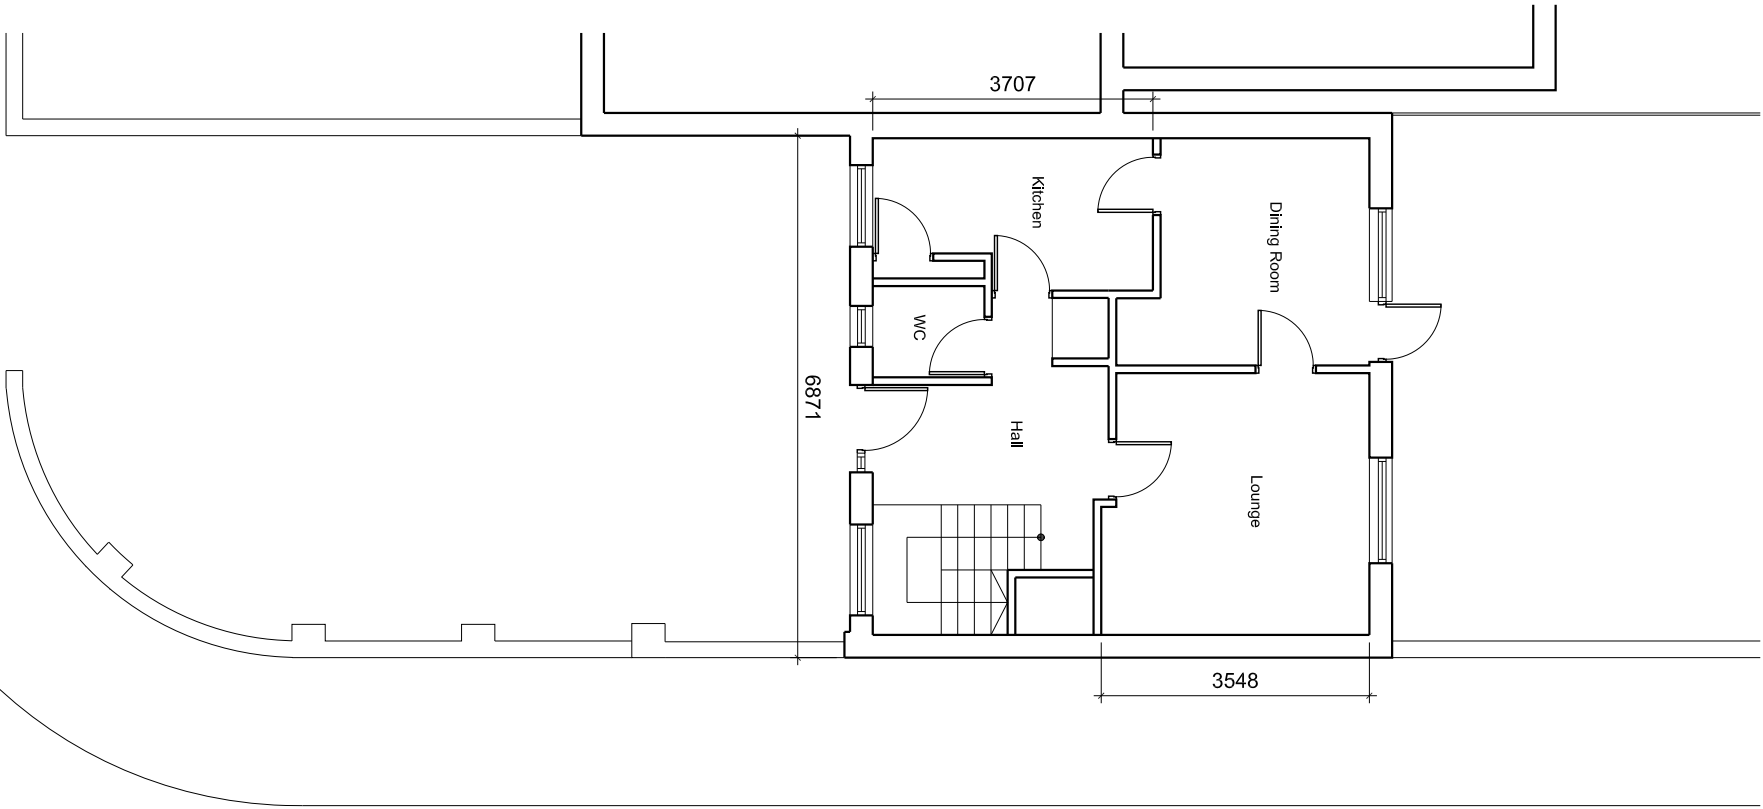

Rev A 22-09-21 En-suite added to master bedroom

revision

drawing status **PLANNING**

Client

9 Portstone Close
Manchester
M16 7LY

cd3
concept design architects, ltd
5 Sandby Close, Britannia, Bacup, Lancashire, OL13 9TF
T: +44 (0)1706 419144 M: 07739035135
E: mail@conceptdesignarchitects.co.uk

Project

Proposed Two Storey Extension

Drawing Title

Existing & Proposed Layout Plans

date **SEPT 2021**

scale **1:100**

drawn **MH**

checked

drawing number

210119/A2/2.000A