


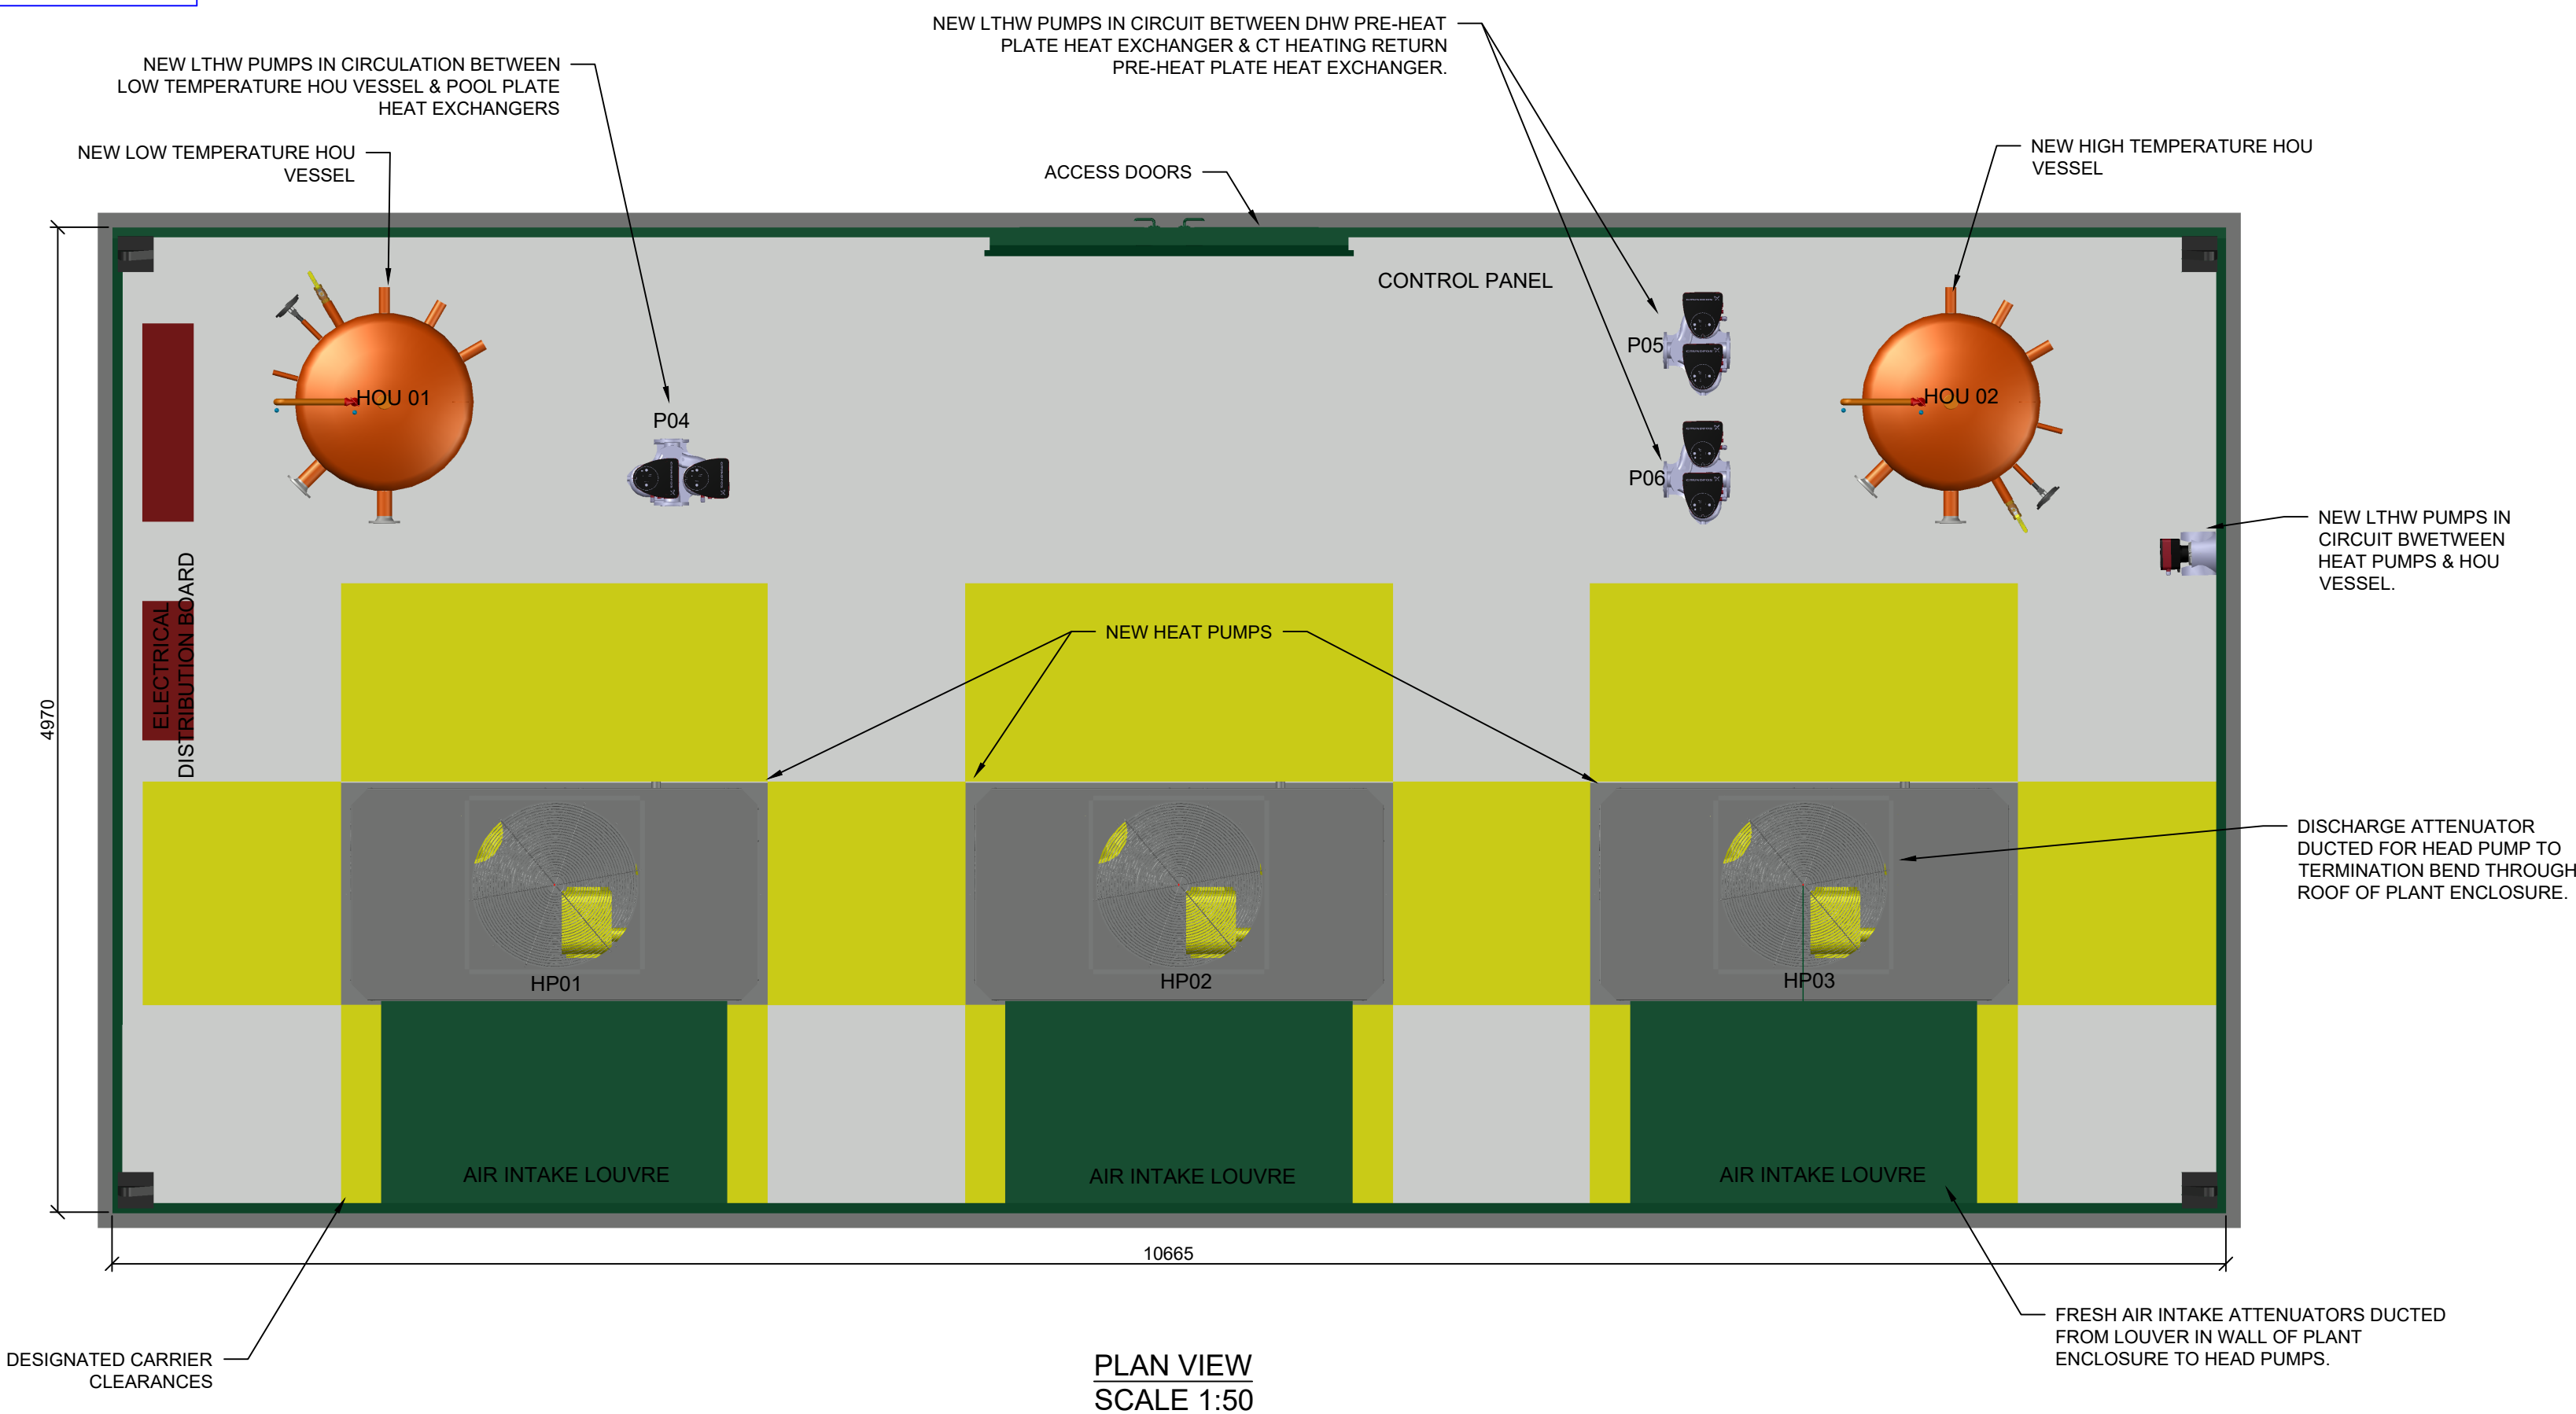


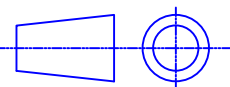


PLAN VIEW
SCALE 1:50

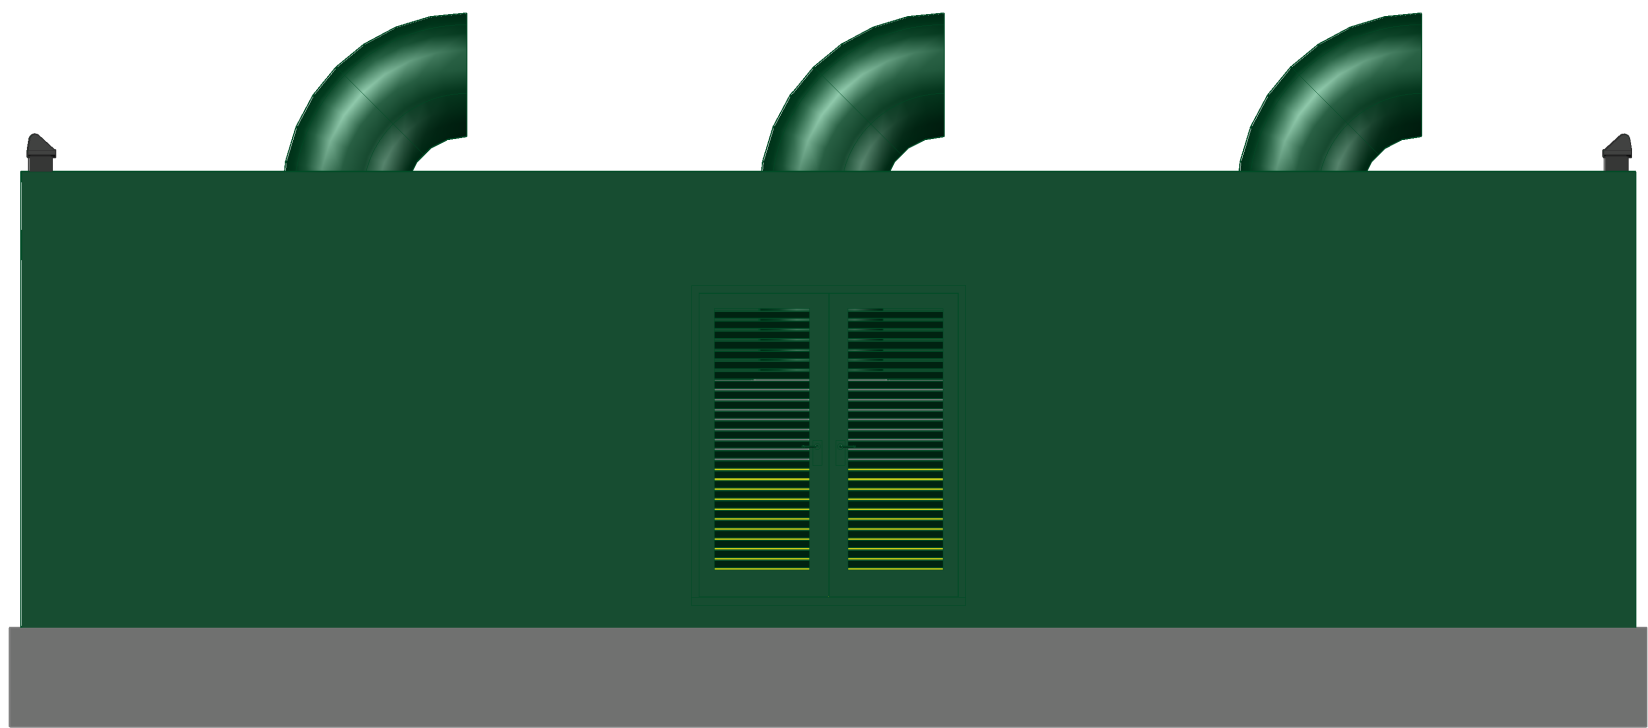


ELEVATION VIEW
LOOKING EAST
SCALE 1:50

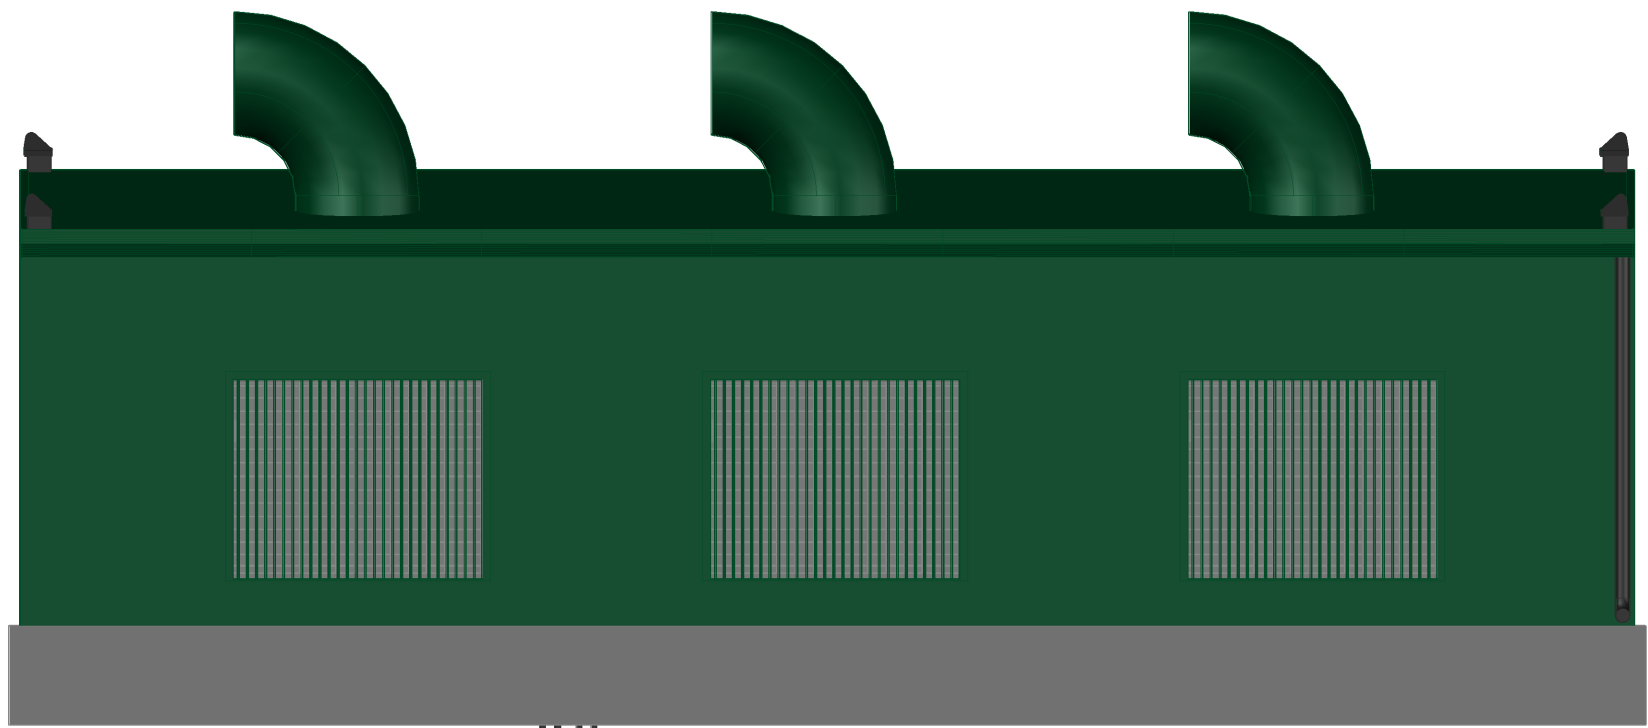


ELEVATION VIEW
LOOKING WEST
SCALE 1:50

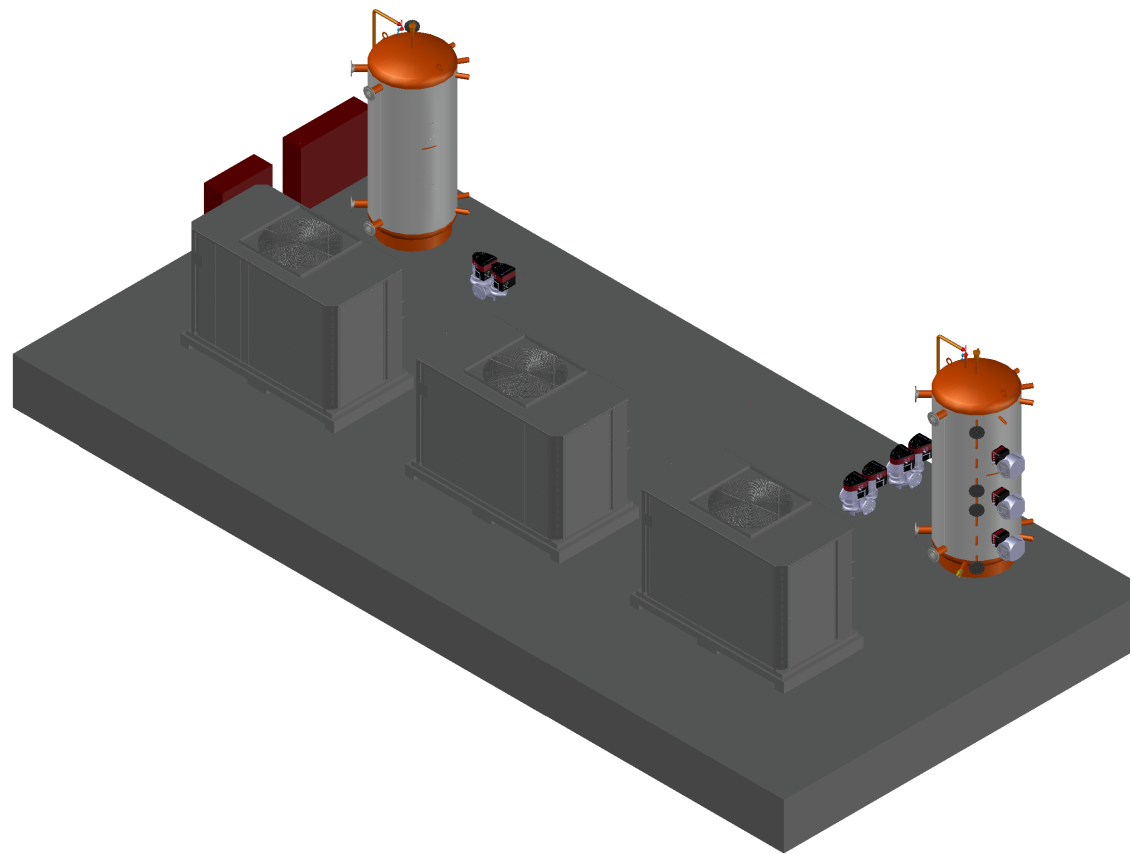


ISOMETRIC VIEW
LOOKING NORTH
SCALE 1:75

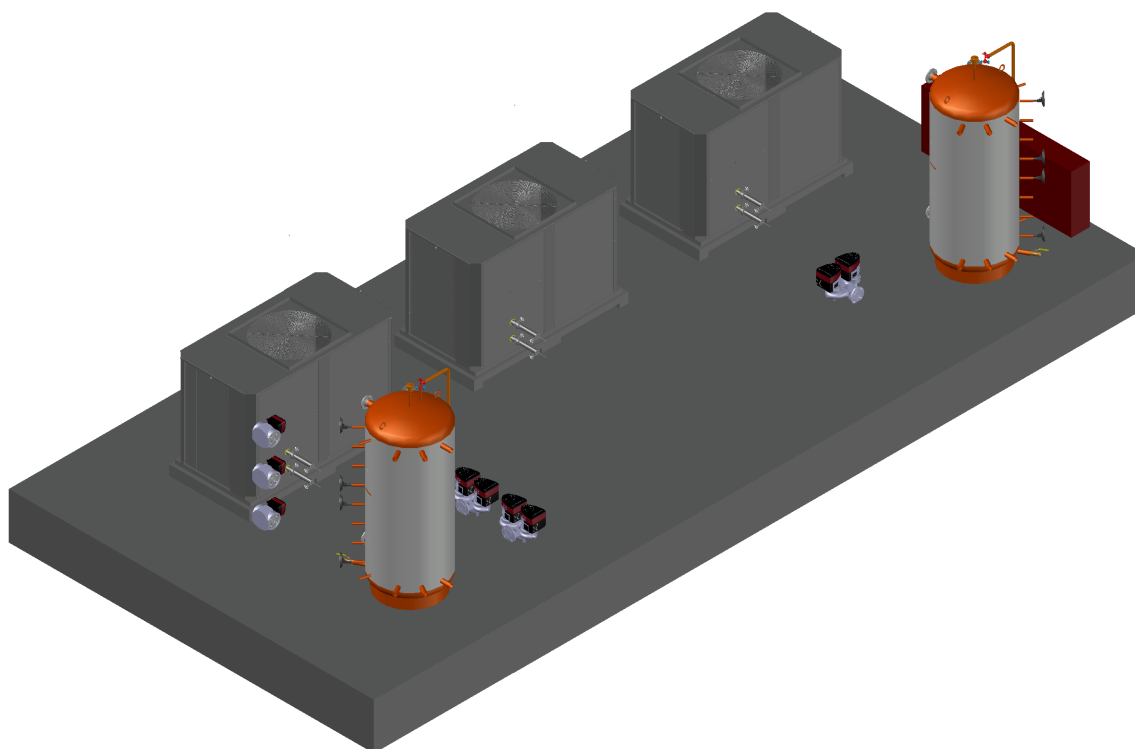


ISOMETRIC VIEW
LOOKING NORTH-WEST
SCALE 1:75

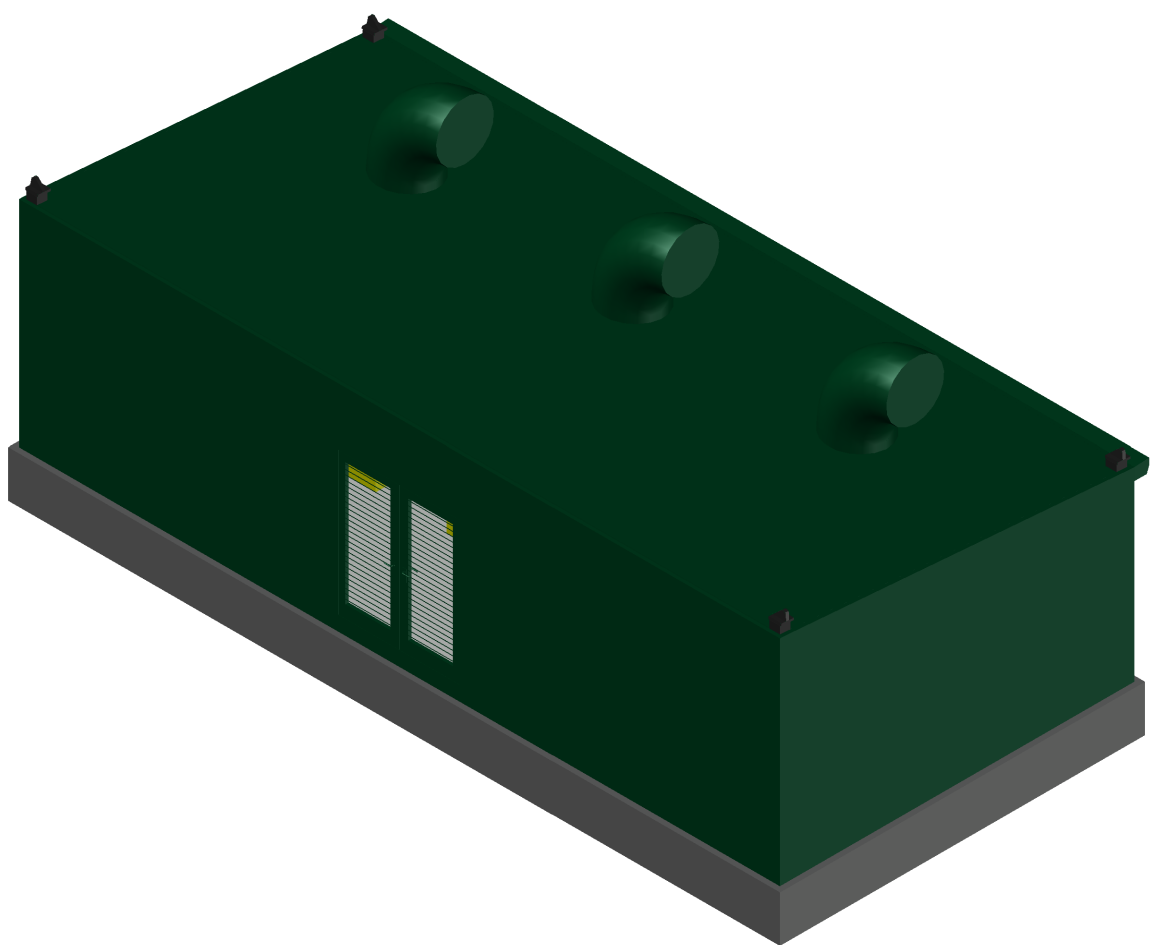

ISOMETRIC VIEW
LOOKING NORTH-EAST
SCALE 1:75

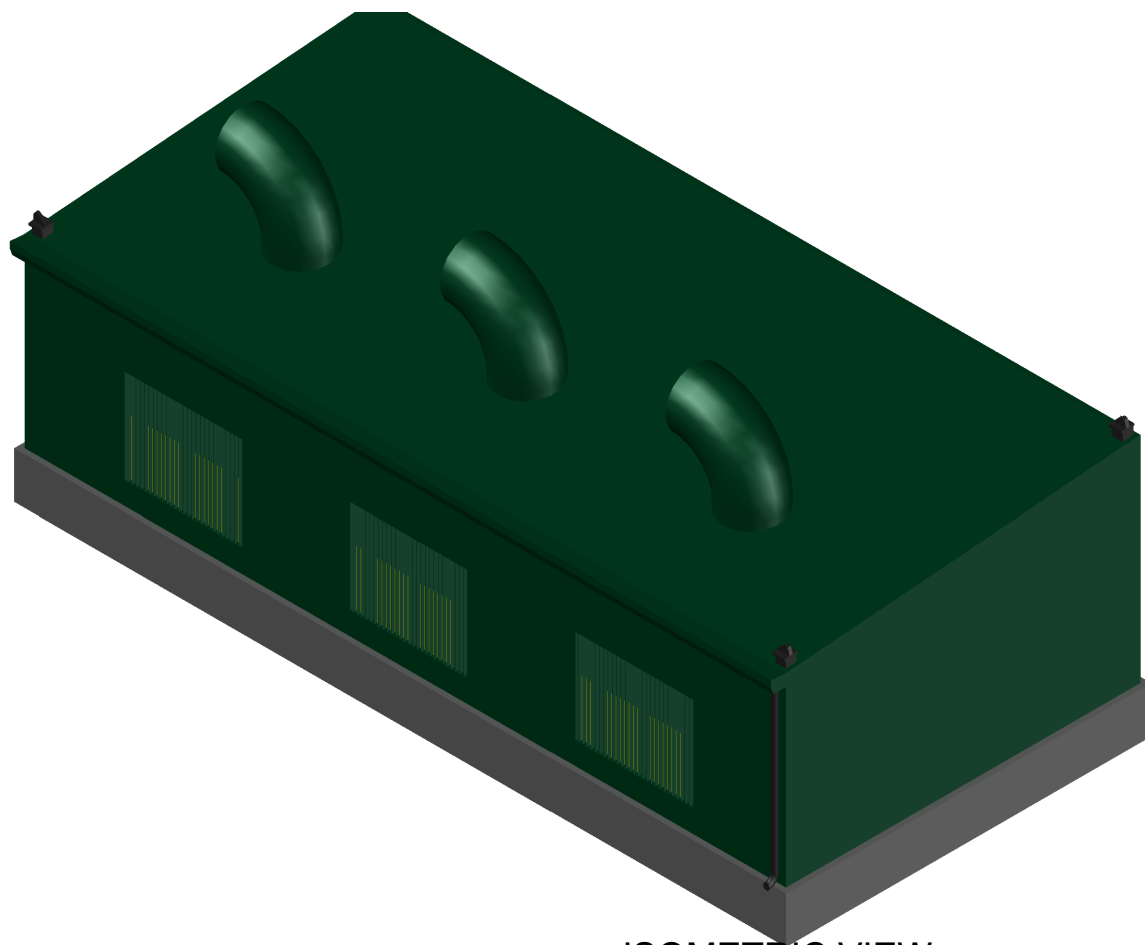

ISOMETRIC VIEW
LOOKING NORTH-EAST
SCALE 1:75

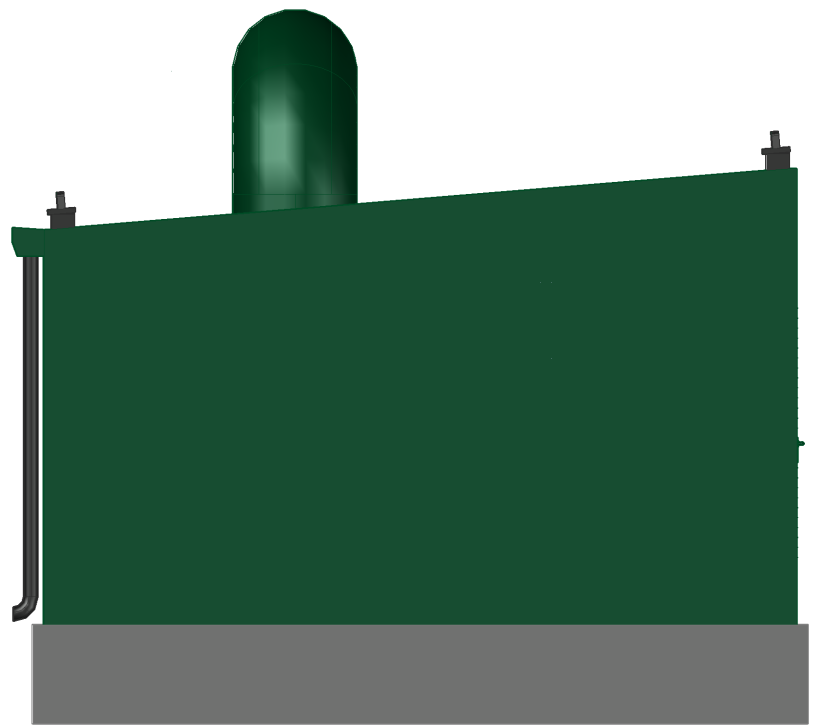

ELEVATION VIEW
LOOKING NORTH
SCALE 1:50

P06	30/07/2021	DISCHARGE DUCT ROTATED	CNC
P05	16/07/2021	HOUSING UNIT & ATTENUATOR REPOSITIONED	CNC
P03	02/07/2021	SITE REMOVED/ADD. VIEWS	CNC
P02	14/06/2021	ANNOTATION	CNC
REV	DATE	DESCRIPTION	DWN BY

THIS DRAWING IS ISSUED BY J. FLETCHER (ENGINEERS) LTD, AND SUBJECT TO THE CONDITION THAT IT IS NOT COPIED, REPRODUCED OR DISTRIBUTED EITHER IN WHOLE OR PART, OR USED IN ANY WAY DETRIMENTAL TO THE INTERESTS OF J. FLETCHER (ENGINEERS) LTD

FLETCHERS
ENGINEERING

J. FLETCHER (ENGINEERS) LTD
NASMYTH BUSINESS PARK,
10 JAMES NASMYTH WAY,
ECCLES, M30 0SF

TEL: 0161 787 7170
E-MAIL: enquiries@jfletcher.co.uk
WEB: www.fletchersengineering.co.uk

E ENERCRET Ltd.

CLIENT AMERESCO

PROJECT ARCADIA

DESCRIPTION HOUSING UNIT
EQUIPMENT LAYOUT

SCALE (A1) VARIOUS	DATE 02/07/2021	DRAWN BY CNC
DRAWING No. EP2012D-03	REVISION REV P06	ISSUED FOR INFORMATION