


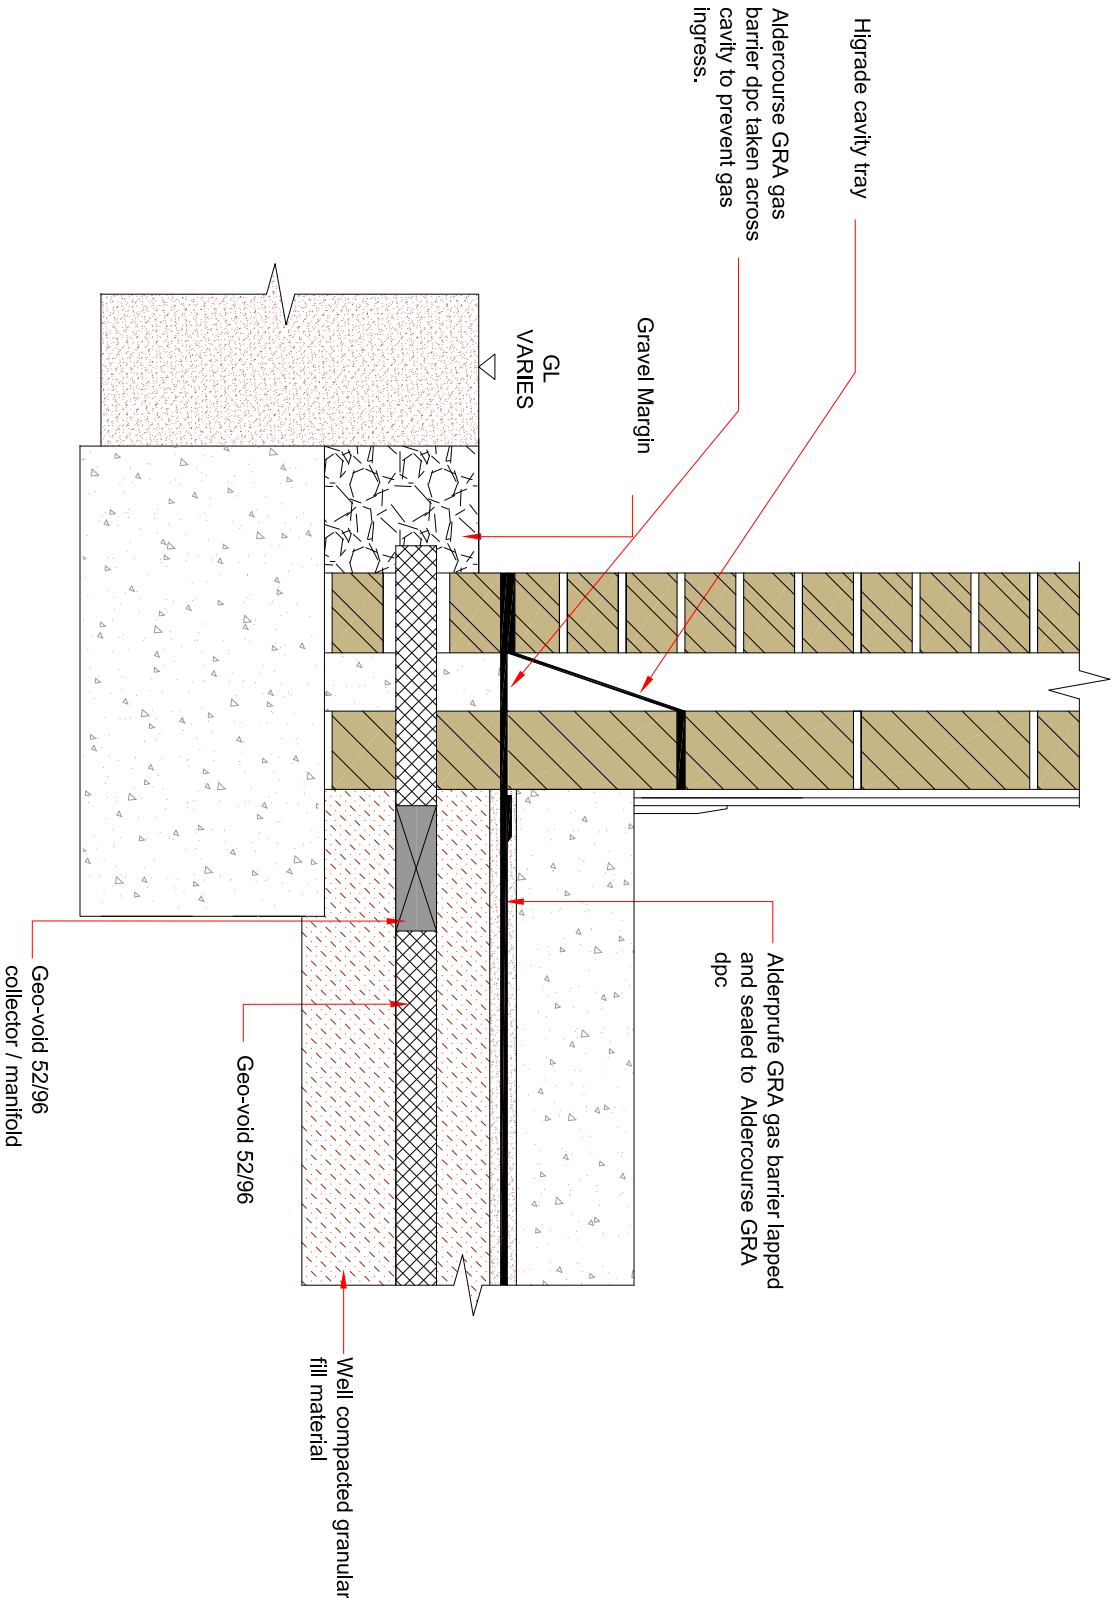

TYPICAL EDGE DETAIL
VENTING TO GRAVEL MARGIN

- Notes :-
1. Do not scale from this drawing
 2. Aldervent Ground Level vents can be manufactured to depths to suit site requirements in multiples of 250mm to special order

LIDEBURG
Sladen Mill, Halifax Road, Littleborough, OL15 9LB
Tel: 01706 374476 Fax: 01706 376785
e-mail: technical@lidebarburgh.com

CLIENT PROJECT
TYPICAL DETAILS

DRAWING BY BS CHECKED BY KO

TITLE
TYPICAL EDGE DETAIL
GROUND 52% TO GRAVEL MARGIN

SCALE
NTS
DRAWN TO
TD-G-07(B)
MAD