




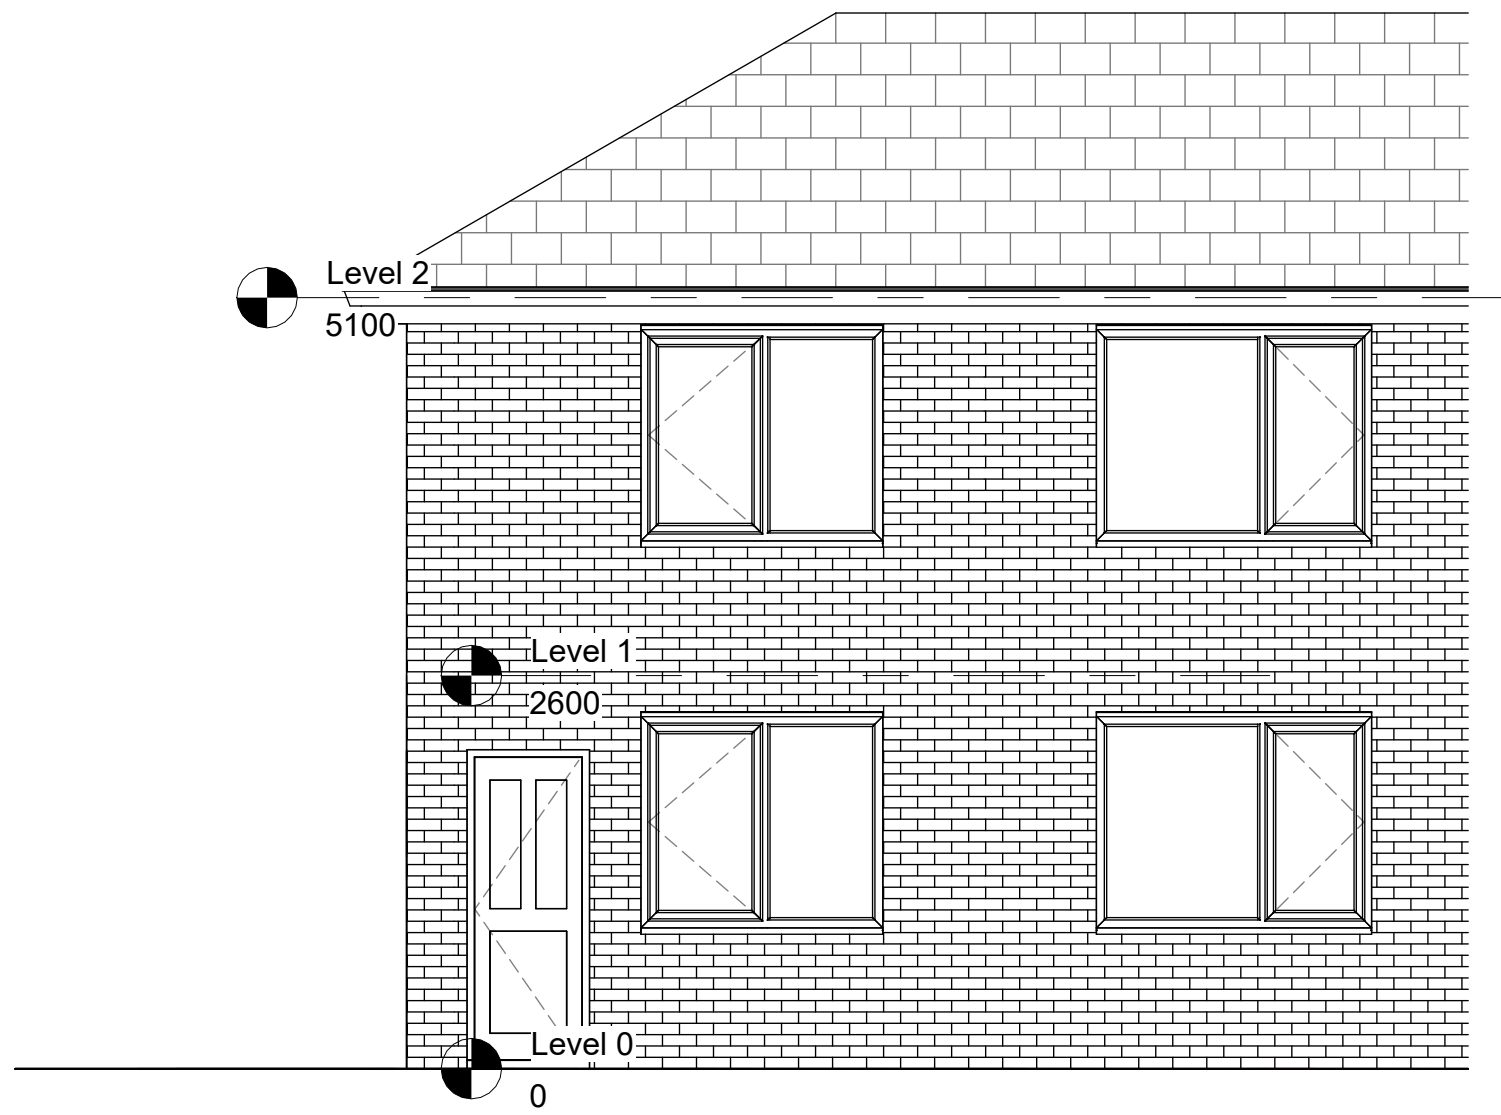


1 North
1 : 50

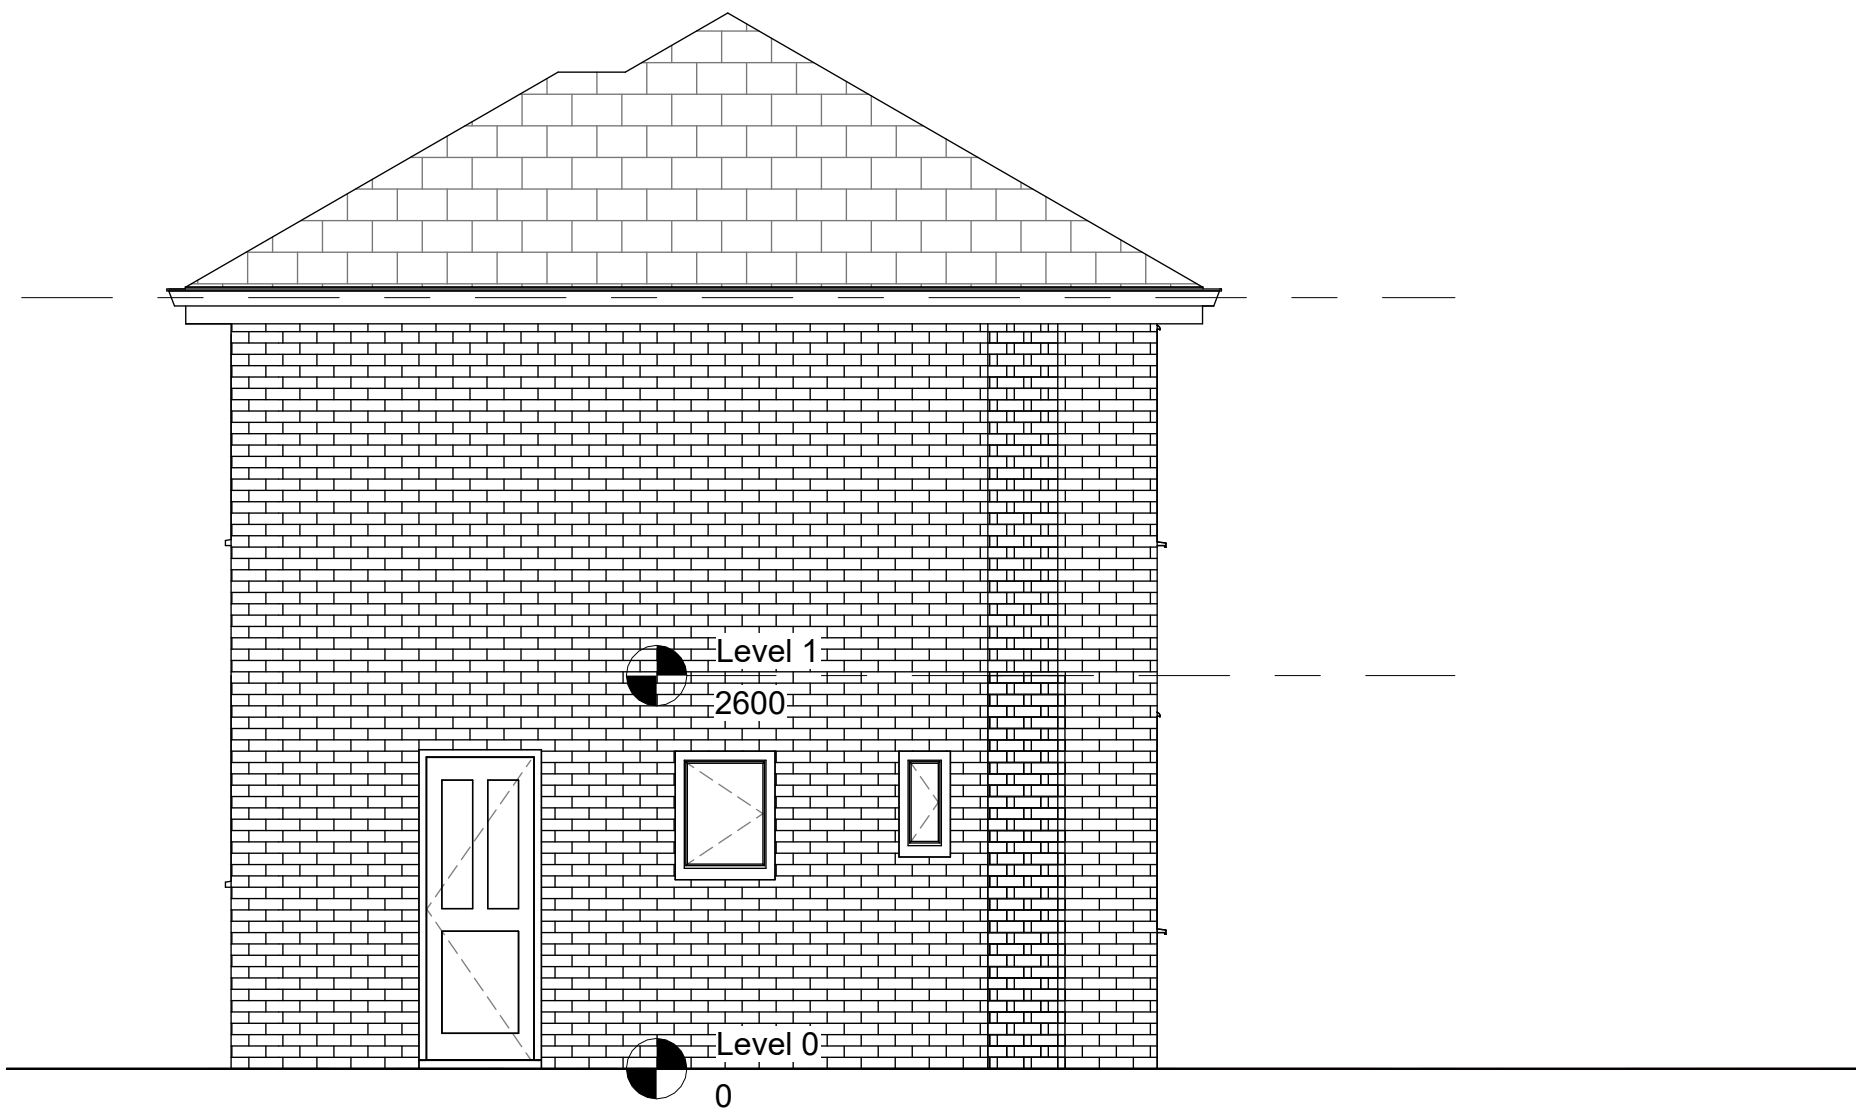

2 East
1 : 50

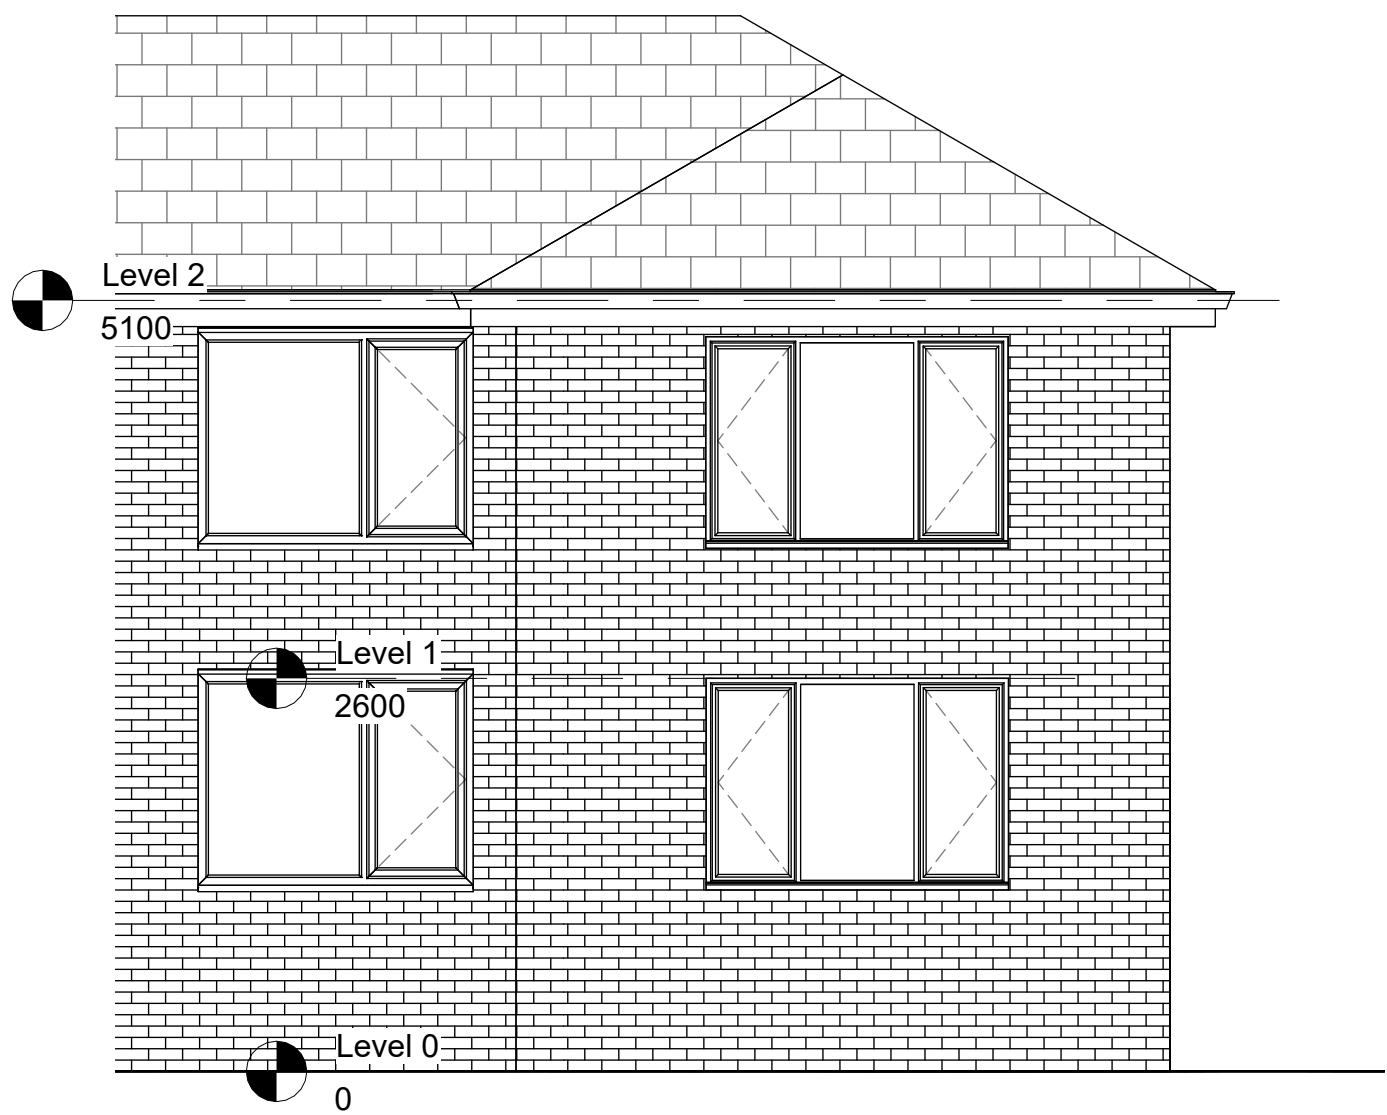

3 South
1 : 50

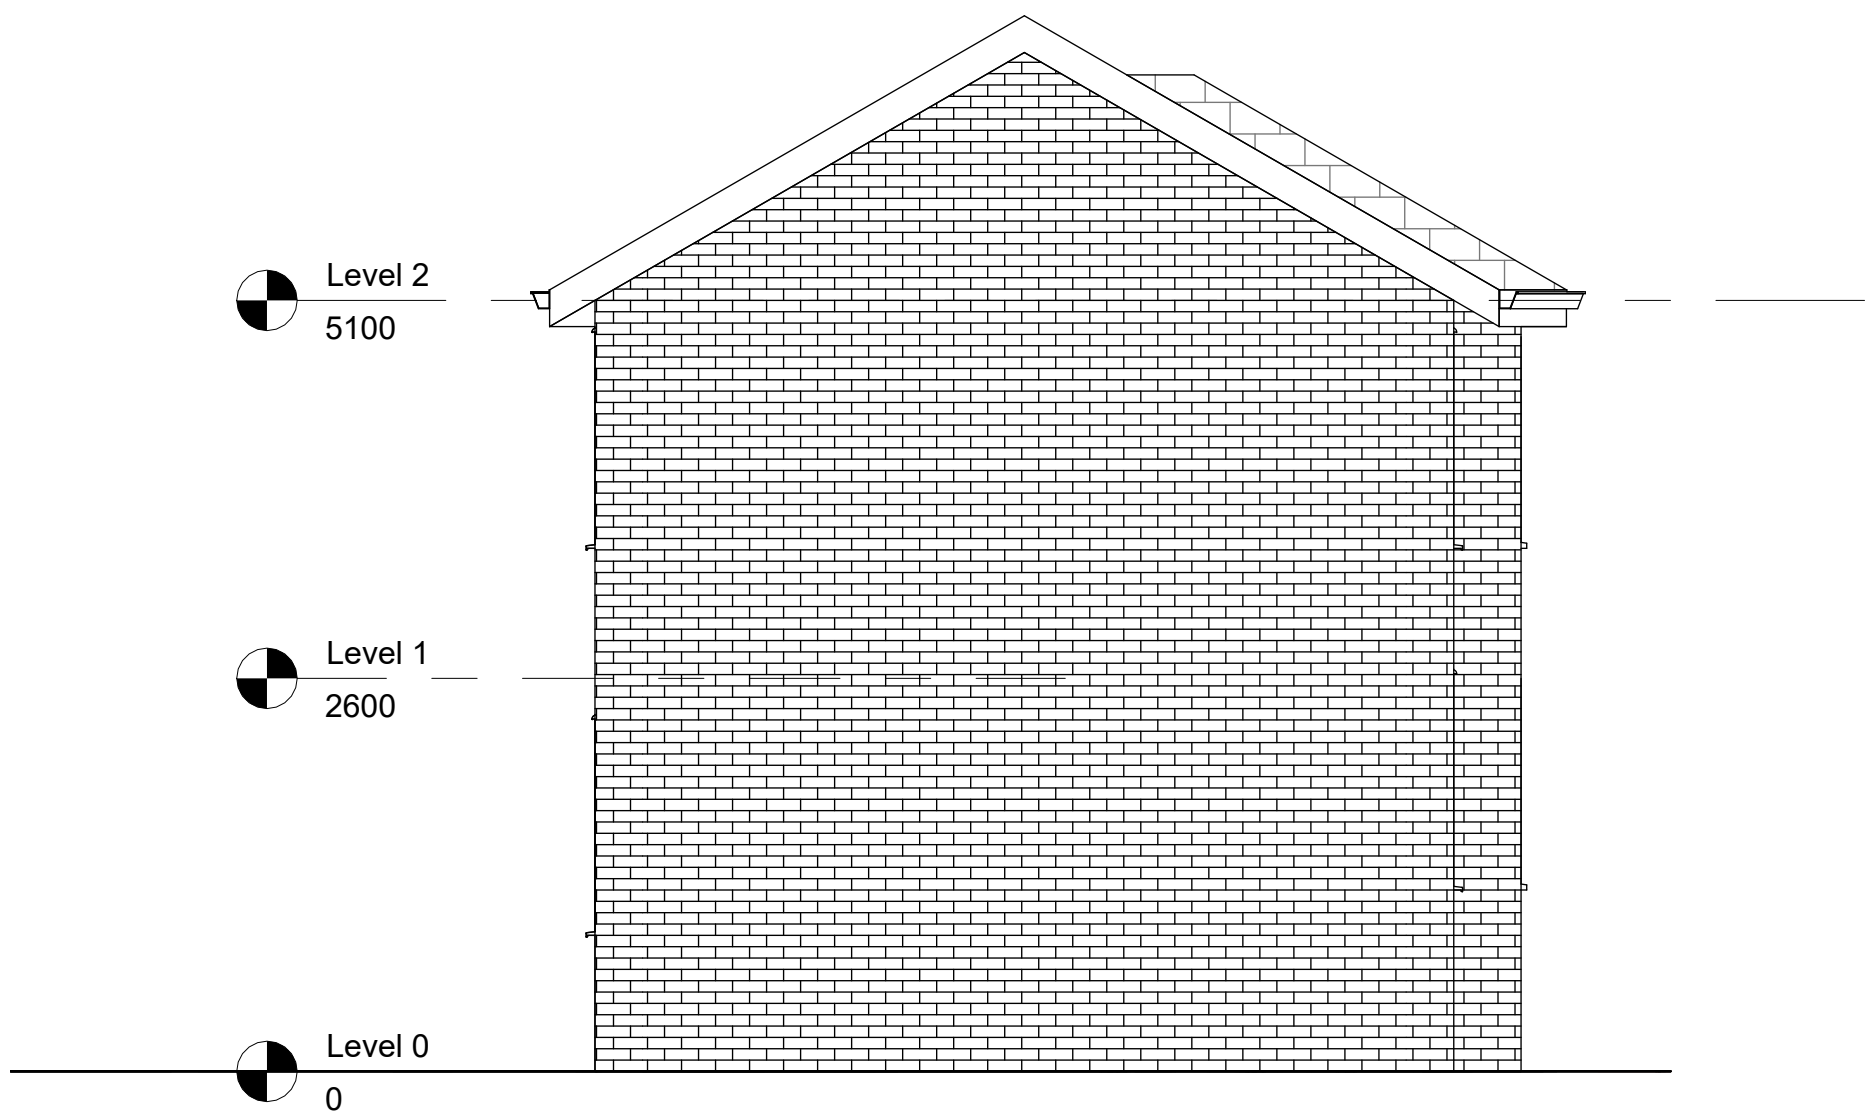

4 West
1 : 50

Rev	Description	Date	Dr	App
original by		date created	by	by
Author		11/01/21		Approver



NK Architectural Services
Office 03, 1st Floor,
227 Finney Lane, Heald Green
Cheshire
SK8 6PX
0161 816 7165
www.nkarchitecturalservices.co.uk
enquiries@nkarchitecturalservices.co.uk

client name RAGU			
project 2 BOOTHFIELD, MANCHESTER, M22 8AP			
drawing EXISTING ELEVATIONS			
computer file C:\Users\NKARK\Documents\NKAROLD\NKAROLD\BOOTHFIELD\BOOTHFIELD 09.rvt		plot date	
project number 2022.00733.11		scale 1 : 50 @A1	
drawing number A102		rev	issue status

This drawing is to be read in conjunction with all related drawings. All dimensions must be checked and verified on site before commencing any work or producing shop drawings. The originator should be notified immediately of any discrepancy. This drawing is copyright and remains the property of NK Architectural Services.