
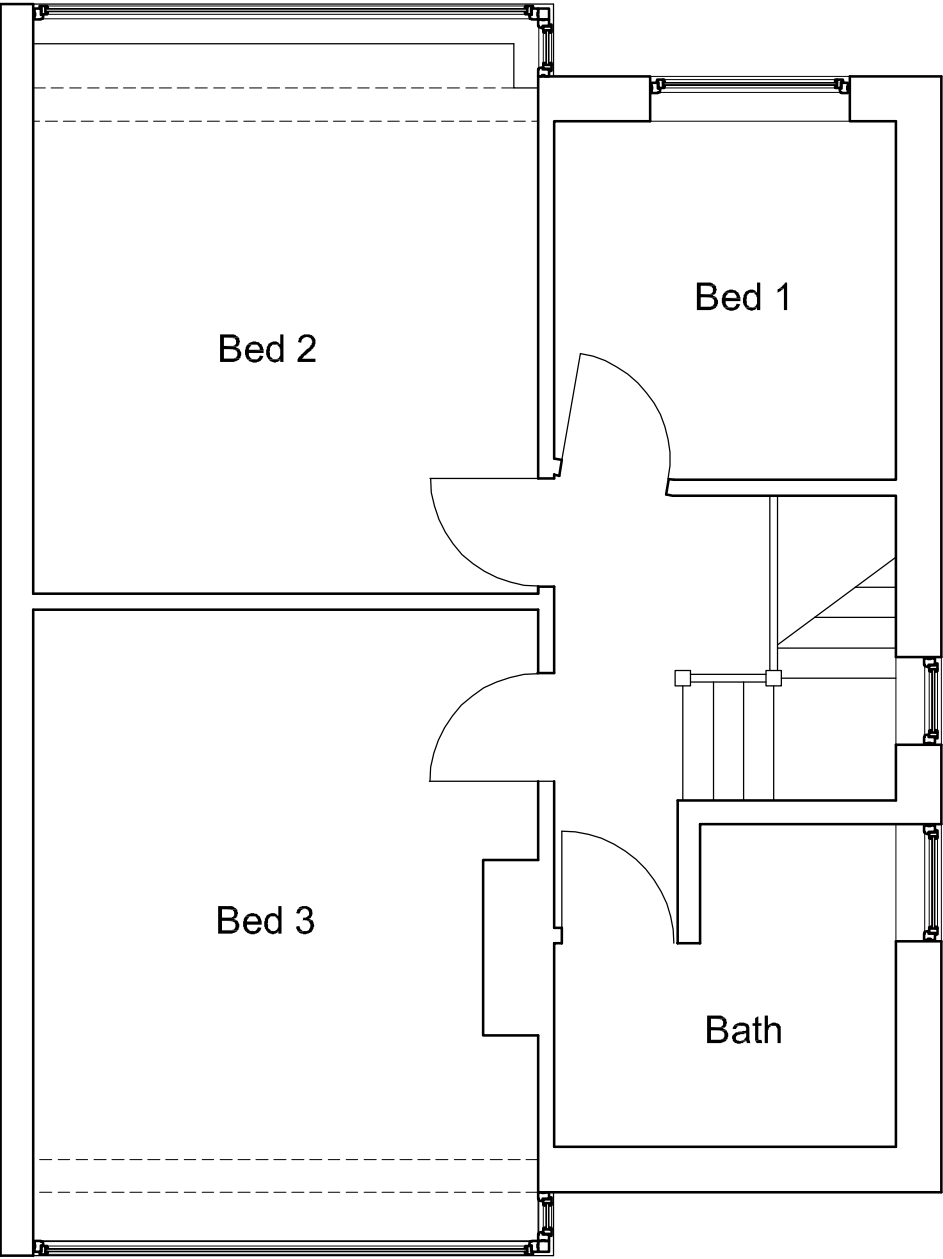


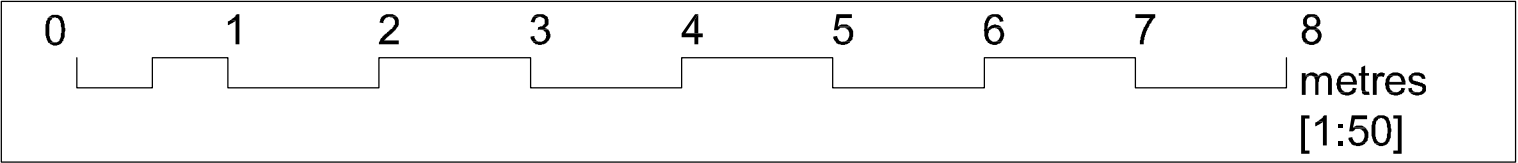

First Floor as Existing
Scale 1:50

PROJECT Single Storey Rear Extension 1 Belmore Avenue, Crumpsall, M8 4EF		DRAWING NUMBER BA 004		
DRAWING First Floor as Existing		REVISION	DRAWN MV DATE Apr 2020	CHECKED SCALE 1:50 @ A3