SITE LOCATION PLAN

Site 5. Crown Square
MANCHESTER
M3 3FL

Scale 1:1250@A2

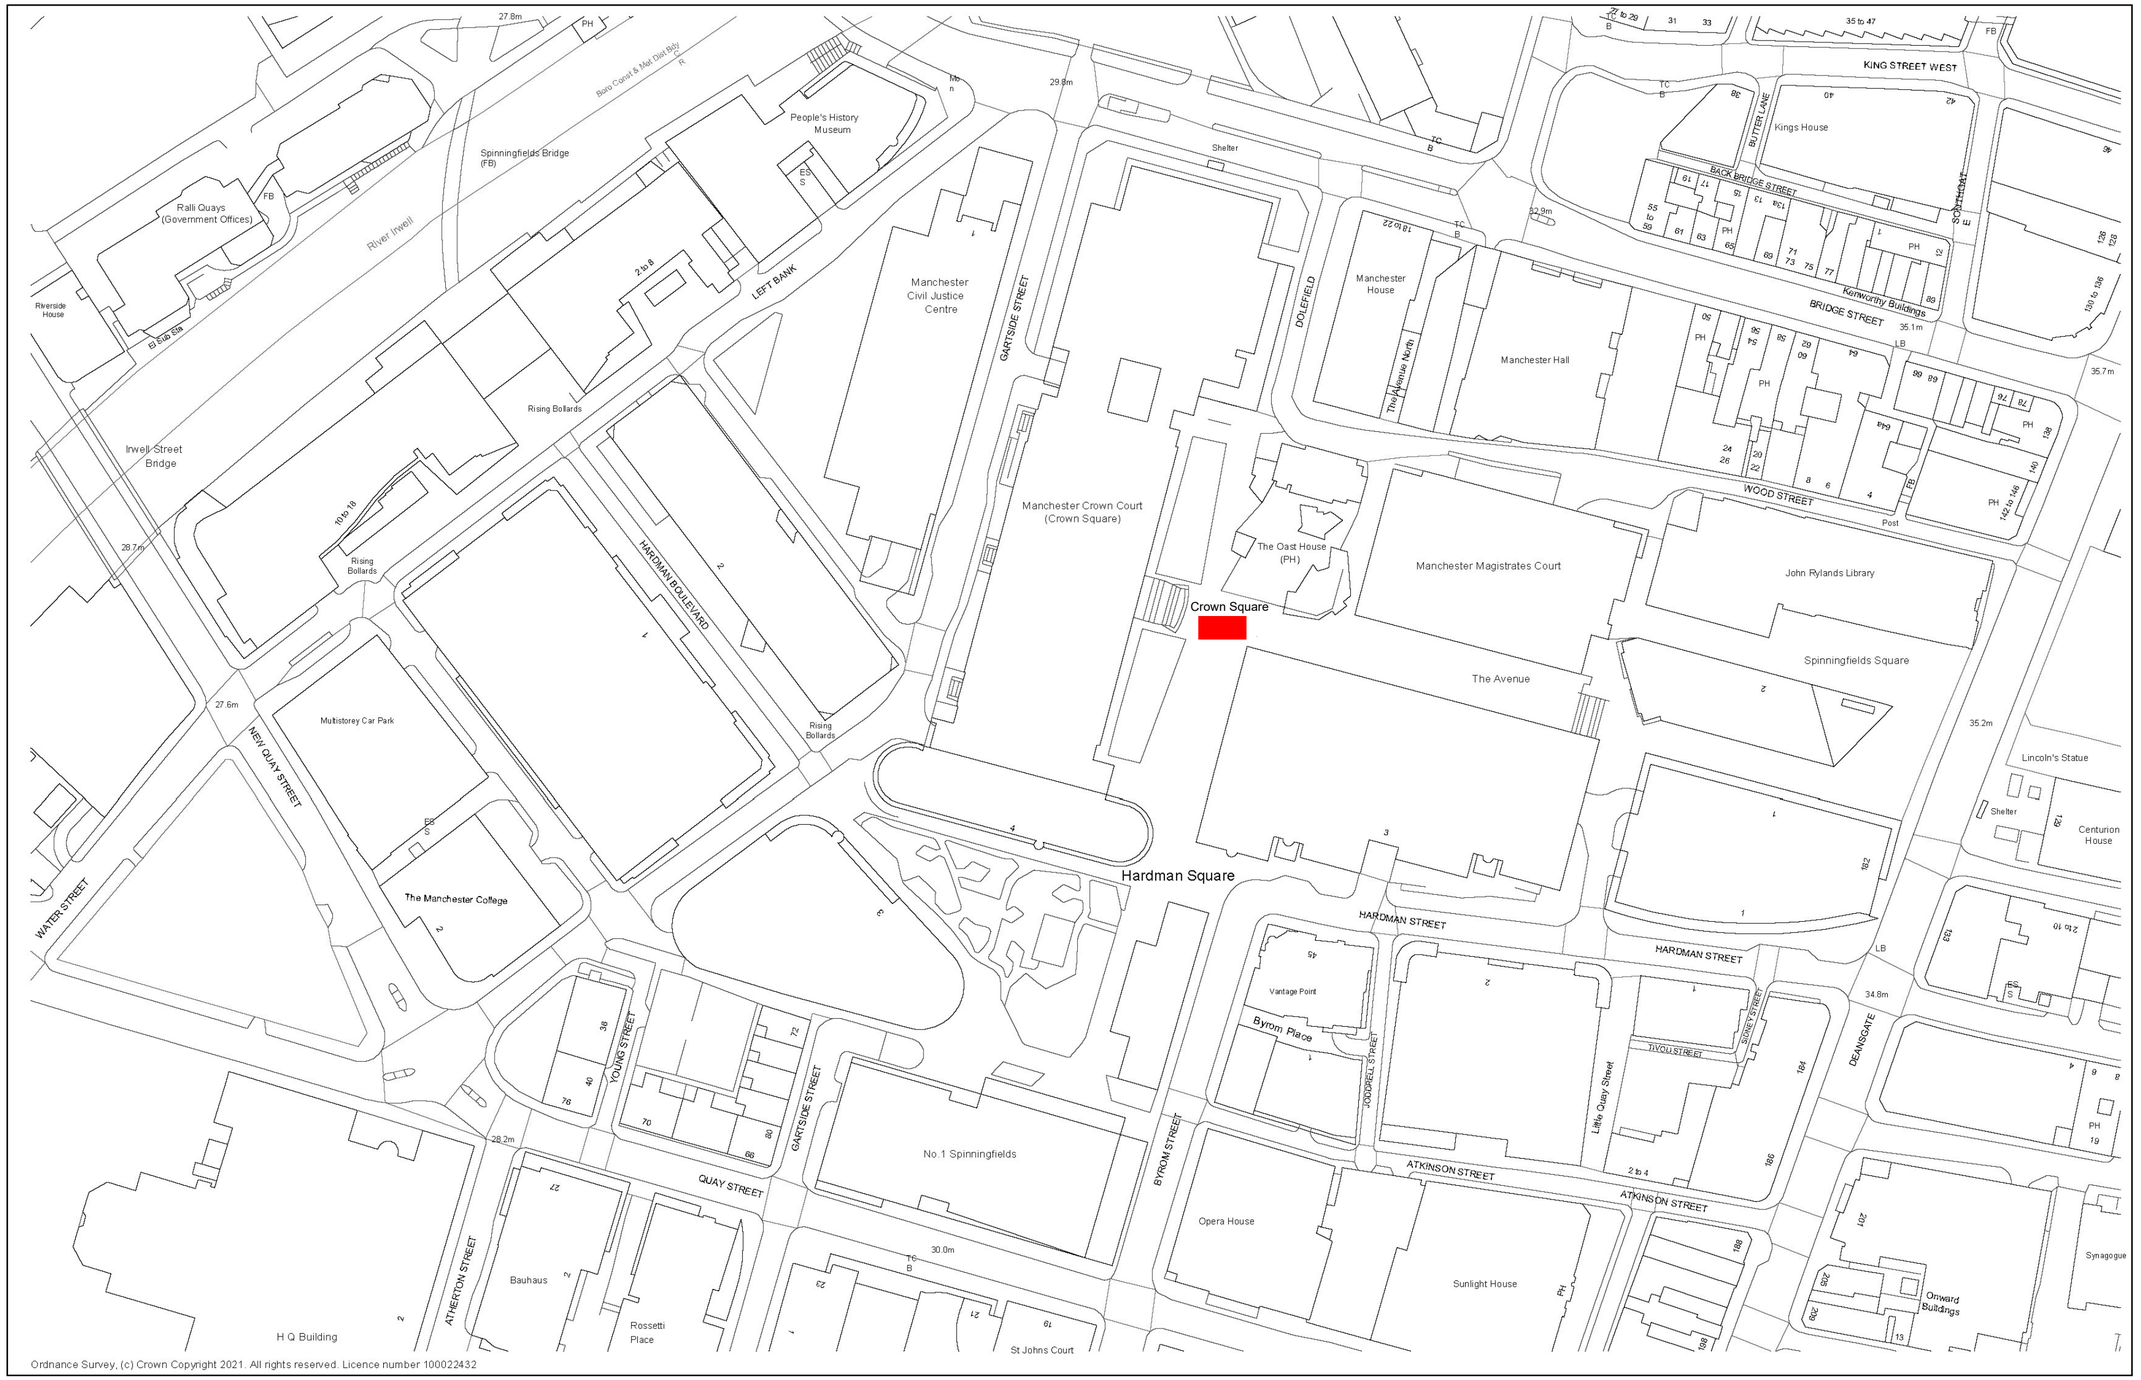

Ordnance Survey, (c) Crown Copyright 2021. All rights reserved. Licence number 100022432

N

metropolis pd as green