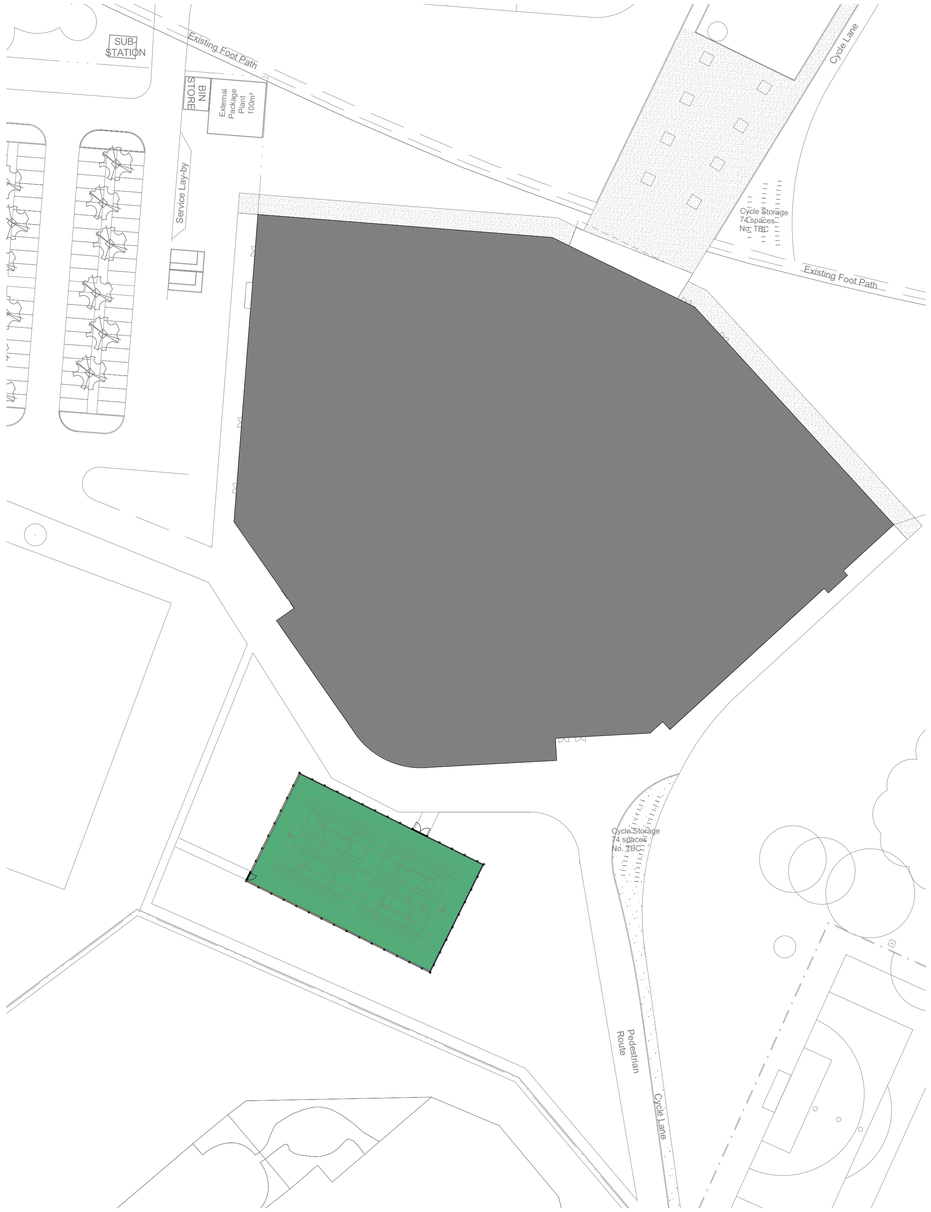

1 Proposed Site Plan
1 : 500

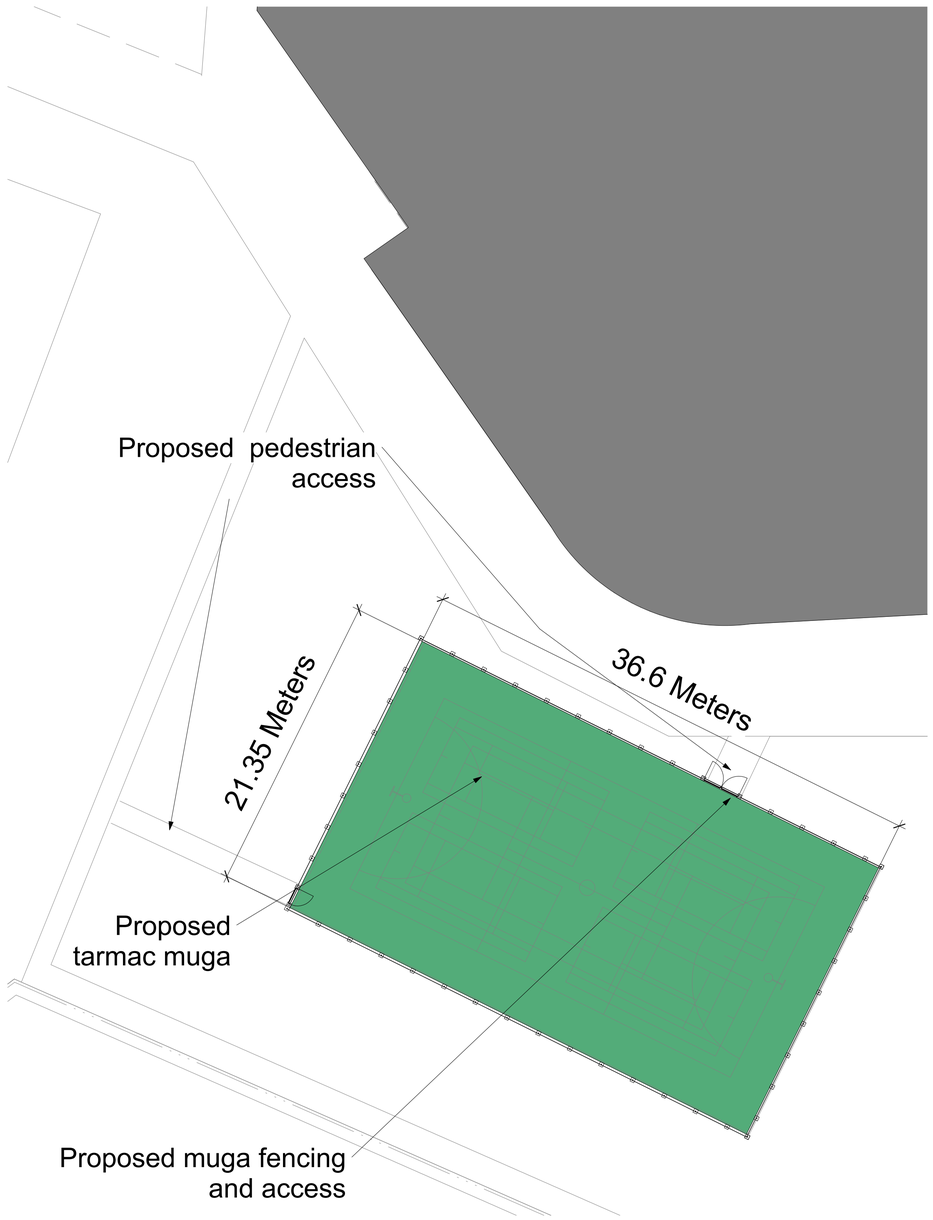

2 Proposed Muga Layout
1 : 200

Notes

THIS DRAWING IS TO BE READ WITH ALL ACCOMPANYING INFORMATION

Rev	Description	Date	Dr by	App by

original by: Author
date created: 07/27/21
approved by: Approver

AHR Building Consultancy Ltd
5th Floor
55 Princess Street
Manchester
M2 4EW
United Kingdom

T +44(0)161 8287900
E manchester@ahr.co.uk
www.ahr.co.uk

client name: Co Op Academy Trust

project: Co Op Academy North Manchester

drawing: Proposed Plan

computer file: H:\BC.MAN\2021\2021.00351.002 - Co Op Academy North Manchester - External Works - Create Dining & MUGA\07 Design\Revit\Planning\210727 - Planning Drawings.rvt

plot date:

project number: 2021.00351.002

scale: As indicated@A1

drawing number: PL - 003

rev:

issue status:

This drawing is to be read in conjunction with all related drawings. All dimensions must be checked and verified on site before commencing any work or producing shop drawings. The originator should be notified immediately of any discrepancy.
This drawing is copyright and remains the property of AHR.