

All Dimensions should be checked on site.
Do not scale this drawing for fabrication.
Any drawing errors should be brought to the attention of the architect.
COPYRIGHT DaC Design


REVISIONS:

REV: DETAILS OF REVISION


DATE



SIDE ELEVATION (EAST)

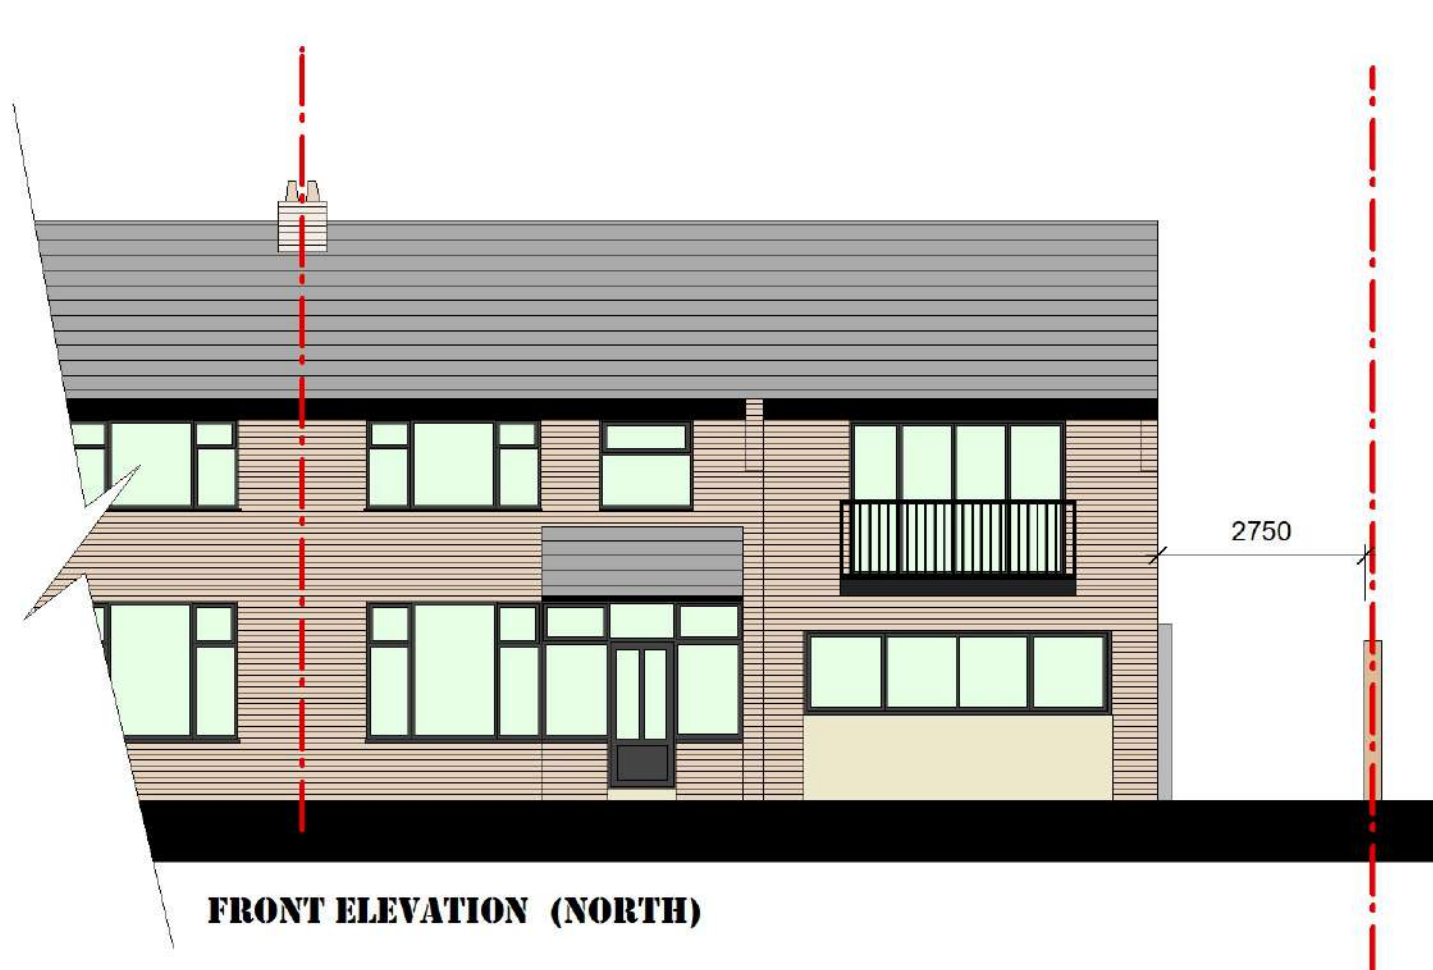

FRONT ELEVATION (NORTH)

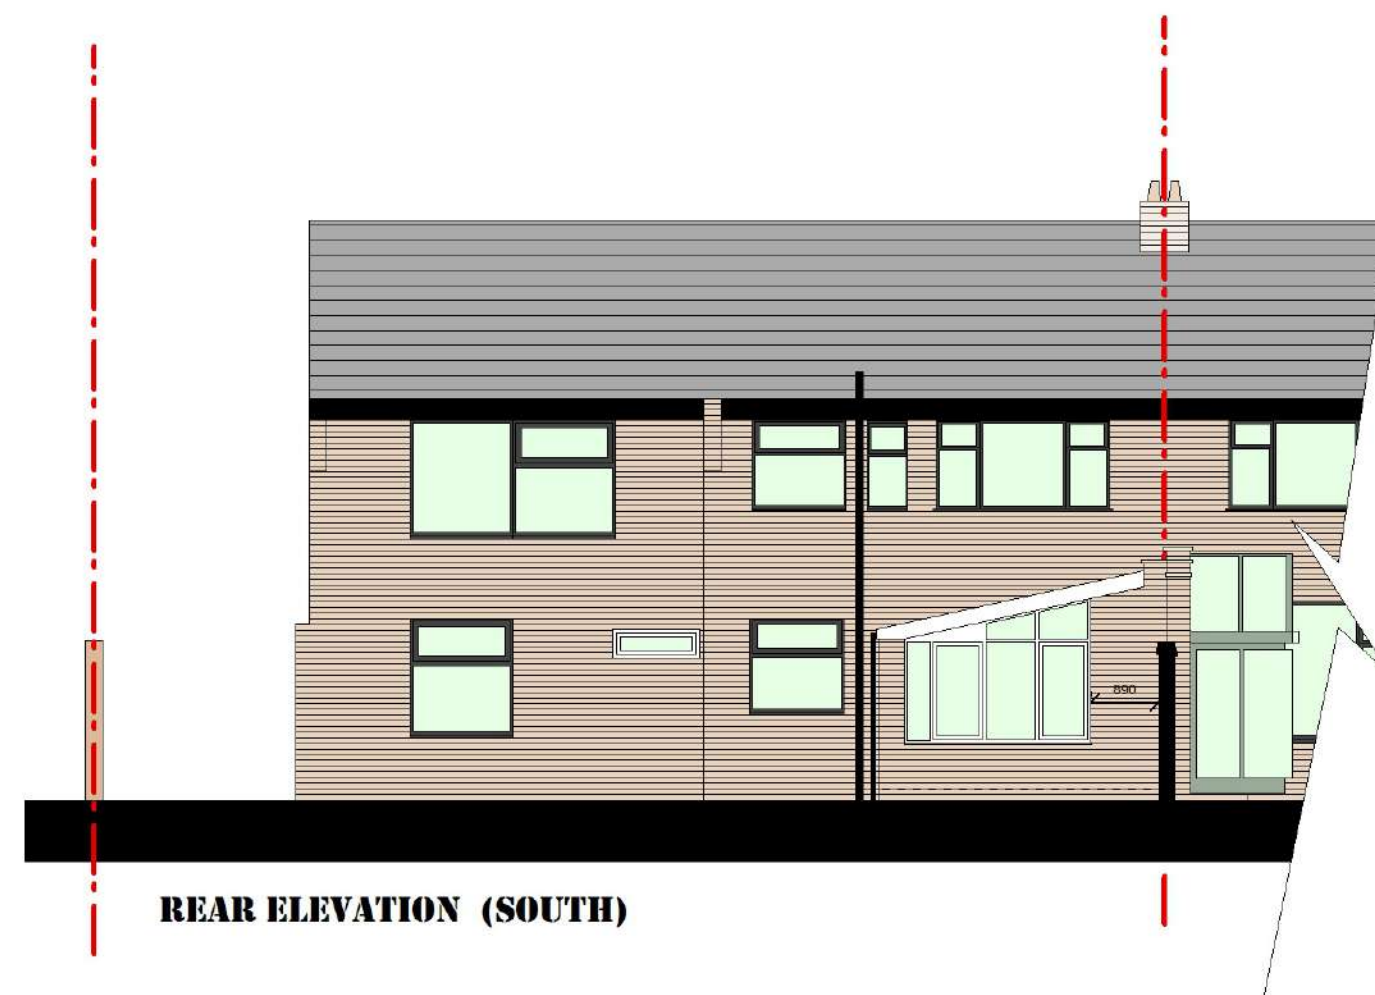

REAR ELEVATION (SOUTH)

0m 2m 4m 5m
SCALE

P04

DRAWING: **EXISTING ELEVATIONS**

JOB TITLE: **Remodel and Conversion to two dwellings _ 48 Norman Road, M14 5LE**

CLIENT: **Mr H RAHMAN**

SCALE: **1:100 @ A3**

DATE: **OCT 2021**

D@C DESIGN
ARCHITECTURE & PLANNING
0776 452 3545 0161 425 3934