




3. Front - Proposed
1 : 100




4. Left side - Proposed
1 : 100




5. Rear - Proposed
1 : 100

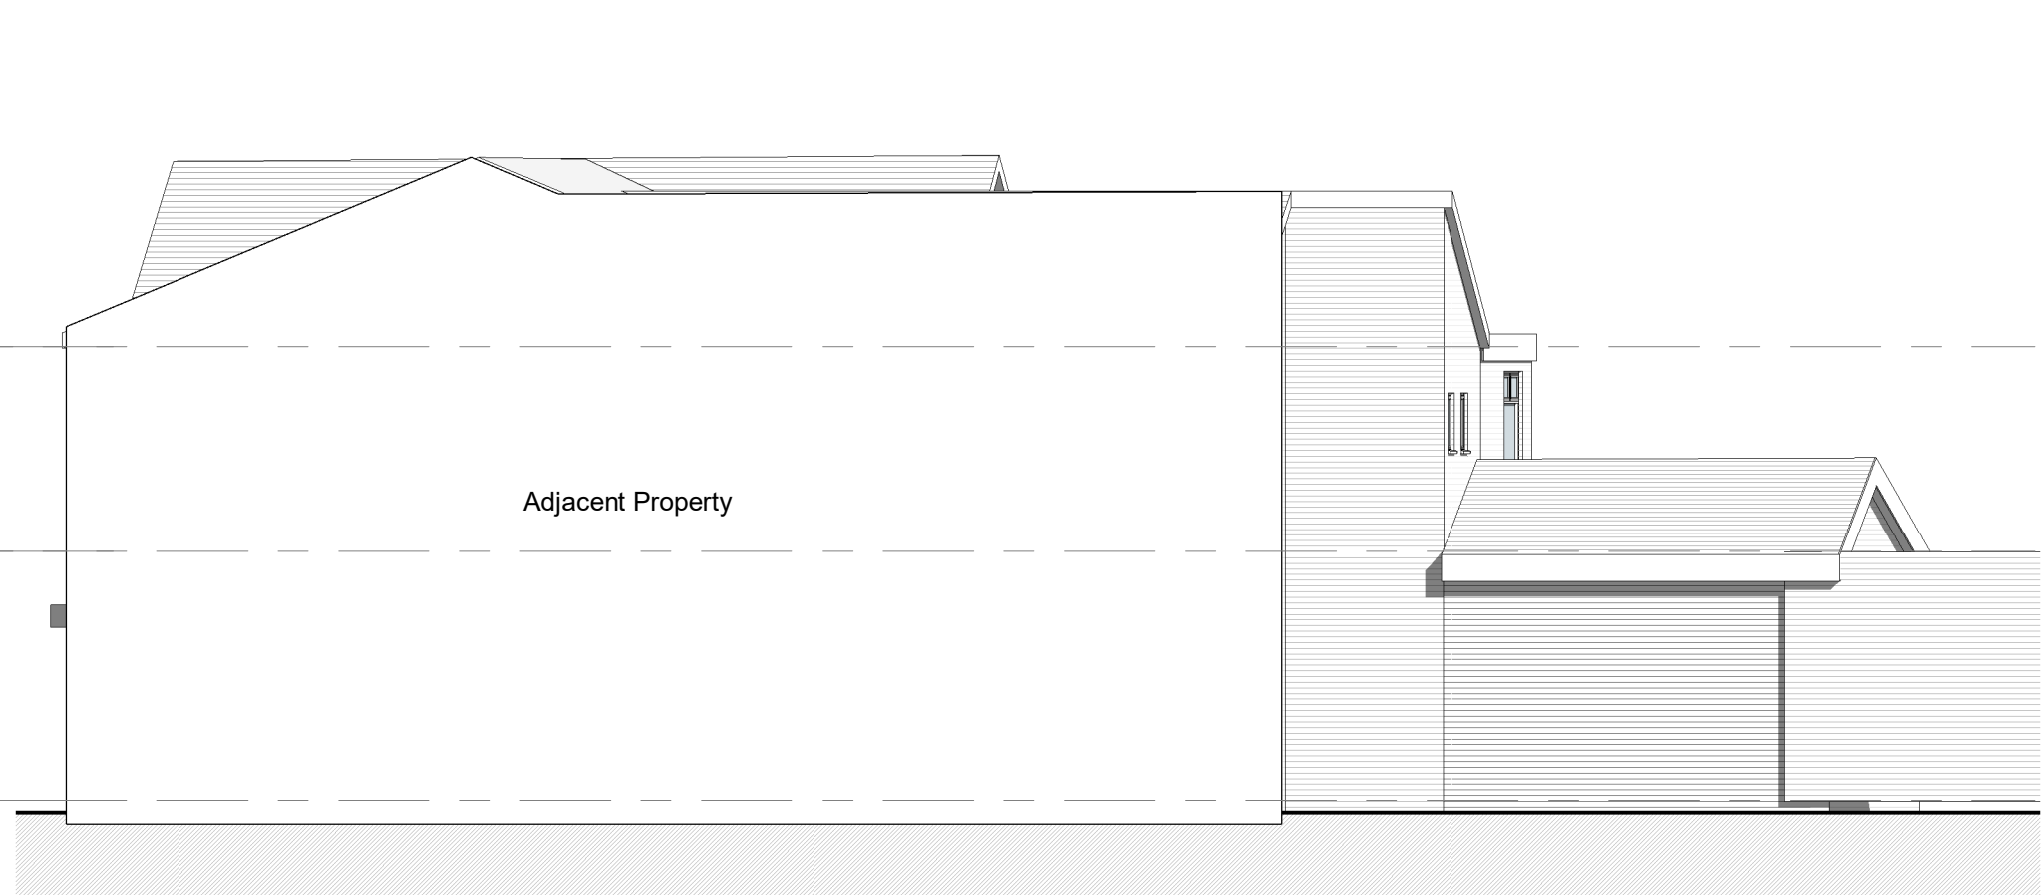


6. Right Side - Proposed
1 : 100

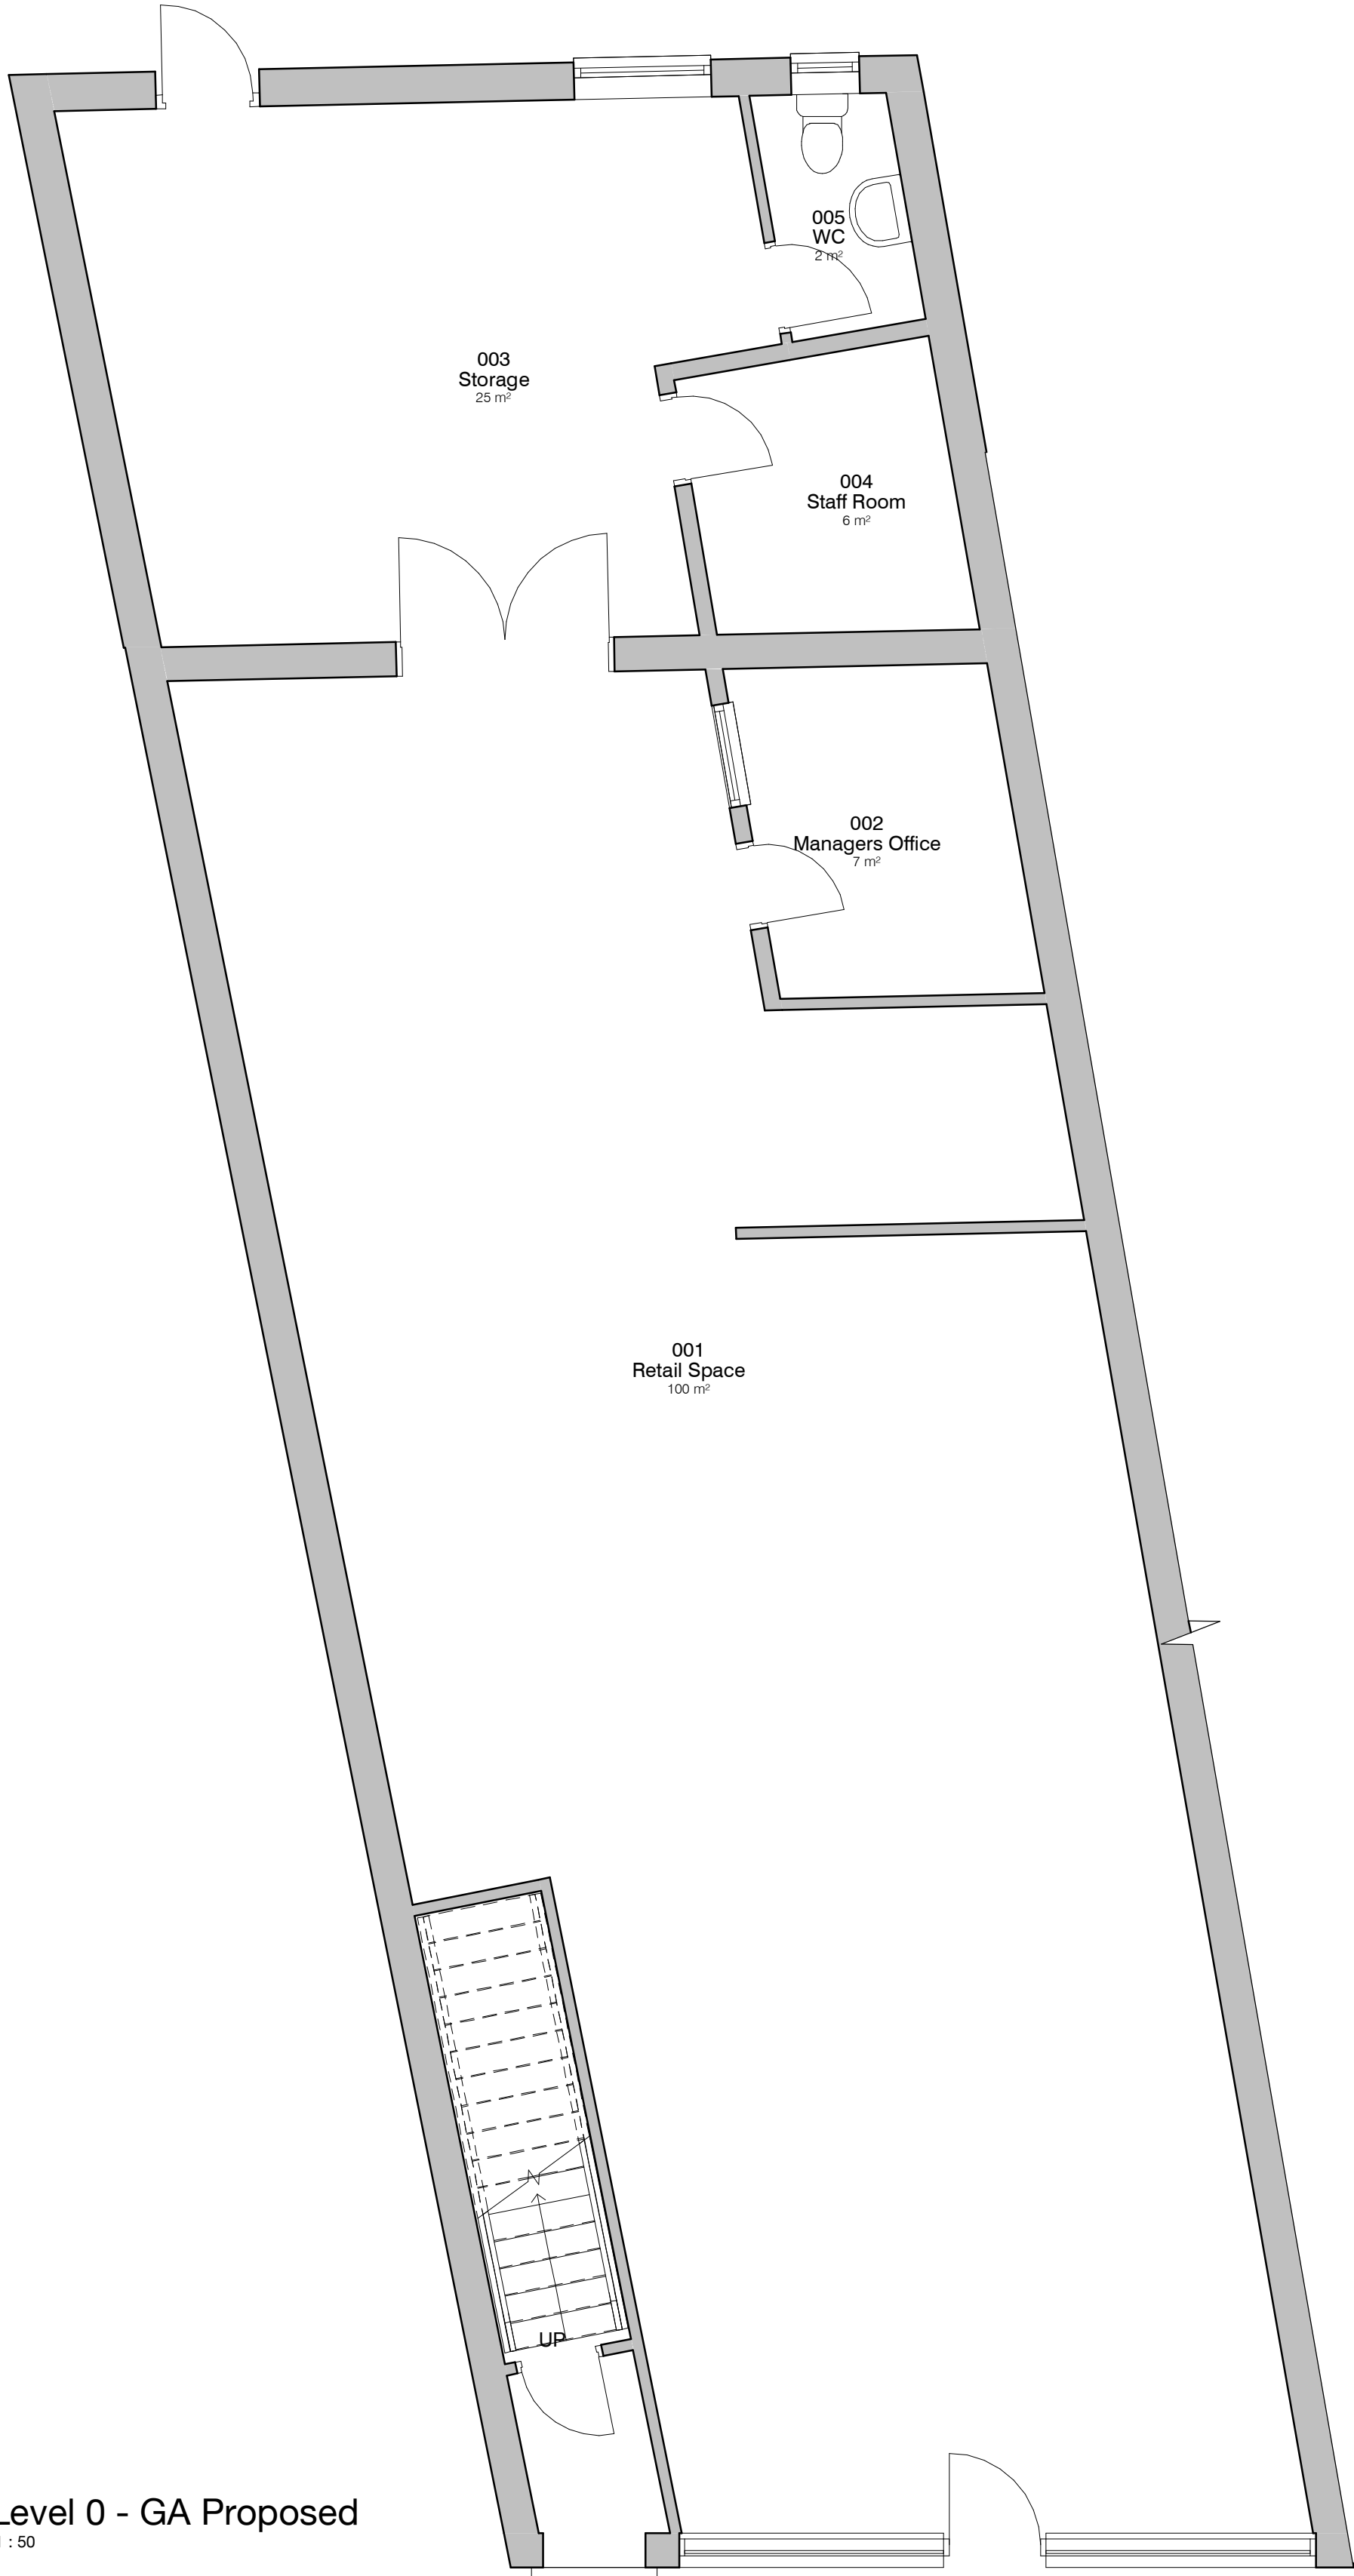

1. Level 0 - GA Proposed
1 : 50

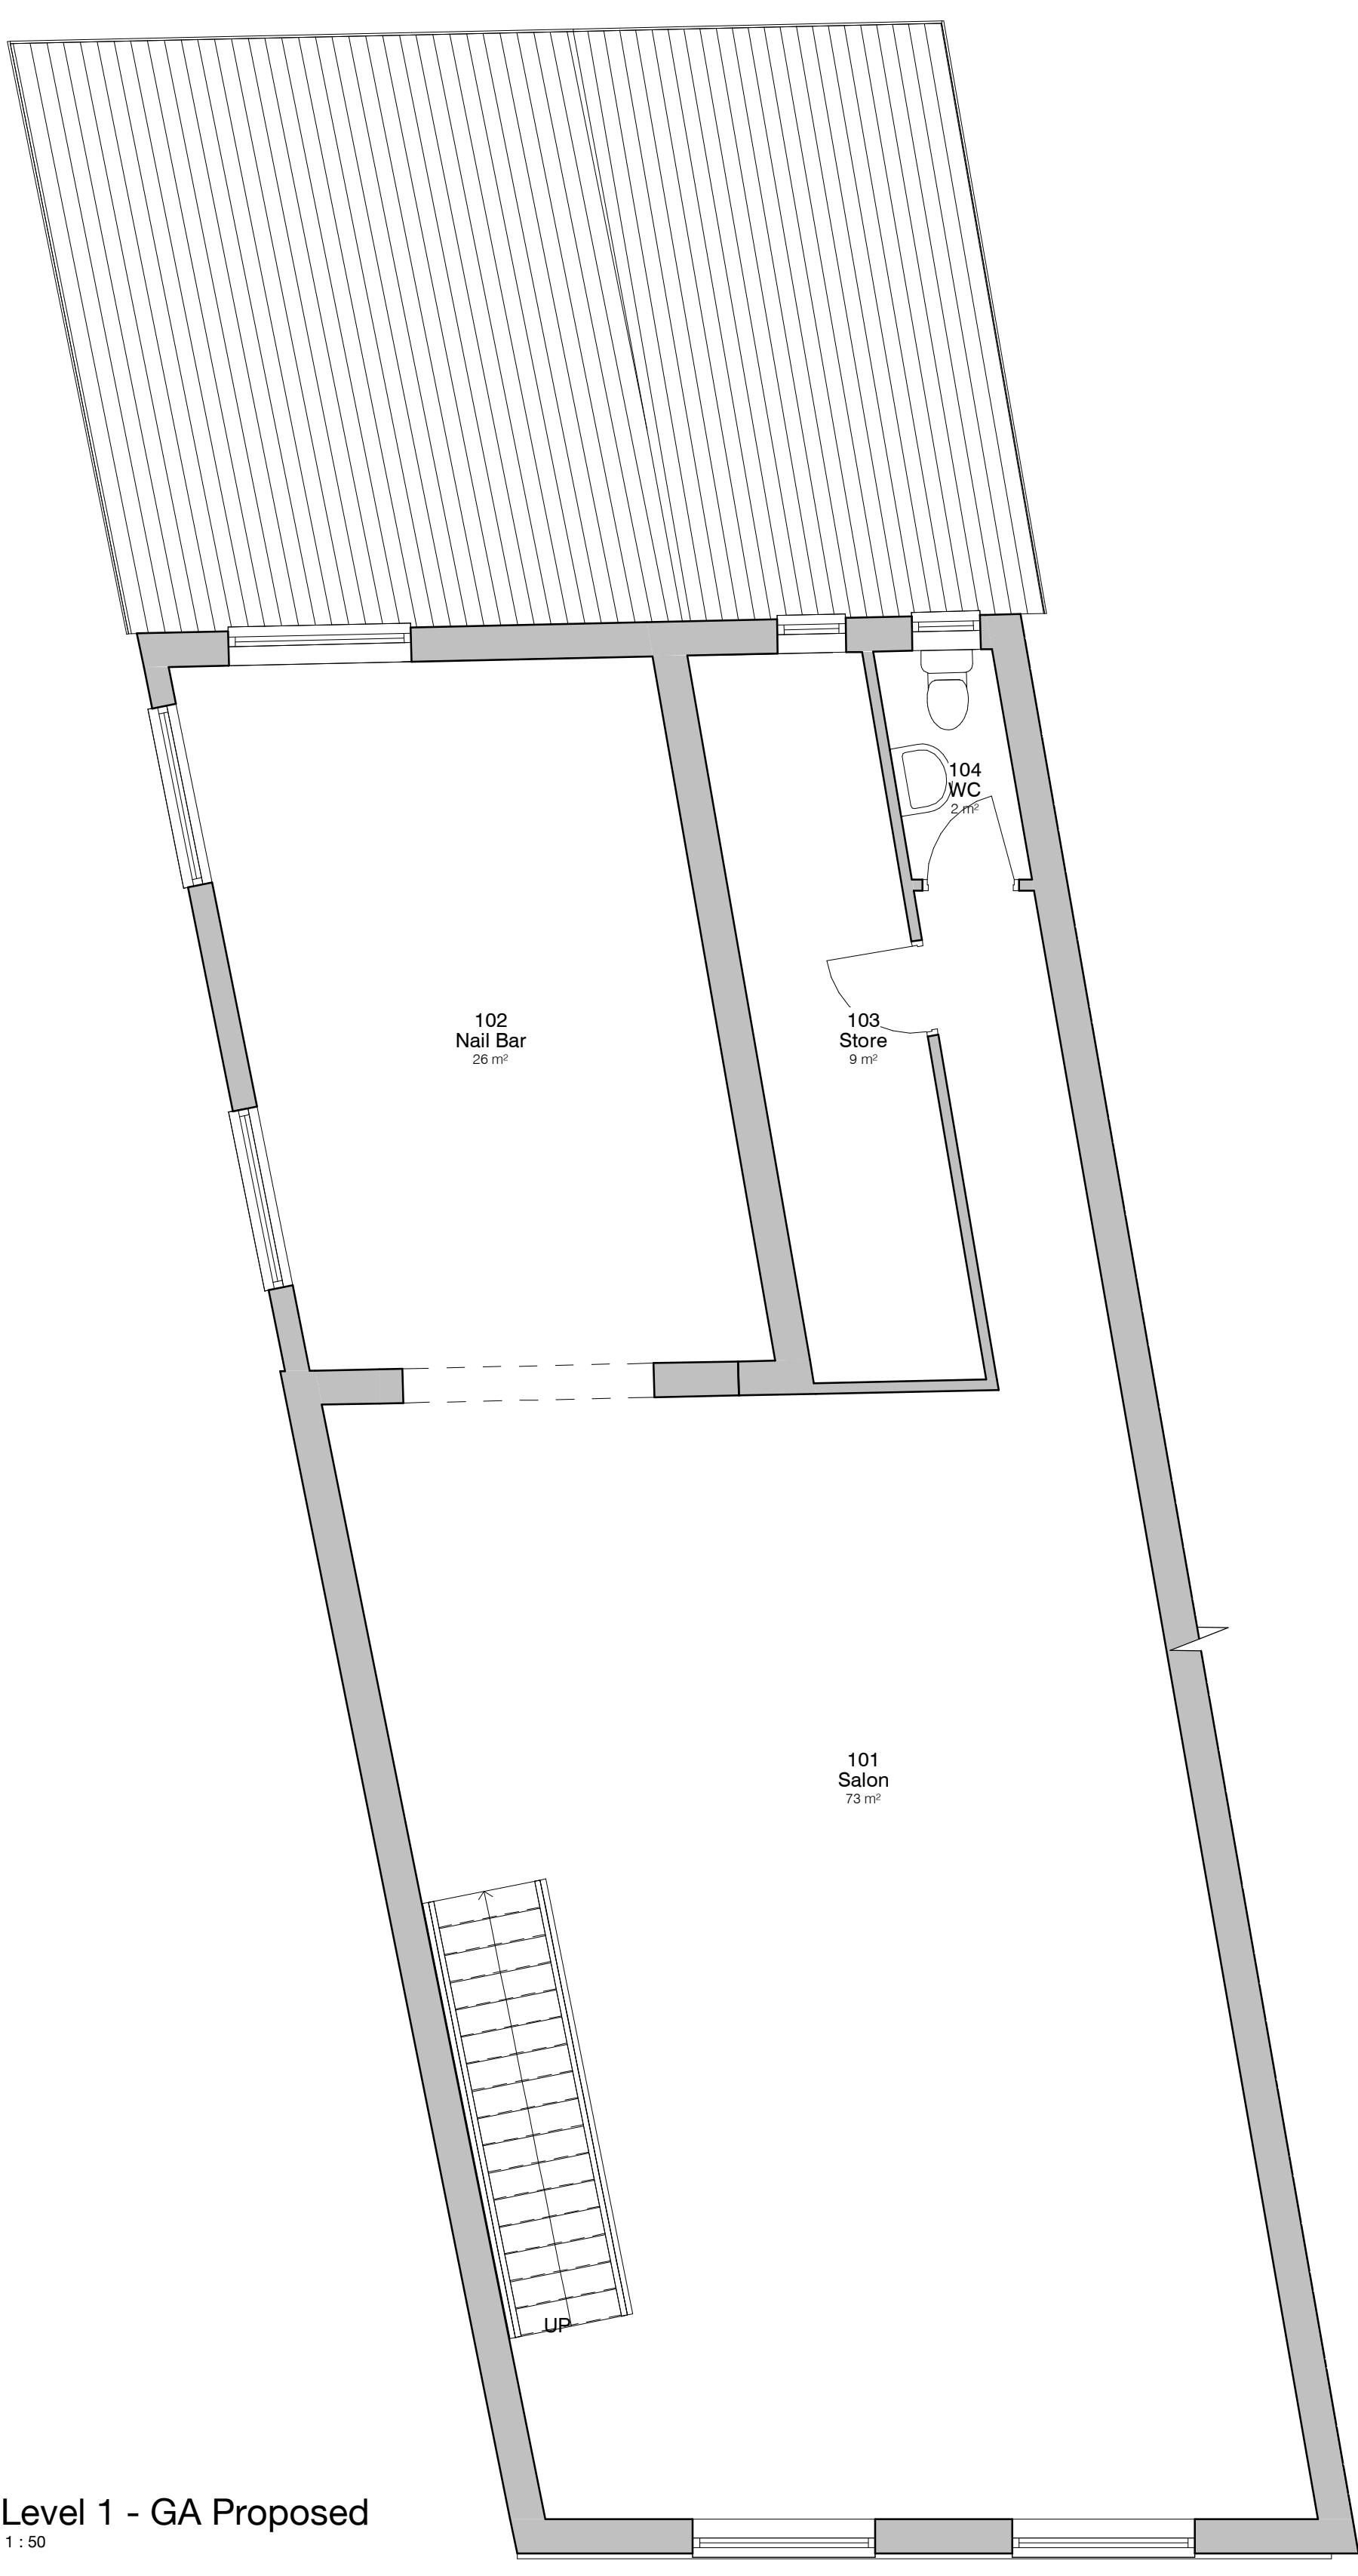

2. Level 1 - GA Proposed
1 : 50

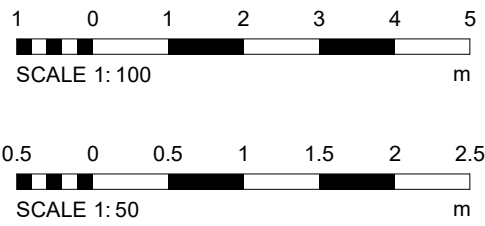

PROJECT	SCALE & A1	DATE	DRAWN BY
149 Fog Lane	As indicated	13 JULY 2021	AP
CLIENT	STATUS	PROJECT NO.	DRAWING NO.
Mr.Ebbing	PLANNING	DA21060.	003.
TITLE	NOTES	REV	DATE
Proposed GA Plans and Elevations	DISCLAIMER: ALL RIGHTS RESERVED. THIS DRAWING MUST NOT BE REPRODUCED WITHOUT WRITTEN CONSENT. ALL DIMENSIONS AND MATERIALS SHALL BE CHECKED AND CONFIRMED ON SITE AND COORDINATED TO THE PROJECT NO. TO THE DRAWING AREA TO BE ACCORDANCE WITH CURRENT STATUTORY LEGISLATION, RELEVANT CODES OF PRACTICE AND PREVIOUS EXPERIENCE. ALL DIMENSIONS ON THIS DRAWING ARE IN MILLIMETRES UNLESS OTHERWISE STATED.		