



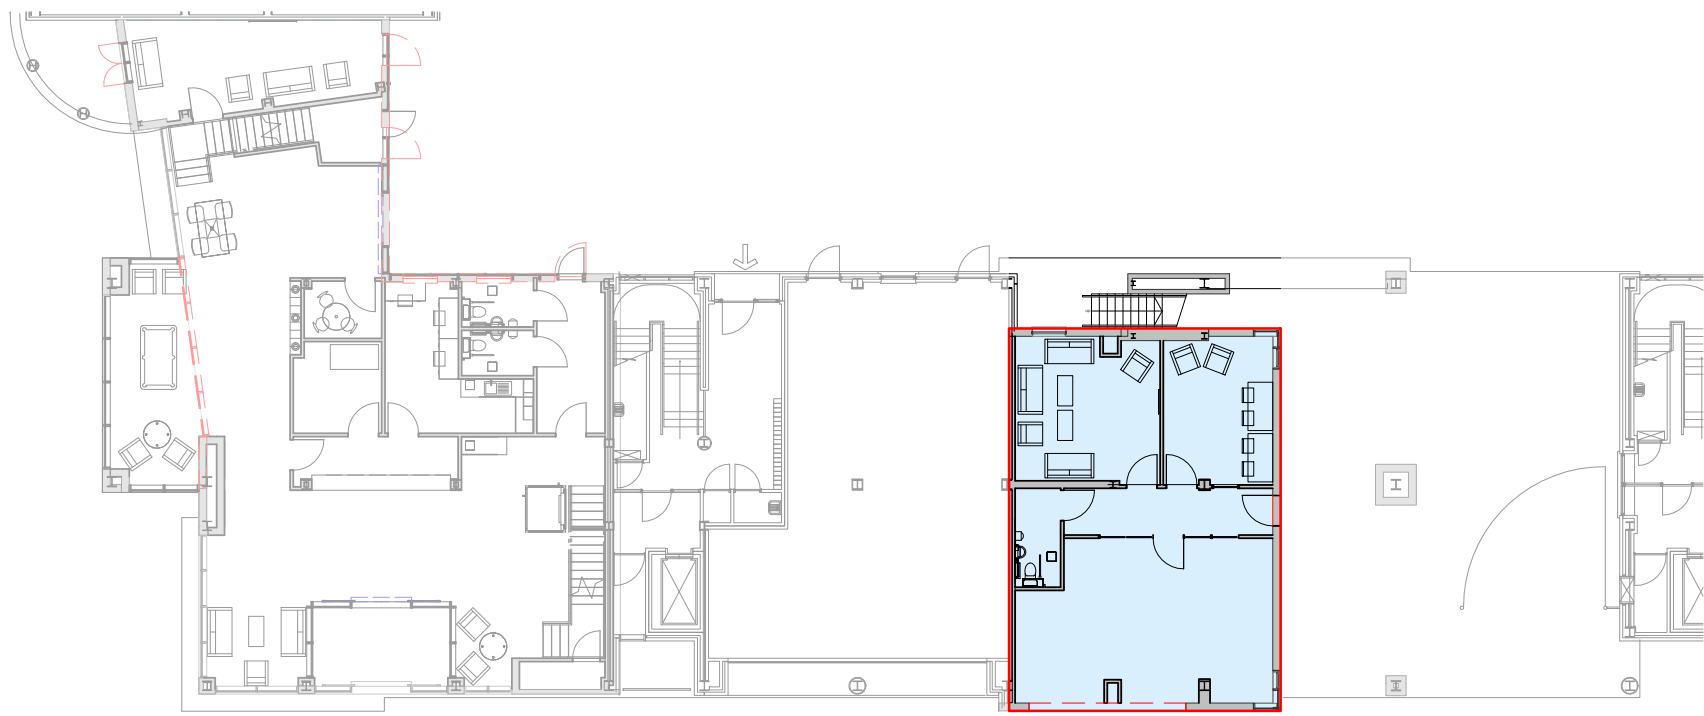


NOTES

DO NOT SCALE FROM THIS DRAWING. VERIFY ALL DIMENSIONS AND SETTING OUT ON SITE. NOTIFY ANY DISCREPANCIES TO THE ARCHITECT. FOR STRUCTURAL INFORMATION, REFER TO STRUCTURAL ENGINEER'S DRAWINGS. FOR M&E INFORMATION, REFER TO M&E ENGINEER'S AND SUB-CONTRACTORS' DRAWINGS. FOR HEALTH & SAFETY INFORMATION, REFER TO HEALTH & SAFETY RISK ASSESSMENTS.

THIS DRAWING AND ANY RELATED SPECIFICATIONS ARE ILLUSTRATIVE OF ARCHITECTURAL DESIGN INTENT ONLY AND SHOULD NOT BE USED FOR CONSTRUCTION PURPOSES. FULLY RESOLVED CONSTRUCTION DETAILS ARE TO BE DEVELOPED BY THE SPECIALIST DESIGN SUB-CONTRACTOR IN ACCORDANCE WITH THE DESIGN INTENT AND TO MEET ANY STATED PERFORMANCE CRITERIA. SPECIALIST SUB-CONTRACTORS' DESIGN DRAWINGS SHALL SUPERSEDE THE ASSOCIATED HADFIELD CAWKWELL DAVIDSON DRAWINGS FOR CONSTRUCTION PURPOSES.

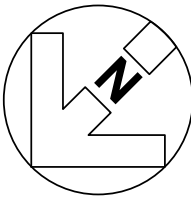

KP Key Plan

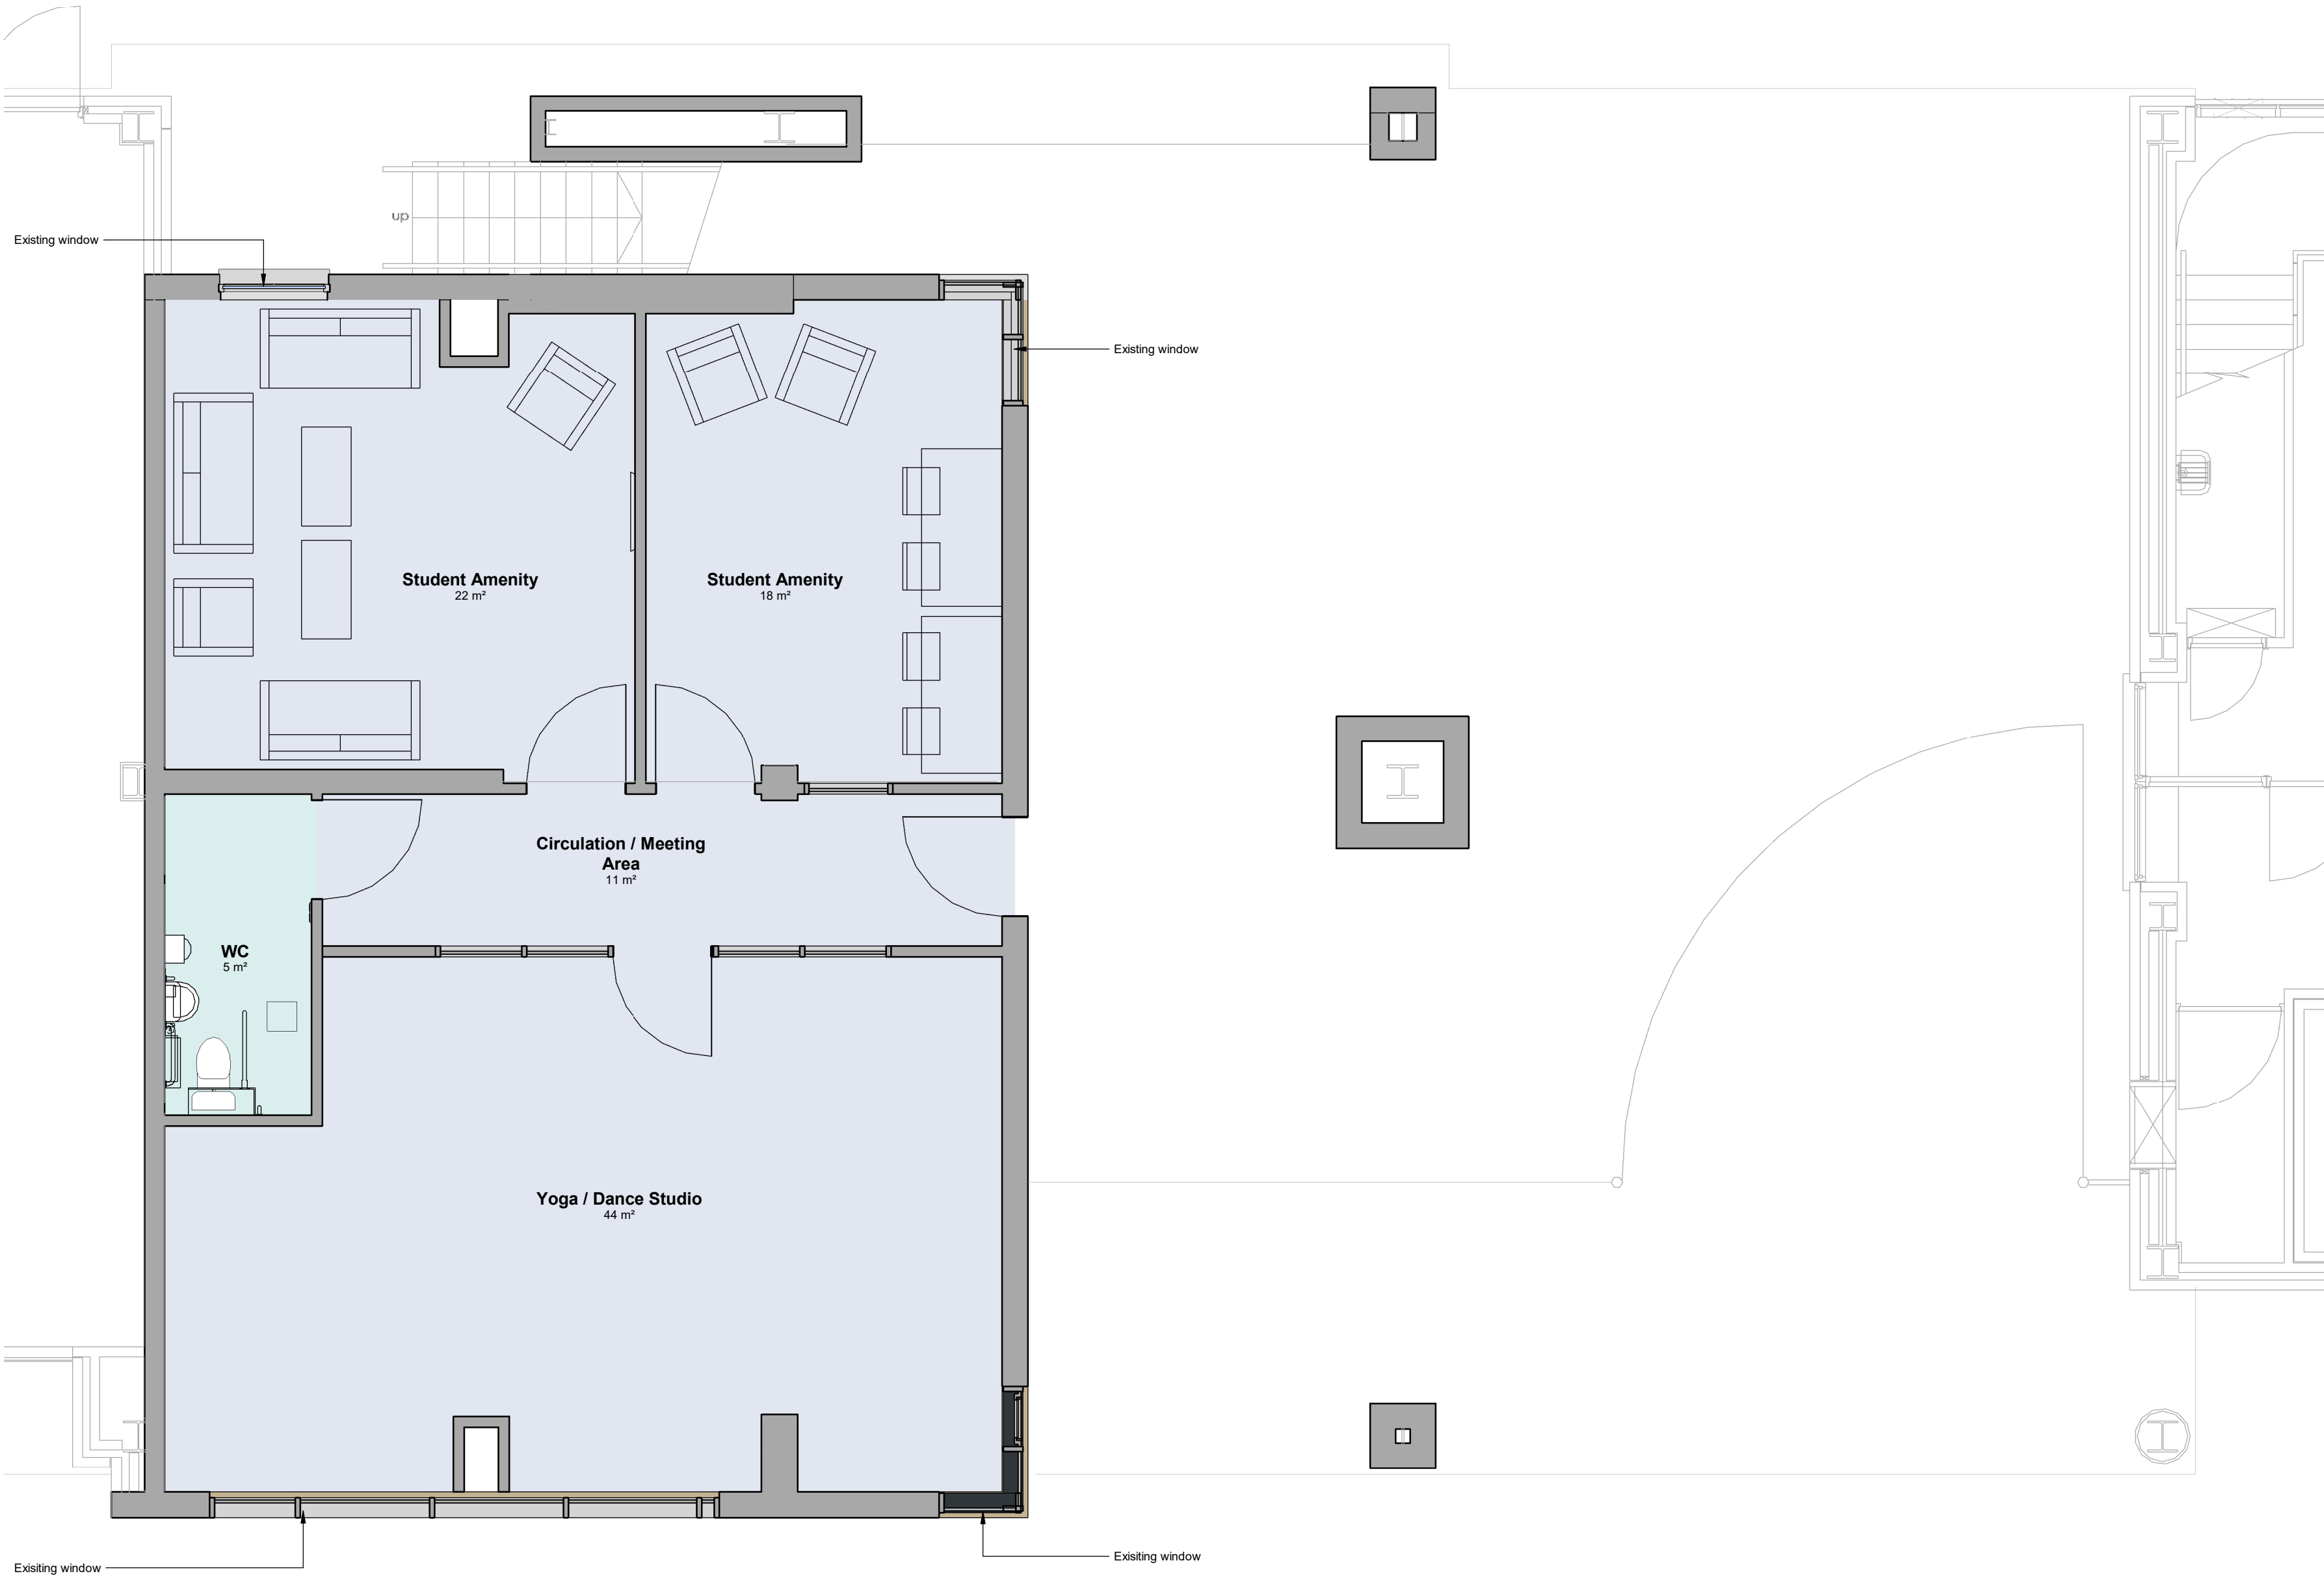

P Ground Floor - Common Room Layout

1 : 50

REVISION P04	BY: EA/JEM	CHECKED: APS	DATE: 30/09/2021
PLANNING ISSUE			
REVISION P03	BY: JEM	CHECKED: APS	DATE: 09/09/2021
PLANNING ISSUE			
REVISION P02	BY: JEM	CHECKED: APS	DATE: 20/08/2021
Bin store piers updated, layout amended to suit.			
REVISION P01	BY: EA / JEM	CHECKED: APS	DATE: 11/08/2021
Initial Issue.			

STATUS

S4a | FOR PLANNING

CLIENT

UNITE STUDENTS

PROJECT

NEW MEDLOCK HOUSE

TITLE

GA Level 00
Common Room Layout

Hadfield Cawkwell Davidson

Broomgrove Lodge, 13 Broomgrove Rd, Sheffield, S10 2LZ T 0114 266 8181 www.hcd.co.uk

HCD PROJECT NO 2020-253	SCALE As indicated @ A1	REV. P03
PROJECT NO 20253	ORIGINATOR HCD	VOLUME A0
LEVEL 00	TYPE DR	ROLE / NUMBER A-04-101

C:\temp\20253\HCD-A0-ZZ-M0-A-20-001-Refurb_W1519_s4a.amcd.rvt | © HCD