


619 WILBRAHAM ROAD, CHORLTON, M21 9AT

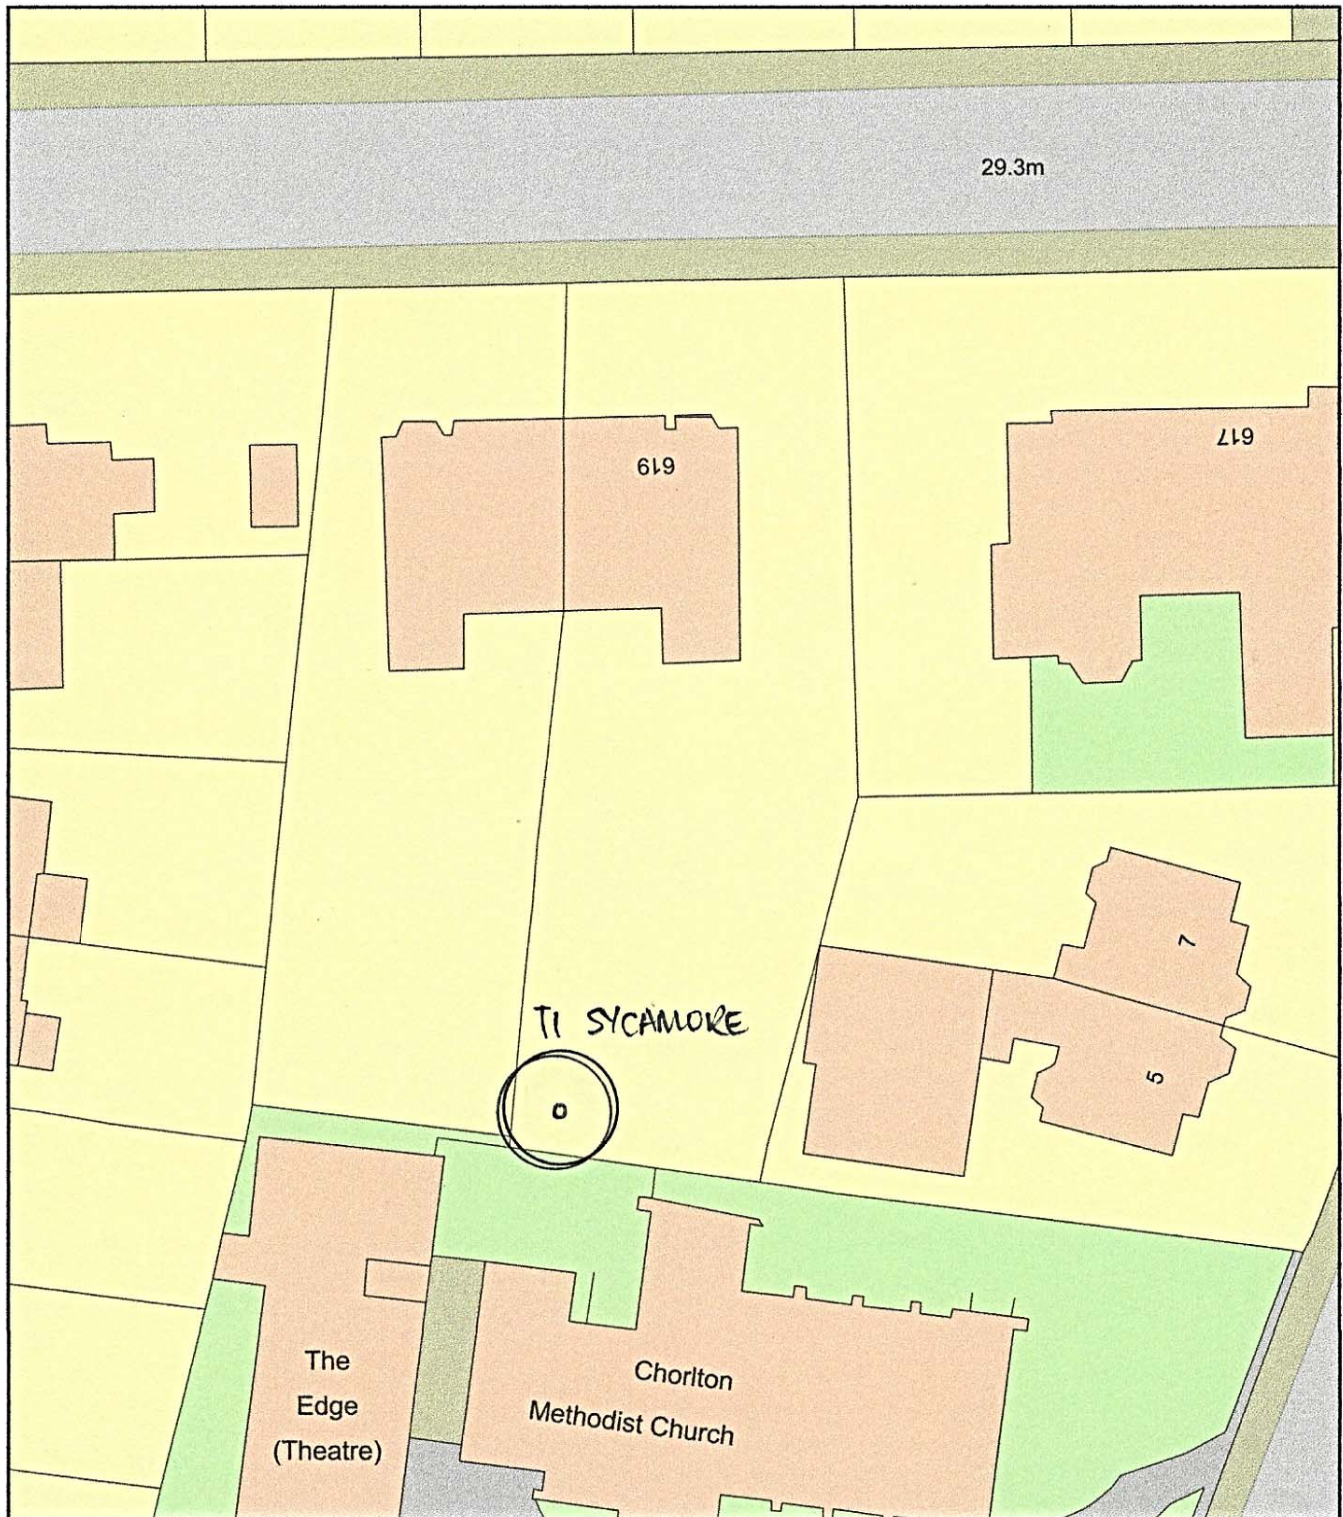

0 20
Metres



Plan Produced for: LAWNHUB TREE & GARDEN

Date Produced: 02 Nov 2021

Plan Reference Number: TQRQM21306105244387

Scale: 1:500 @ A4