
NOTES

- All dimensions and levels are to be checked on site.
- Any discrepancies are to be reported to Spence & Oldham Architects Ltd before any work commences.
- This drawing shall not be scaled to ascertain any dimensions. Work to figured dimensions only.
- This drawing shall not be reproduced without express written permission from Spence & Oldham Architects Ltd.
- Title overlay drawings and ownership boundaries are produced using all reasonable endeavors. Spence & Oldham Architects Ltd cannot be responsible for the accuracy or scale discrepancy of base plans supplied to them.

NORTH

0 10m 20m 50m

Scale 1:1250 @ A4

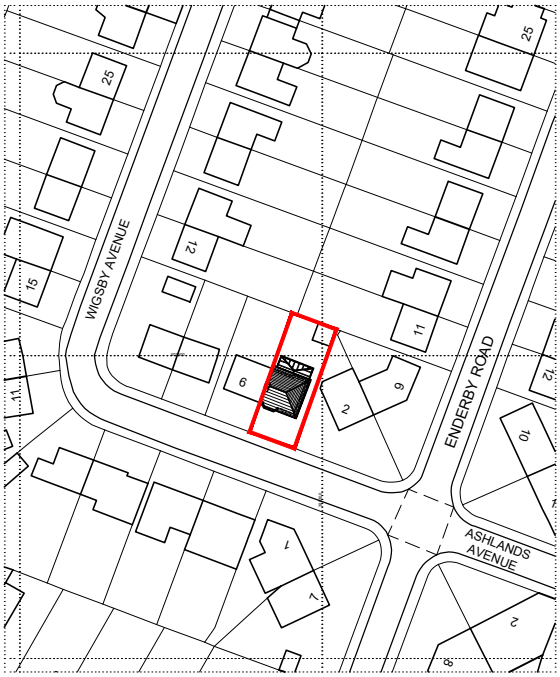


| rev | date | drawn | checked |
|---|---|---|---|
| A | 29/10/21 | JSE | GO |

Project address revised.

drawing stage: Planning

drawing status: Approval

client: Private

project: 4 Wigsby Avenue, New Moston
Manchester, M40 0FL

title: Location Plan

date: 19/08/21 drawn: JSE

scale: 1:1250 @ A4 checked: GO

Spence & Oldham Architects
25 Cosgrove Crescent Manchester M35 0JX
info@SOarchitects.co.uk

| Job No | DWG No | Rev |
|---|---|---|
| 0026 | (02)001 | A |