




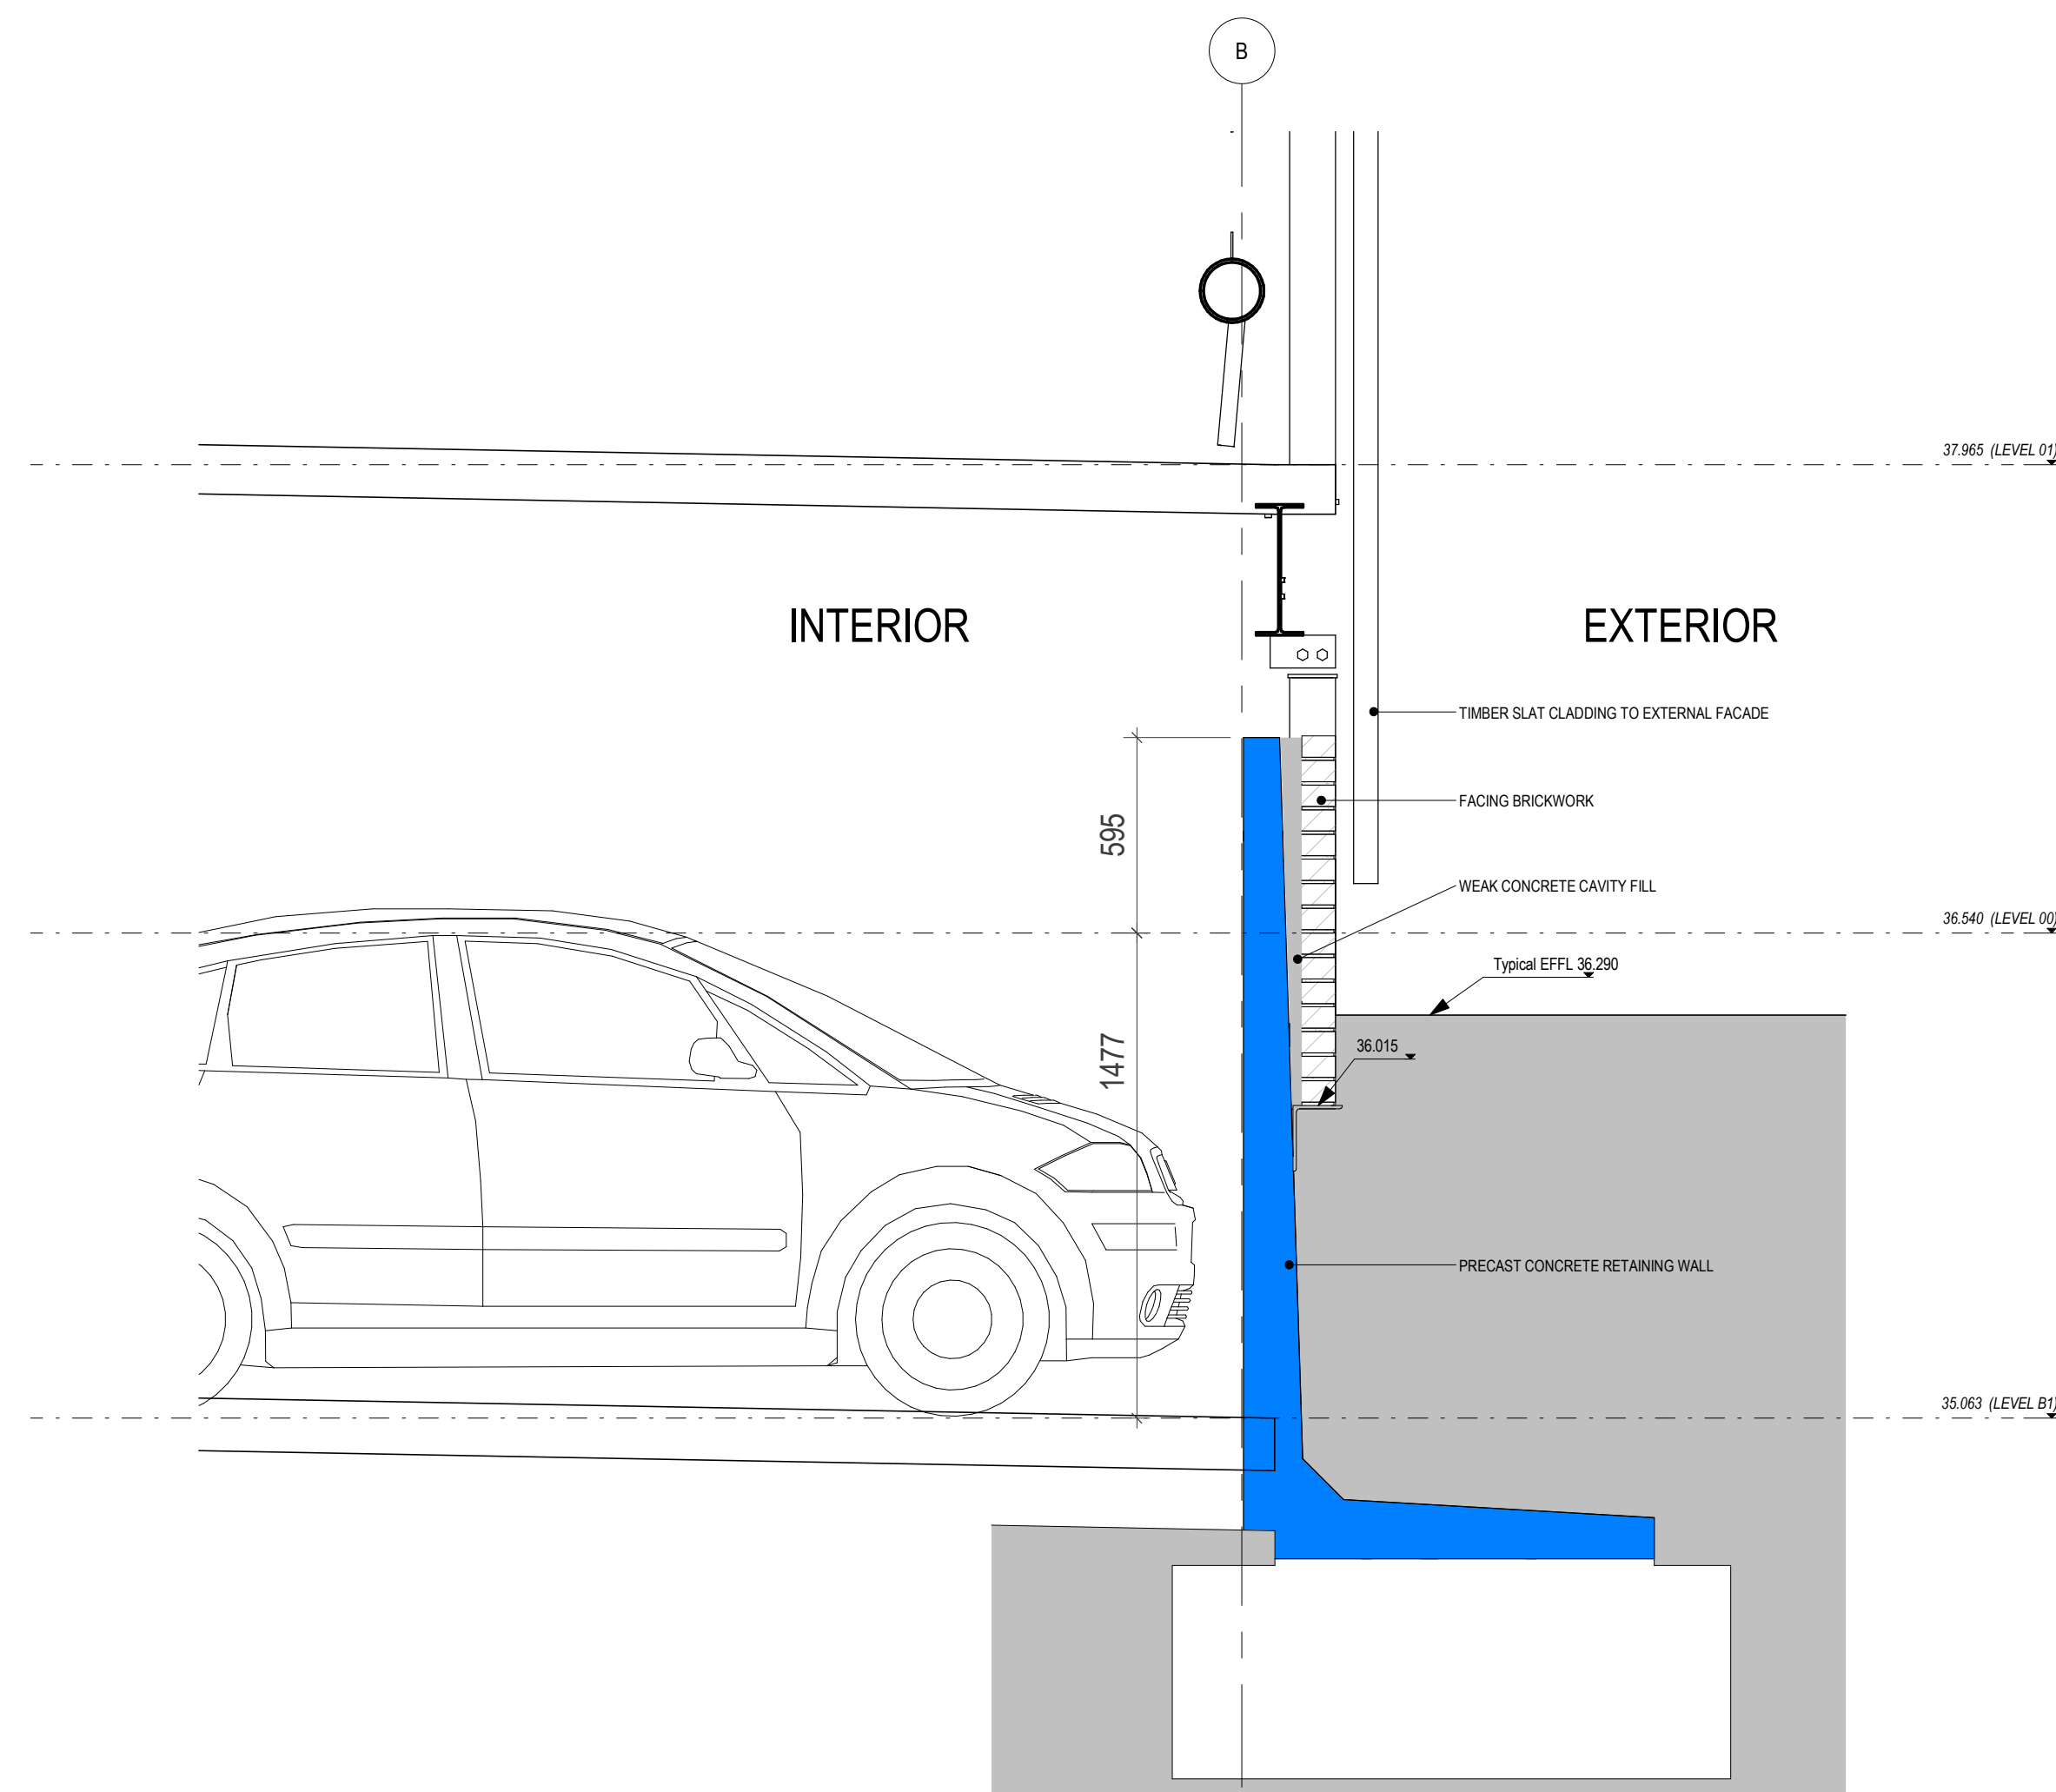


Section G-G Approved
1 : 20

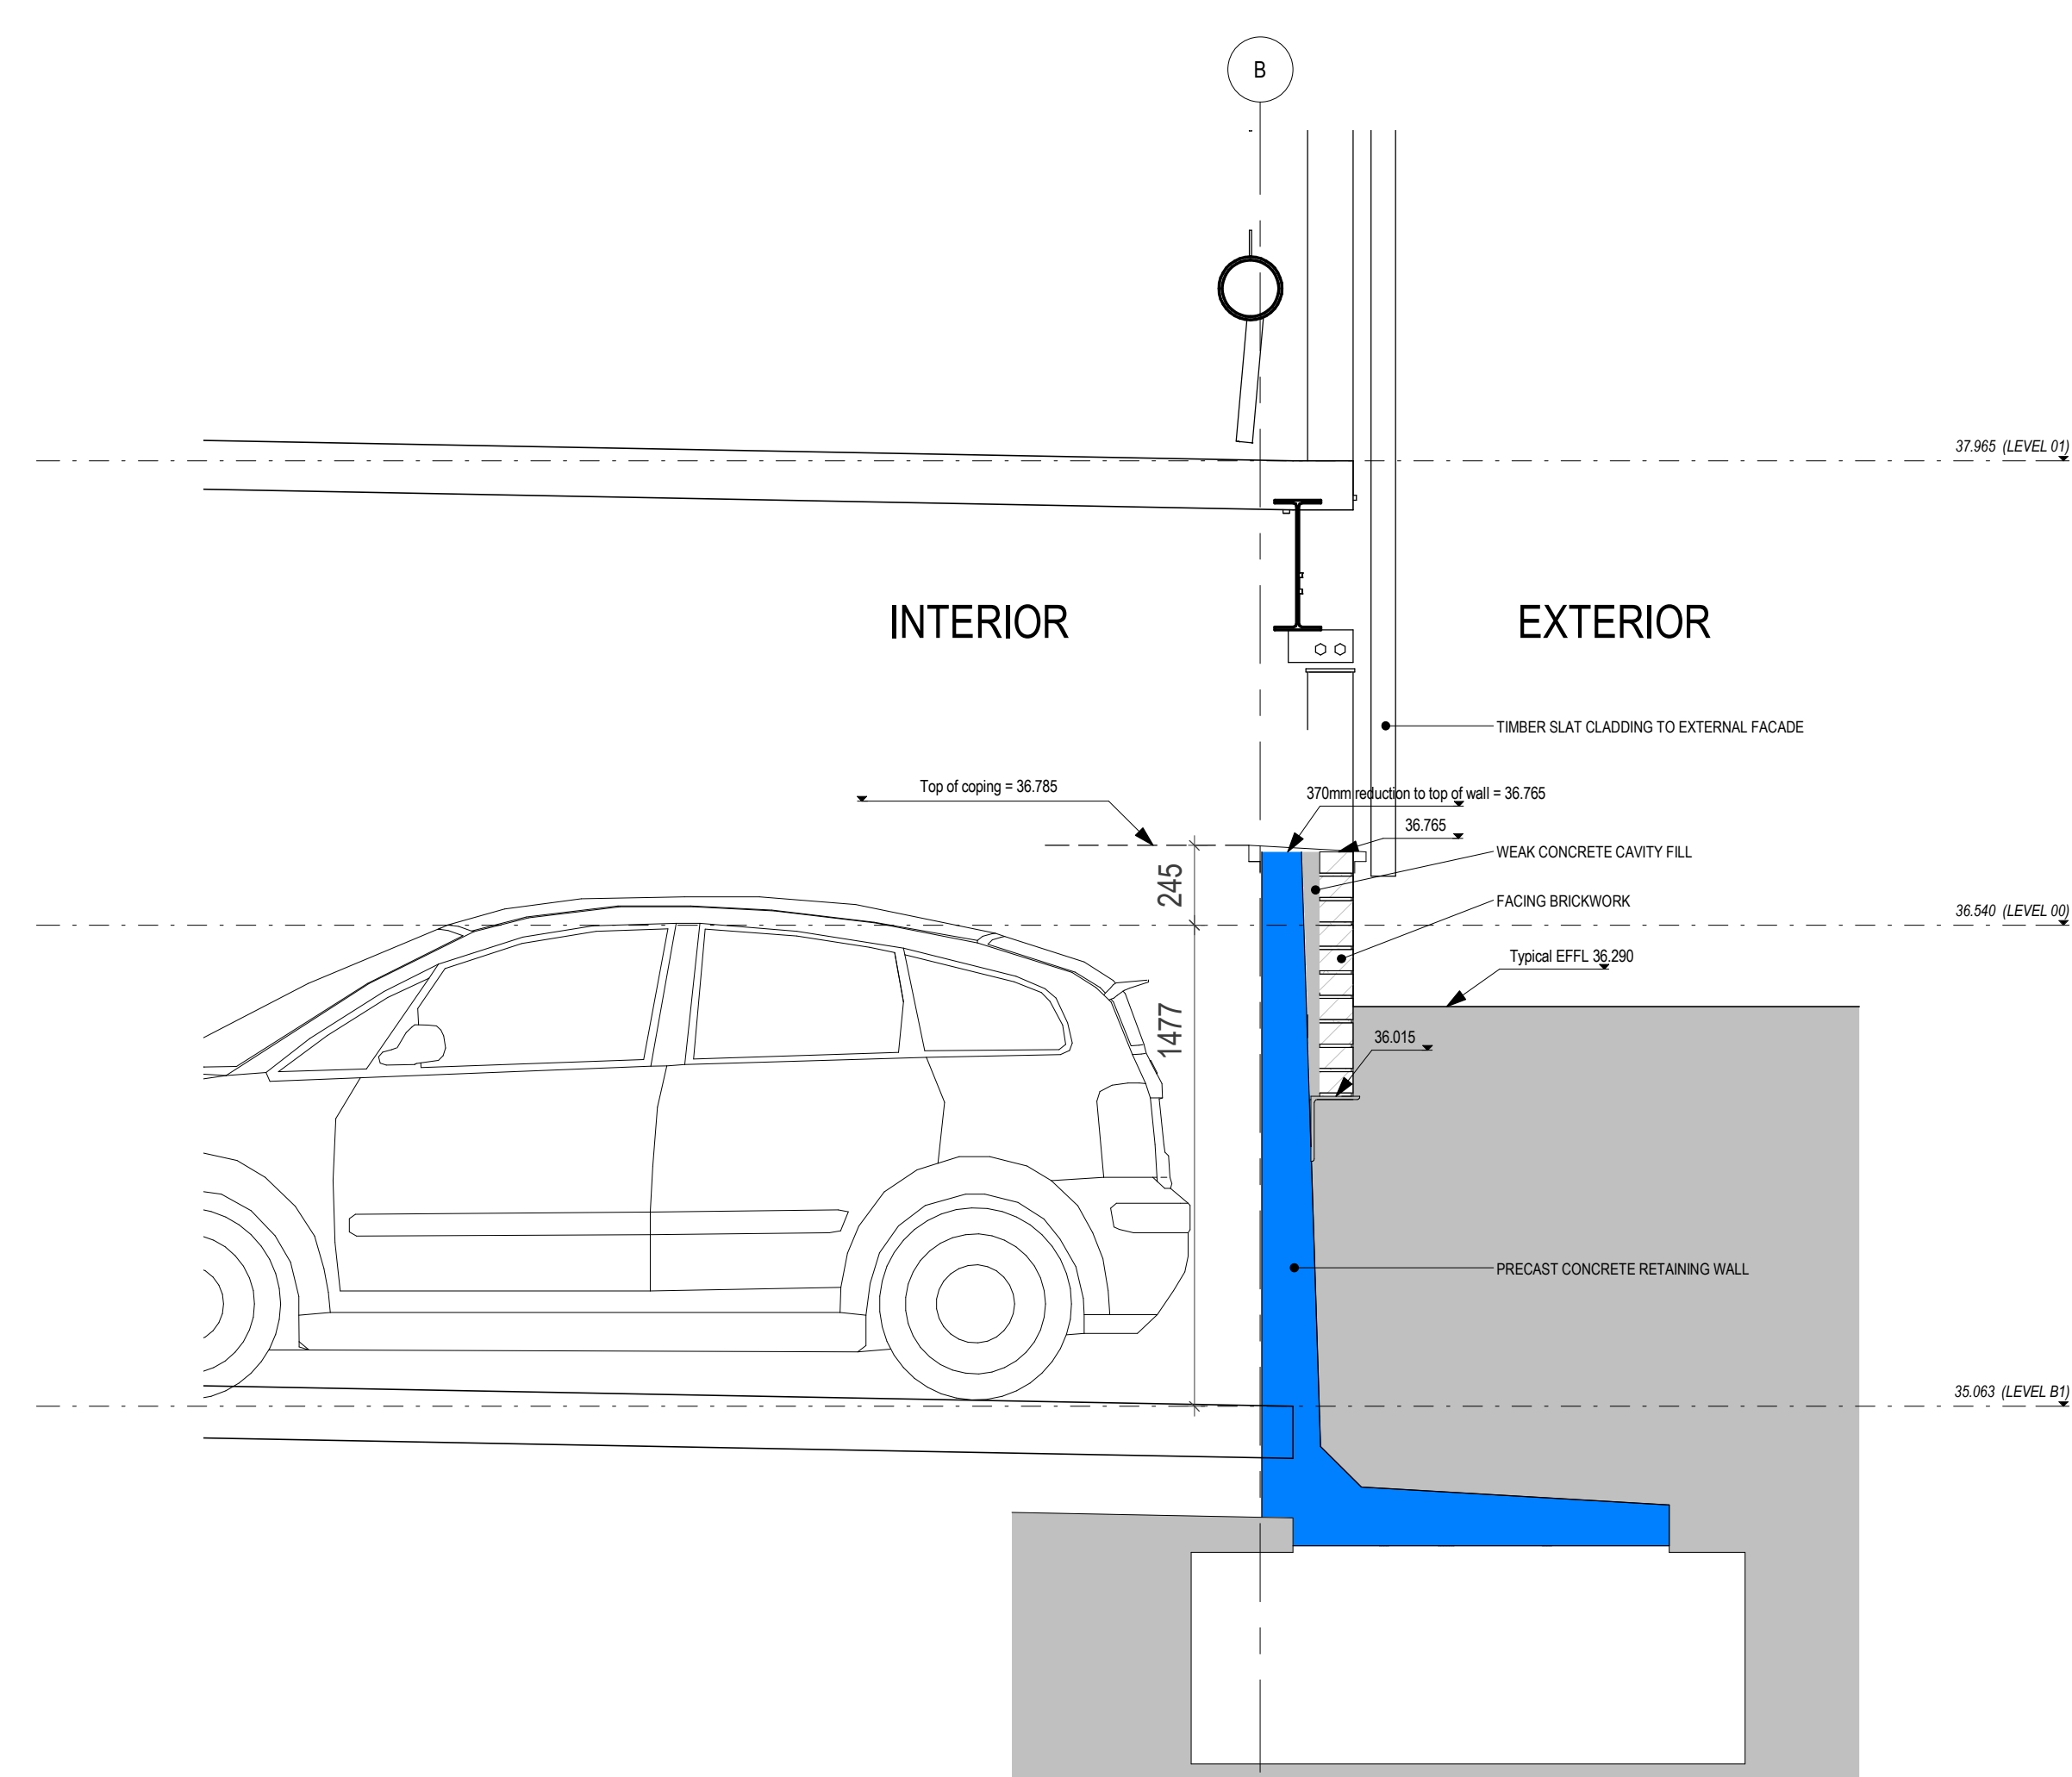

Section G-G Proposed
1 : 20

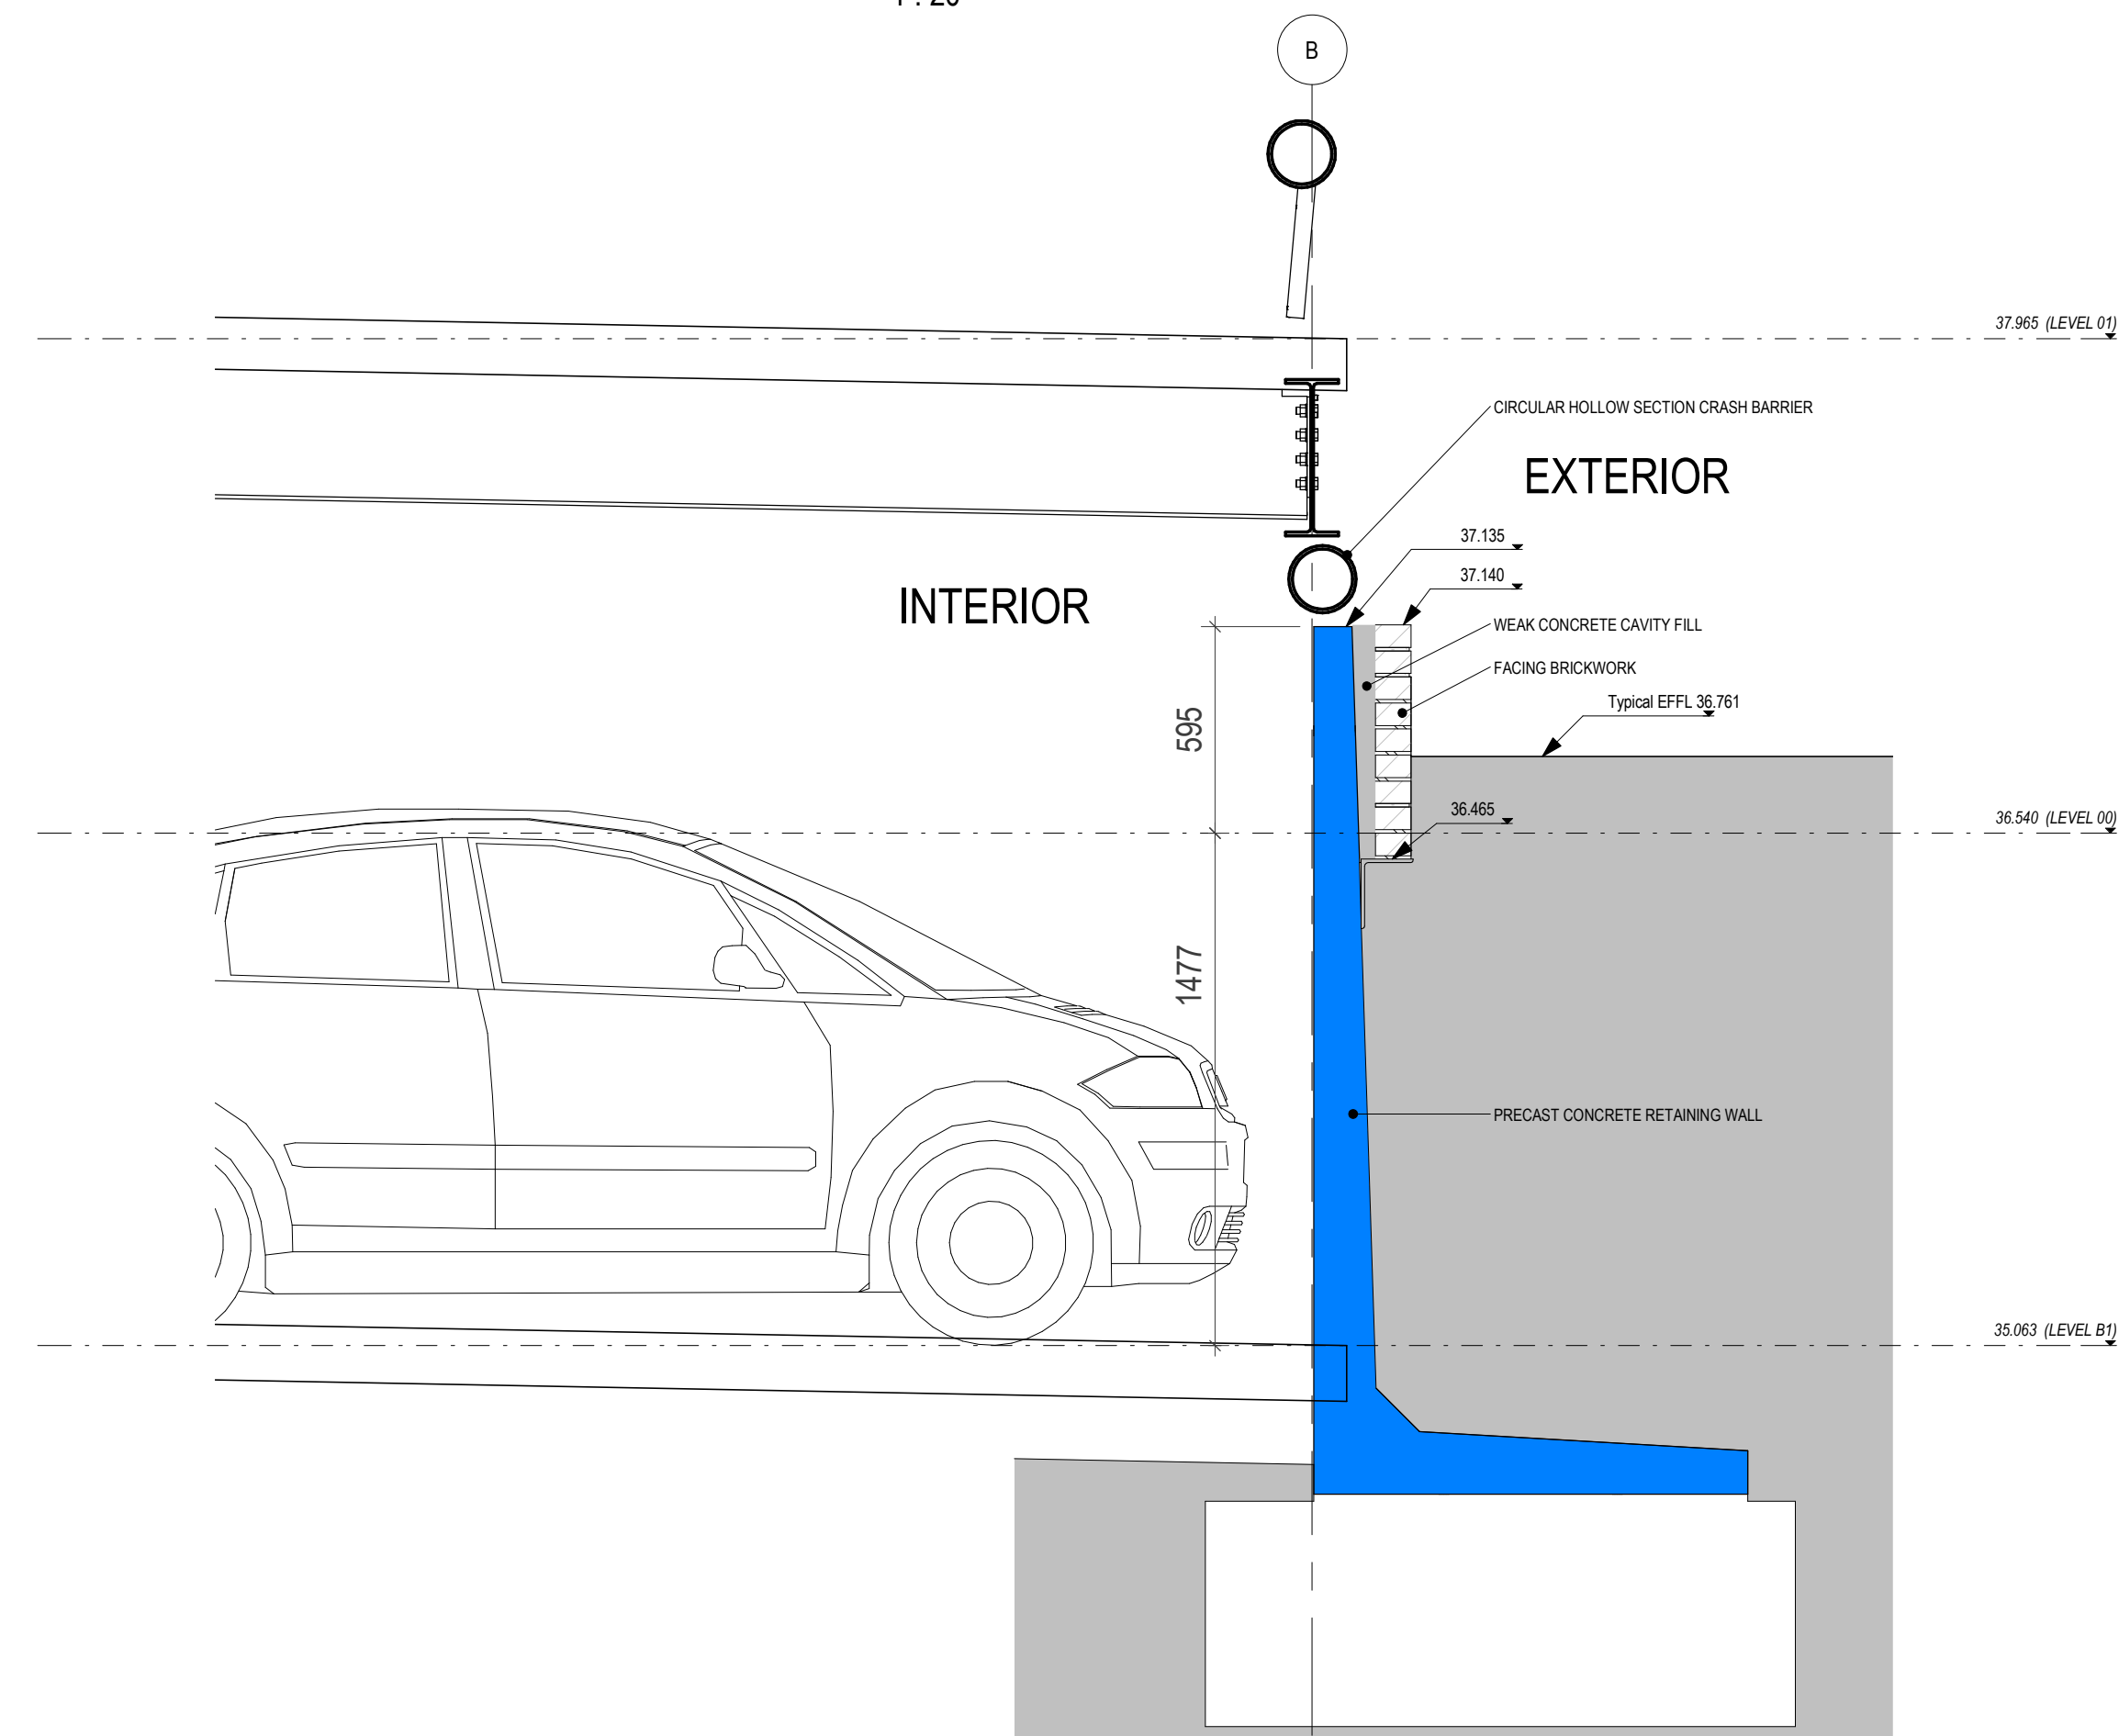

Section K-K Approved
1 : 20

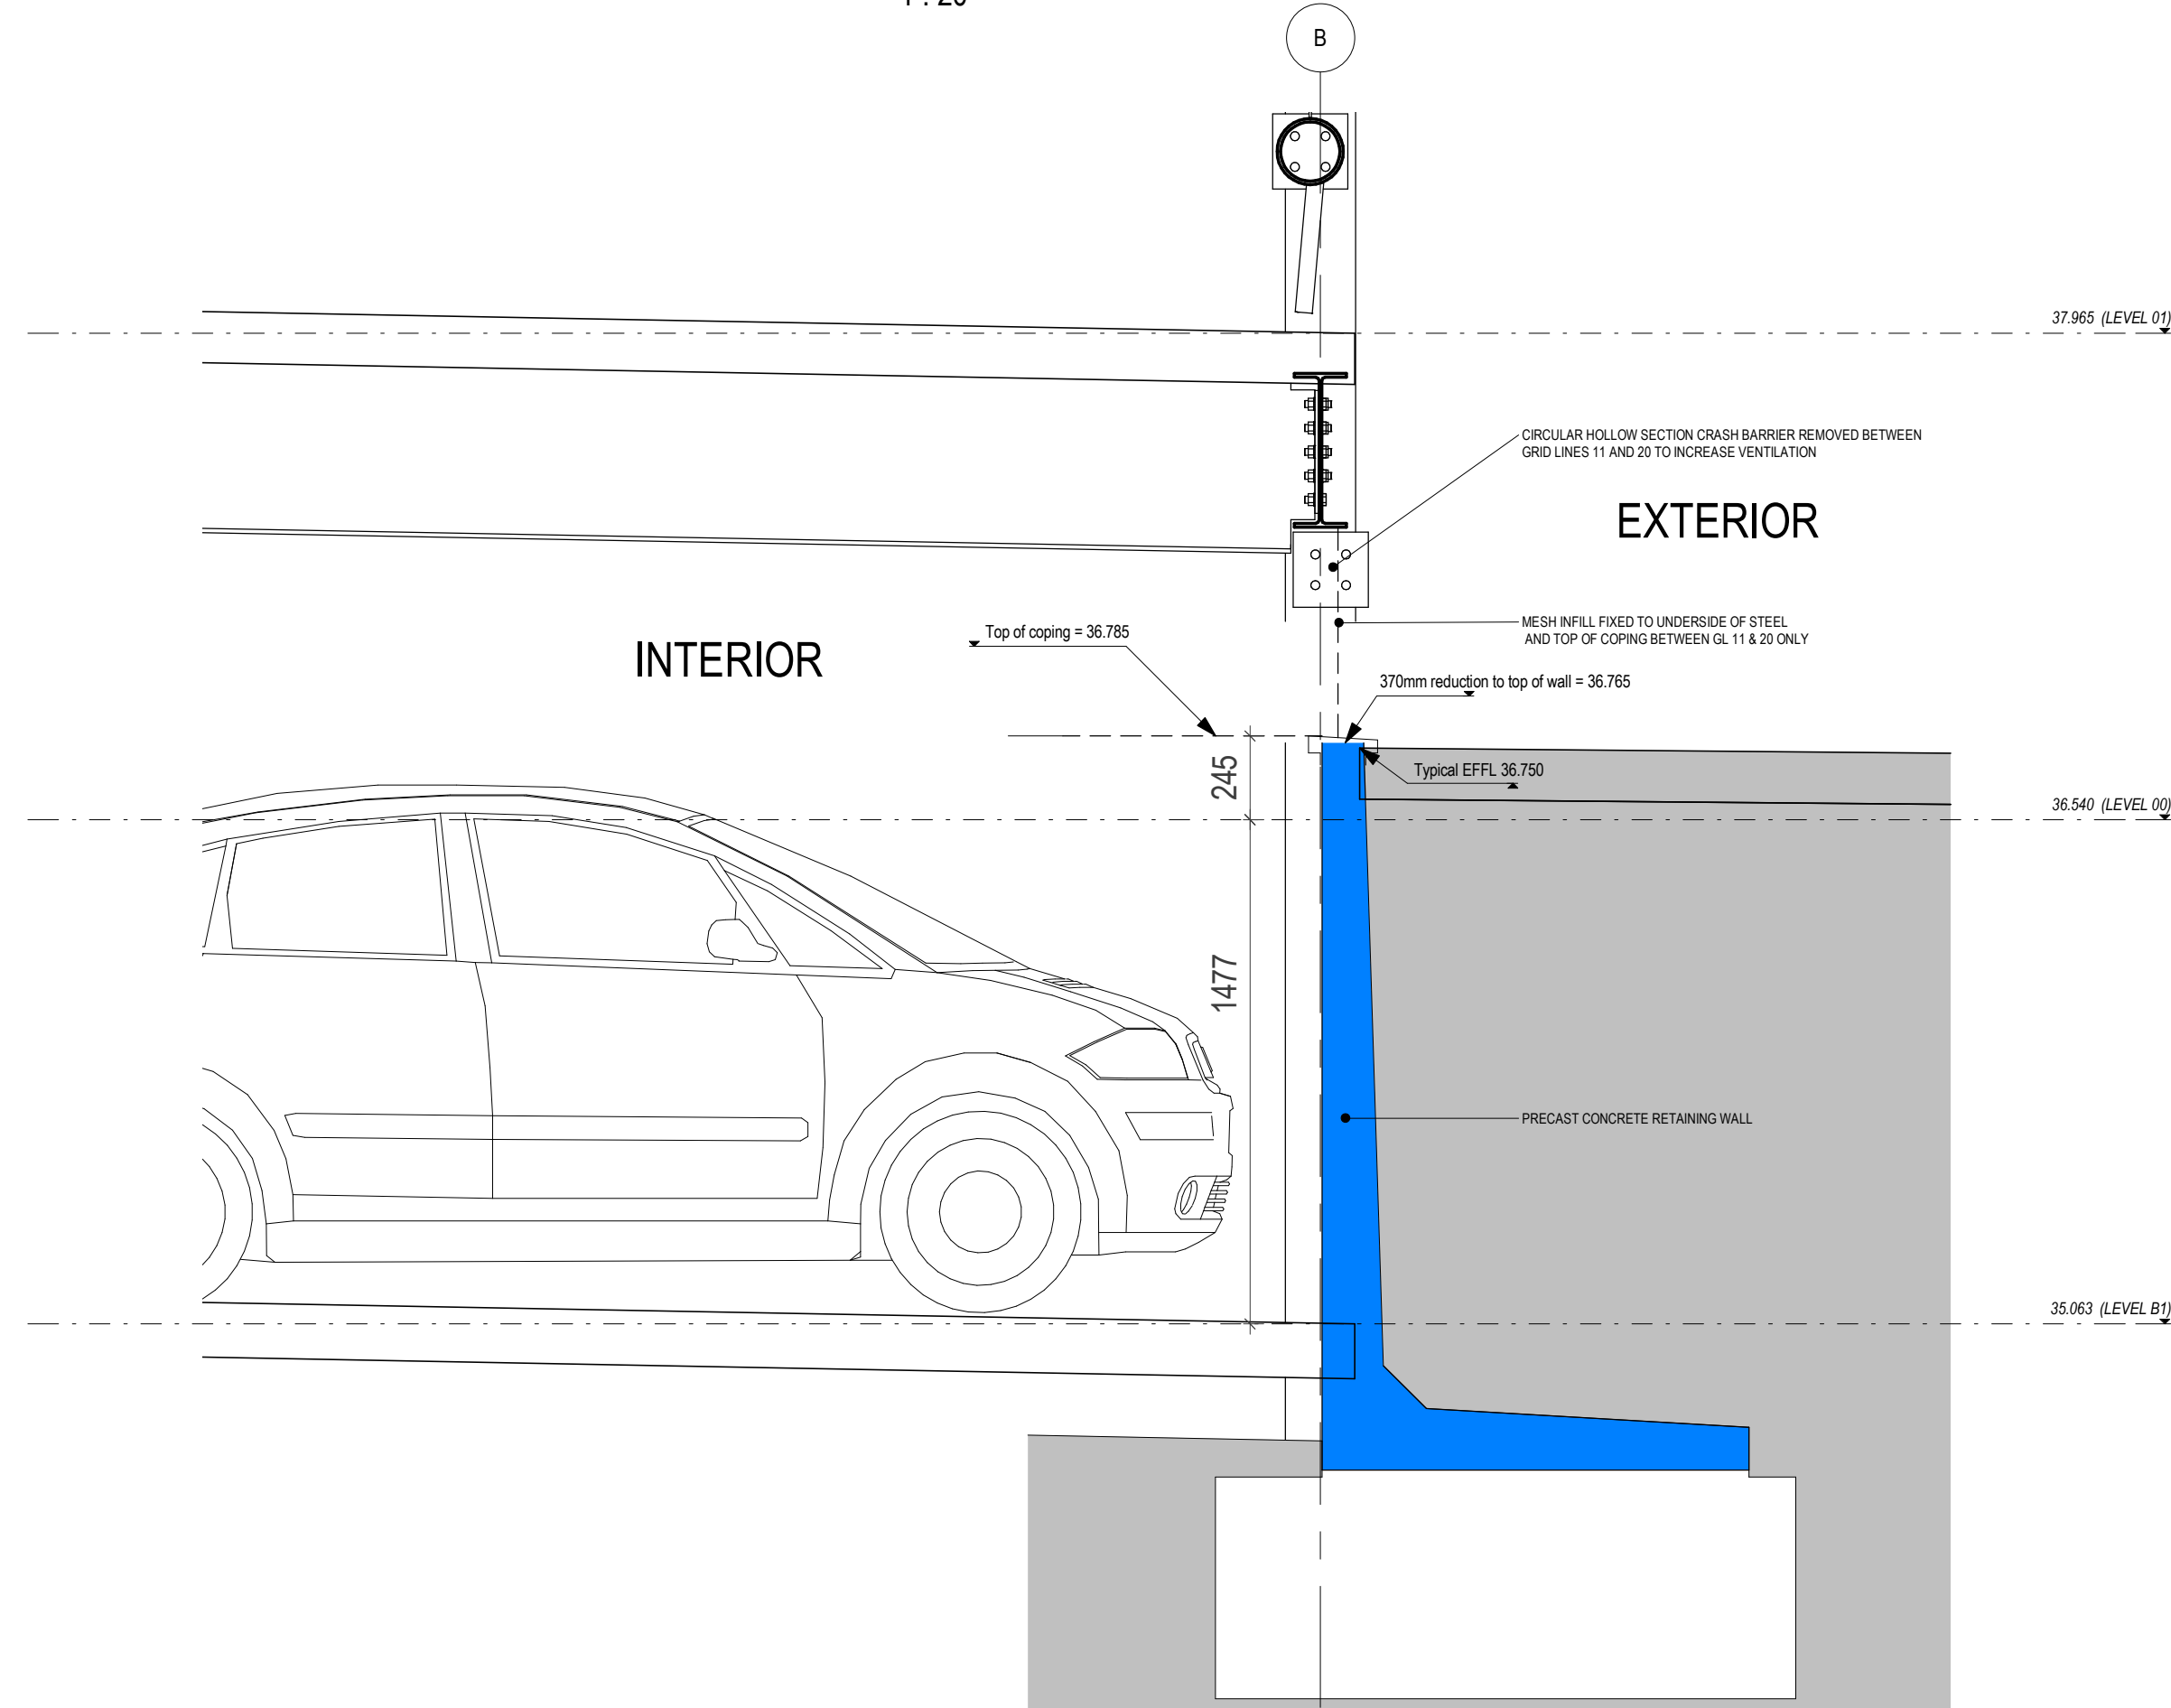

Section K-K Proposed
1 : 20

- | | |
|---|-----------|
| <p>Notes:</p> <ul style="list-style-type: none"> • This drawing is copyright. • Do not scale dimensions from this drawing. • This drawing is to be read in conjunction with all other relevant drawings. • All discrepancies on this drawing are to be reported to the architect. • Do not modify any element of this drawing. • Use drawing only for purpose(s) issued. • This drawing may contain colour. | <p>No</p> |
|---|-----------|

Scale Bar

Point

Key Plan



⚠ 1

Refer to CDM Schedule XXXX-IBI-WB-XX-SH-A-200-XXXX

The following external model files are included within this drawing:

P01	20211026	Additional notes added to sections		
Rev	Date	Revision Notes	Drawn	Review



**Intelligence
Buildings
Infrastructure**

www.ibigroup.com

Project
CHRISTIE TIERED CAR PARK

Drawing Title
SECTIONS THROUGH GRID LINE B

Job Number 124994	Date 25/10/21	Security Classification	Drawn By TW
Scale@A1 1 : 20	Purpose	Reviewed By NE	
Drawing Number TCP-IBI-XX-ZZ-SE-A-200013		Revision P01	Suitability