GENERAL NOTES

1. DRAWINGS ARE TO BE READ IN CONJUNCTION WITH ALL RELEVANT SPECIFICATIONS, ENGINEERS, ARCHITECTS & SERVICES DRAWINGS, INCLUDING APPROVED BUILDERS WORK DRAWINGS. CONTRACTOR TO NOTIFY ENGINEER OF DISCREPANCIES BETWEEN STRUCTURAL DRAWINGS AND SPECIFICATIONS OR OTHER DRAWINGS.

2. ALL DIMENSIONS ARE IN MILLIMETRES UNLESS NOTED OTHERWISE.

3. DO NOT SCALE FROM THIS DRAWING, WORK TO DIMENSIONS OR CO-ORDINATES PROVIDED. ALL LEVELS ARE IN METRES AND ALL DIMENSIONS ARE IN MILLIMETRES, UNLESS OTHERWISE NOTED. ANY AMBIGUITIES, OMISSIONS AND ERRORS ON DRAWINGS, SHALL BE BROUGHT TO THE ENGINEERS ATTENTION IMMEDIATELY.

4. INFORMATION CONTAINED ON THIS DRAWING IS SCHEME DESIGN ONLY AND REQUIRES FURTHER DETAILED DESIGN AND CO-ORDINATION WITH THE CONTRACTOR, DESIGN TEAM AND APPROPRIATE SUB-CONTRACTORS.

KEY

- EXISTING FOUL DRAINAGE
- PROPOSED FOUL DRAINAGE
- EXISTING SURFACE WATER
- PROPOSED SURFACE WATER
- PROPOSED SLOT DRAIN AT DOOR THRESHOLD O.S.A.

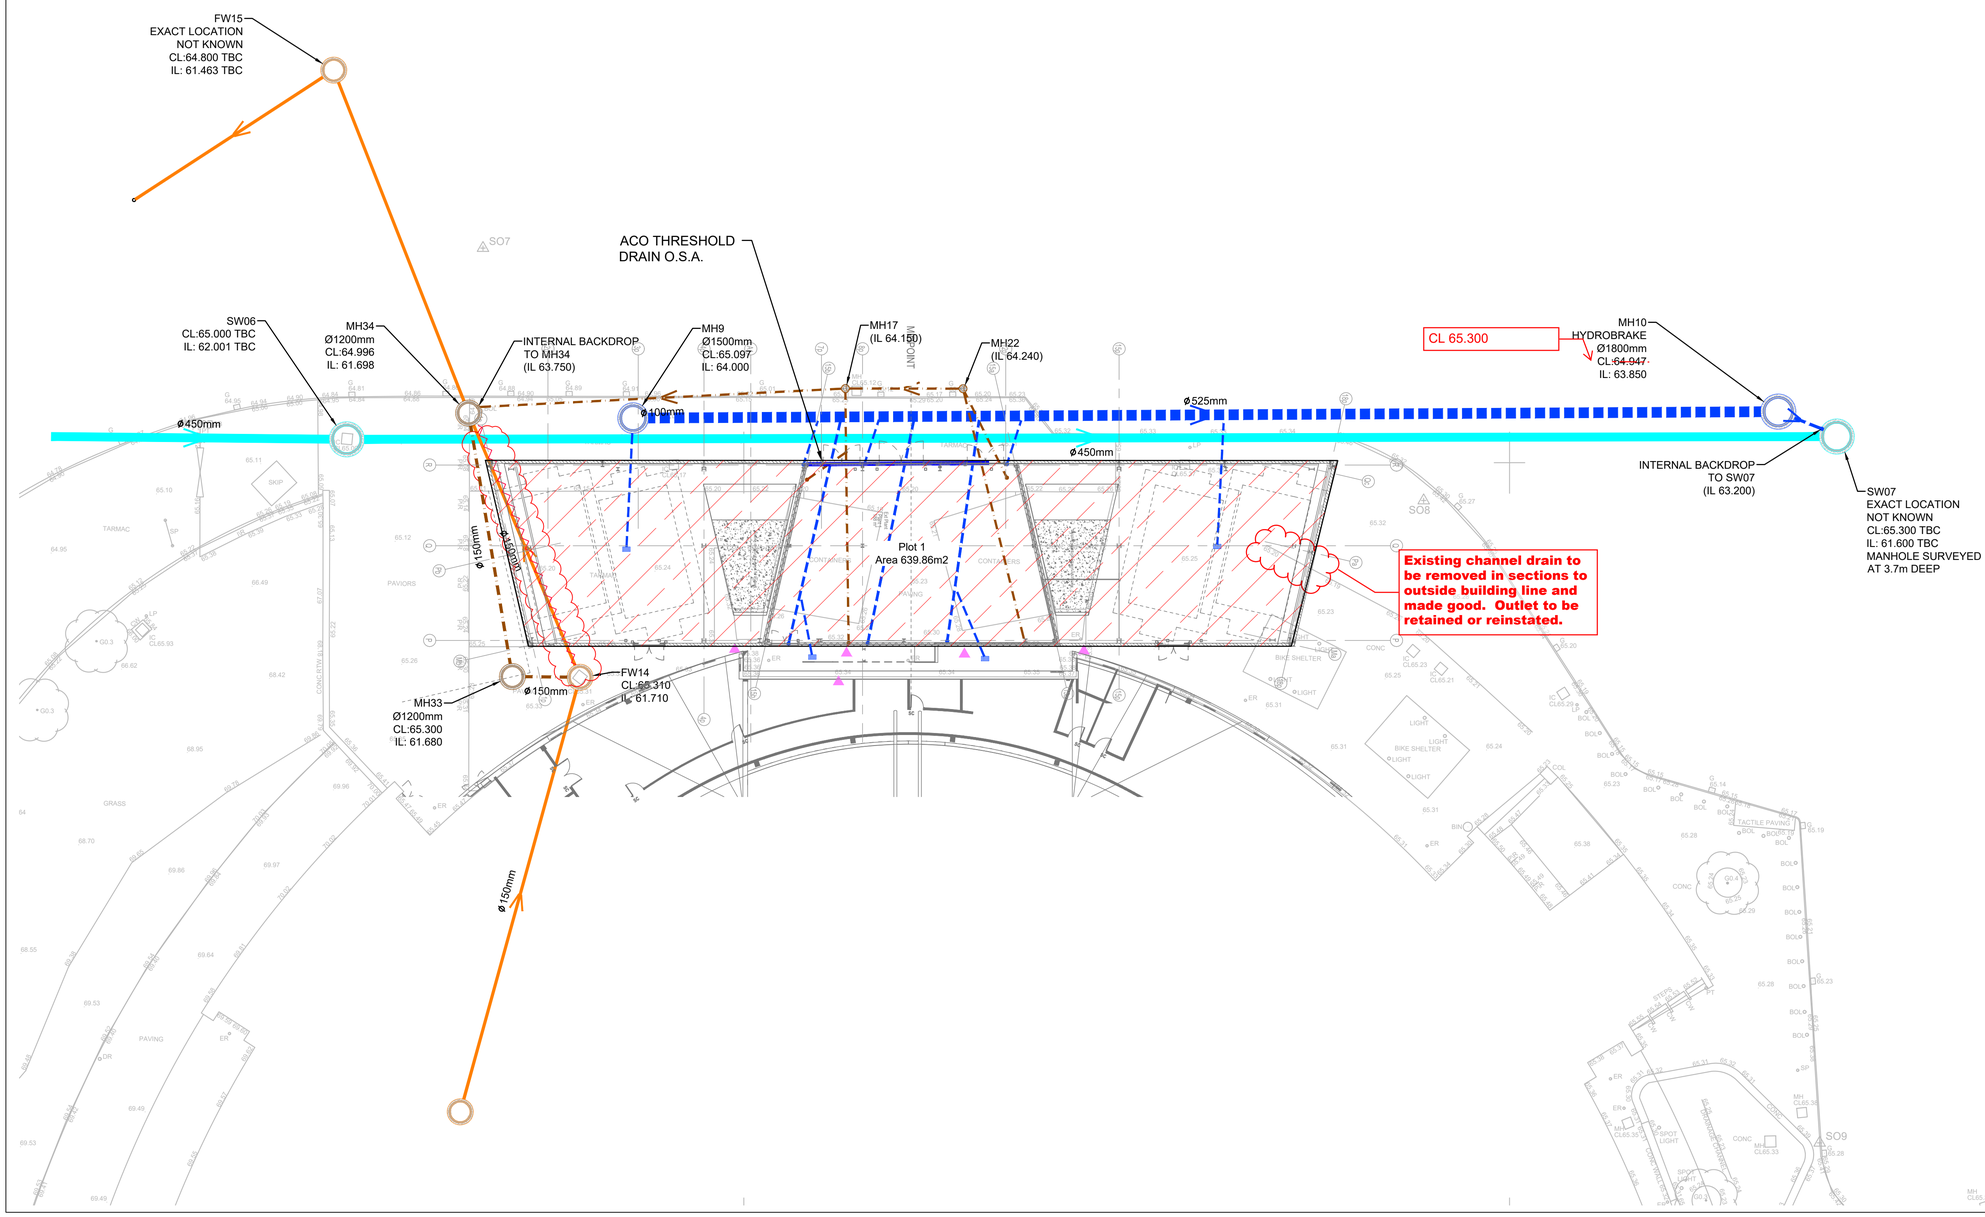

No	DATE	DRAWN	REVD ENG.	AMENDMENT
P1	16.08.21	PB	PB	PRELIMINARY ISSUE

STATUS	PURPOSE OF ISSUE
S2	FOR INFORMATION

COPYRIGHT:
The concepts and the information contained in this document are the copyright of Ridge and Partners LLP. Use or copying of the document in whole or in part without written permission of Ridge and Partners LLP constitutes an infringement of copyright.

RIDGE

CLIENT	KIER GROUP LTD
PROJECT	NATIONAL CYCLING CENTRE PLANT ROOM
DRAFTER	PB
ENGINEER	PB
TITLE	PROPOSED DRAINAGE GENERAL ARRANGEMENT FOR PLANNING
PROJECT REFERENCE:	

SCALE	SHEET	DRAWING No	REV
1:200	A1	VEL-RDG-00-ZZ-DRC-0110	P1