




This drawing is the copyright of LDM Design.
All dimensions to be checked on site.
Do not scale.
All levels to be checked on site and refer to Ordnance
Survey Datum Newlyn unless alternative datum given.
All errors and omissions to be reported to the Architect
prior to commencement.
This drawing must be read in conjunction with the relevant
specification clauses.
This drawing must not be used on site unless issued for
construction.

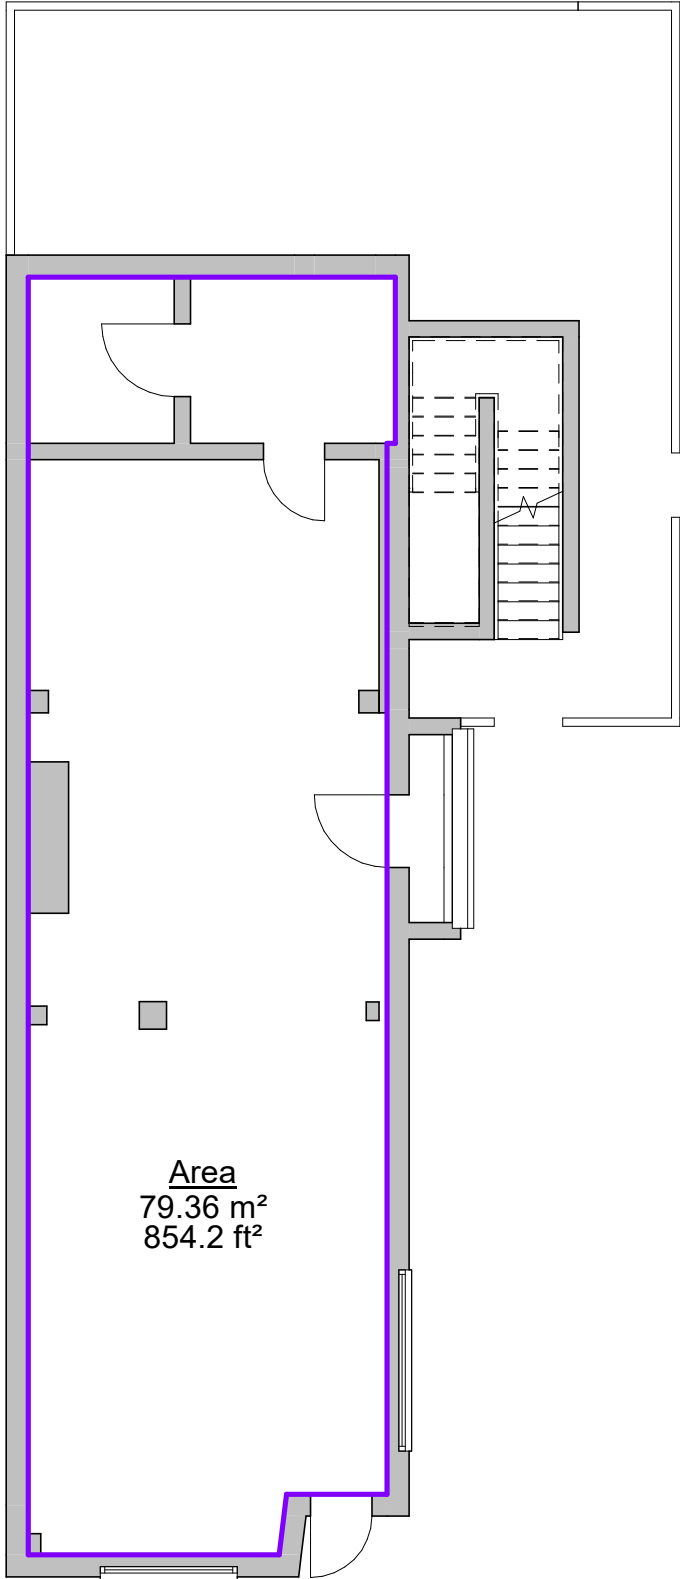

1 Ground Floor Existing
1 : 100

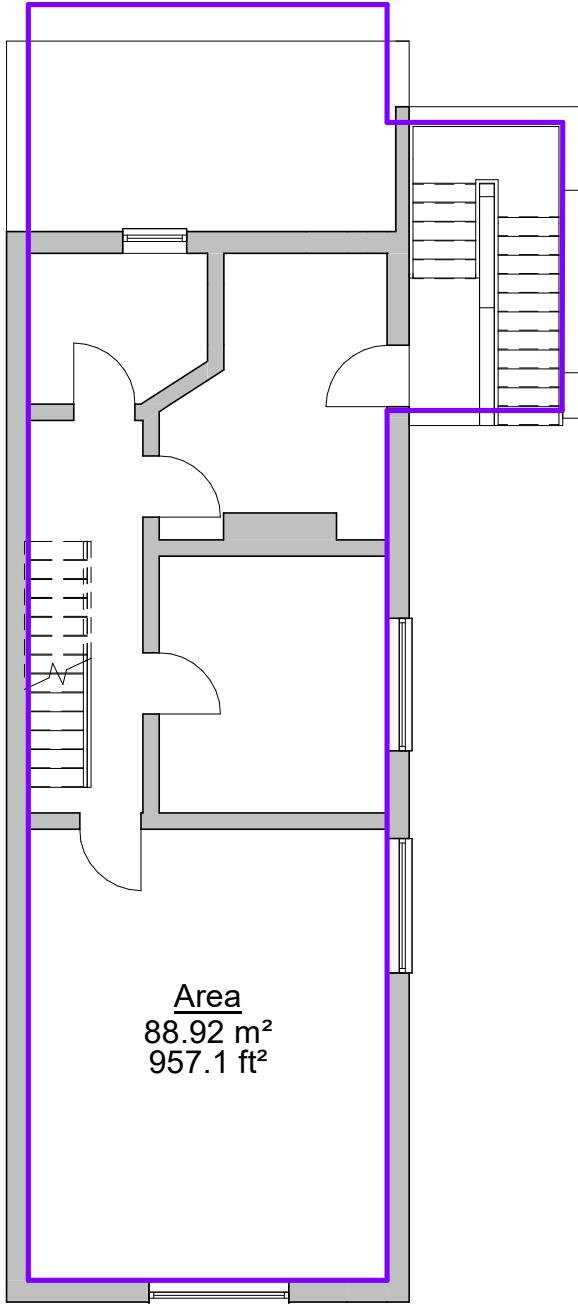

2 First Floor Existing
1 : 100

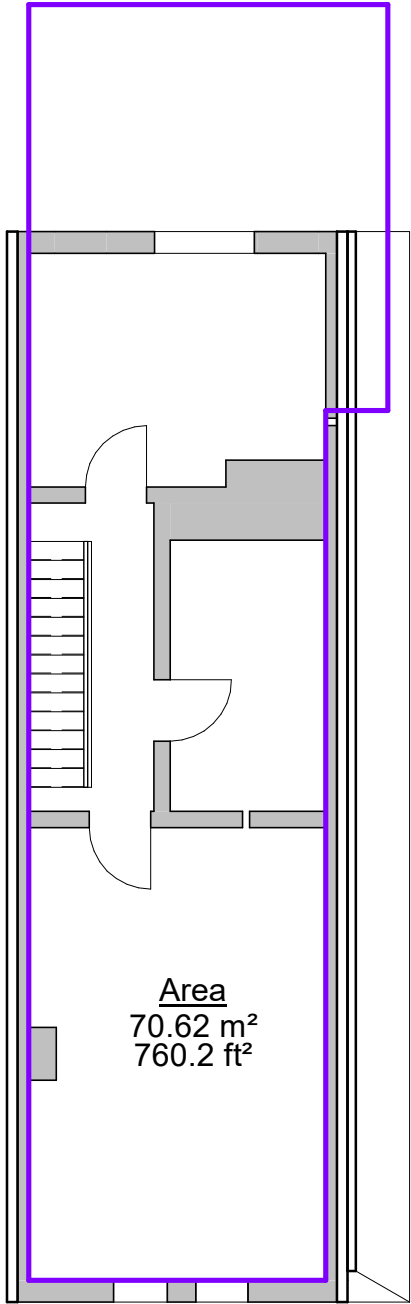

3 2nd Floor Existing
1 : 100



LDM Design

PROJECT
129 Manchester Road, Chorlton-Cum-Hardy,
Manchester, M21 9PG

SHEET
Existing Area Plan

CLIENT
Yu Shing Property Limited

Scale (@ A3)
1 : 100

Drawn by
JG

Checked by
ST

DRAWING NUMBER
PS133

REV