



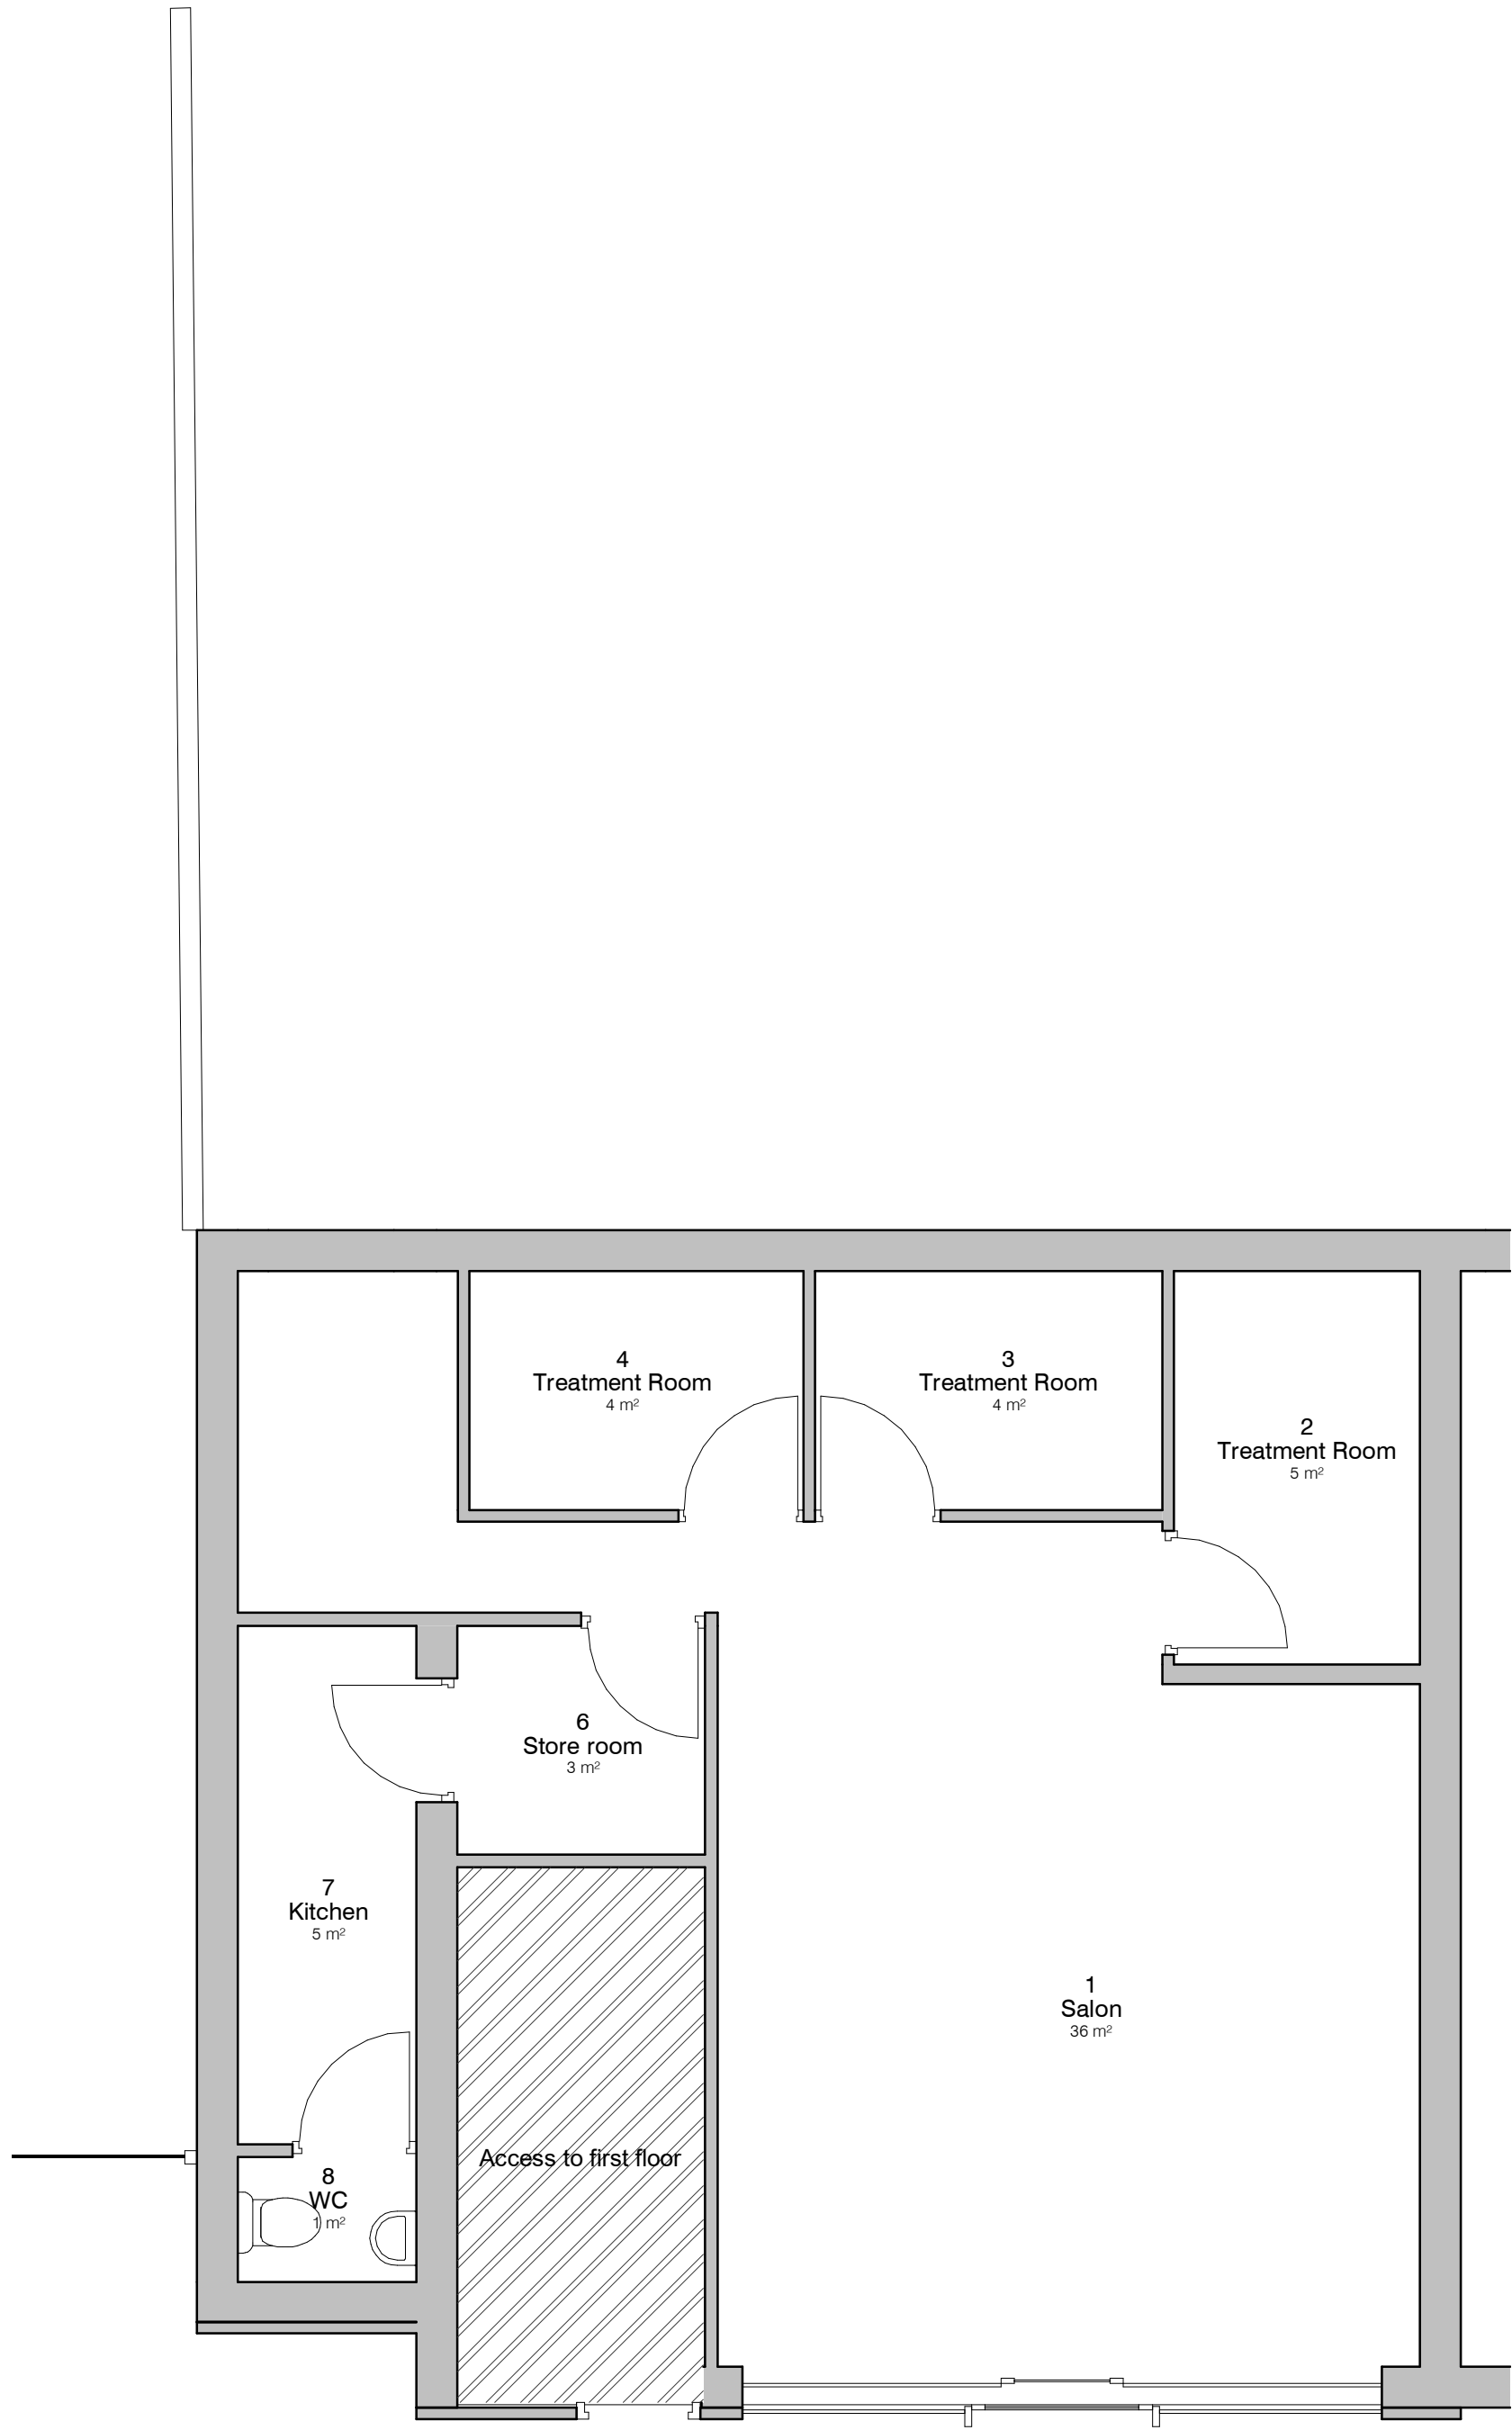


1. Level 0 - GA Existing
1 : 50

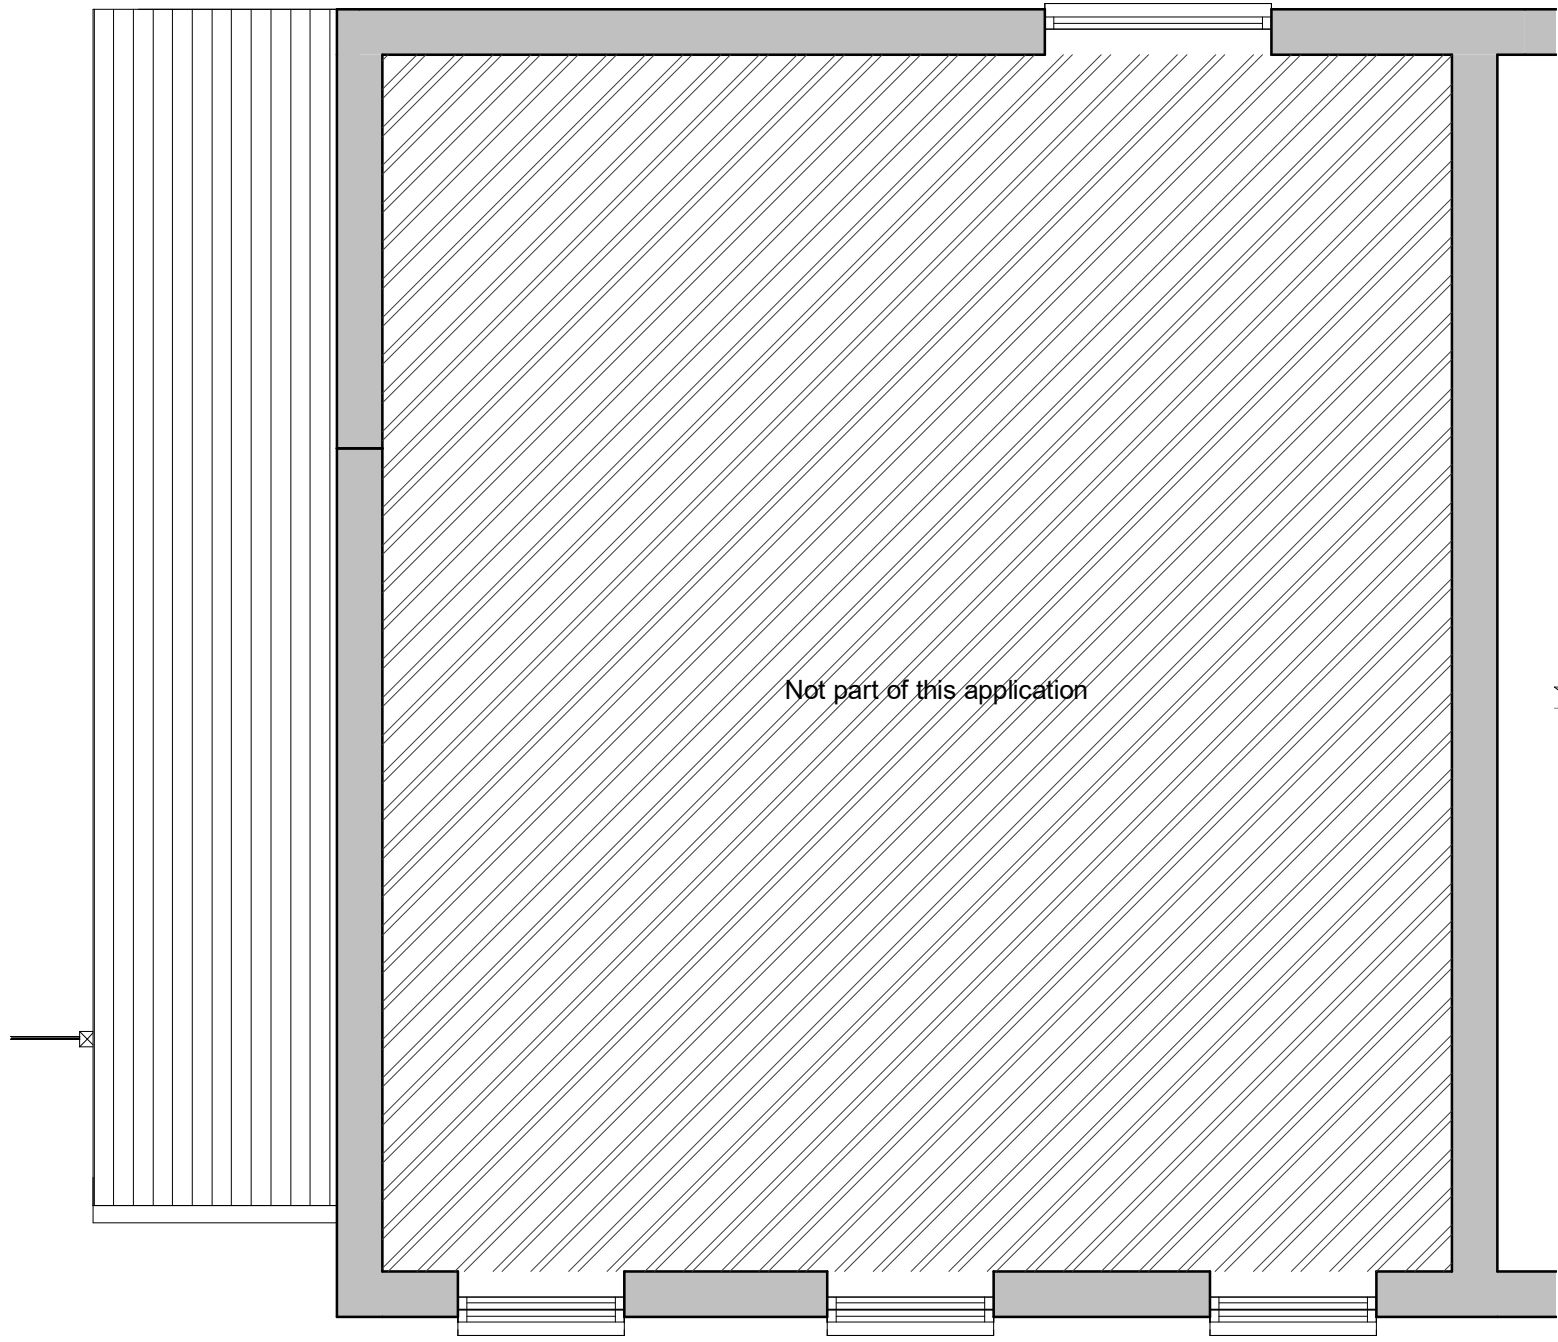


2. Level 1 - GA Existing
1 : 50




3. Front - Existing
1 : 100

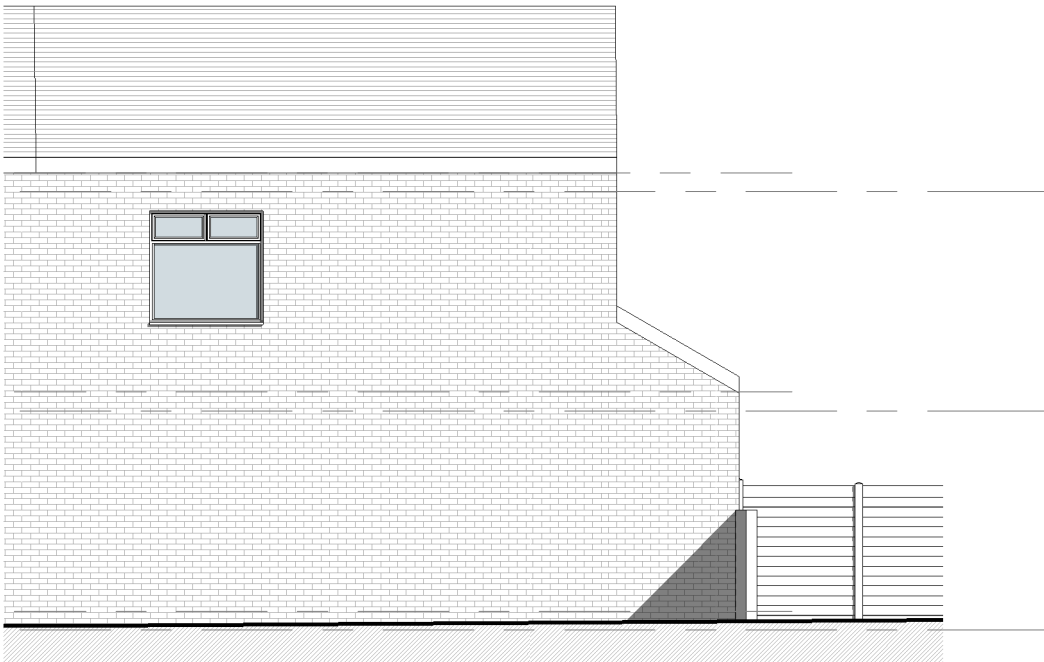

5. Rear - Existing
1 : 100

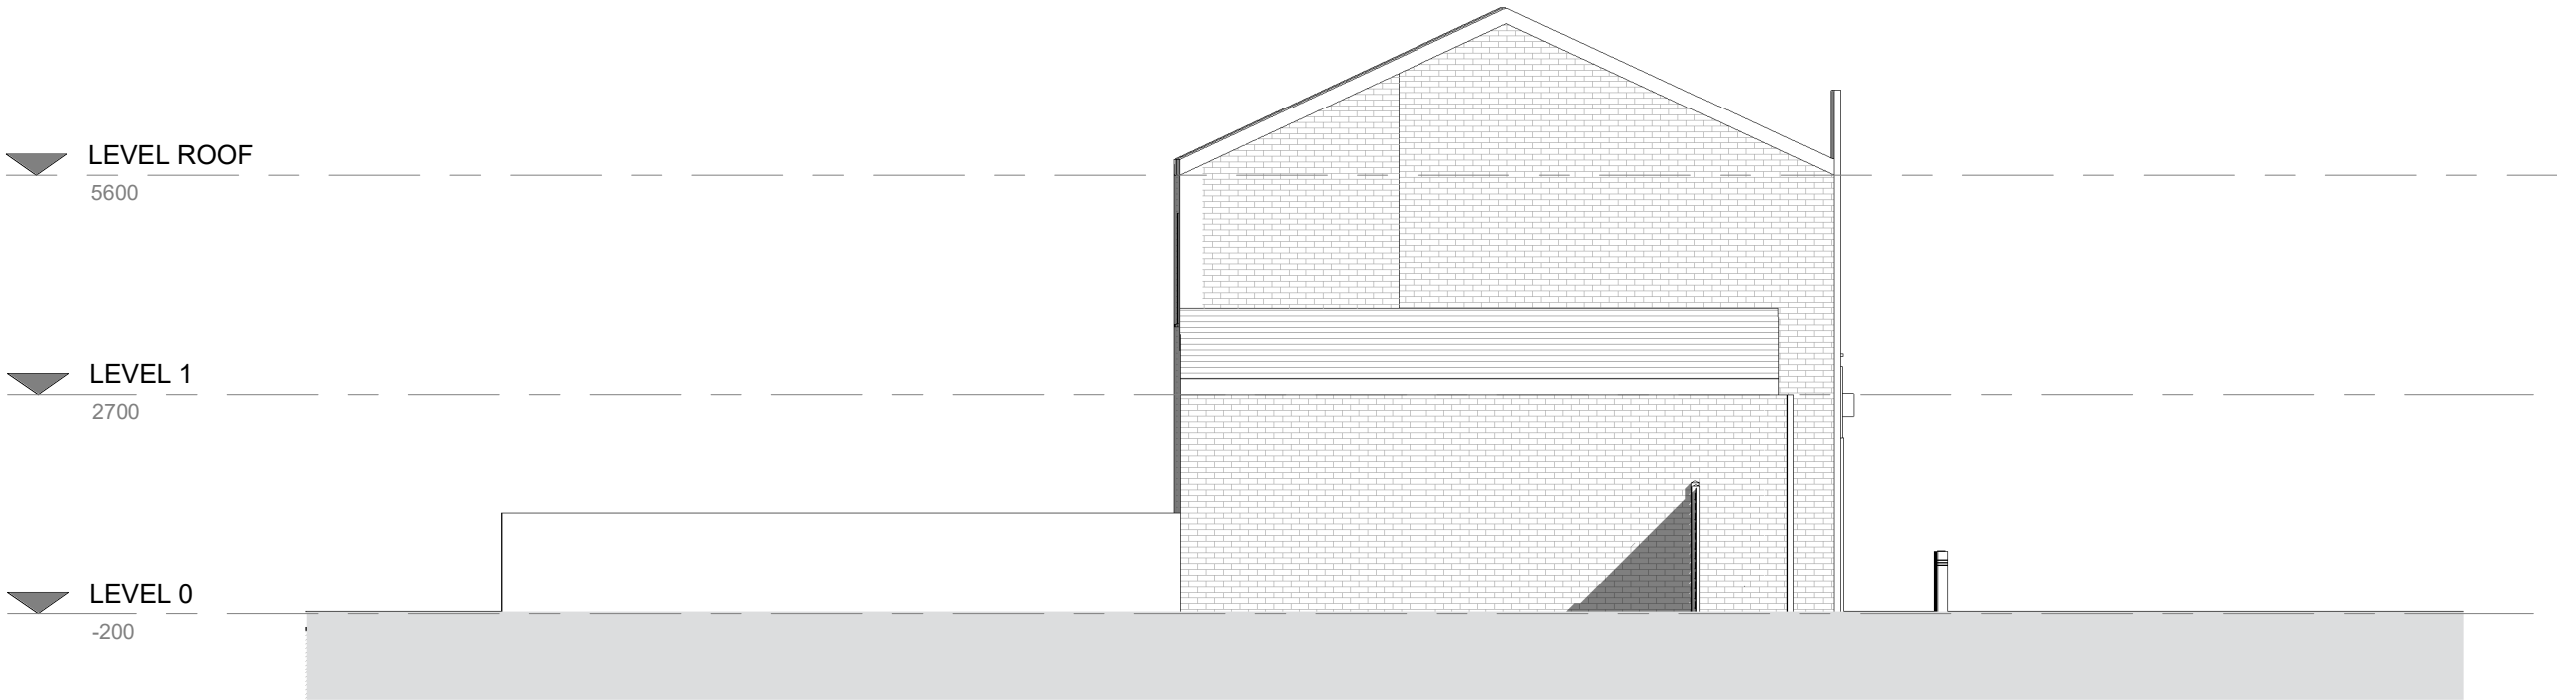

4. Left Side - Existing
1 : 100

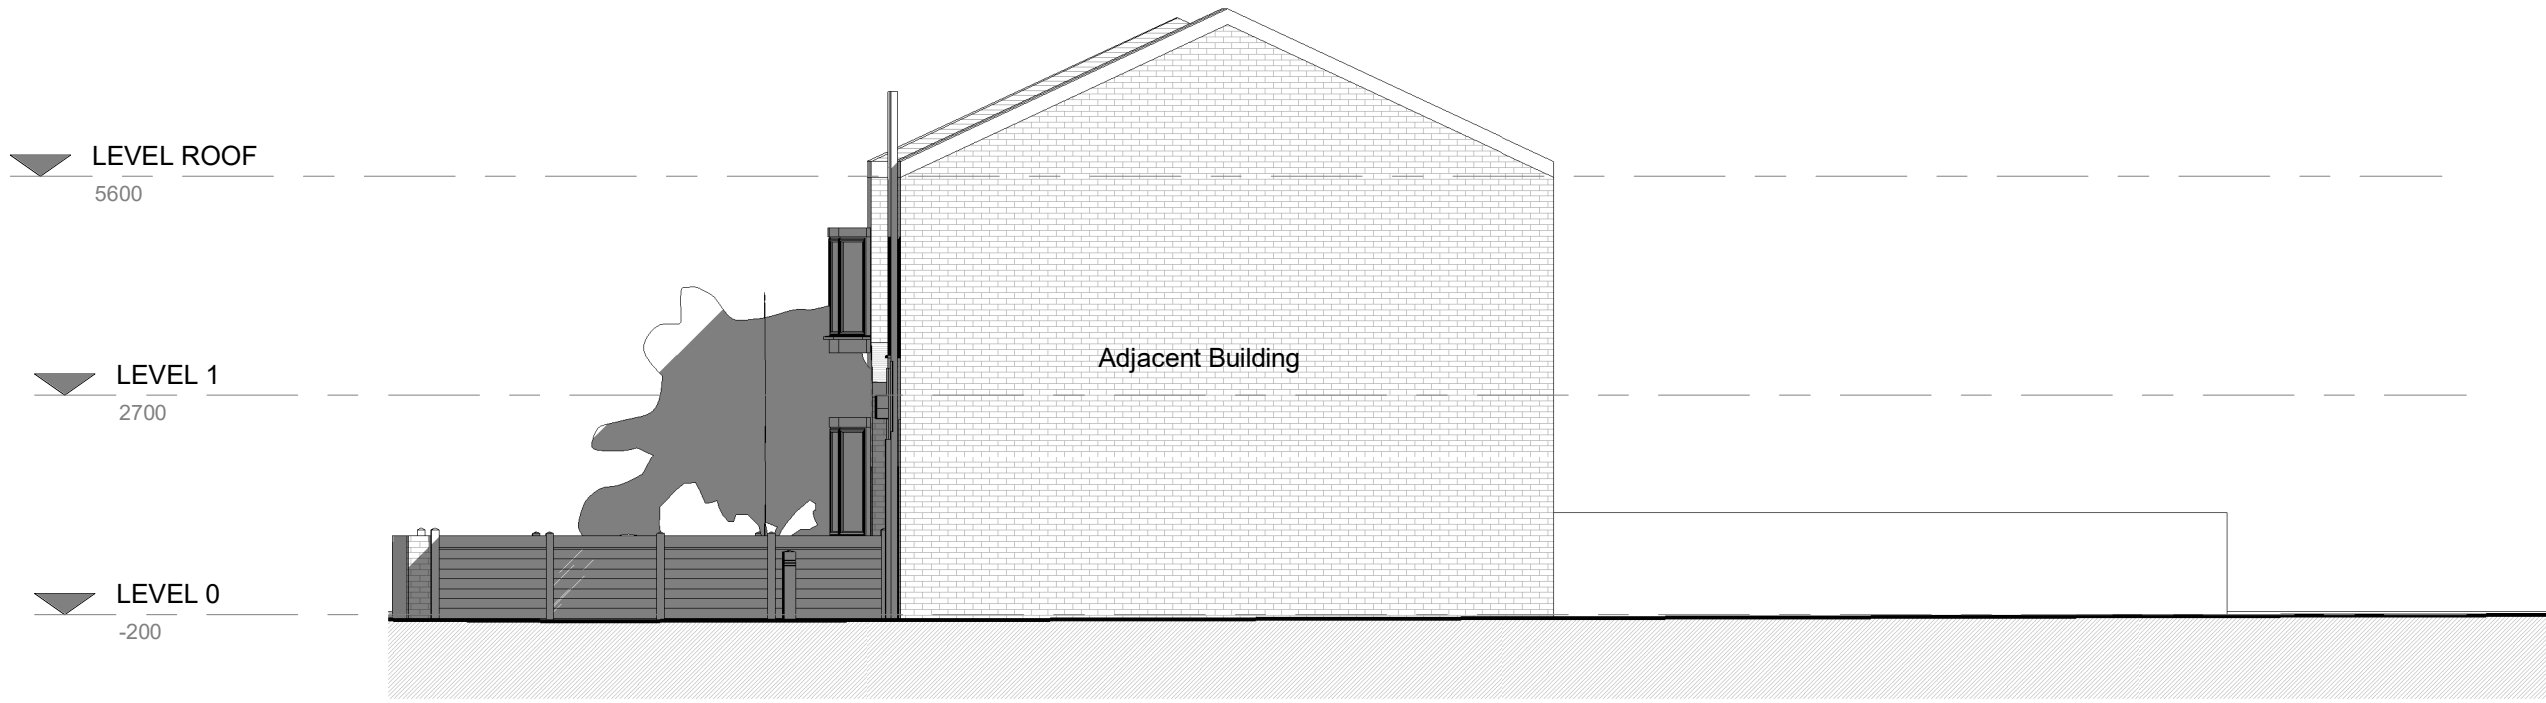

6. Right Side - Existing
1 : 100



PROJECT	SCALE & A1	DATE	BY	DATE
96 Broadway, New Moston	As indicated	8 OCT 2021	JS	
CLIENT	STATUS	PROJECT NO.	DRAWING NO.	REV.
Daniel Ebbing		DA21069.	002.	
TITLE	NOTES			
Existing GA Plans and Elevations	THIS DRAWING MUST NOT BE REPRODUCED WITHOUT WRITTEN CONSENT OF DEBTAL ARCHITECTURE. ALL DIMENSIONS AND MATERIALS SHALL BE CHECKED AND CONFIRMED BY THE ARCHITECT PRIOR TO CONSTRUCTION. THE ARCHITECT SHALL BE RESPONSIBLE FOR THE ACCURACY OF THE INFORMATION PROVIDED IN THIS DRAWING. ALL DIMENSIONS SHALL BE TO THE FACE UNLESS OTHERWISE SPECIFIED. ALL DIMENSIONS SHALL BE TO THE FACE UNLESS OTHERWISE SPECIFIED.			