All Dimensions should be checked on site.
Do not scale this drawing.
Any drawing errors should be brought to the attention of the architect.
COPYRIGHT DaC Design

REVISIONS:

REV:	DETAILS OF REVISION	DATE



SIDE ELEVATION TO NORTH AS EXISTING

FINISHES AS PROPOSED

WALLS: New facing brick to match existing.

ROOF: Matching new tiles to new dormer cheeks and monopitched roof. Pitch to be min 15°.Eaves and verge details to match existing detail. In dark grey Upvc

RWGS: New black Upvc gutters, dark grey fascias and soffits to match existing.

DOORS: New Solid security composite front door Min clear access width 800mm and insulated high security sliding folding patio doors to rear. In grey frames Colour: Black

WINDOWS: New high efficiency UPVC windows. Colour: Dark grey externally, white internally.

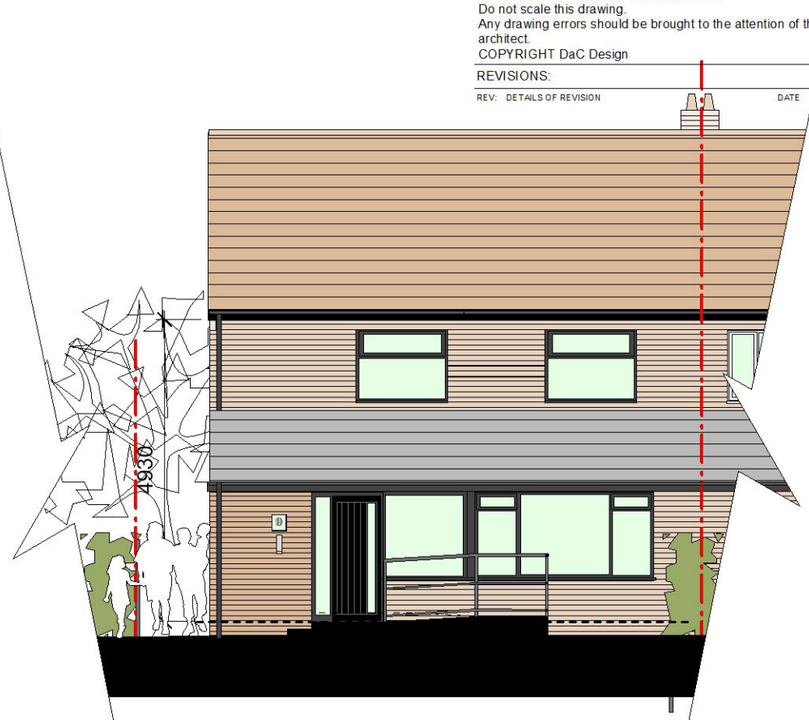

FRONT ELEVATION AS PROPOSED (WEST)

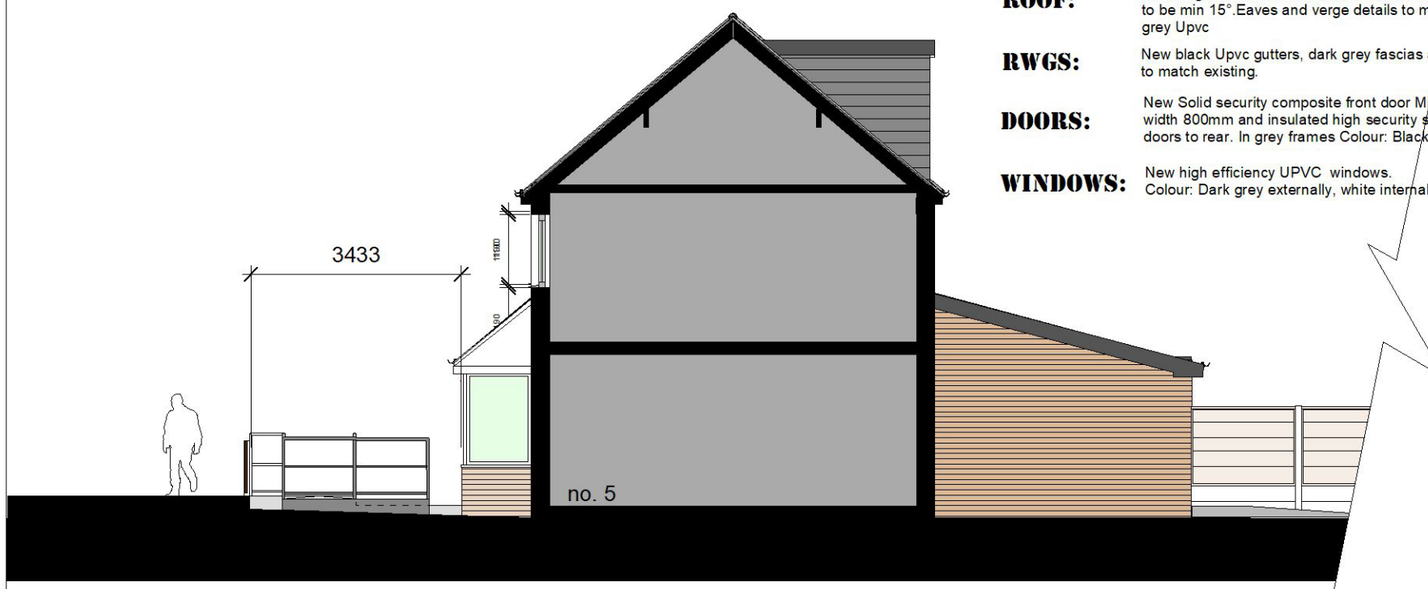

SECTION/ELEVATION TO SOUTH AS PROPOSED



REAR ELEVATION AS PROPOSED (EAST)

REV A: Ramp elevations added - Aug 2021

0m 2m 4m 5m
SCALE

P05A

DRAWING: **ELEVATIONS as PROPOSED**

JOB TITLE: **EXTENSION & DISABLED MODIFICATONS _ 3 Pengham Walk, Manchester, M23 0NH**

CLIENT: **Mrs Maqbool Shahnaz**

SCALE: **1:100 @ A3**

DATE: **July 2021**

D@C DESIGN
ARCHITECTURE & PLANNING
0776 452 3545 0161 425 3934