




Corporation Street Entrance Elevation 1
1:50

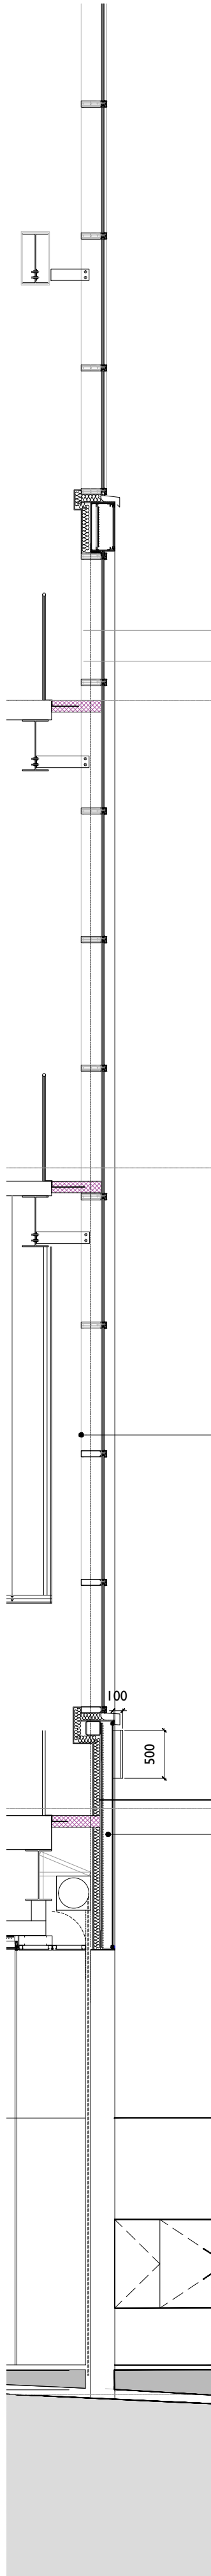

Corporation Street Section A-A
1:50

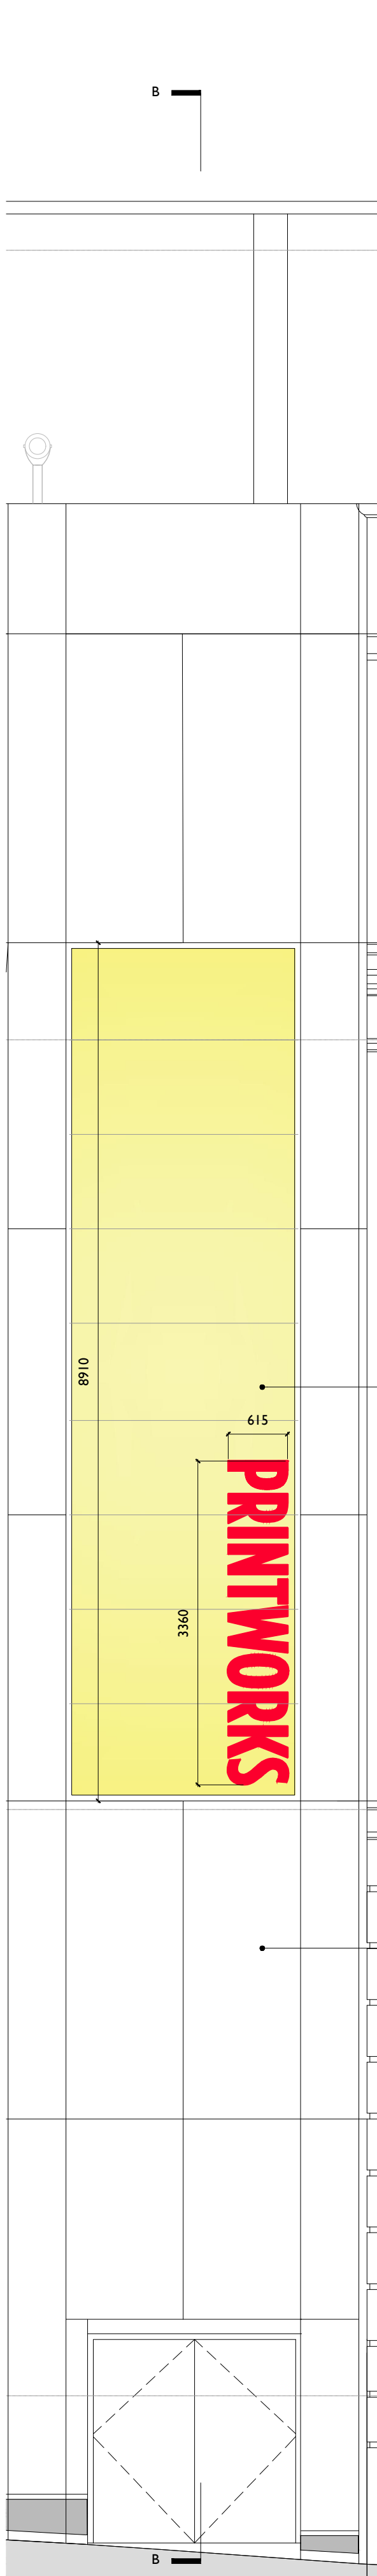


Corporation Street Entrance Part Elevation
1:50

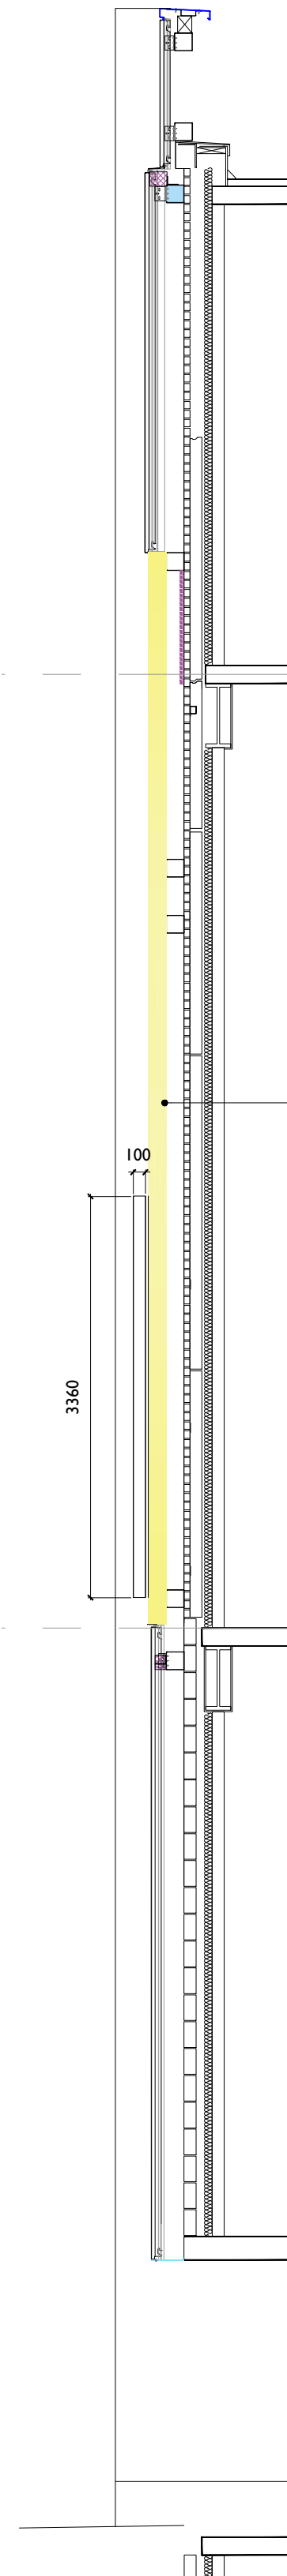

Corporation Street Section B-B
1:50

Note -
All back lit lightboxes and illuminated signage will have less than a 350mm projection above street.

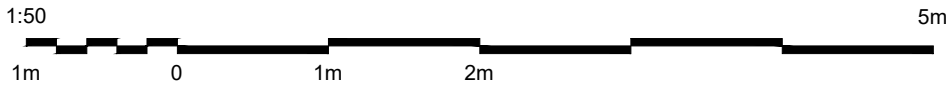

Notes

1. Do not scale off this drawing
2. Drawing to be read in conjunction with the specification and all relevant drawing information
3. Contractor to check all dimensions on site
Comprehensive Design Architects to be advised of any discrepancies between this drawing and site conditions immediately
4. Dimensions are in millimetres unless otherwise stated

Registered Office : Comprehensive Design Architects Limited
16 Moray Place EDINBURGH EH3 6DT
Registered in Scotland : SC311114

© Comprehensive Design Architects Ltd. All rights reserved

CONSTRUCTION (DESIGN AND MANAGEMENT) REGULATIONS 2015

This drawing is to be read in conjunction with CDA's Standard Hazard and Risk Assessment of architectural matters (CDM) series drawings.

Works to be carried out in accordance with the Construction Phase plan prepared by the Principal Contractor.

Note:

Drawings based on archive and limited survey information prepared by others and therefore accuracy cannot be guaranteed. Contractor to be responsible for site size dimensions prior to undertaking works and ordering materials. There has been limited co-ordination with other design team consultants in preparation of employers requirements however design development will continue during the tender period for later negotiation.

Any elements relating to curtain walling, metal cladding, back lit lightboxes, all LED elements & stretched fabric vinyl show design intent only - subject to specialist contractor's design proposals.

P3	25.05.20	GENERAL UPDATES	DO	MJ
P2	18.12.19	NOTE ADDED	DO	MJ
Rev	Date	Description	drawn	chkd

internal job no	
G1707	
draw no	revision
PWM-CDA-01-ZZ-DR-A-PL-1036	P3


Comprehensive Design Architects

16 Moray Place Edinburgh EH3 6DT
T: 0131 225 1111 www.cda-group.co.uk

client
DTZ INVESTORS

key plan

project
PRINTWORKS MANCHESTER

title
**PROPOSED
CORPORATION STREET
ELEVATIONS/SECTIONS**

date scale drawn by checked by
04.12.19 1:50@AI DO MJ

status
PLANNING

internal job no	
G1707	
draw no	revision
PWM-CDA-01-ZZ-DR-A-PL-1036	P3