


U
A
—
L
E
T
S

18 Alma Road, Manchester. M19 3NW

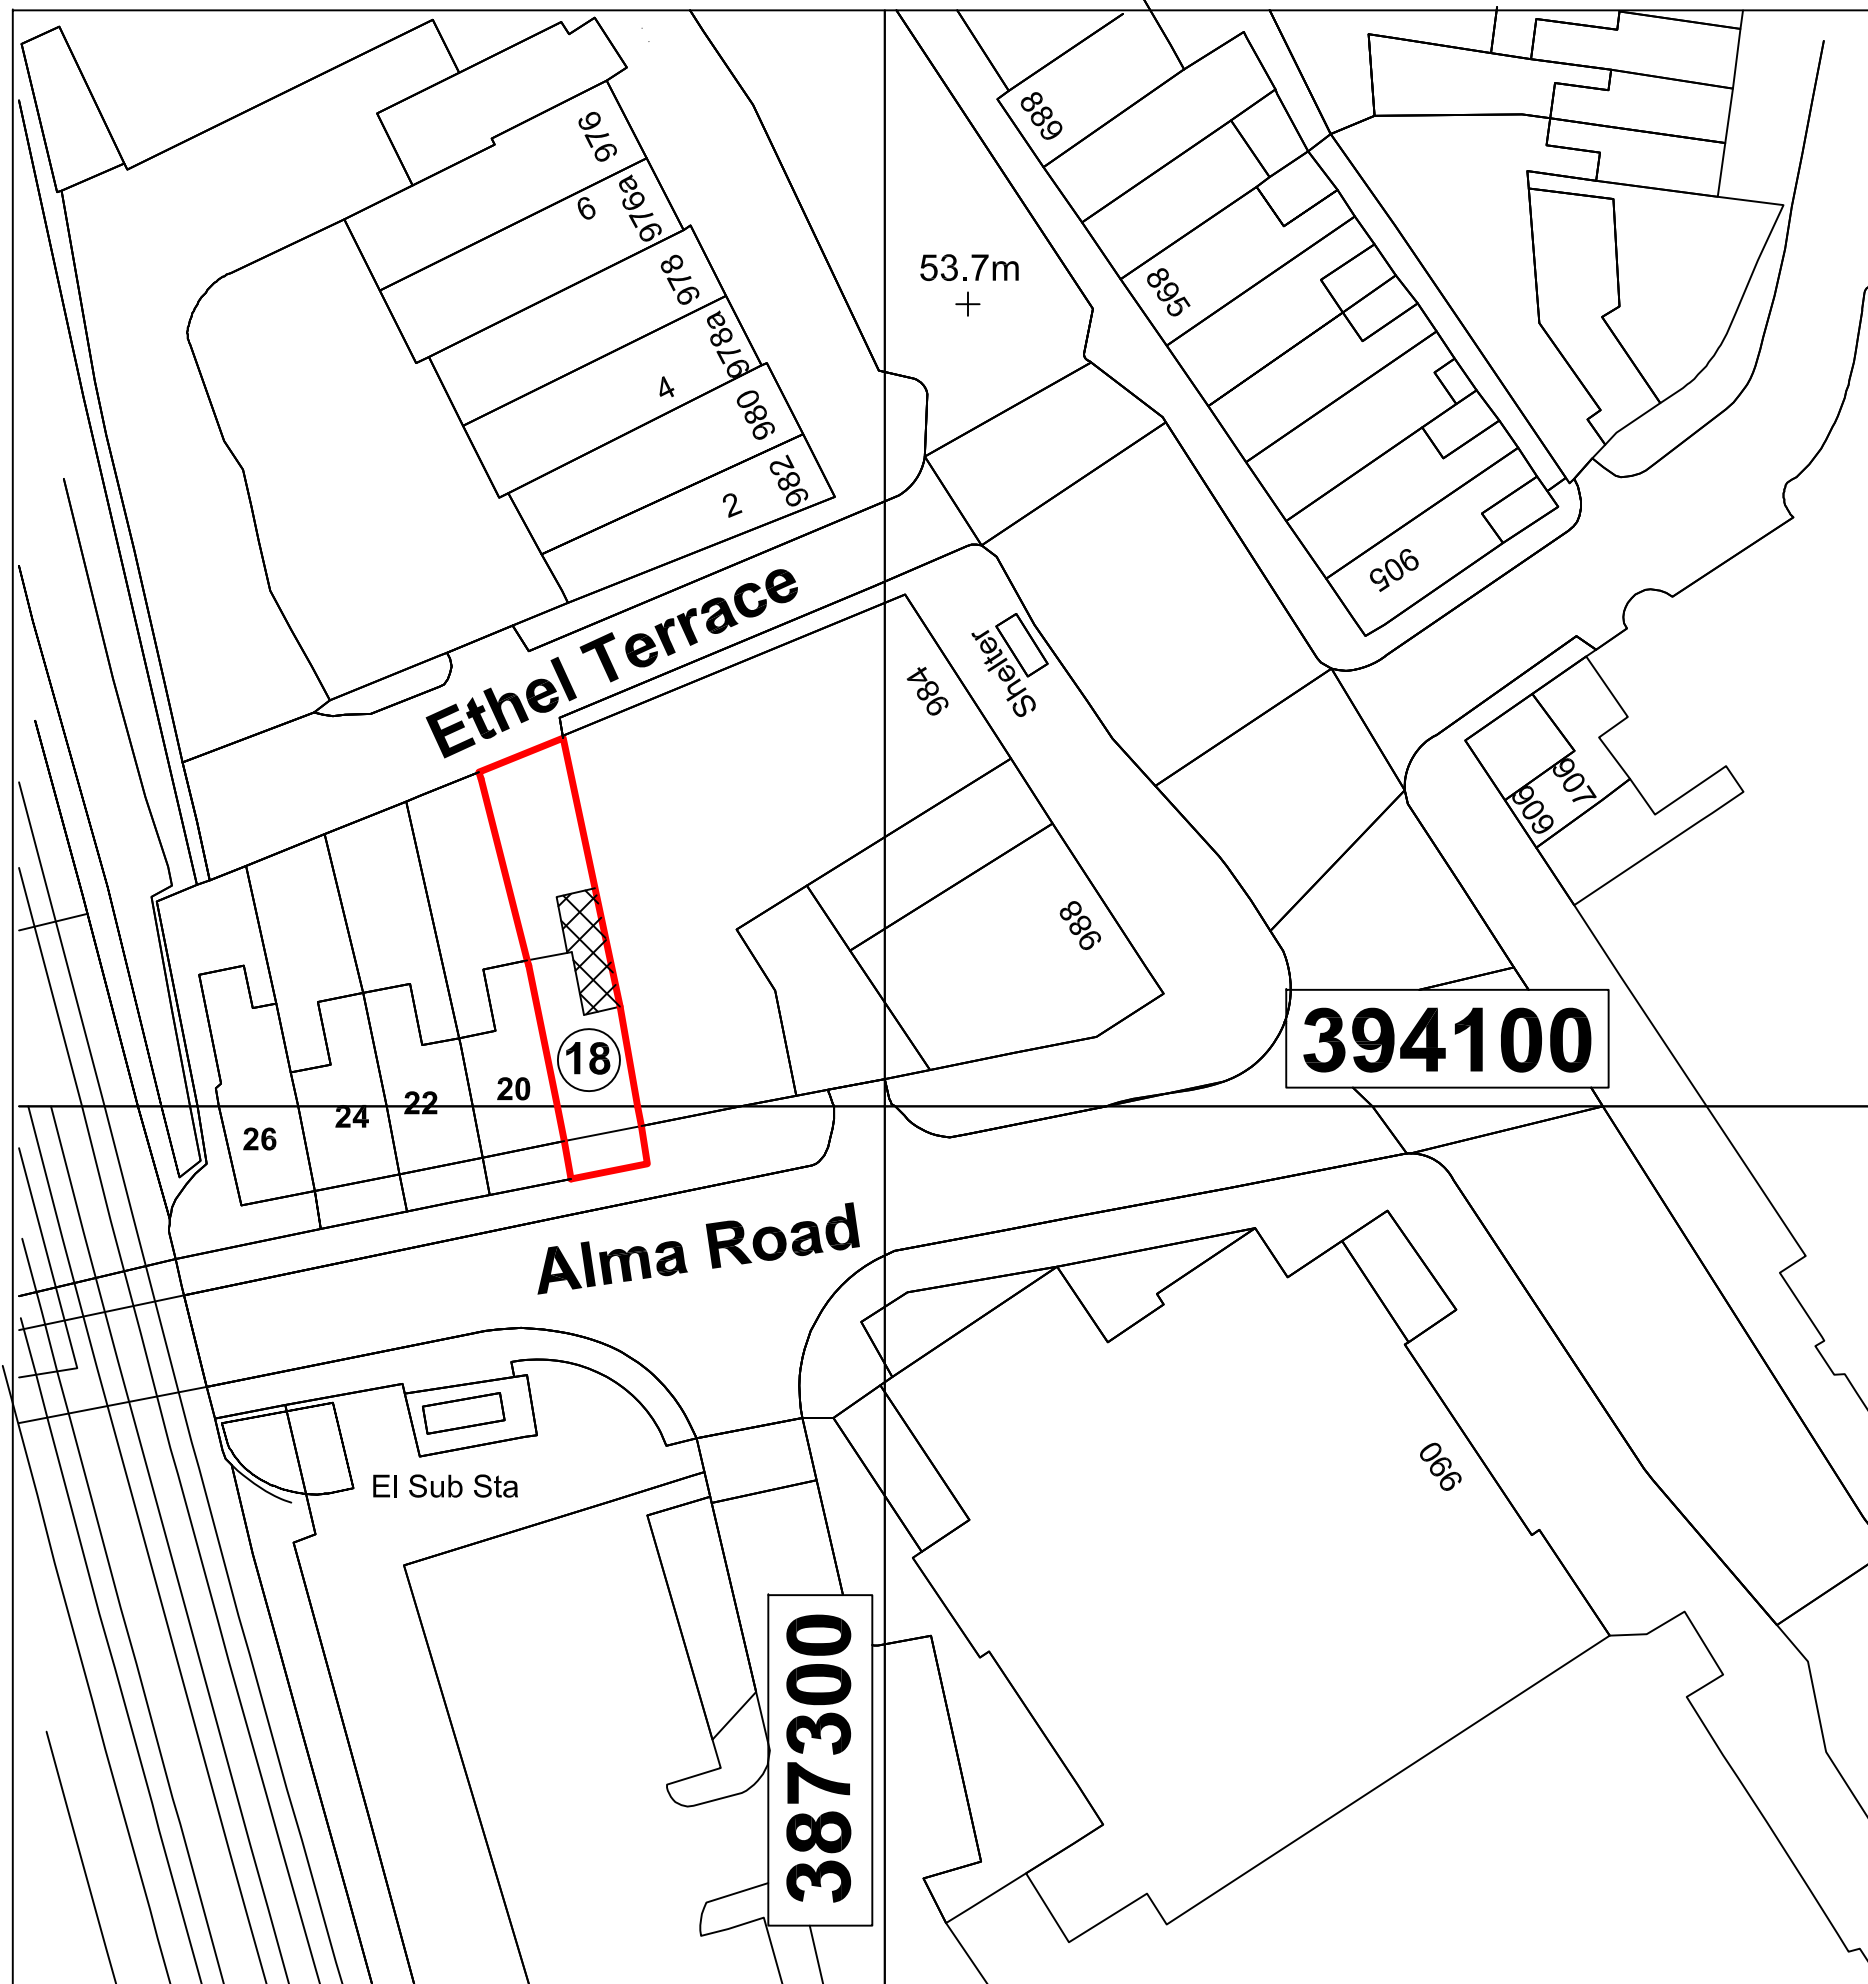

Legend

-  Existing
 -  Proposed
 -  Existing & Proposed
 -  Sewer Line
 -  Boundary / Centre Line

(c) Crown copyright, All rights reserved. 2019. License number 0100031673