


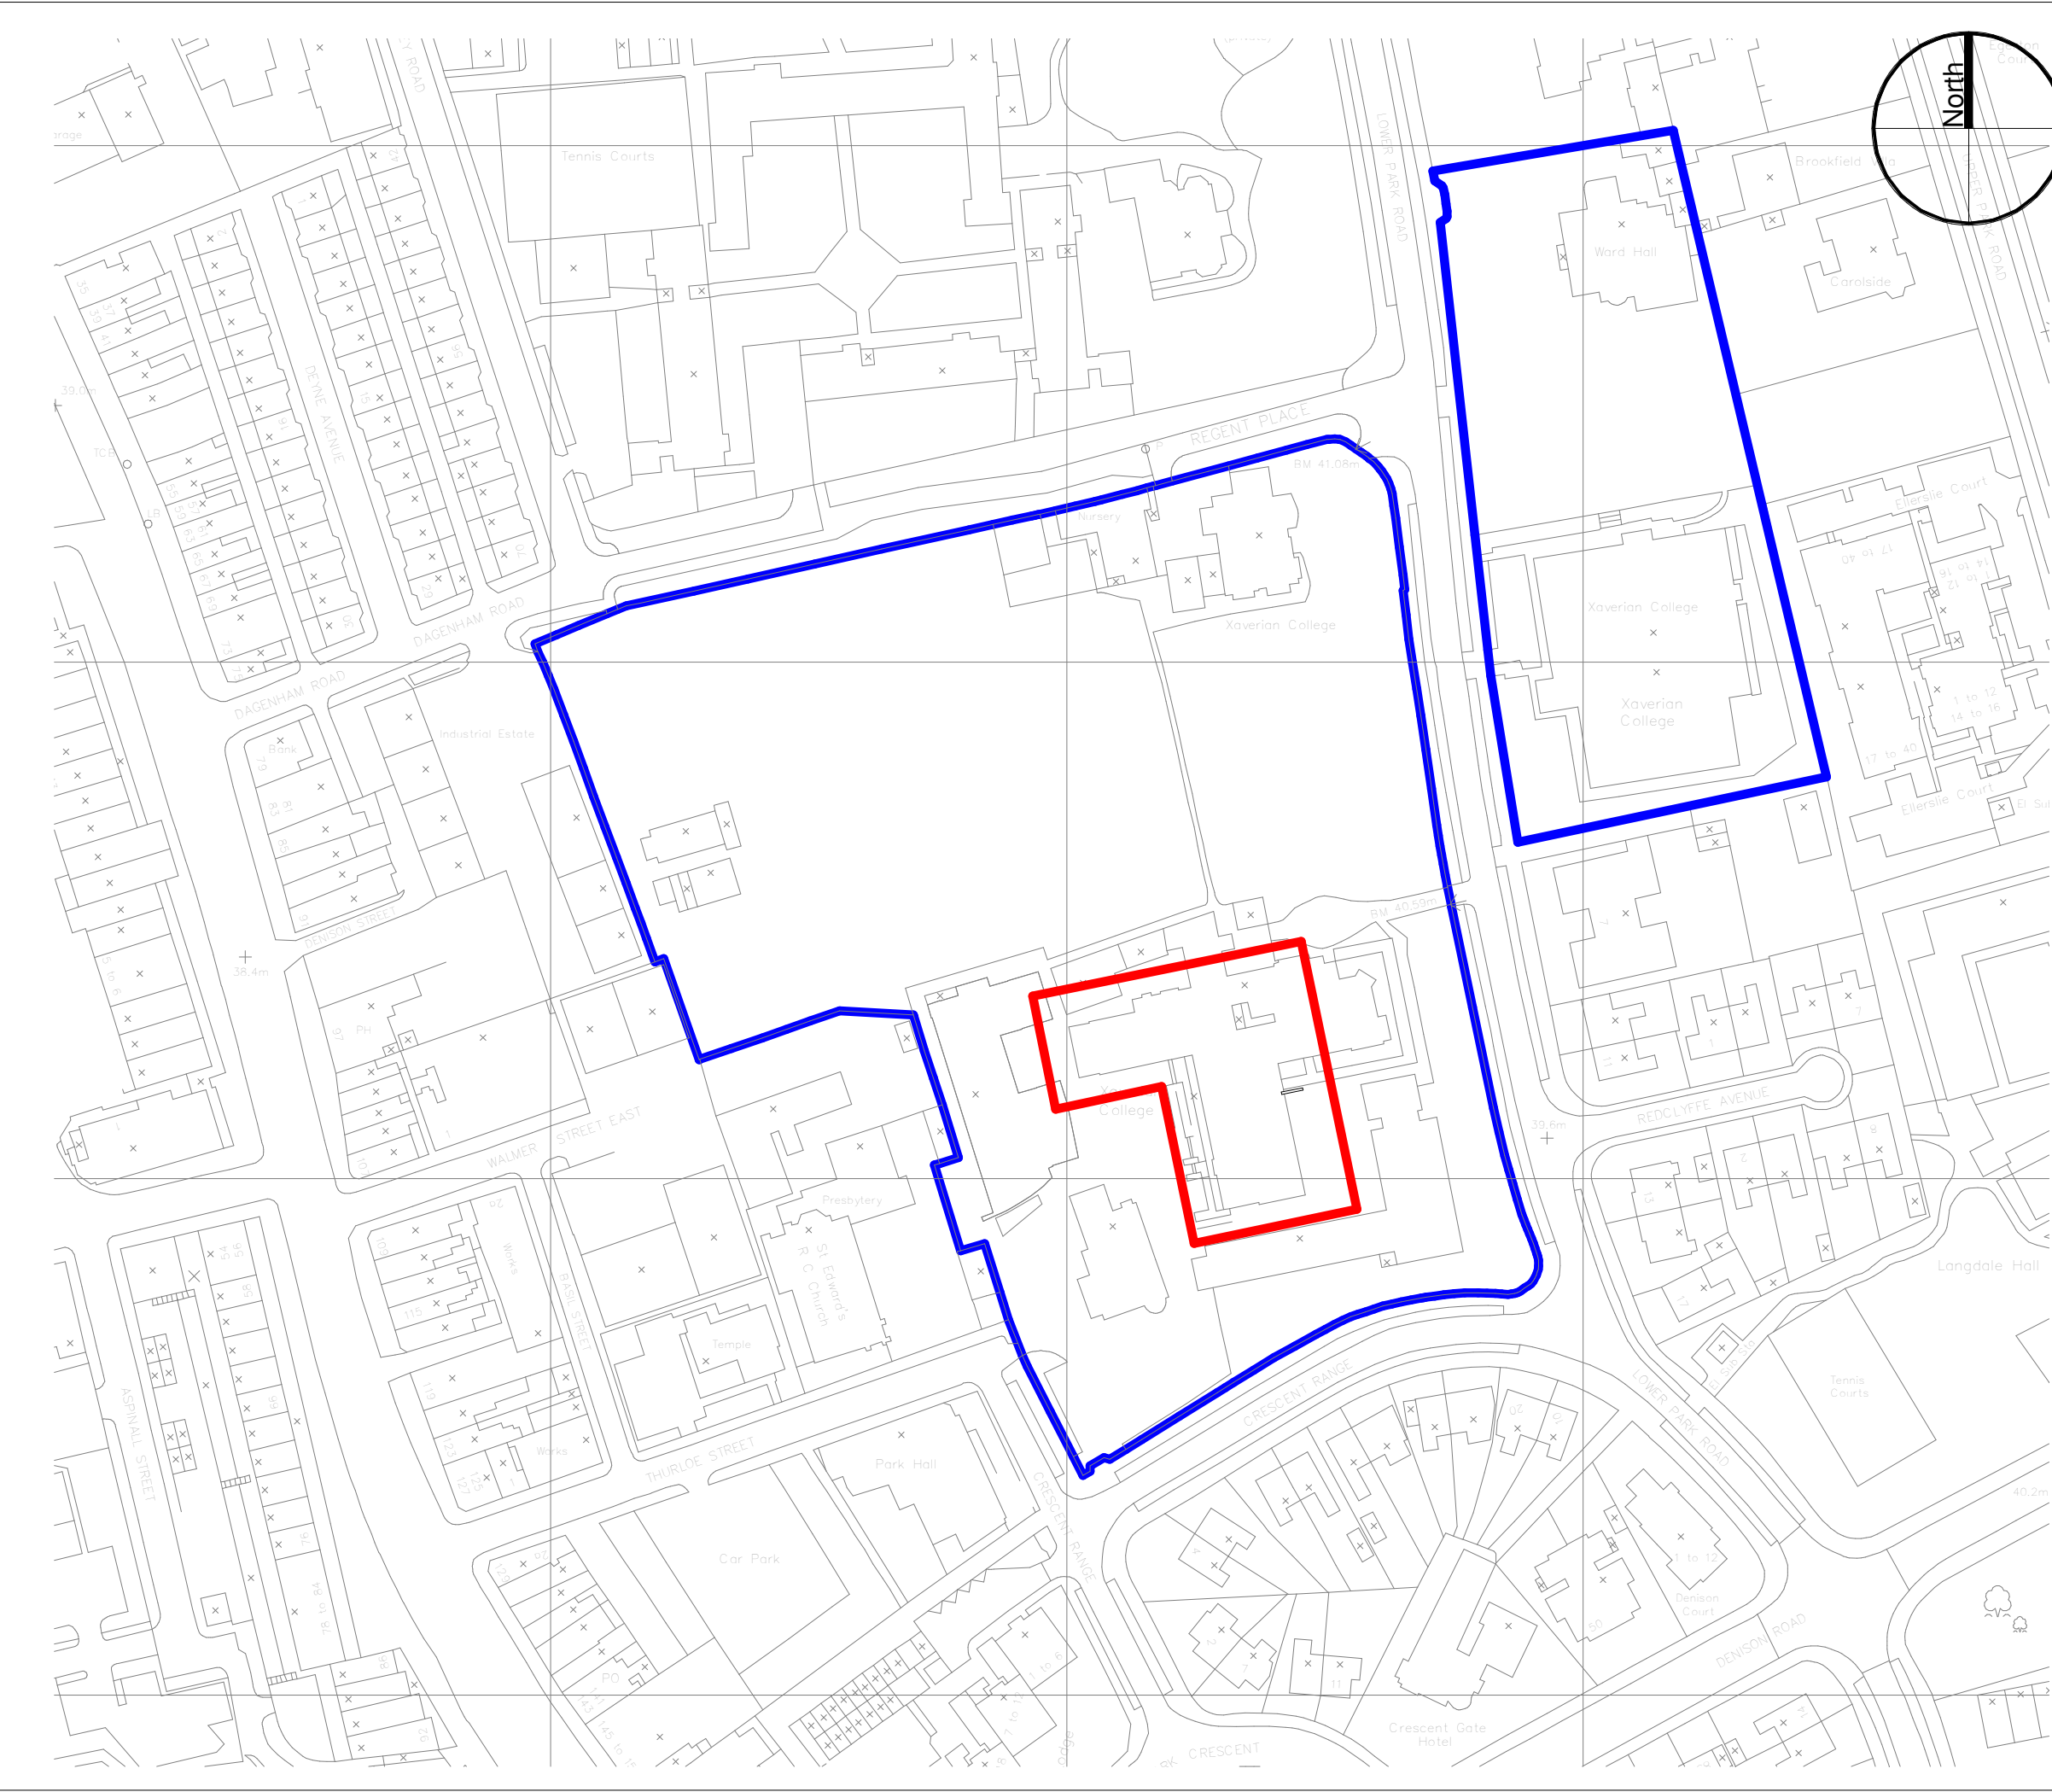

Notes

The Contractor is to check all dimensions and conditions on site before commencing. Do not scale from this drawing.
This drawing remains the copyright of POZZONI Architecture Ltd.

Scale Bars

TO BE USED ONLY AS GUIDANCE

1:100	mm	1000	3000	5000
1:200	mm	5000	8000	
1:500	M	5	15	25
1:1250	M	10	30	50 70

Area of Ownership

Area of Development

P01	Planning Submission	TC	29.01.21
Rev	Description	By	Date
Client	Xaverian College		
Job	Xaverian College, Firwood Works		
Drawing	Planning - Location Plan		
BSRef	POZ Ref	Rev	P01
	5023-POZ-XX-XX-DR-A-1100		
Date	10/11/20	Scale	1 : 1250 @ A3
3D CoOrd	-	2D CoOrd	JSB
Project Status	Planning	Tender	Construction
	Design	Contract	As Built
pozzoni 10-12 Emerald Street London WC1N 3QA Woodville House 2 Woodville Road Altrincham WA14 2FH			
+44 20 7078 0079 architects@pozzoni.co.uk +44 161 928 7848 www.pozzoni.co.uk			