


NOTES

1. On no account may this drawing be scaled.
2. Any discrepancy to be reported to the Contract Administrator immediately
3. The Contractor must check all dimensions on site prior to placing work in hand and/or ordering any materials or work.
4. This drawing is copyright of property sign ltd
via studio_neo
it may not be reproduced or part reproduced without the express consent of property sign

Drawing Status


- ☐ PRELIMINARY FOR APPROVAL
- ☐ AGREED LAYOUT -SIGNED OFF
- ☒ PLANNING DRAWING
- ☐ BUILDING CONTROL DRAWING
- ☐ TENDER DRAWING
- ☐ CONTRACT DRAWING
- ☐ CONSTRUCTION DRAWING
- ☐ AS-BUILT DRAWING

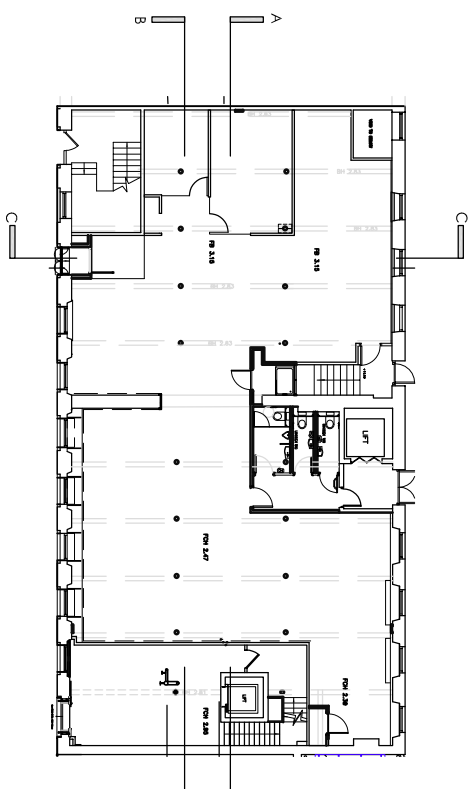


SECTION KEY nts

Existing CAT "A" works as below were granted under Listed Building Consent ref 124832/10/2019


- ① Existing non-original LED batten light fittings
- ② Existing non-original services containment
- ③ Existing non-original 25 dia steel lighting conduit
- ④ Existing non-original domed pendant fittings
- ⑤ Existing non-original plasterboard lined ceilings
- ⑥ Existing non-original galvanised perimeter trunking

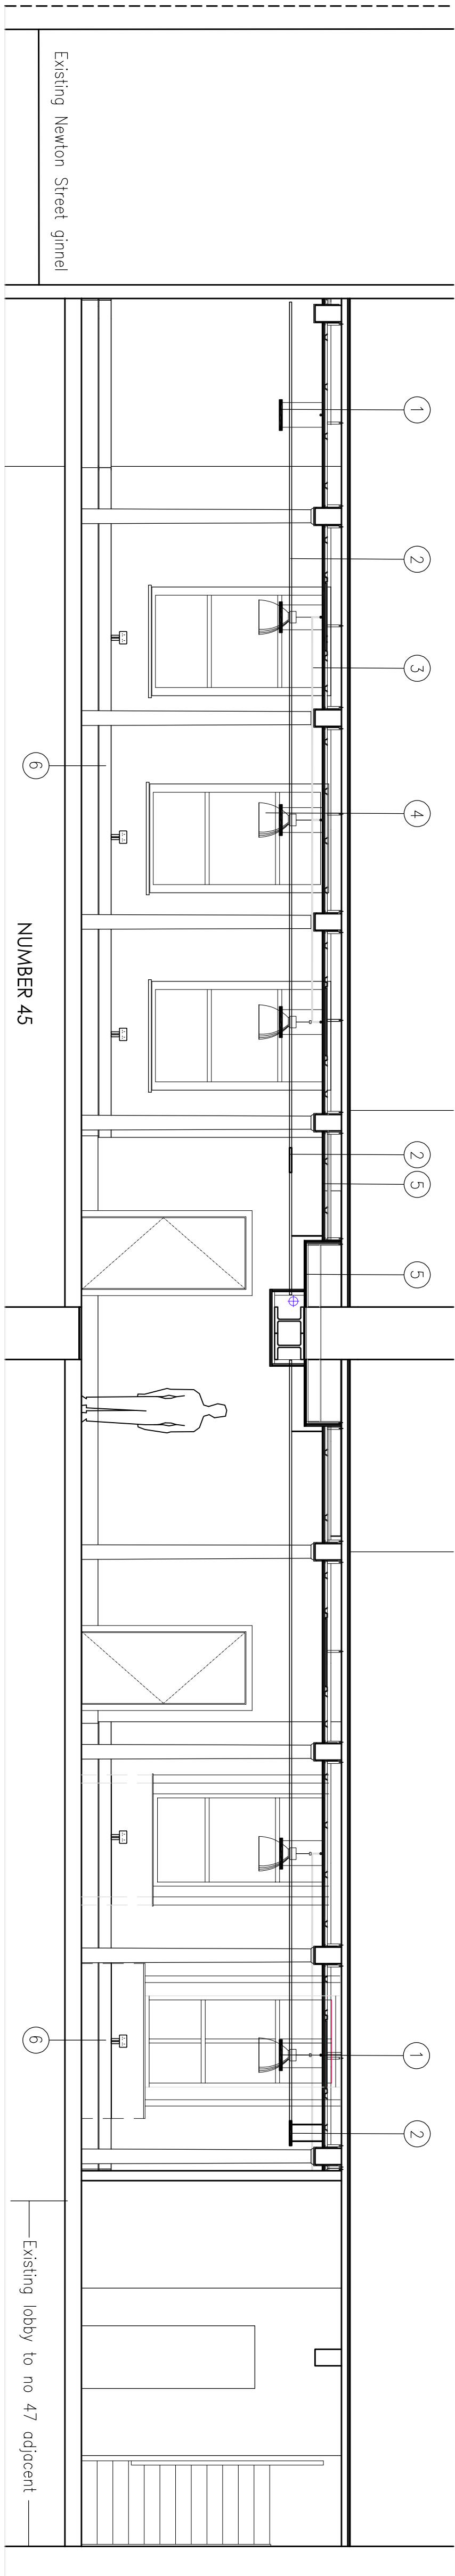


SECTION A-A

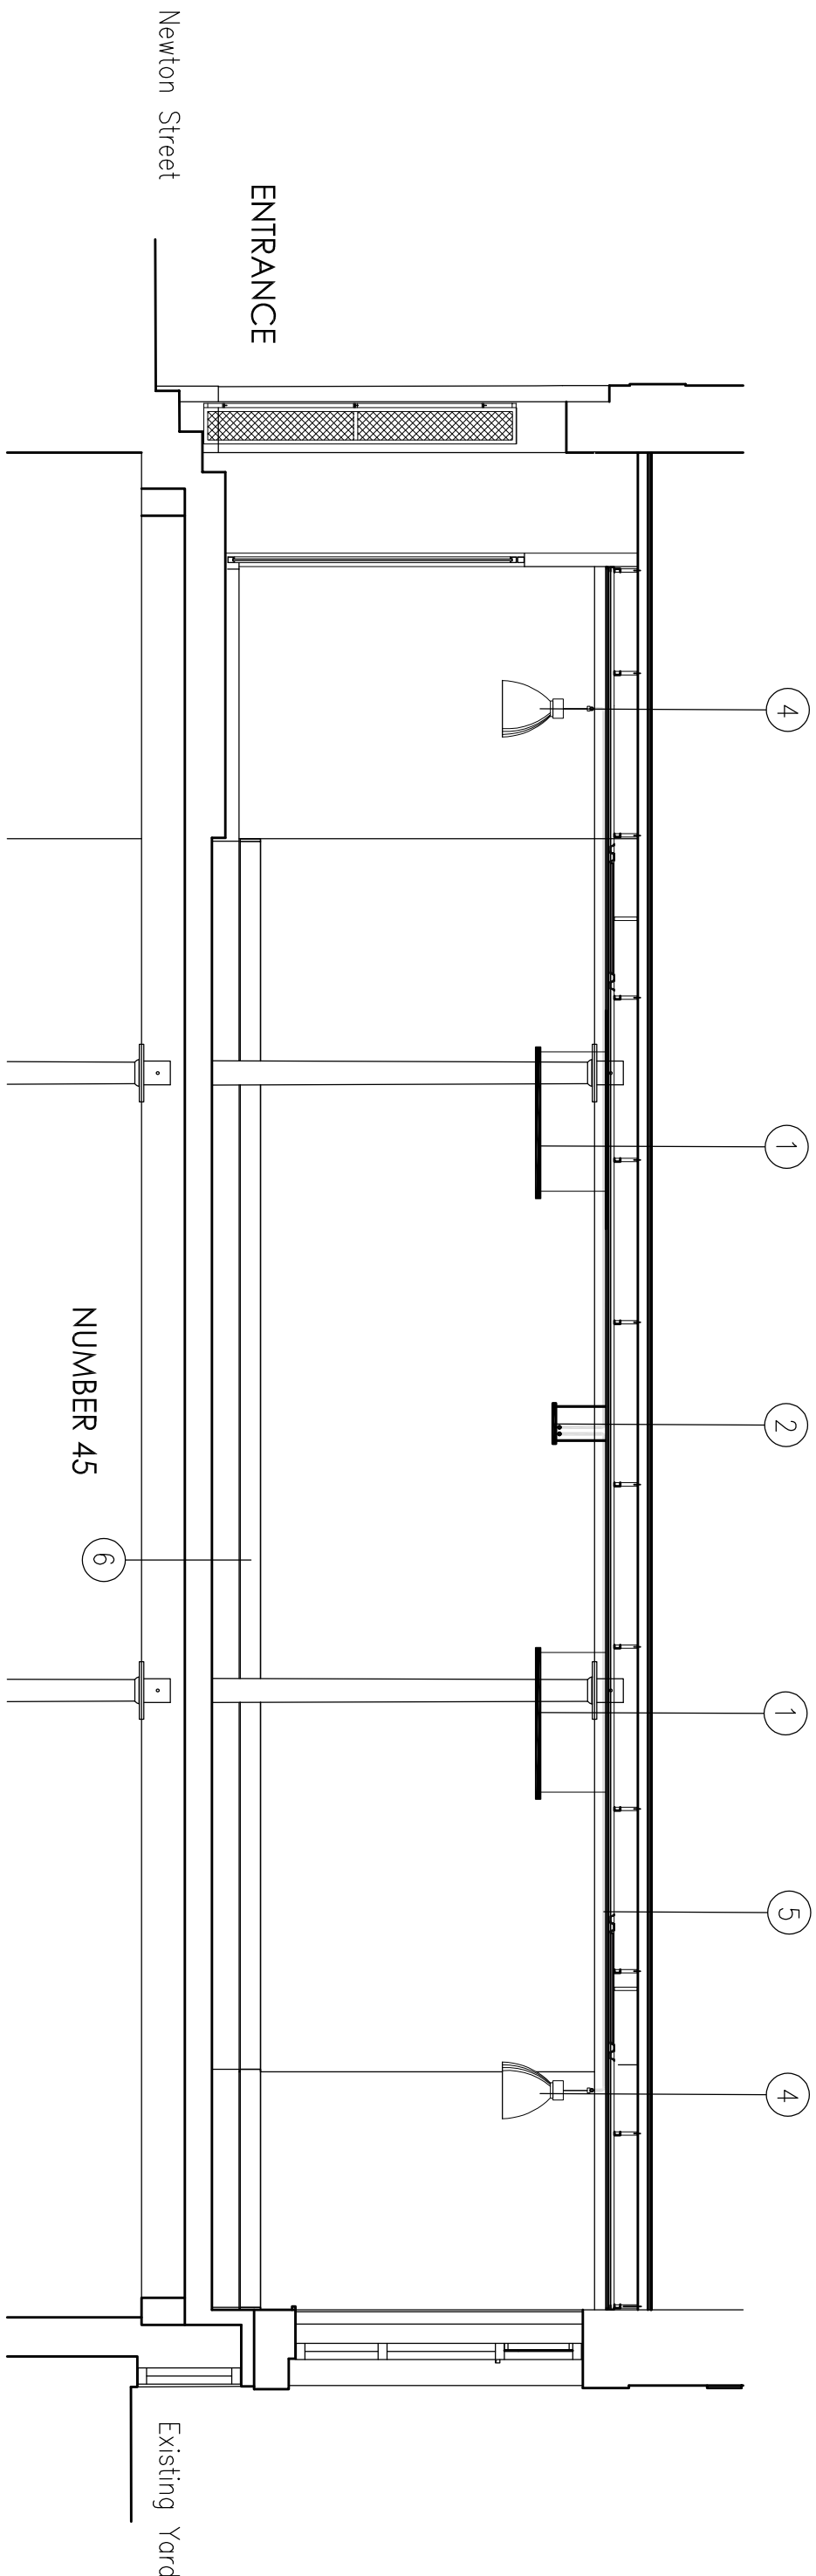

SECTION C-C

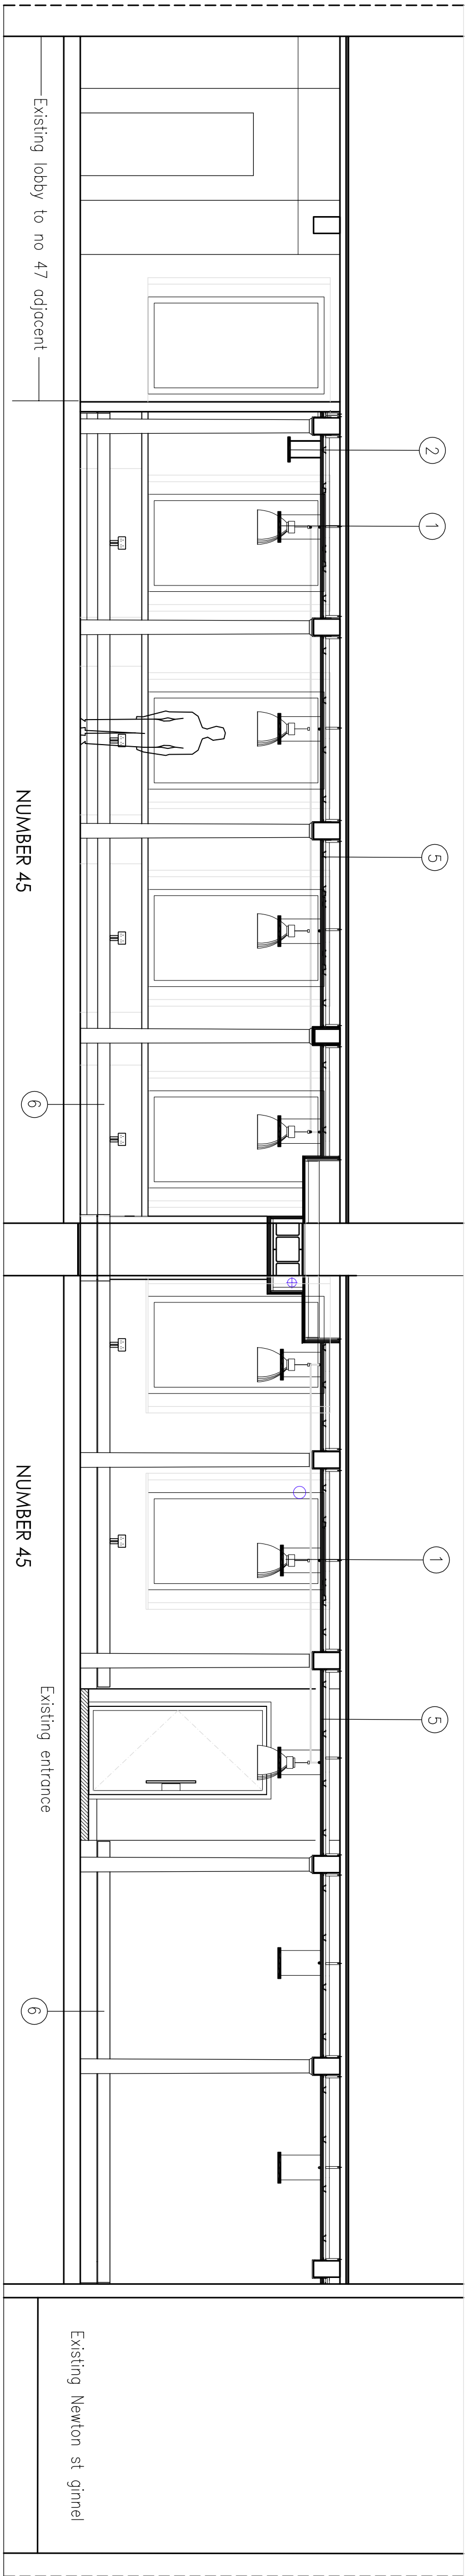

SECTION B-B

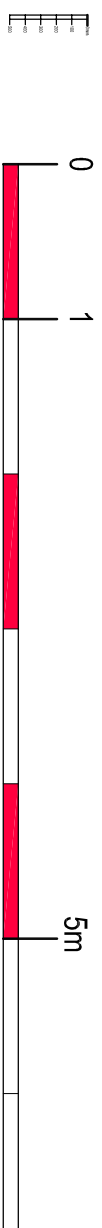

Project

45-47 NEWTON STREET
MANCHESTER NQ

Drawing Title

EXISTING SECTIONS

Scale	Date
1:50 @ A1	23/07/21
Drawing No.	Revision
2333/L1-03	
Revision Details	