


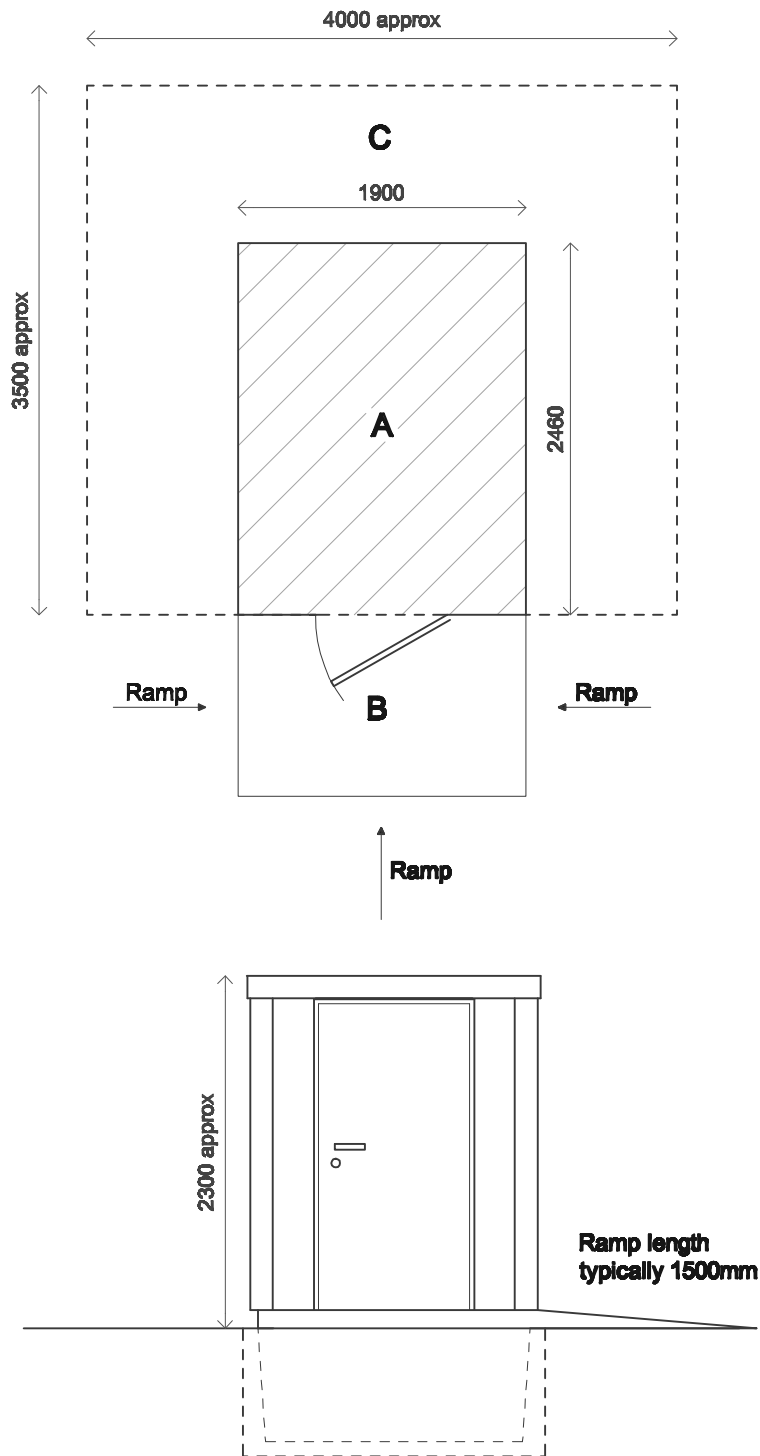

KEY

Hatched area 'A' is building footprint and excavation area. Excavations approx 2m x 2.5m x 850mm deep. DO NOT PREPARE IN ADVANCE.

'B' is level area in front of door about 120mm above surrounding ground level and a minimum 1200mm width.

'C' is clear space of approximately 1m wide all round for erection and maintenance.

NOTES

1. Door opens out.
2. Ramp from any direction at maximum slope of 1:12

NatSol THE COMPOST TOILET SPECIALISTS	Full Access Compus Twin	
	Site Dimensions	
	Date 8.8.06	Scale 1:50
	Drg. No.	
	Dm. B.Wade	

Natsol Ltd
 Tel: 01686 412653
 www.natsol.co.uk