



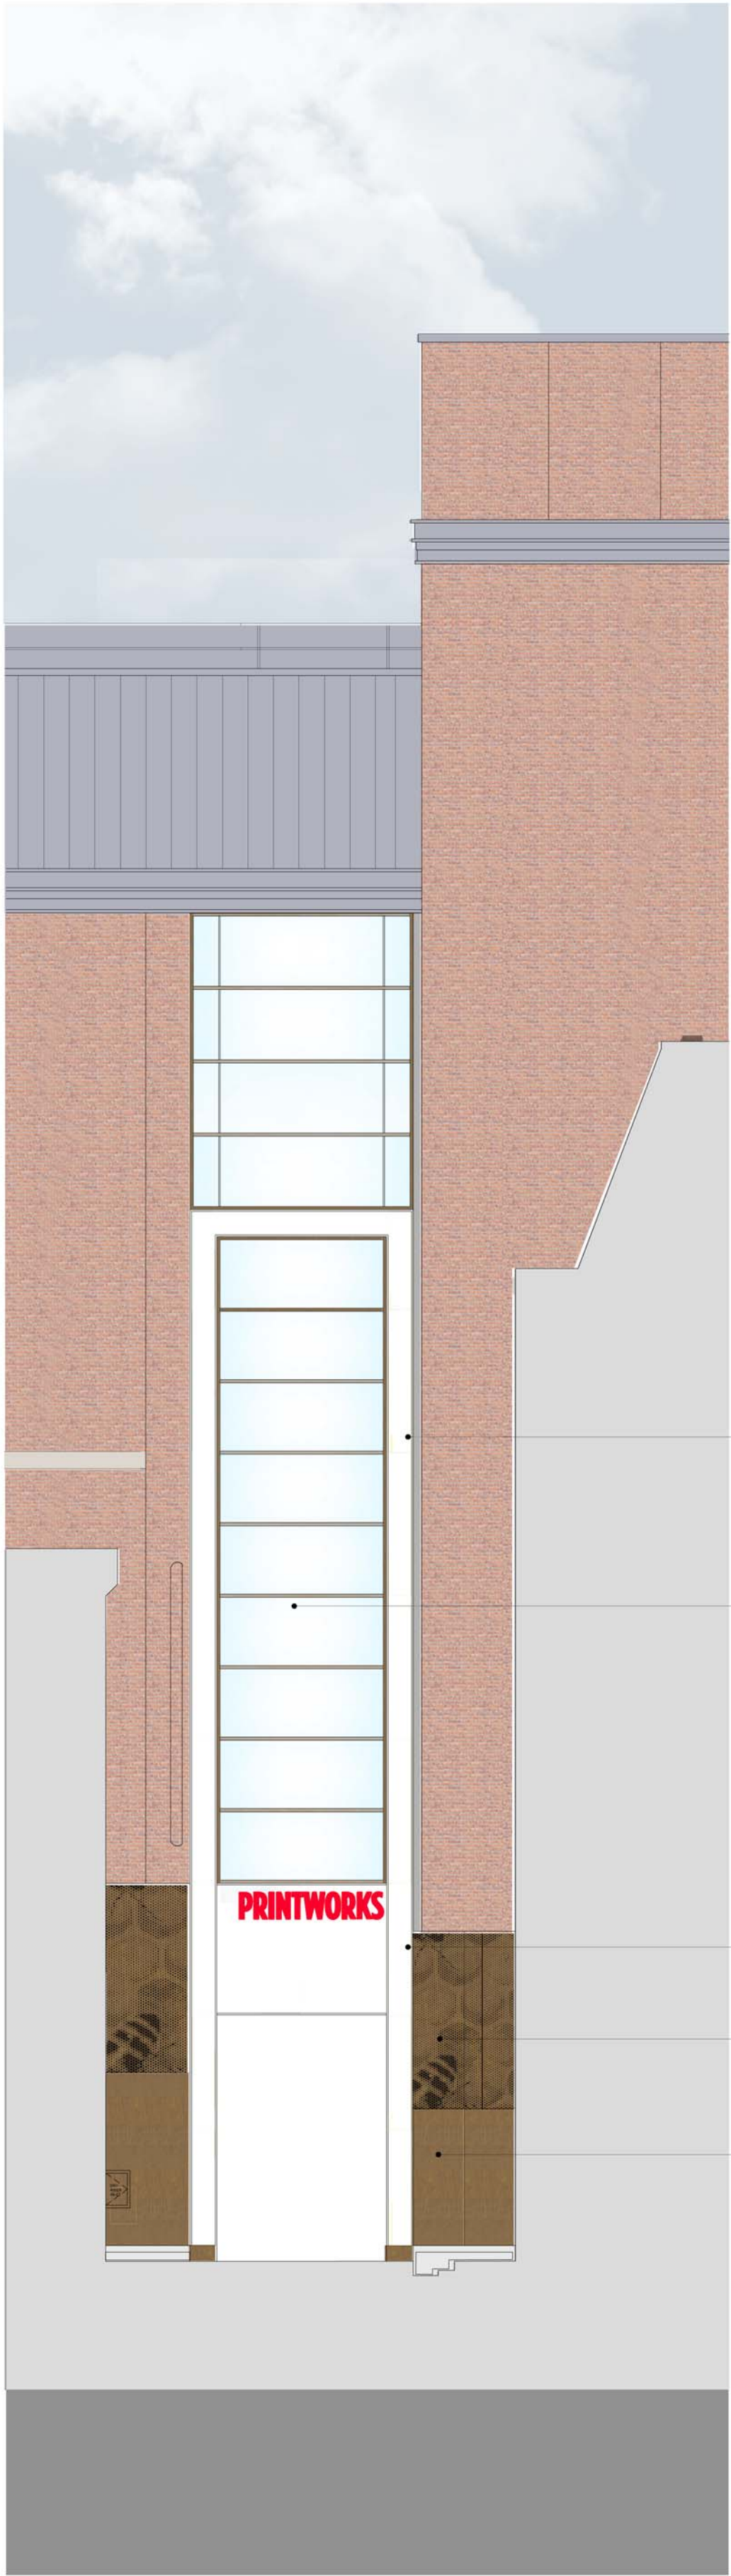

Corporation Street Entrance

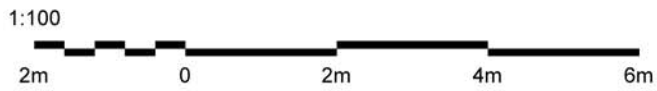

Corporation Street Return Facade and Entrance Section



Notes

1. Do not scale off this drawing
2. Drawing to be read in conjunction with the specification and all relevant drawing information
3. Contractor to check all dimensions on site
Comprehensive Design Architects to be advised of any discrepancies between this drawing and site conditions immediately
4. Dimensions are in millimetres unless otherwise stated

Registered Office : Comprehensive Design Architects Limited
16 Moray Place EDINBURGH EH3 6DT
Registered in Scotland : SC311114

© Comprehensive Design Architects Ltd. All rights reserved

CONSTRUCTION (DESIGN AND MANAGEMENT) REGULATIONS 2015

This drawing is to be read in conjunction with CDA's Standard Hazard and Risk Assessment of architectural matters (CDM) series drawings.

Works to be carried out in accordance with the Construction Phase plan prepared by the Principal Contractor.

Drawings based on archive information prepared by others and accuracy cannot be guaranteed.


P4	24.09.21	DETAIL TO STONE STEPS/PLINTH UPDATED	DO	MJ
P3	01.10.20	NOTES UPDATED	MJ	AC
P2	20.05.20	GENERAL UPDATES	DO	MJ
P1	24.09.19	PLANNING	AH	MJ
Rev	Date	Description	drawn	checked

Internal job no	G1707
Draw no	PRW-CDA-ZZ-00-DR-A-PL-1023
revision	P4

**Comprehensive Design Architects**

299 West George Street Glasgow G2 4LF
T: 0141 226 2226 www.cda-group.co.uk

client
DTZ INVESTORS

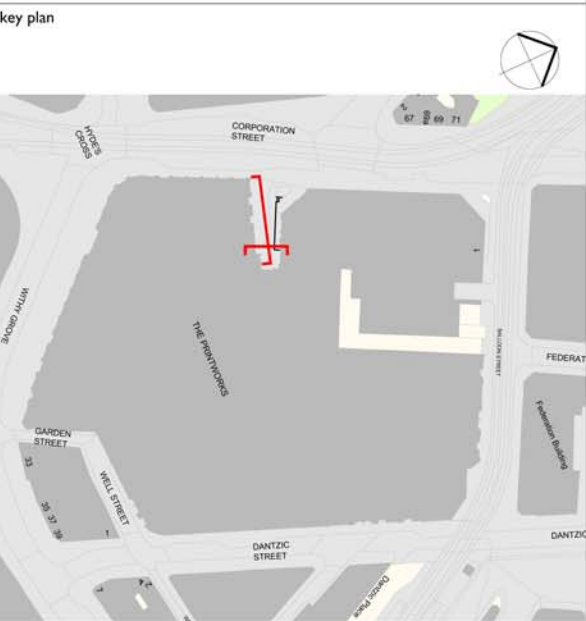

project
PRINTWORKS
MANCHESTER

title
Elevation and Entrance Section
Proposed Corporation Street Entrance

date	scale	drawn by	checked by
10.12.18	1:100A1	AH	MJ

status
PLANNING

Internal job no	G1707
Draw no	PRW-CDA-ZZ-00-DR-A-PL-1023
revision	P4