



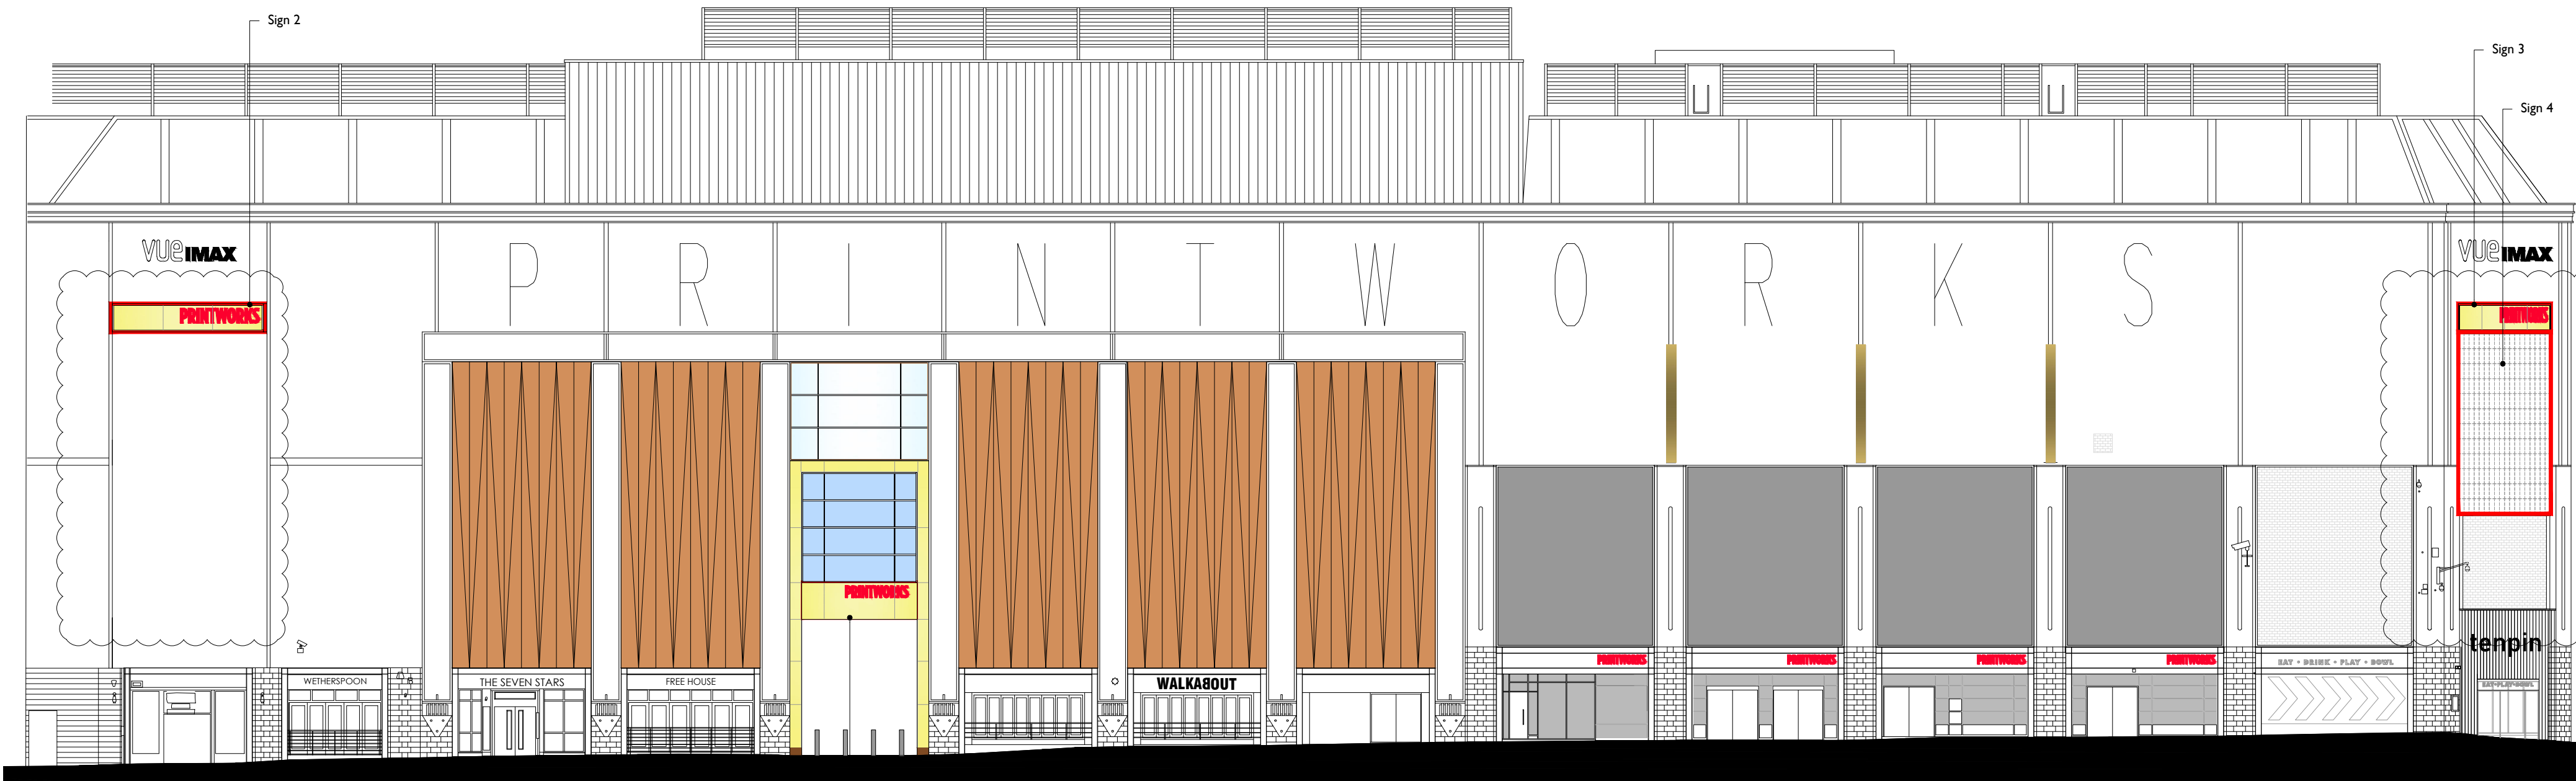


Proposed Dantzic Street Elevation, 1:200

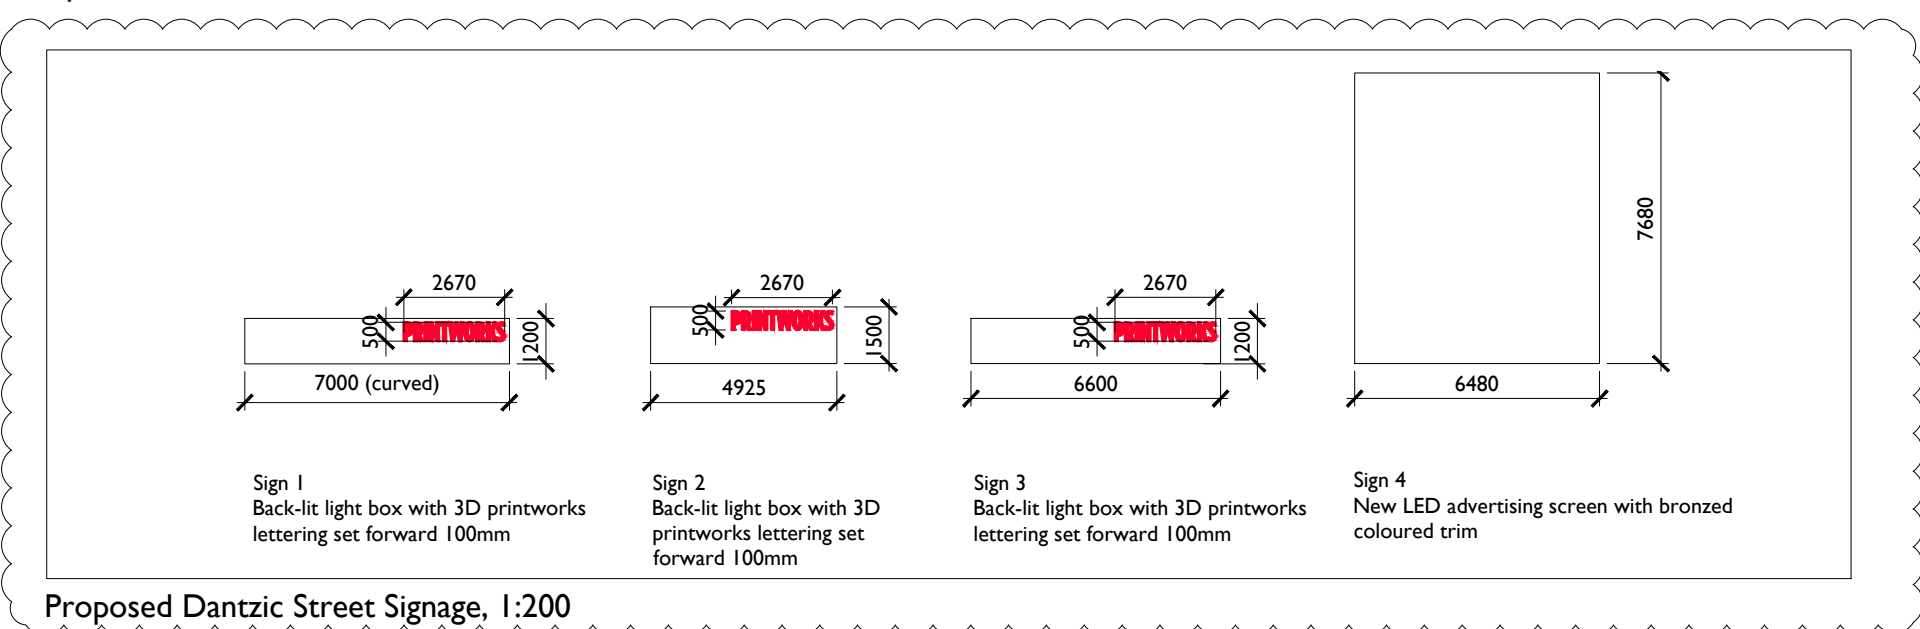


Proposed Dantzic Street Signage, 1:200



Proposed Withy Grove Elevation, 1:200

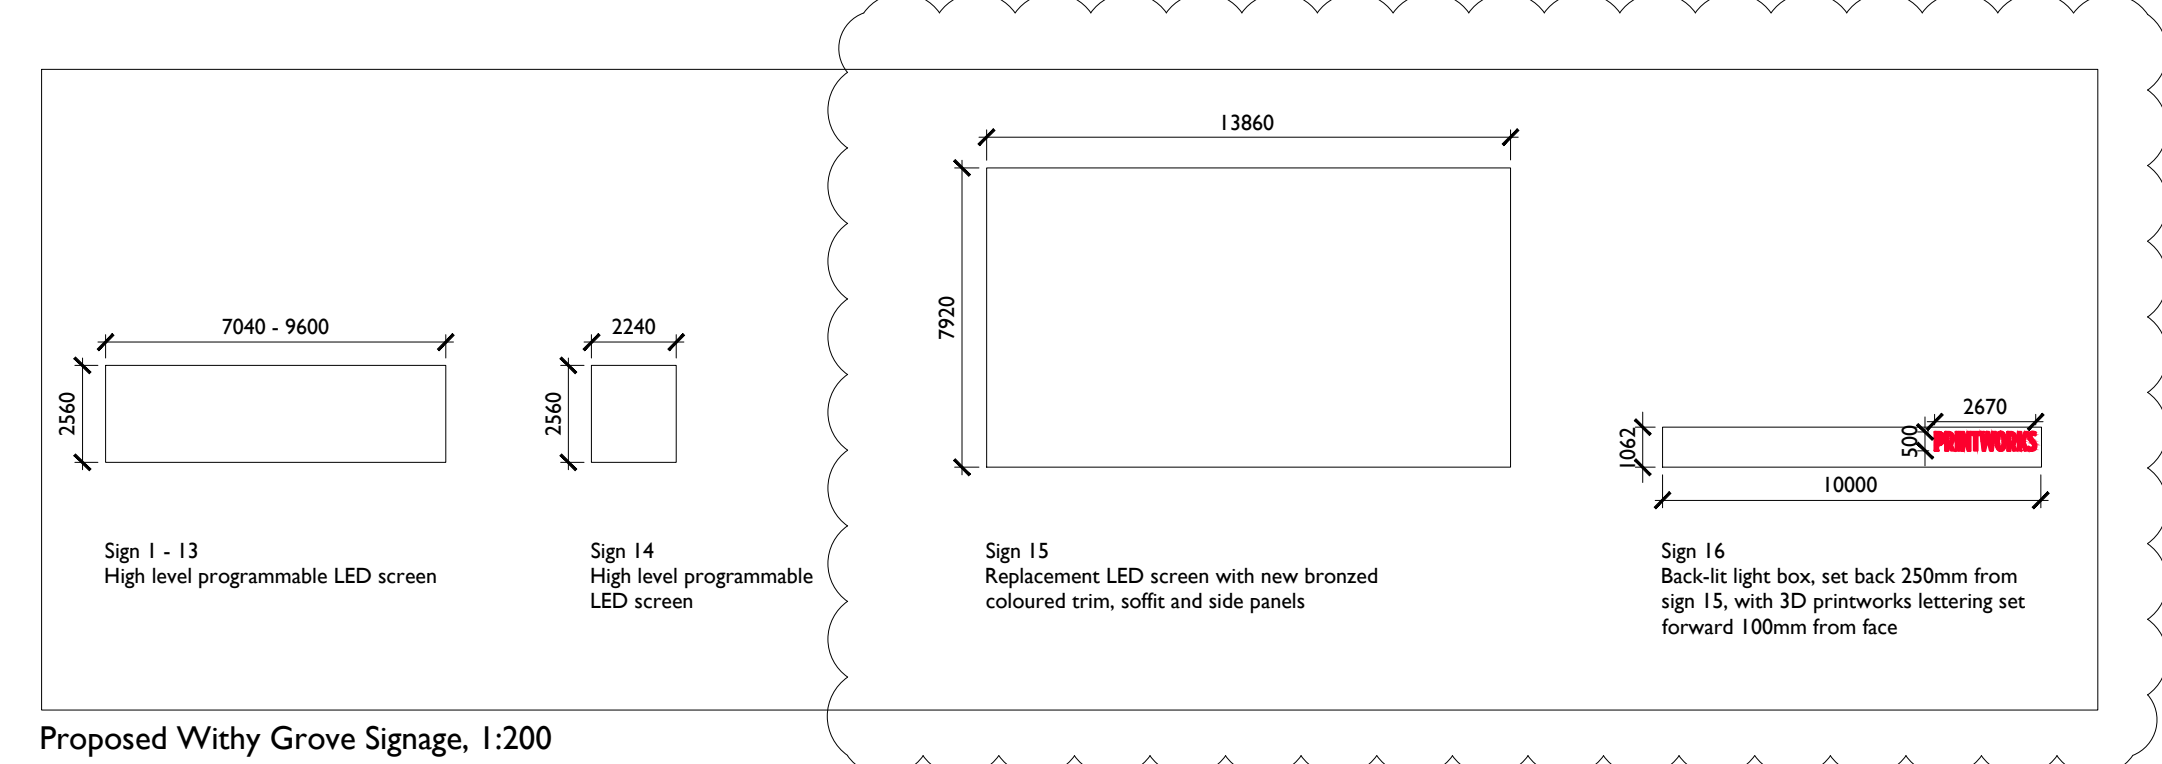


Proposed Withy Grove Signage, 1:200

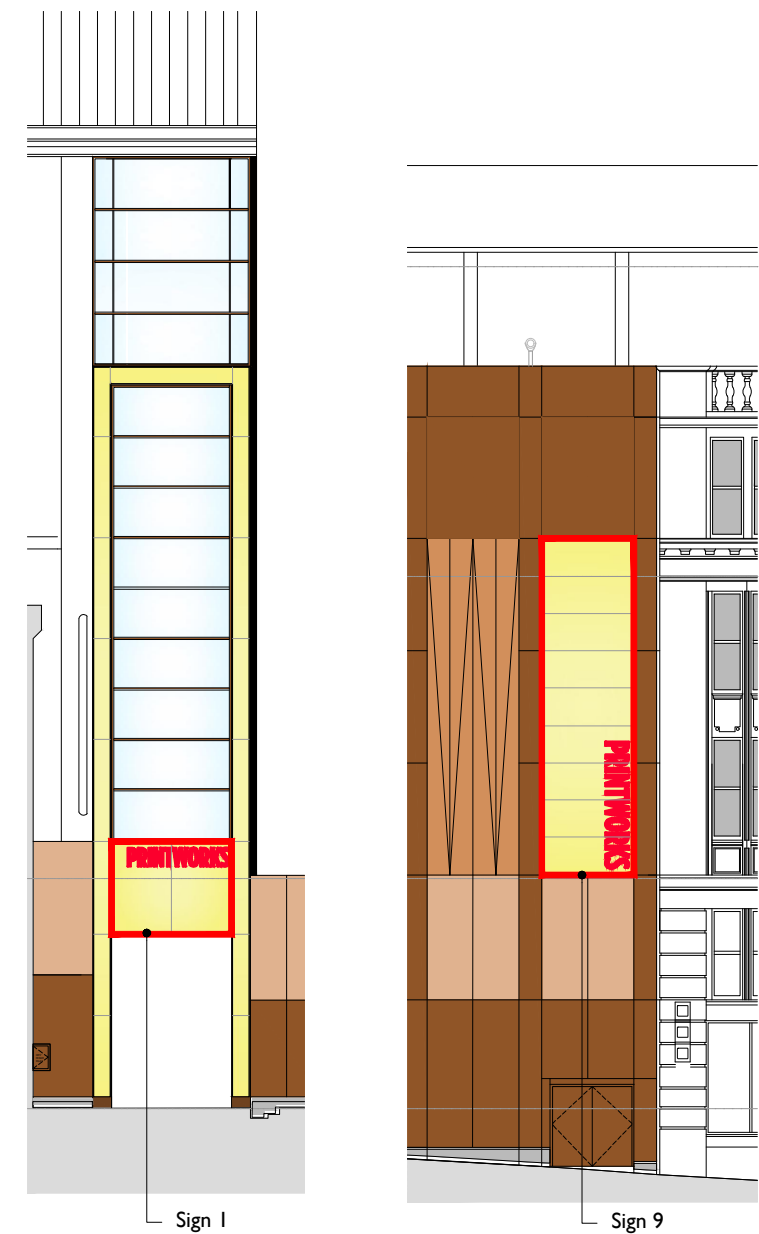

Proposed Corporation Street Entrance Elevation 1:200

Proposed Corporation Street Elevation Return Facade 1:200

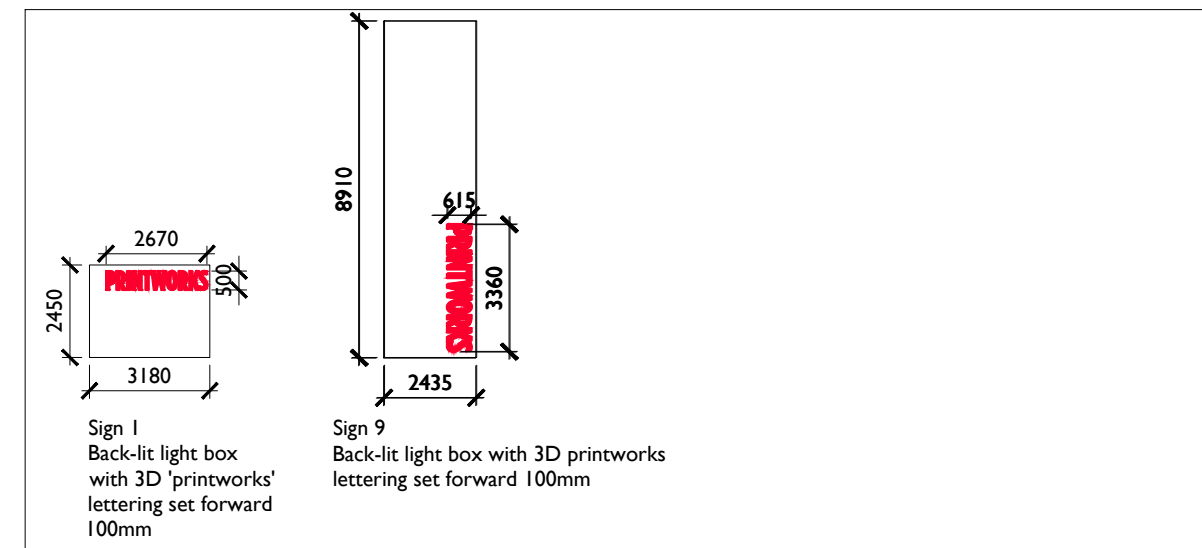

Proposed Corporation Street Signage, 1:200

Notes

- Do not scale off this drawing
- Drawing to be read in conjunction with the specification and all relevant drawing information
- Contractor to check all dimensions on site
- Comprehensive Design Architects to be advised of any discrepancies between this drawing and site conditions immediately
- Dimensions are in millimetres unless otherwise stated

Registered Office : Comprehensive Design Architects Limited
16 Moray Place EDINBURGH EH3 6DT
Registered in Scotland : SC311114

© Comprehensive Design Architects Ltd. All rights reserved

CONSTRUCTION (DESIGN AND MANAGEMENT) REGULATIONS 2015

This drawing is to be read in conjunction with CDA's Standard Hazard and Risk Assessment of architectural matters (CDM) series drawings.

Works to be carried out in accordance with the Construction Phase plan prepared by the Principal Contractor.

Note:

Drawings based on archive and limited survey information prepared by others and therefore accuracy cannot be guaranteed. Contractor to be responsible for site size dimensions prior to undertaking works and ordering materials. There has been limited co-ordination with other design team consultants in preparation of employers requirements however design development will continue during the tender period for later negotiation.

Any elements relating to curtain walling, metal cladding, back lit lightboxes, all LED elements & stretched fabric vinyl show design intent only - subject to specialist contractor's design proposals.

P5	27.09.20	LANDLORD SIGNAGE UPDATED	DO	MJ
P4	21.05.20	SIGNAGE REVISED	DO	MJ
P3	05.02.20	DANTZIC ST SIGNAGE STRATEGY ADDED		
P2	18.12.19	NOTE ADDED	MJ	MJ
Rev	Date	Description	drawn	checked

internal job no	
G1707	
draw no	revision
PWM-CDA-01-ZZ-DR-A-PL-1038	P5



Comprehensive Design Architects

299 West George Street Glasgow G2 4LF
T: 0141 226 2226 www.cda-group.co.uk

client
DTZ INVESTORS

key plan

project
PRINTWORKS MANCHESTER

title
PROPOSED
SIGNAGE ELEVATIONS
CENTRE BRANDING

date
11.12.19

scale
1:200@A1

drawn by
FM

checked by
MJ

status
PLANNING

internal job no	
G1707	
draw no	revision
PWM-CDA-01-ZZ-DR-A-PL-1038	P5

1:200
0 5m 10m 15m